


New Fire Exit doors are required to meet building control and the Fire Authority again the frames and doors will match the existing specification and the security that the Police Security team asked for.

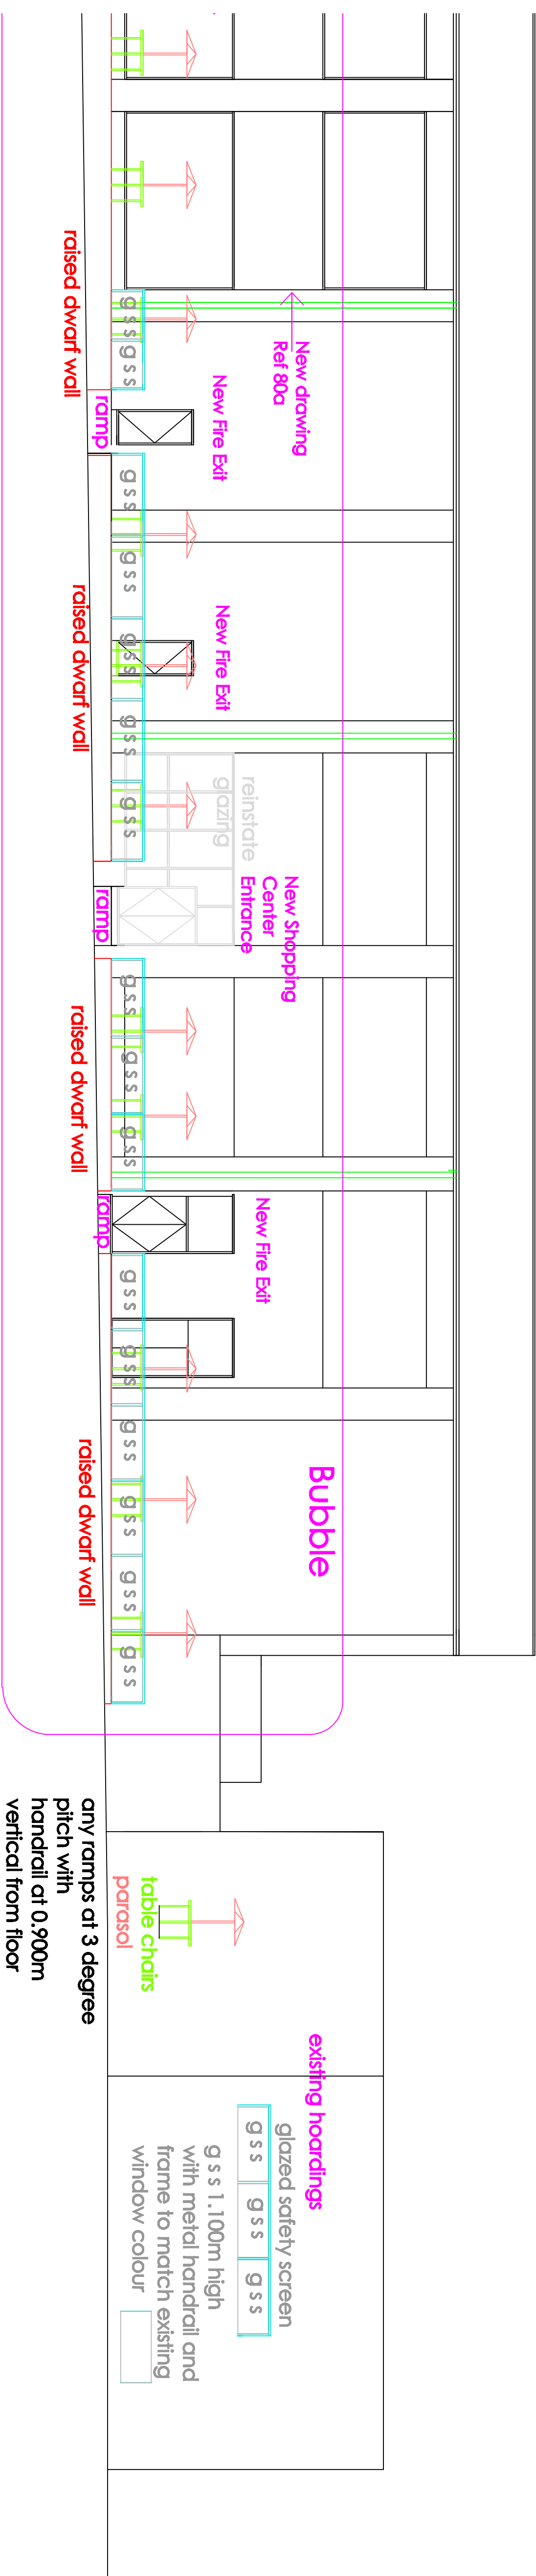

**PROPOSED SIDE
ELEVATION A SOUTH
WITH SAFETY GLAZED
SCREEN ADDED
1:100
REFER TO DRAWING
80 , 80A 80B,80C**

[illegible]