




2 Front - Proposed
1 : 100




3 Left Side - Proposed
1 : 100




4 Rear - Proposed
1 : 100

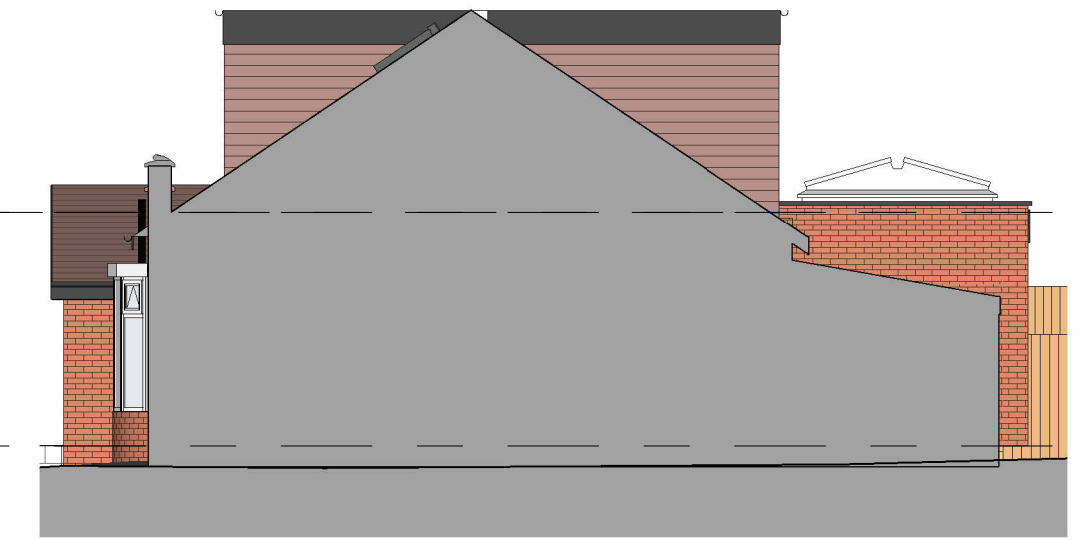


5 Right Side - Proposed
1 : 100

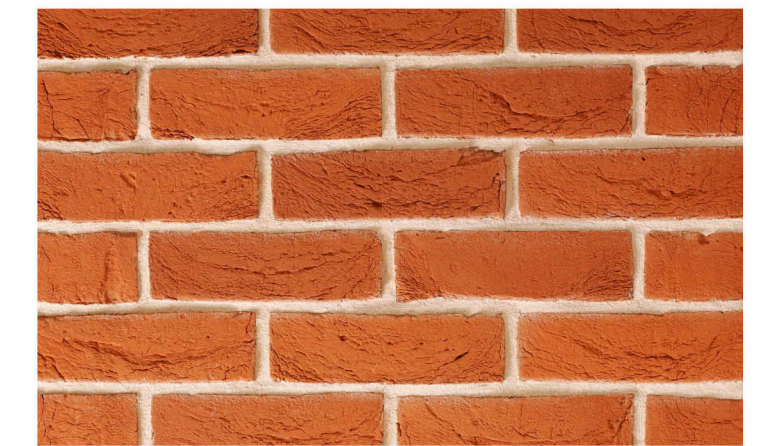


External Wall - Fine Handmade Textured Orange - To match existing brickwork

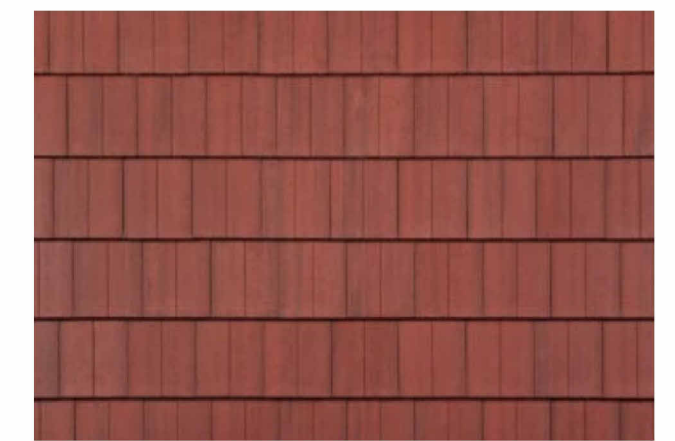

Dormer Wall - Cottage Red Hanging Clay Tiles - To match existing tiles

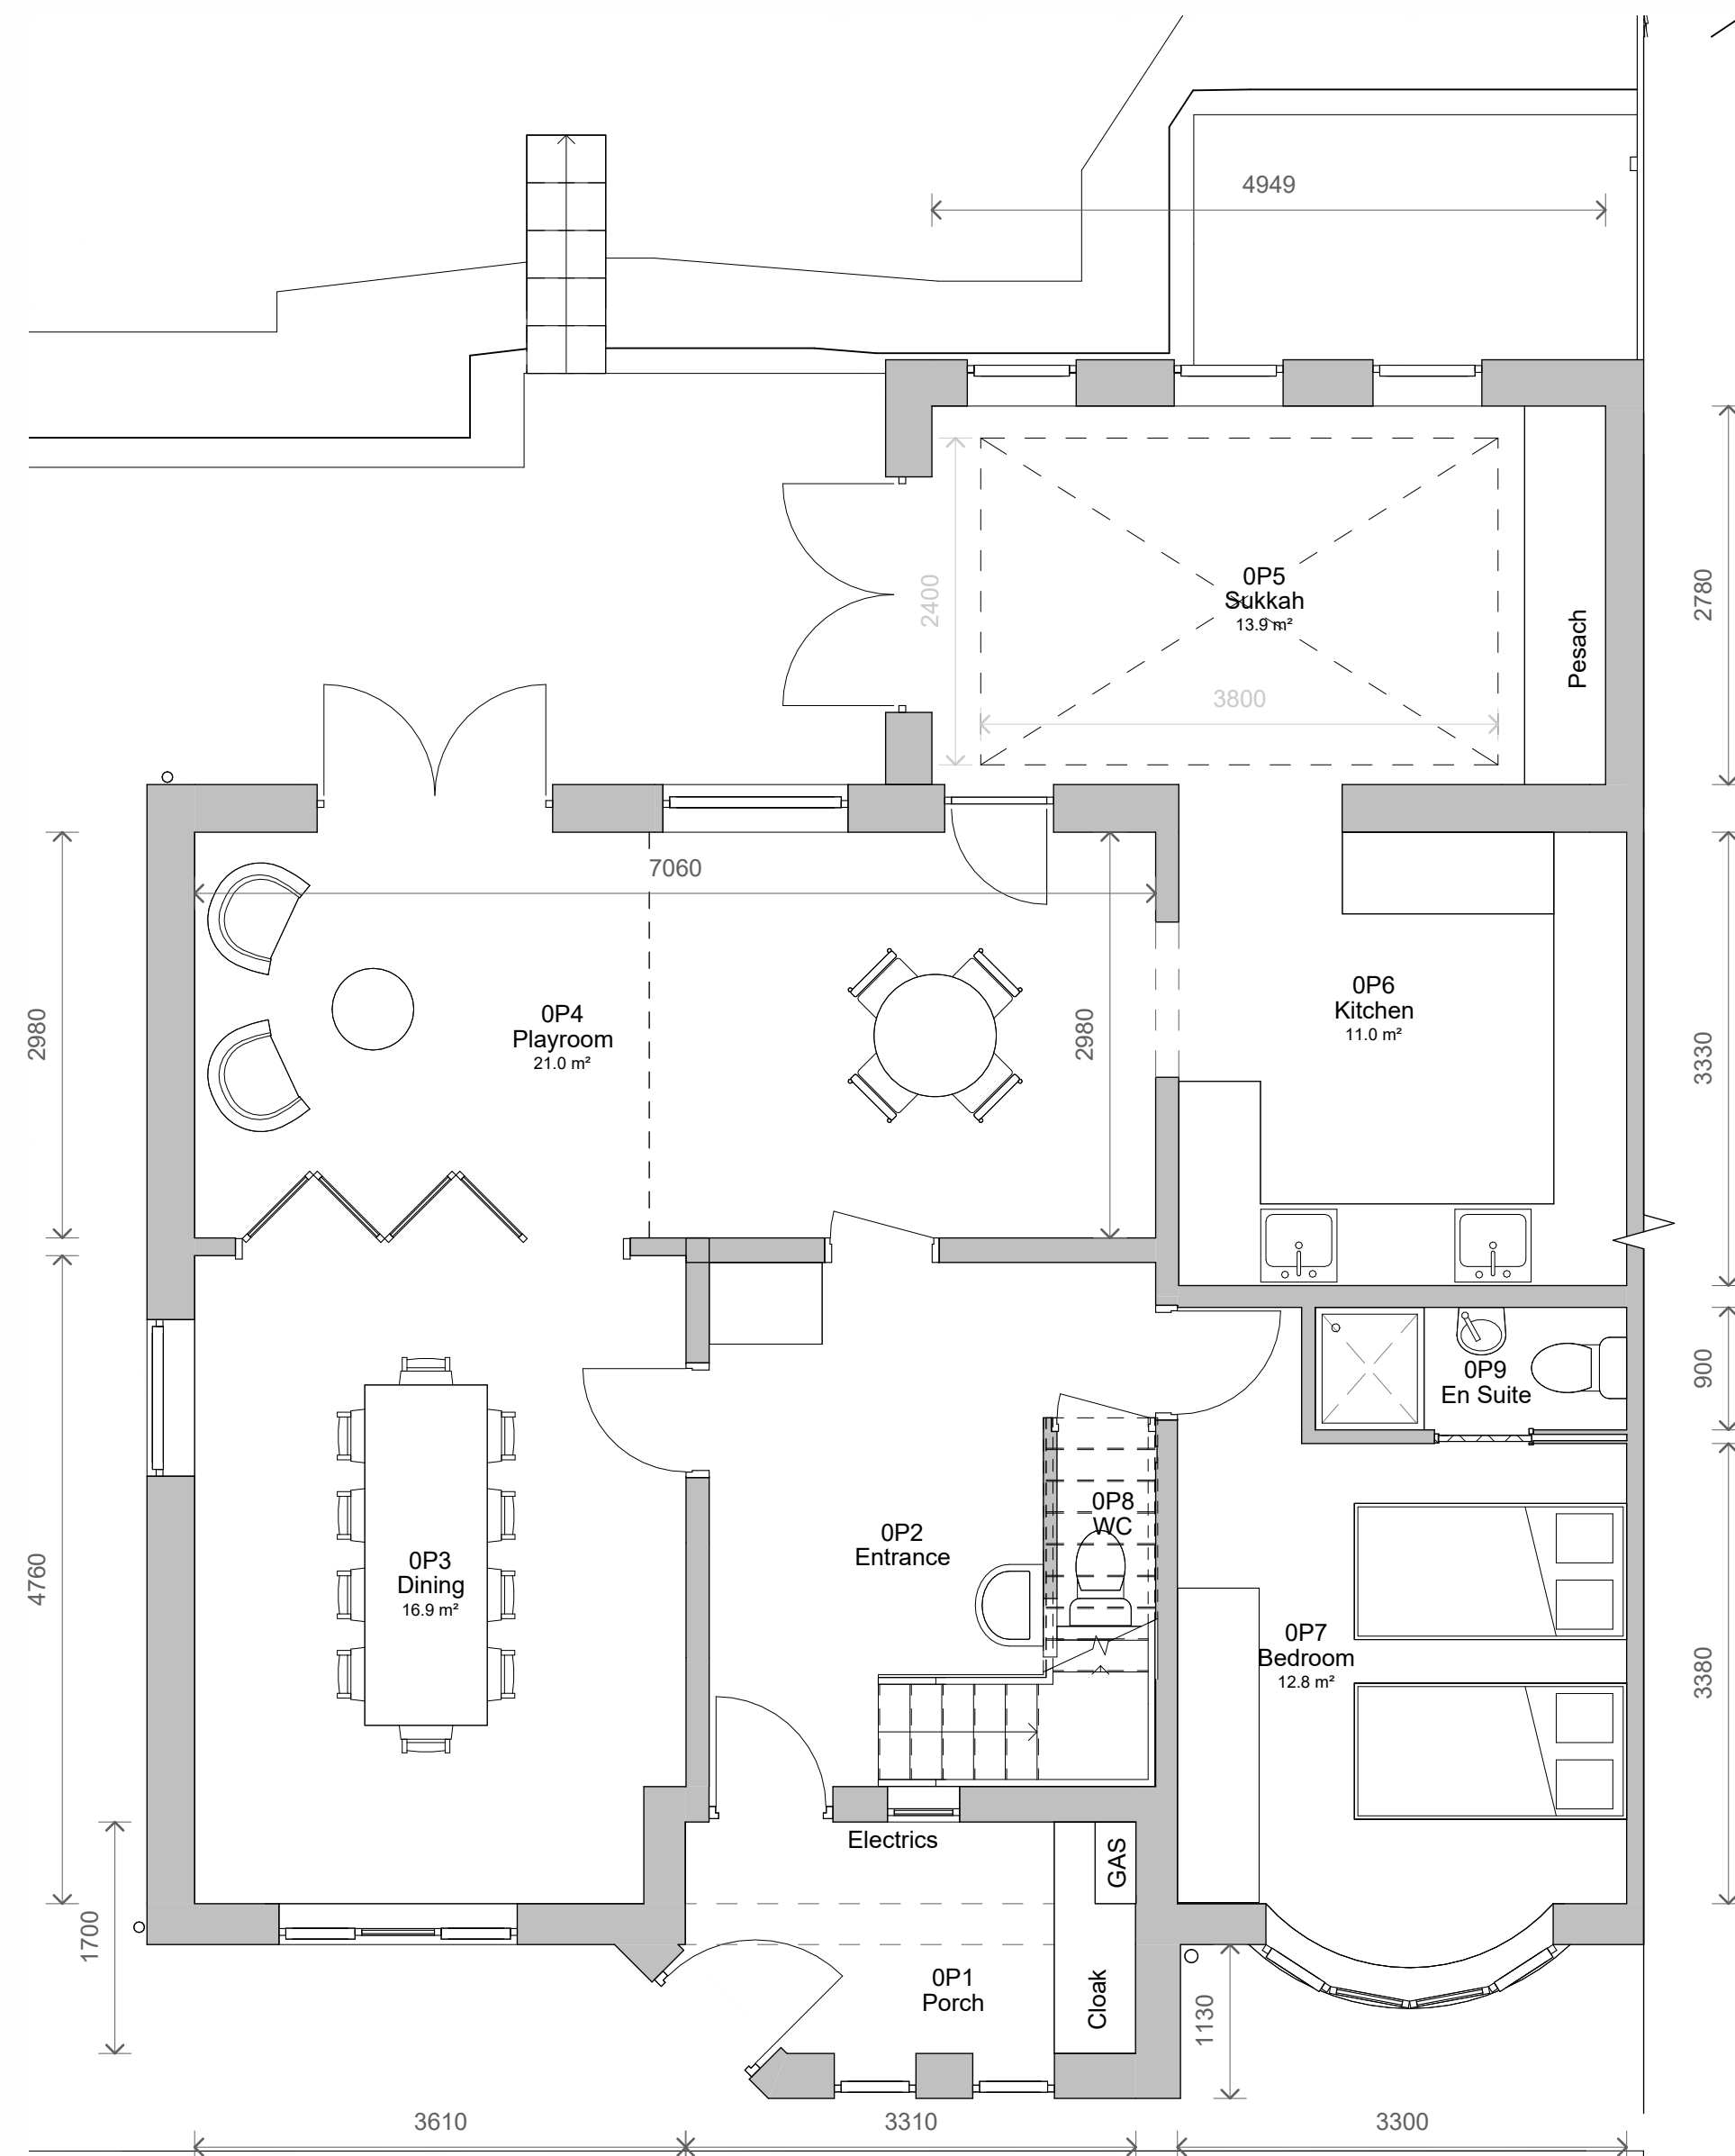

1 Level 0 - Proposed
1 : 50

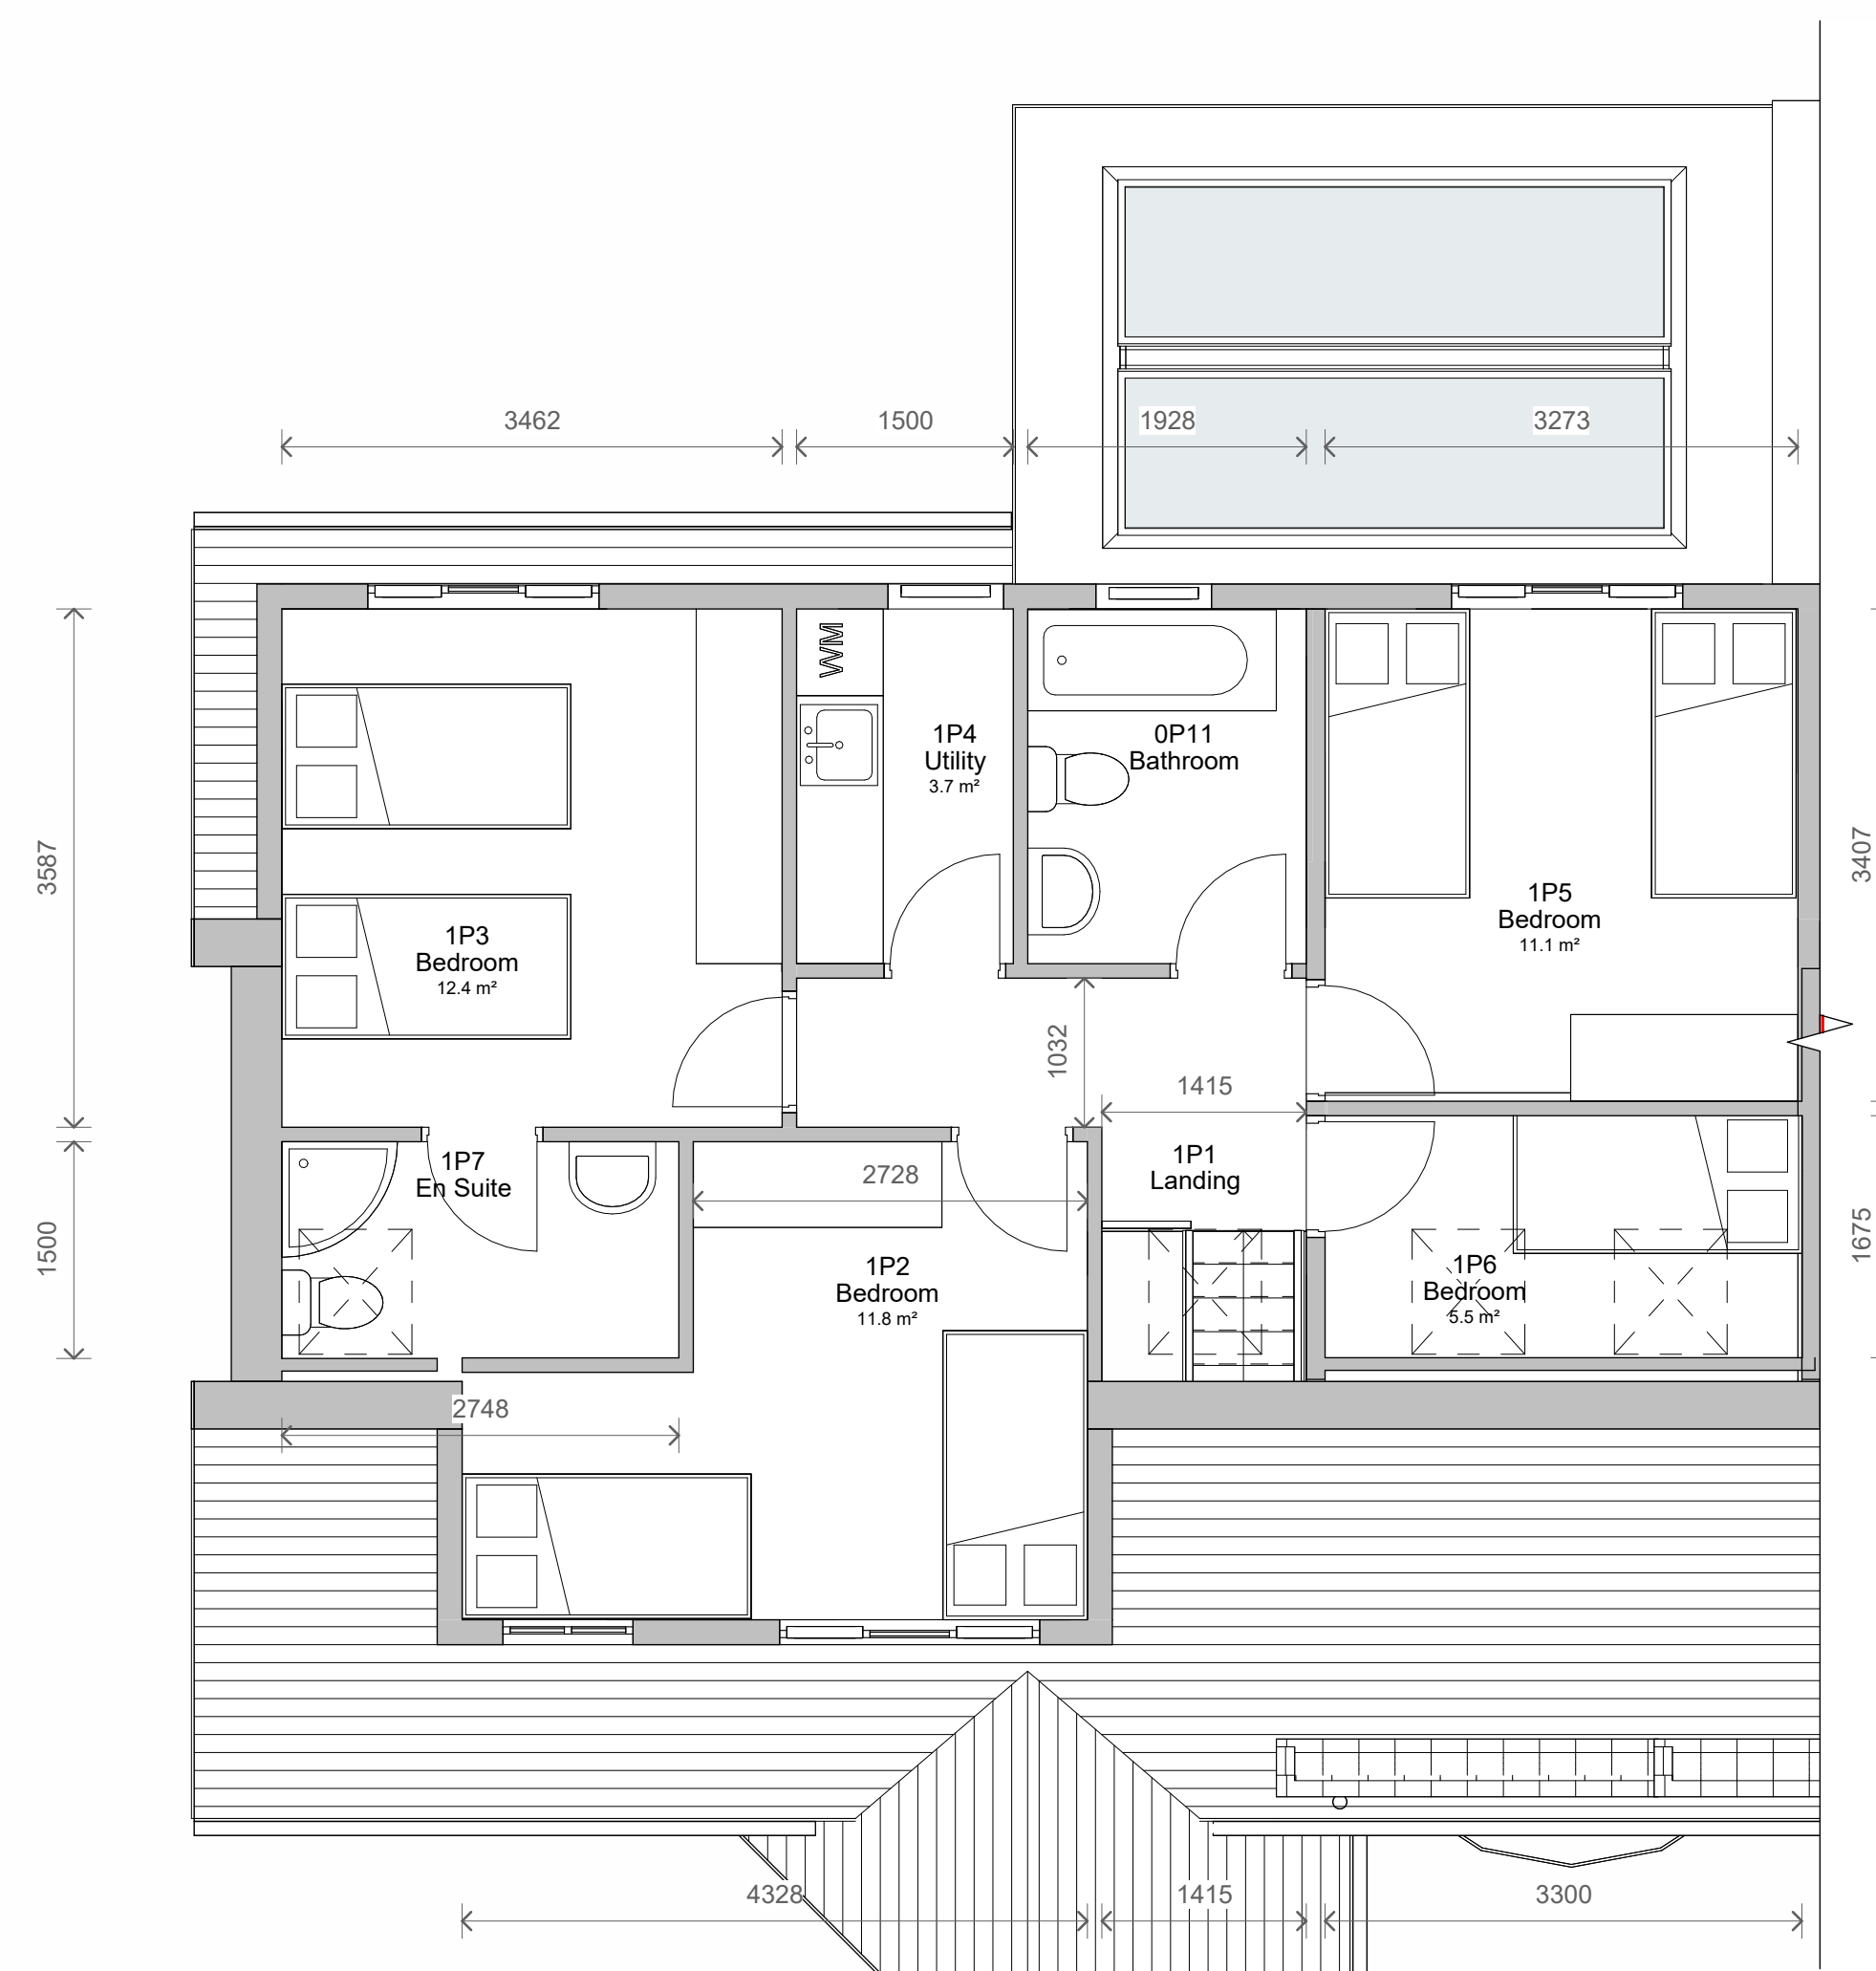

6 Level 1 - Proposed
1 : 50



4	Planning - Materials	26/11/2025
3	Revised Design	12/09/2025
2	Revised Plans	02/07/2025
1	Revised Design	18/06/2025
No.	Description	Date

PROJECT			11 Belhaven Road			
TITLE			Proposed Plans and Elevations			
CLIENT			NA			
STATUS			DESIGN			
DRAWN BY	DATE	SCALE (@ A1)				
CB	09/06/2025	As indicated				
PROJECT NUMBER		DRAWING NUMBER		REV		
GSS25084		003		4		
GOLD SKETCH S T U D I O S www.goldsketch.co.ukinfo@goldsketch.co.uk0161 792 9595						
NOTES © COPYRIGHT - ALL RIGHTS RESERVED. NO DRAWING OR PHOTOGRAPHY MAY BE REPRODUCED WITHOUT PRIOR WRITTEN CONSENT. DRAWING TO BE USED FOR THE STATUS INDICATED ONLY. ALL DIMENSIONS AND SETTING OUT SHALL BE CHECKED AND CONFIRMED ON SITE. ANY DISCREPANCIES TO BE REPORTED TO THE ARCHITECT IMMEDIATELY. THESE PLANS ARE THE PROPERTY OF GOLD SKETCH AND SHALL REMAIN THE PROPERTY OF GOLD SKETCH. ALL DIMENSIONS ON THIS DRAWING ARE IN MILLIMETERS UNLESS OTHERWISE STATED.						