



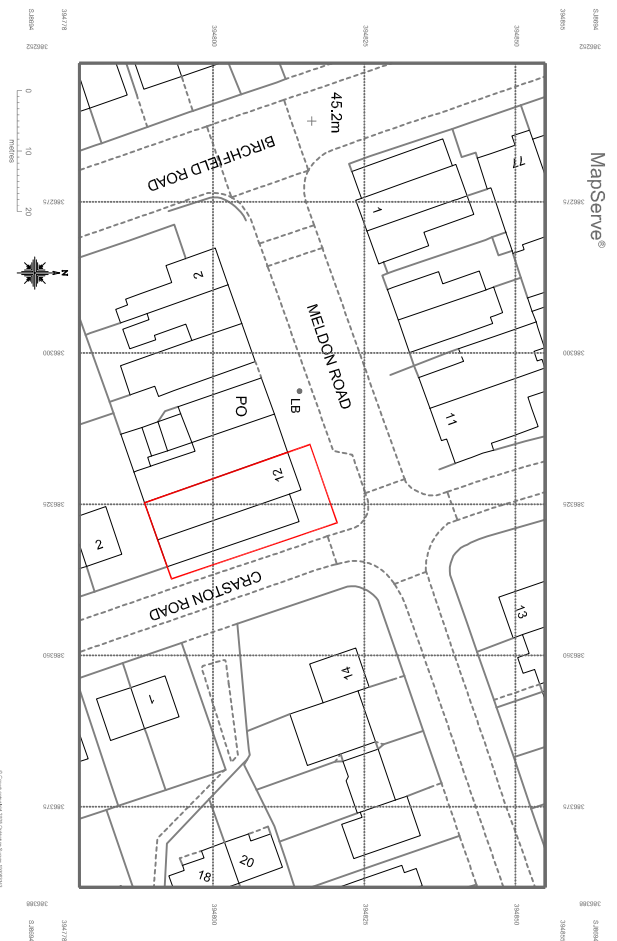


LOCATION PLAN Scale 1:1250 @ A1

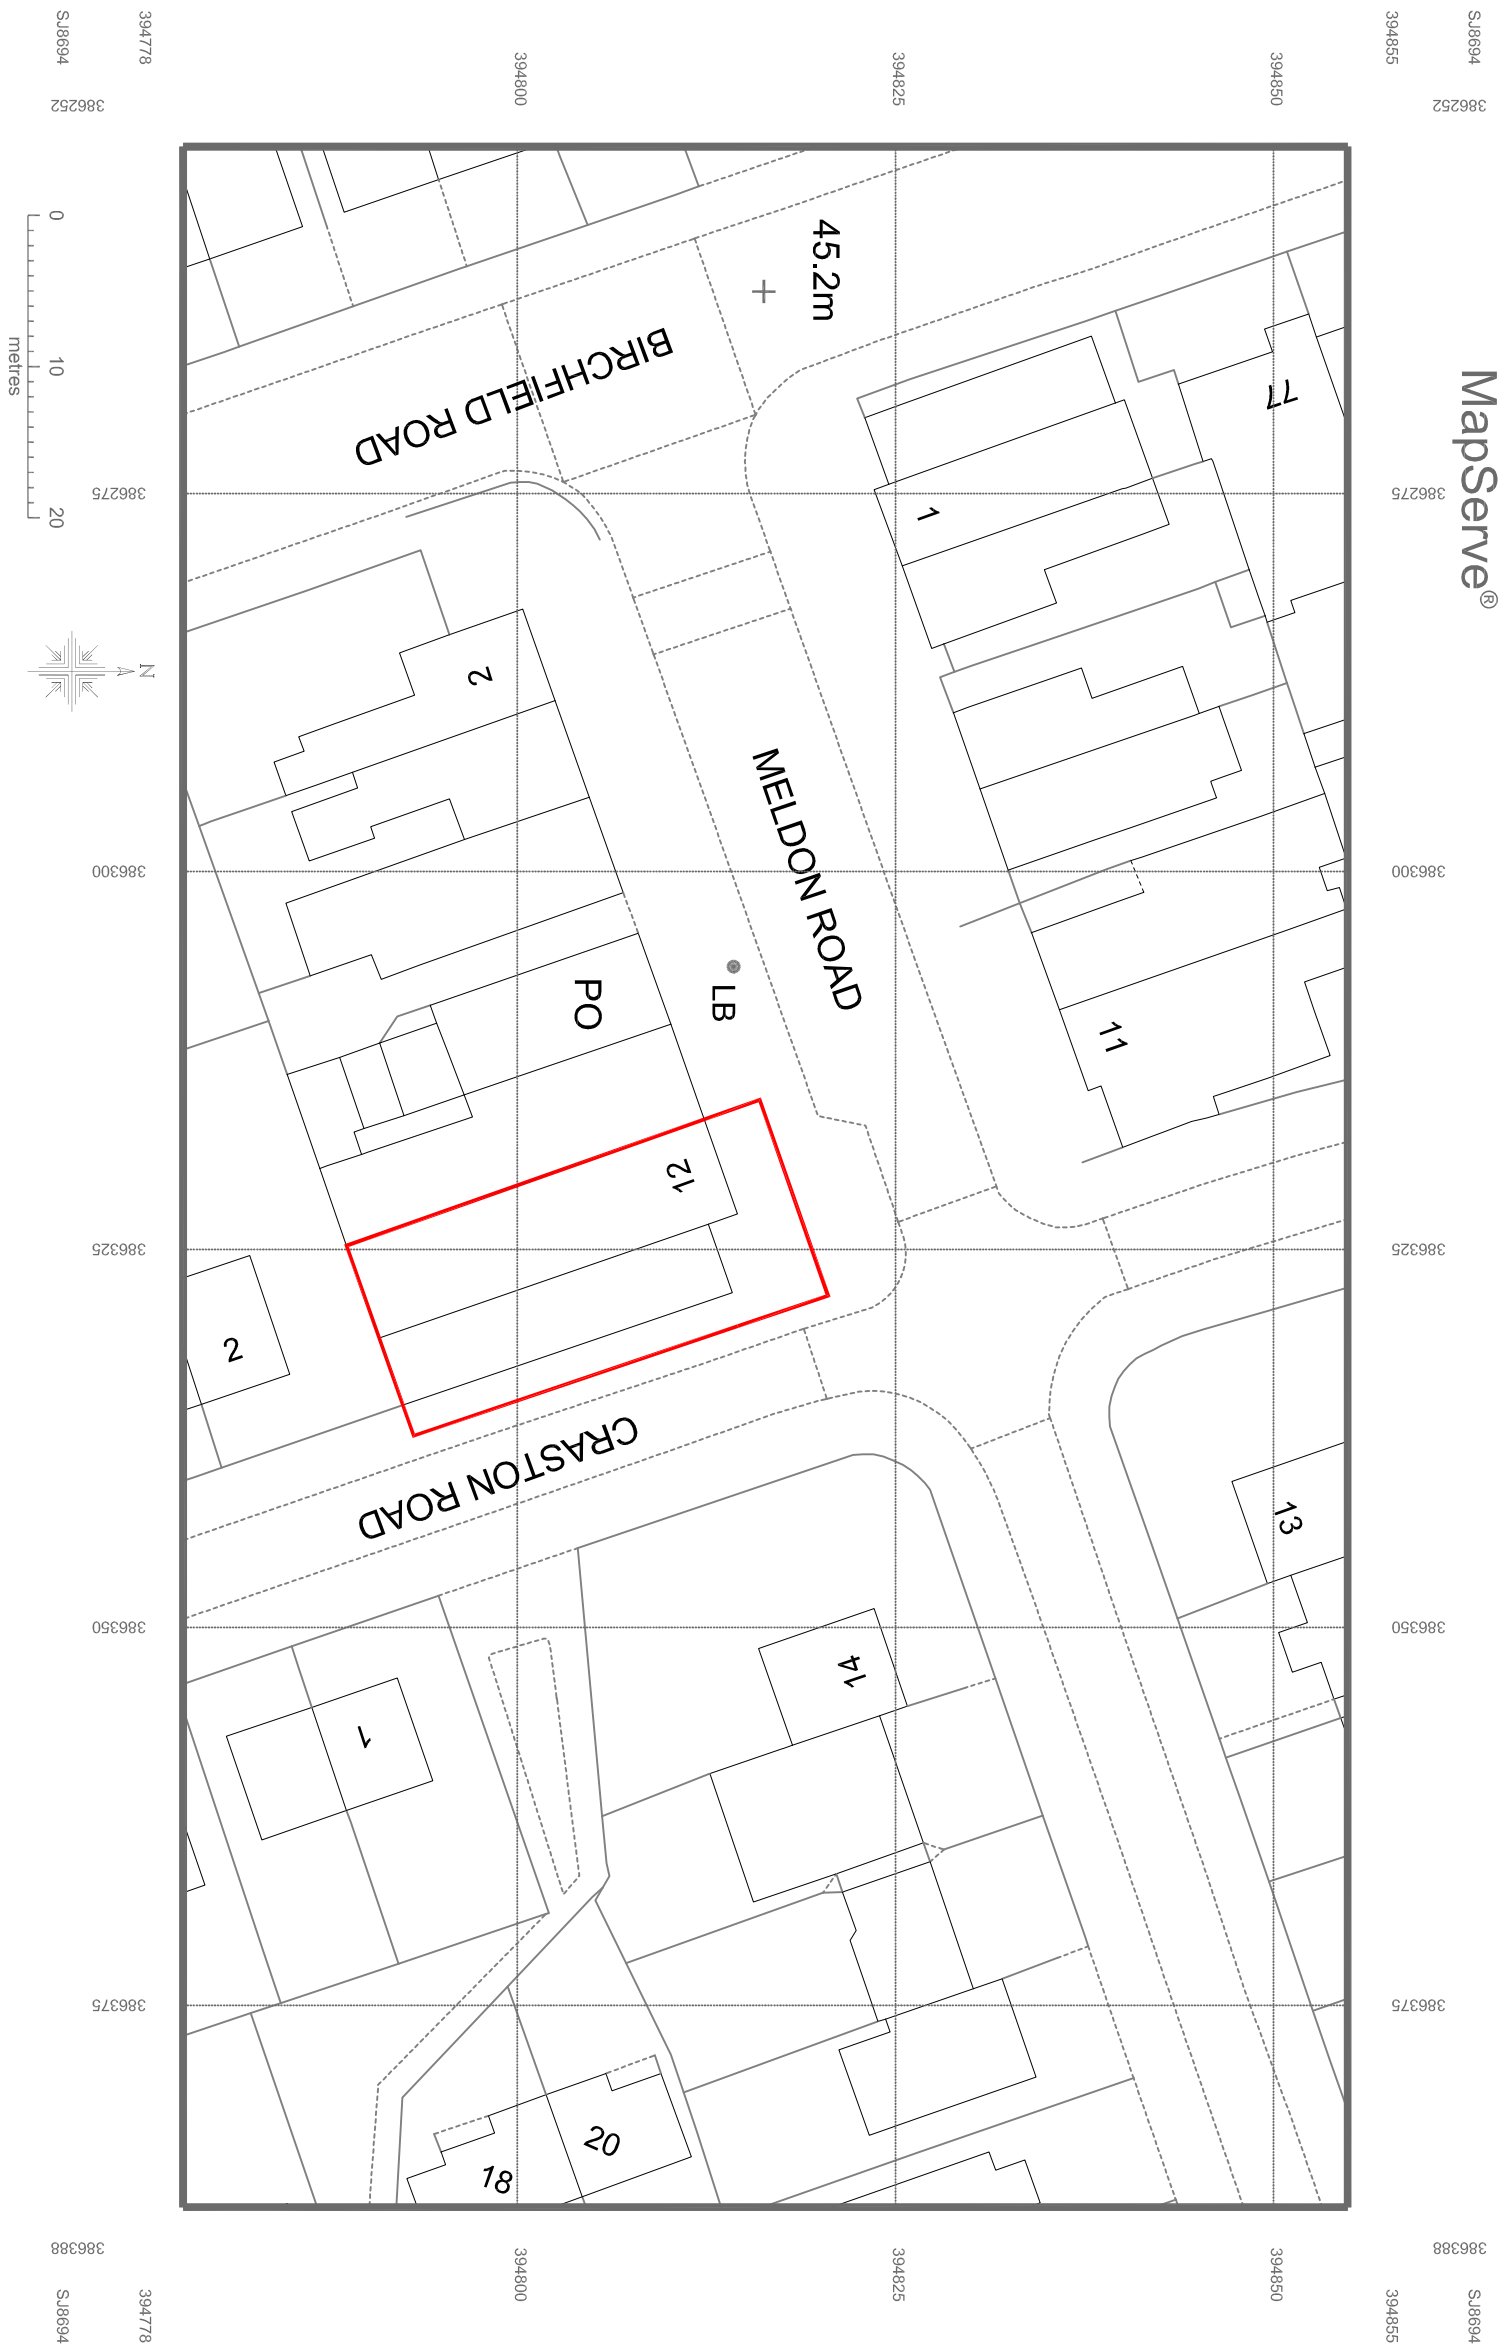


BLOCK PLAN Scale 1:500 @ A1

CRASTON ROAD


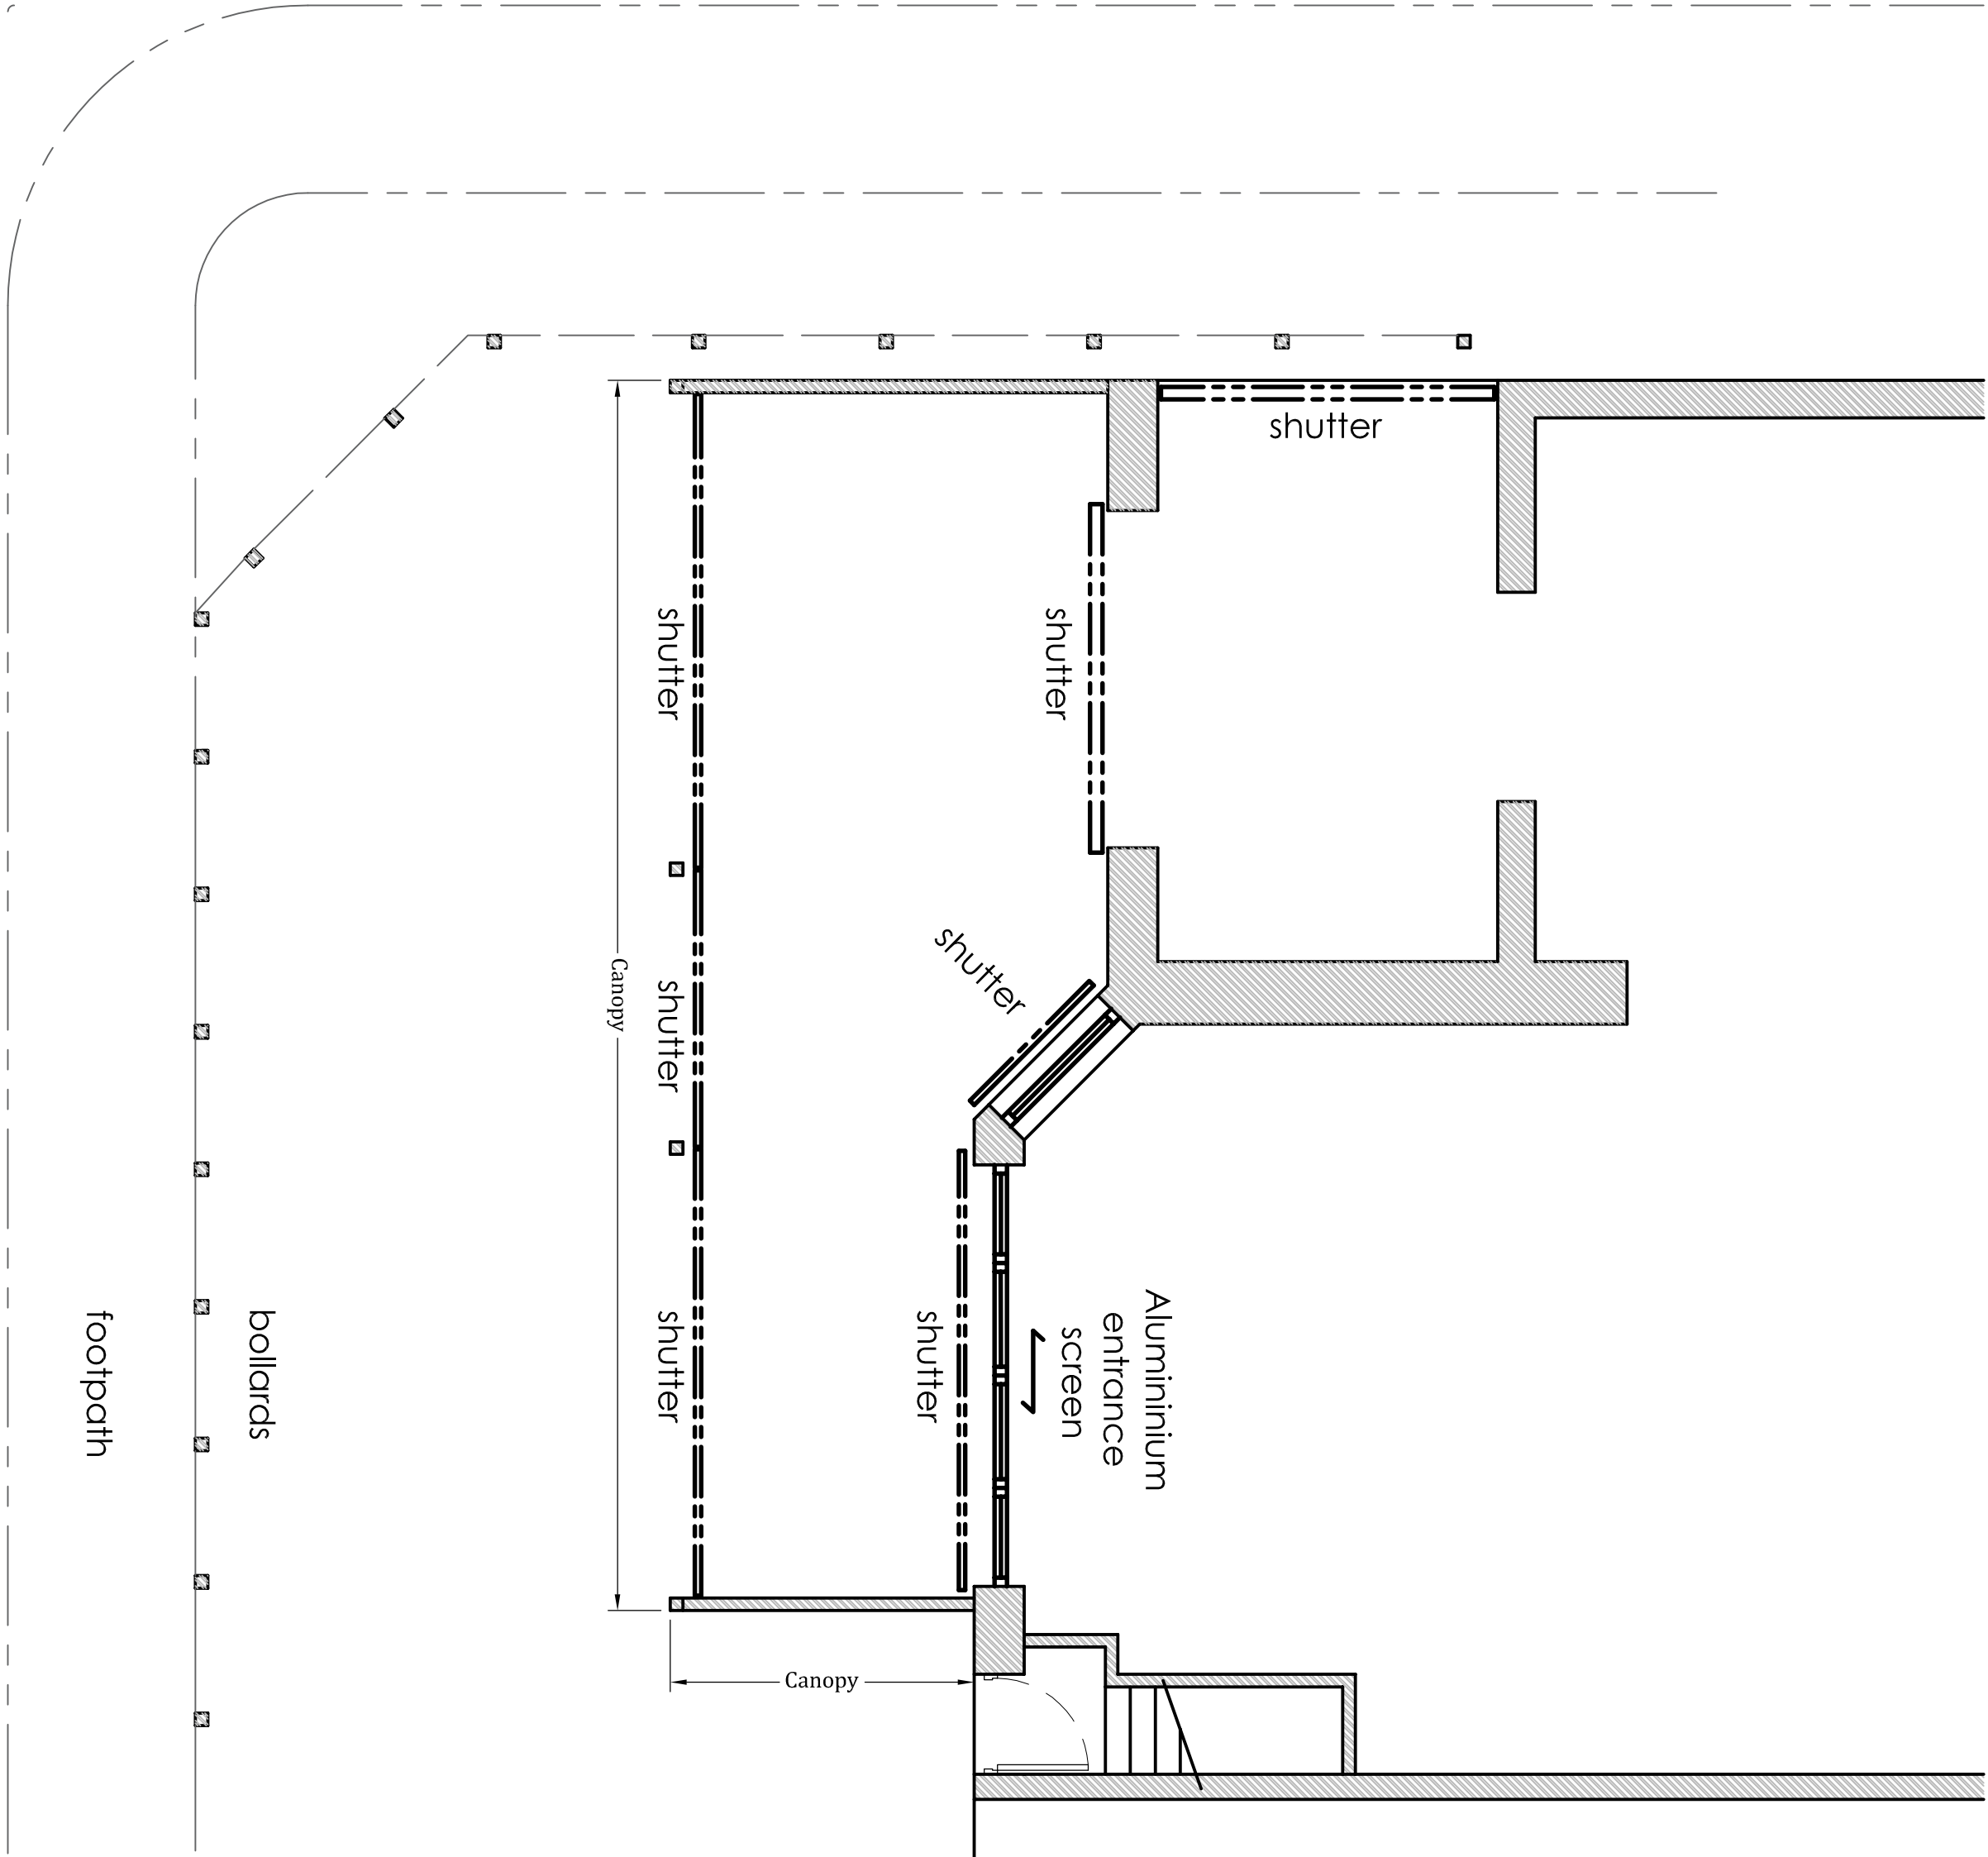


MELDON ROAD

Scale 1:50 @ A1

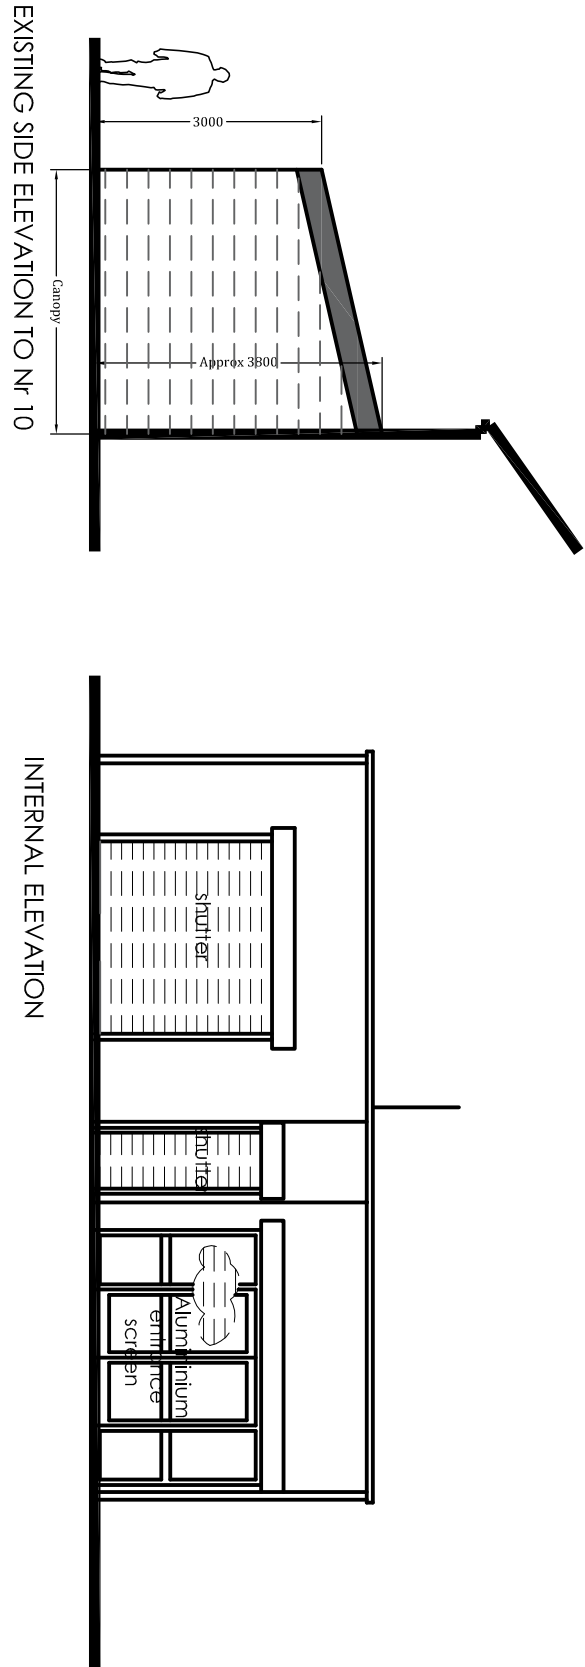

INTERNAL ELEVATION

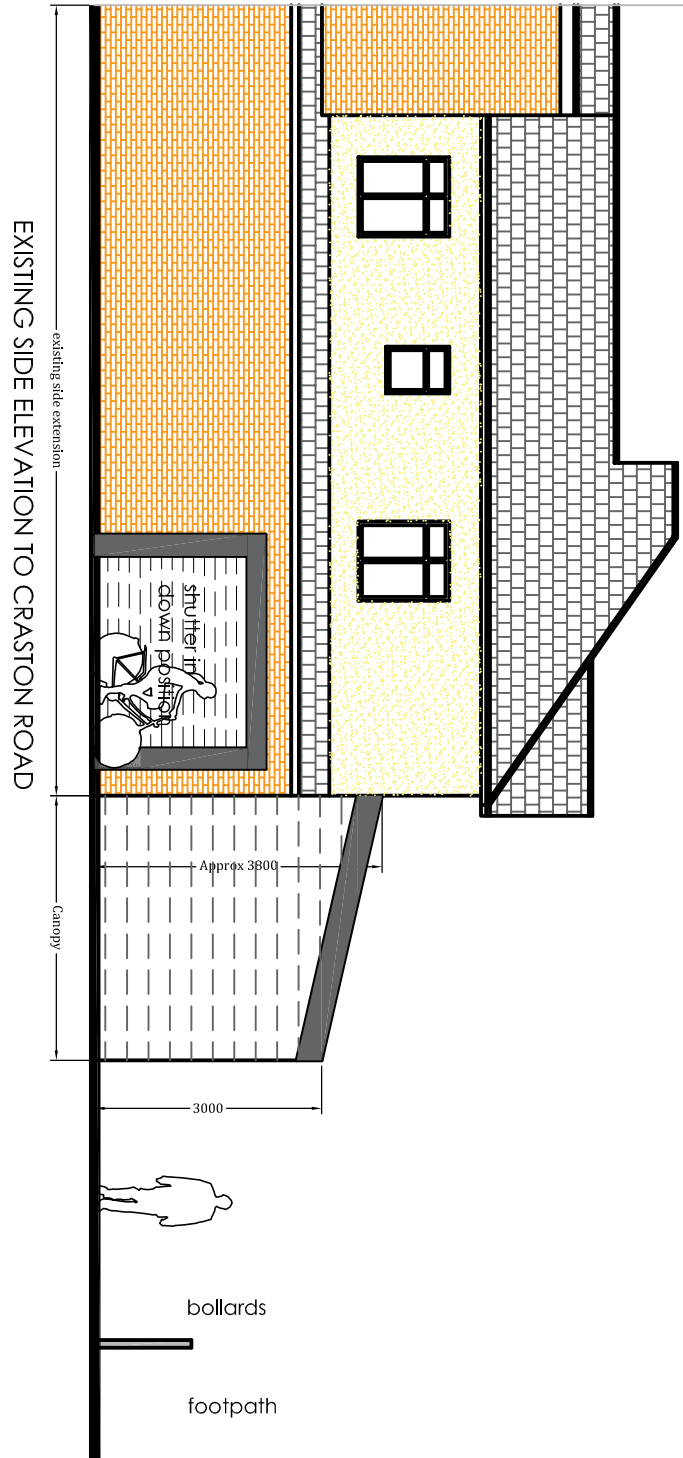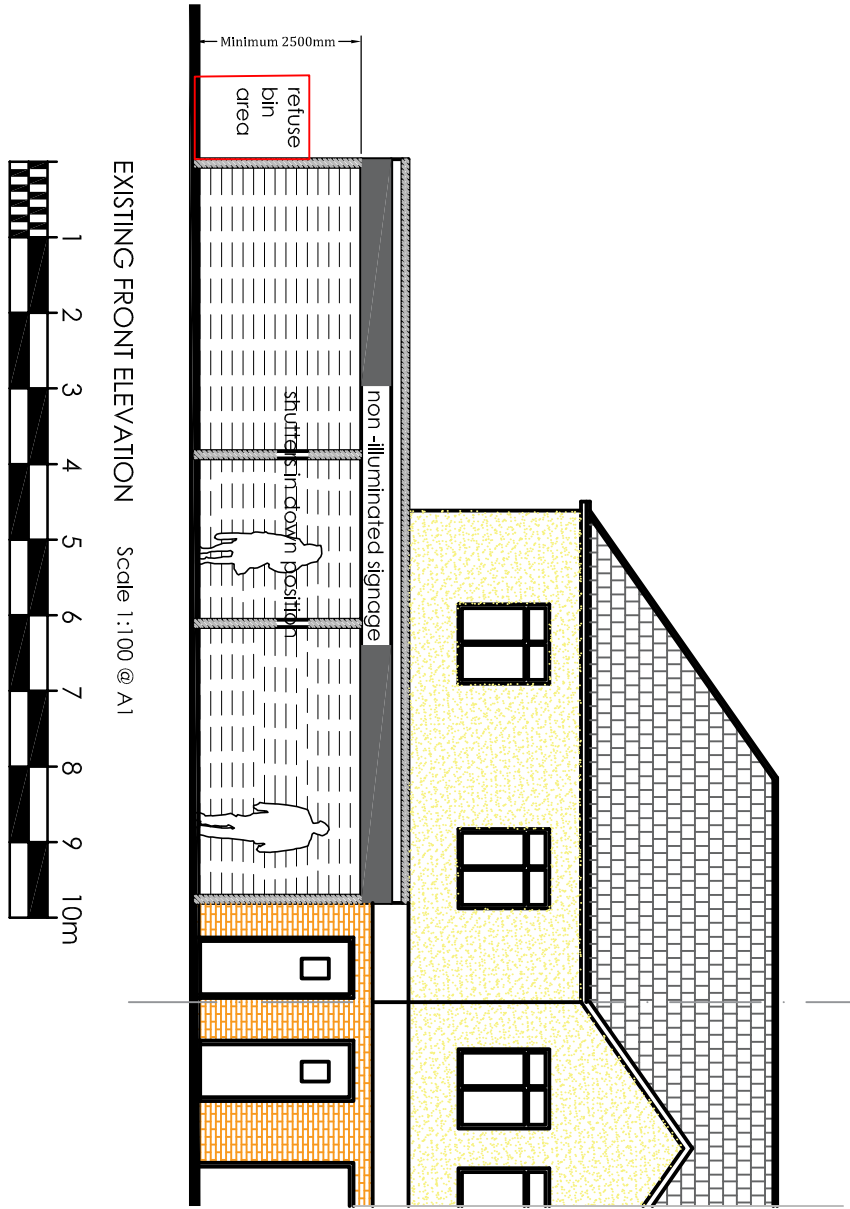

© The drawing is Copyright and the property of Richmond Consultants and must not be reproduced in whole or part without their written permission. Copyright is reserved. © Richmond Consultants and must not be reproduced in whole or part without their written permission.

The Contractor is to check and verify all building and site dimensions, levels and sewer invert levels at connection points before work starts.

This drawing must be read with and checked against any structural or other specialist drawings provided.

The Contractor is to comply in all respects with the provisions of the Building Regulations or not specifically stated on these drawings.

This drawing is not intended to show details of foundation or ground conditions. Each area of ground relied upon to support the structure depicted must be investigated by the Contractor and suitable methods of foundation be provided.

THIS SCHEME IS NOT BASED ON A SURVEY

NOTE:

- NOTE ALL DIMENSIONS TO BE CHECKED ON SITE AND ANY DISCREPANCIES BETWEEN THE DRAWING AND THE ACTUAL WORKS TO BE REPORTED TO THE CONSULTANT OR WORKS.
- MATERIALS LEGEND
- ROOF TILE HATCH
 - EXTERNAL WALL
 - WALLS
 - FLAT ROOF

Drawing Status			
Construction Status		PLANNING	
C.	Note revised to locking brick to match existing	SRN	03.11.25
B.	Revised scheme.	SRN	18.08.25
A.	Bin store and canopy height noted.	SRN	14.07.25
Rev.		By	Date



RICHMOND CONSULTANTS

Mobile 07710131750

Email office@richmond-consultants.co.uk

Site
12 Meldon Road
Manchester
M13 0TZ

Title
Retrospective Planning Application
Erection of Canopy Extension to
Front of the Premises

Checked	Drawn By	Scale	Date
SRN	Noted @A1	04.06.2025	
Drawing Number	17.25 MR-200	Rev.	C