



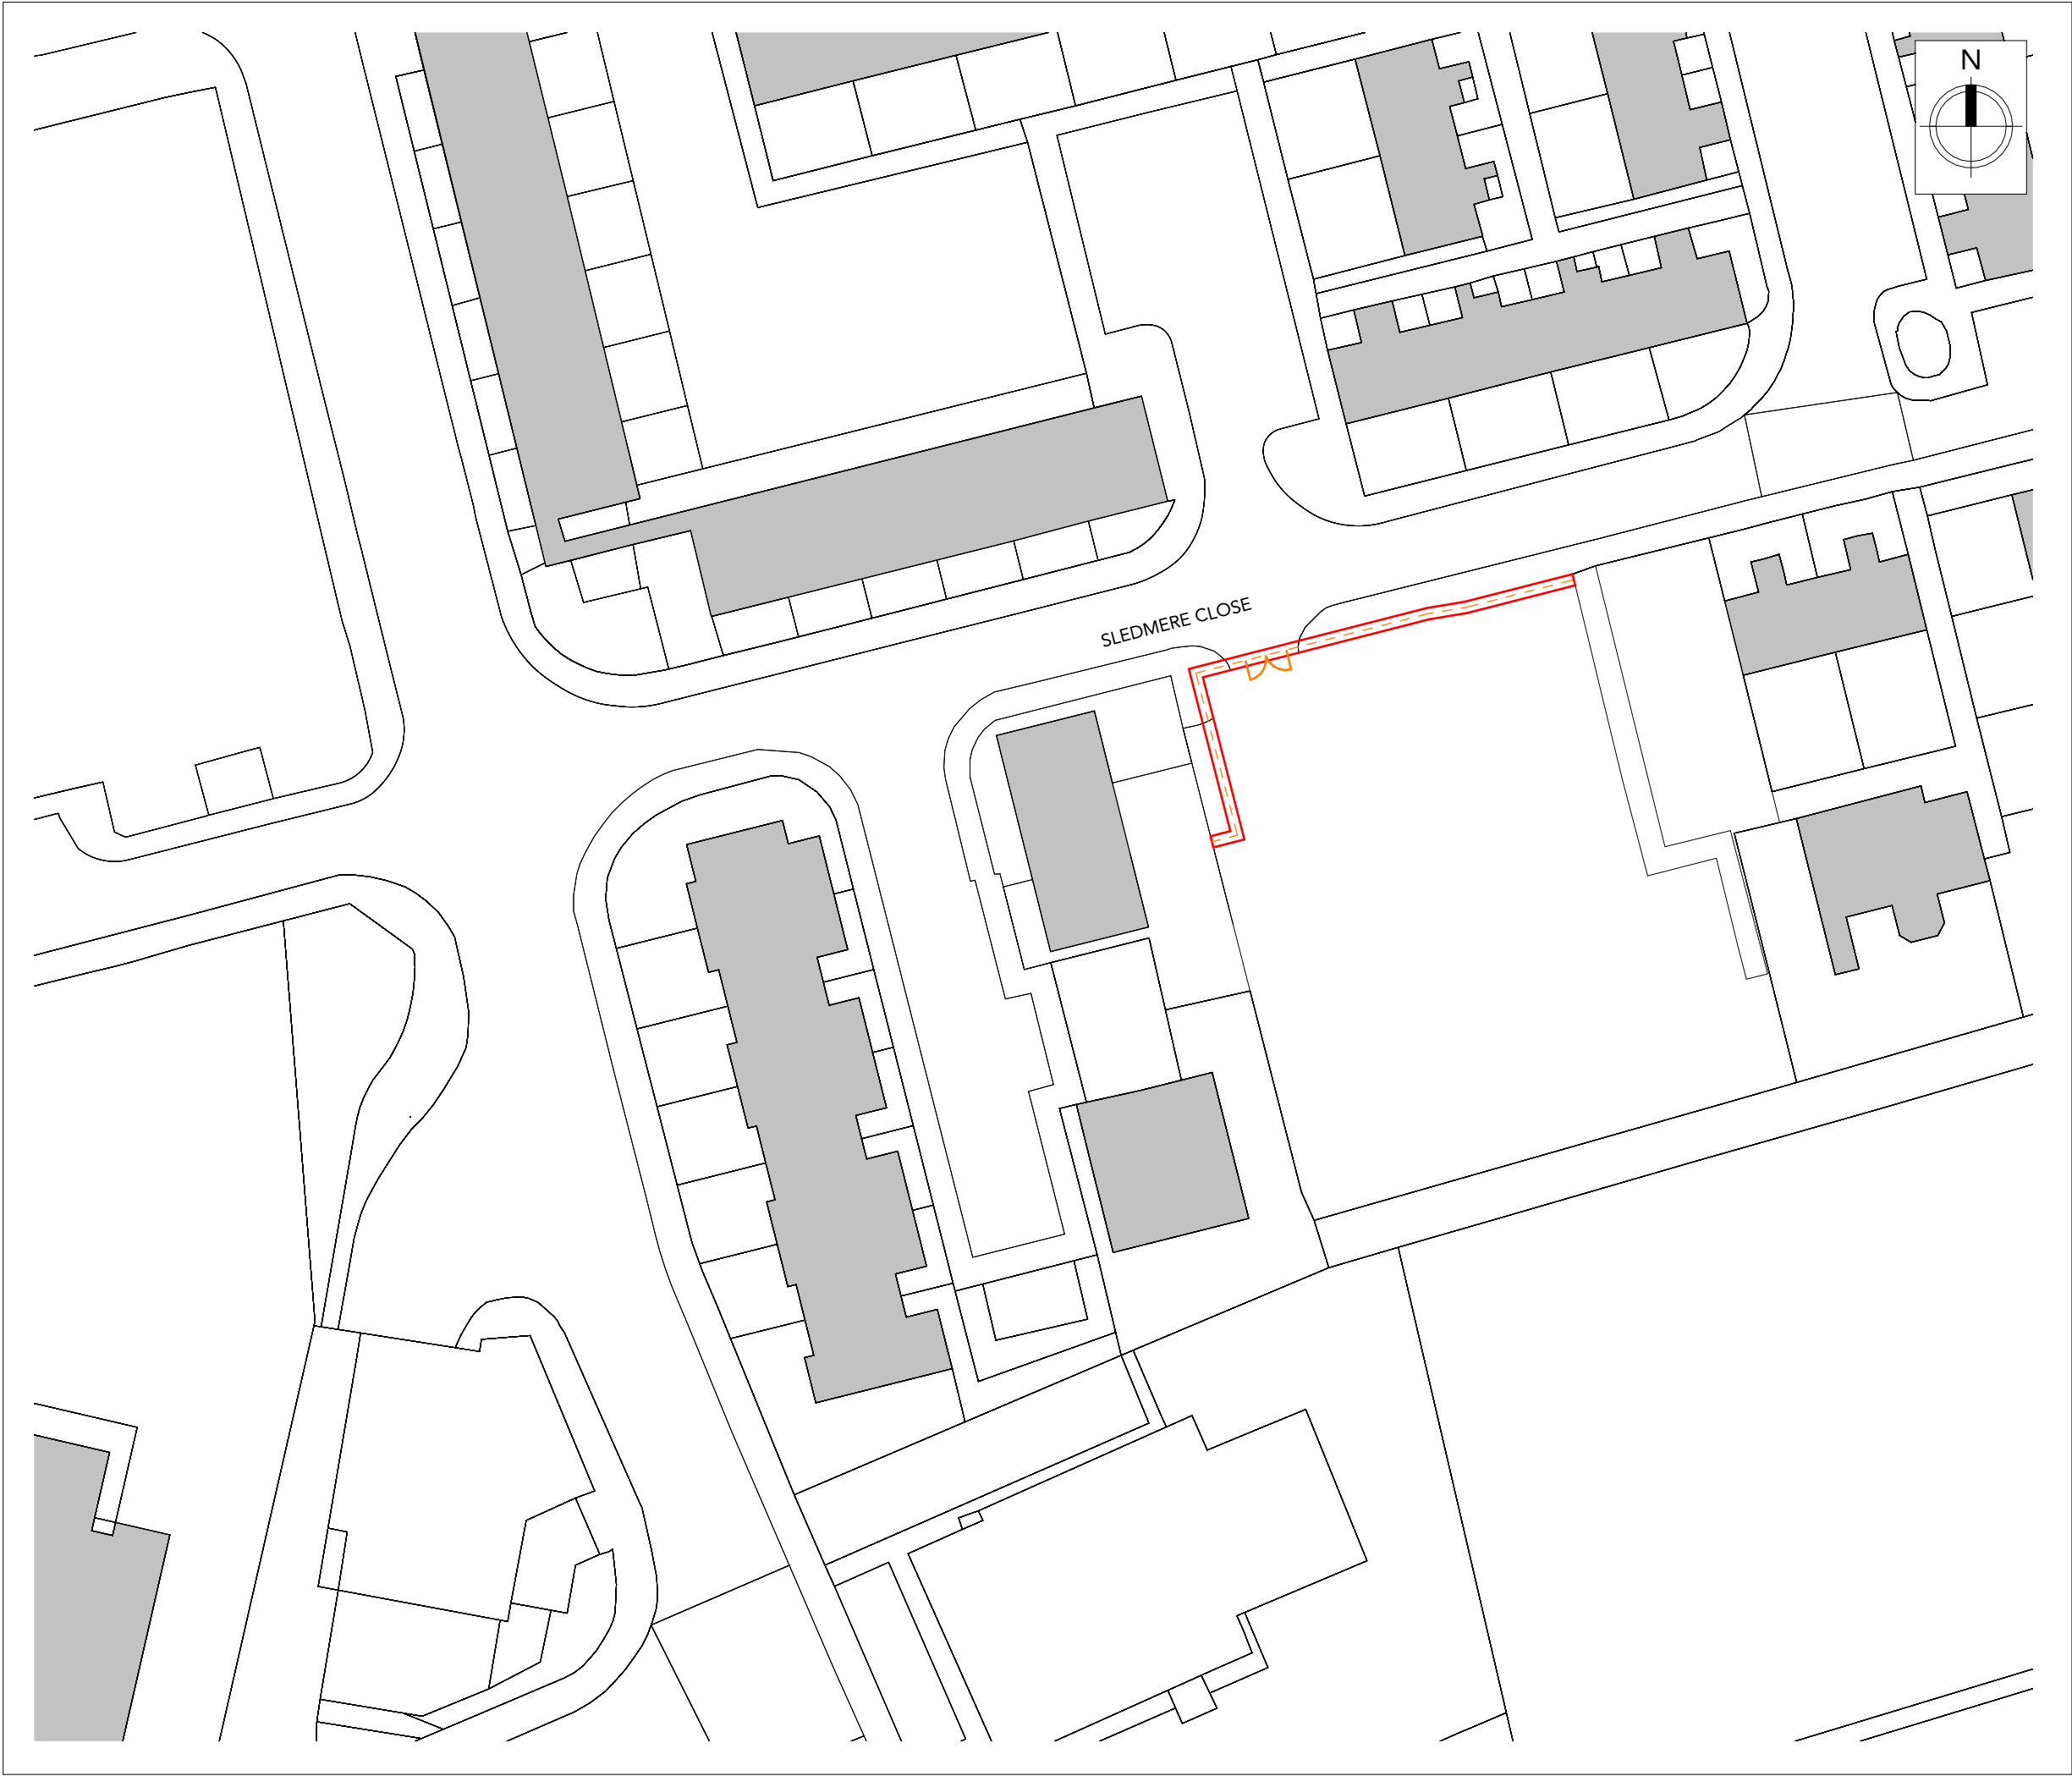

Note:
Do not scale from this drawing.
Dimensions are to be checked on site.
If in doubt please ask.

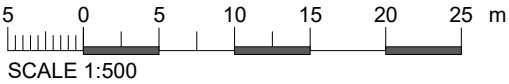

LEGEND

Application Boundary

Denotes: 1.8m high, green paladin fencing subject to this planning application

Gates

P06	17.03.26	EP	For Planning Rev 4
P05	03.03.26	EP	For Planning Rev 3
P04	16.01.26	EP	For Planning Rev 2
P03	12.01.26	PW	For Planning
P02	26.11.25	CO	Final draft
P01	14.11.25	CO	Draft issue for comment

Rev	Date	Intls	Details
-----	------	-------	---------

© The moral rights of the author are hereby asserted.
This drawing and design is the sole property of Buttress Ltd and must not be reproduced without permission.
Buttress Ltd is Registered in England and Wales: 5363573

Buttress

Manchester

41 Bengal Street
Manchester
M4 6AF

0161 236 3303

www.buttress.net

Leeds

Clockwise, Yorkshire House
Greek Street, Leeds
LS1 5SH

0113 539 7965

Certified



Corporation

Project Title	Grey Mare Lane Regeneration
Client	One Manchester
Location	Manchester
Drawing ref	Proposed Fencing Plan - Plot I

Date	17/03/2026	Scale	As indicated
Checker	BT	Size	A3
Job No:	9813	Status	S2

Project	Origin	Volume	Level	Type	Role	Number	Rev
GMLNE-BUT-XX-XX-DR-A-01254-P06							