




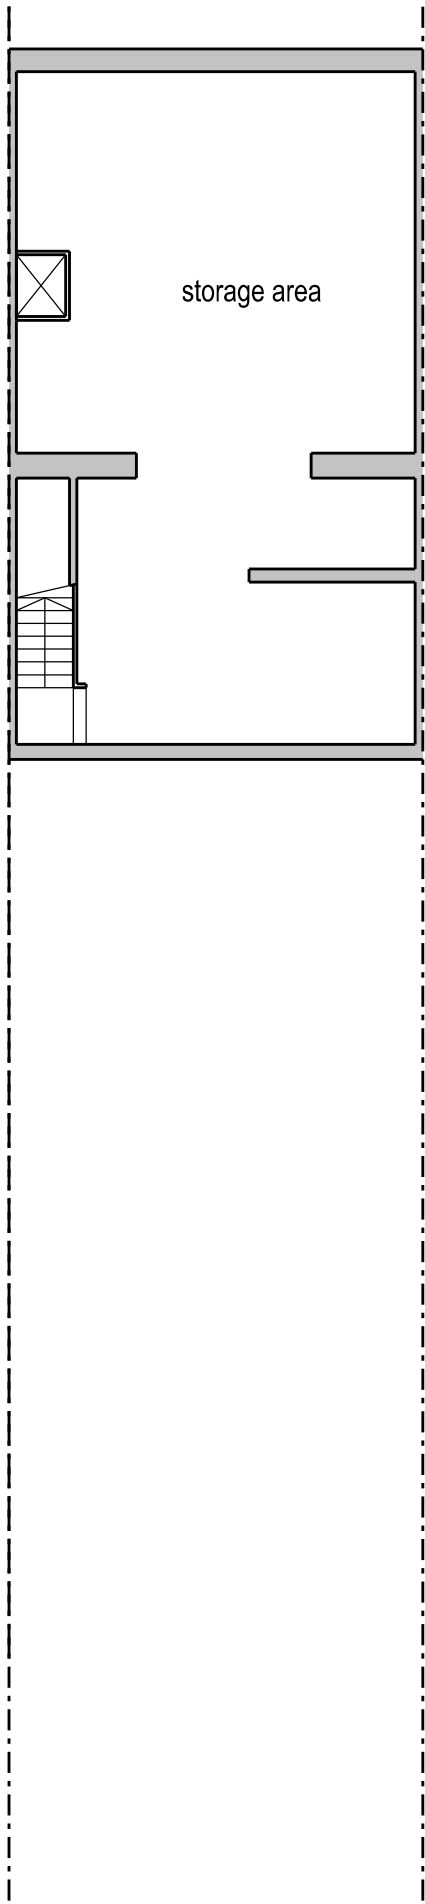


Basement Floor Plan

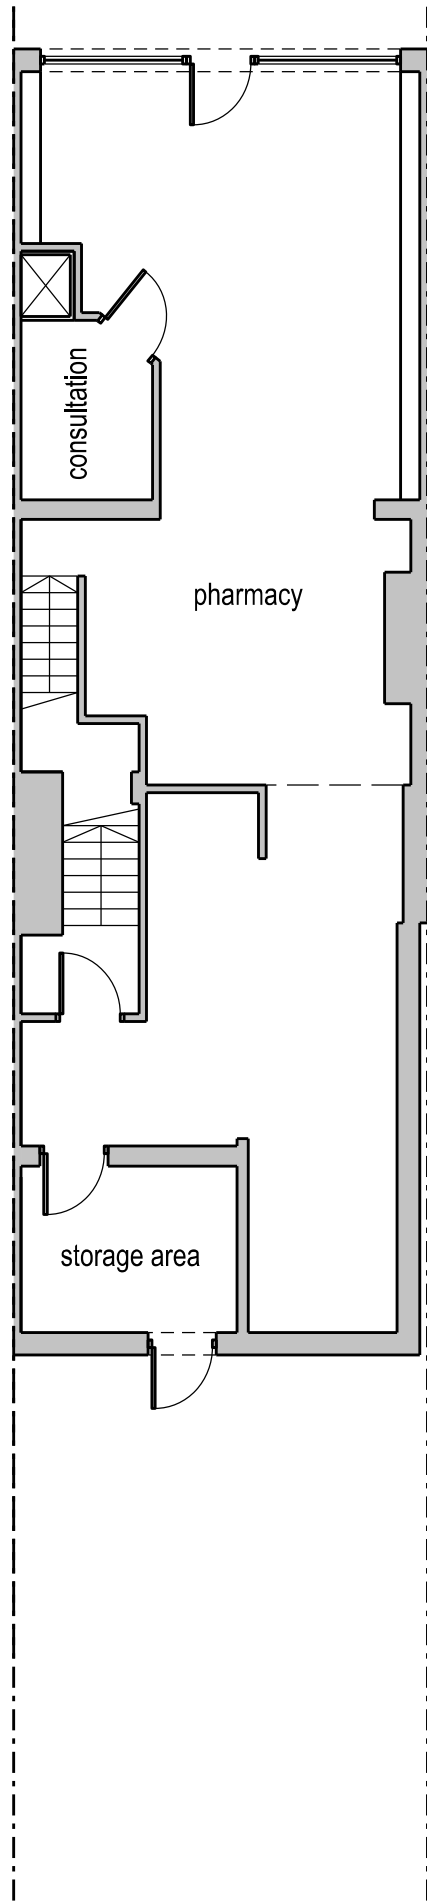


Ground Floor Plan

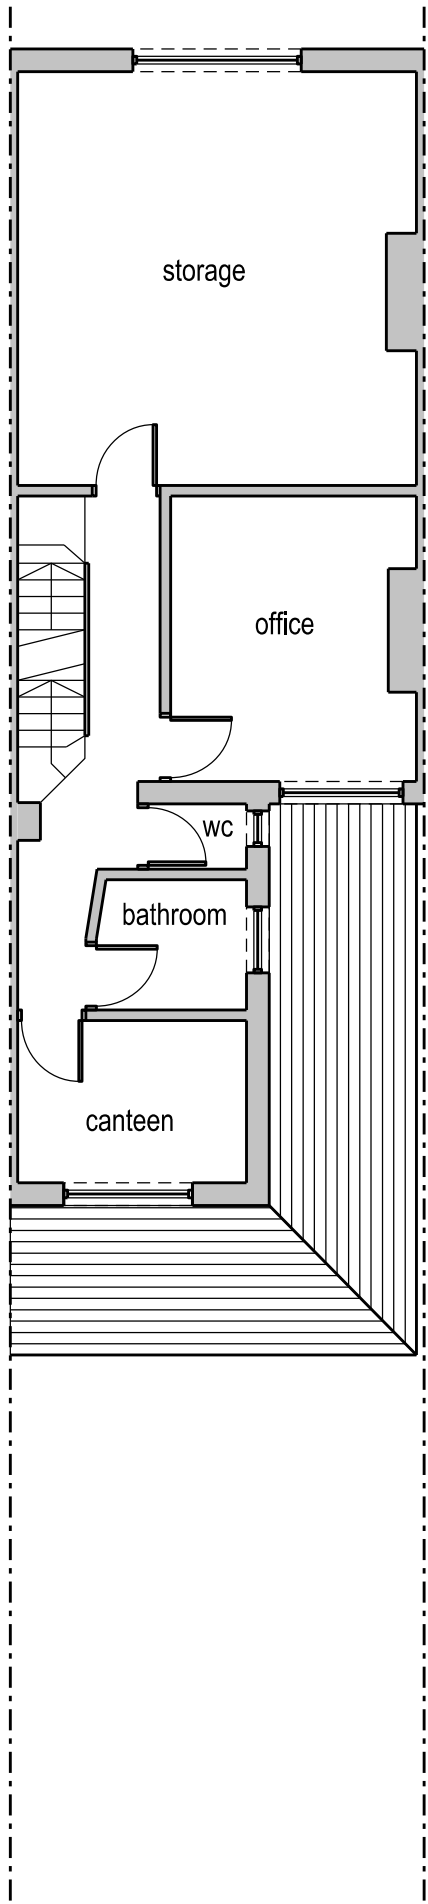


First Floor Plan

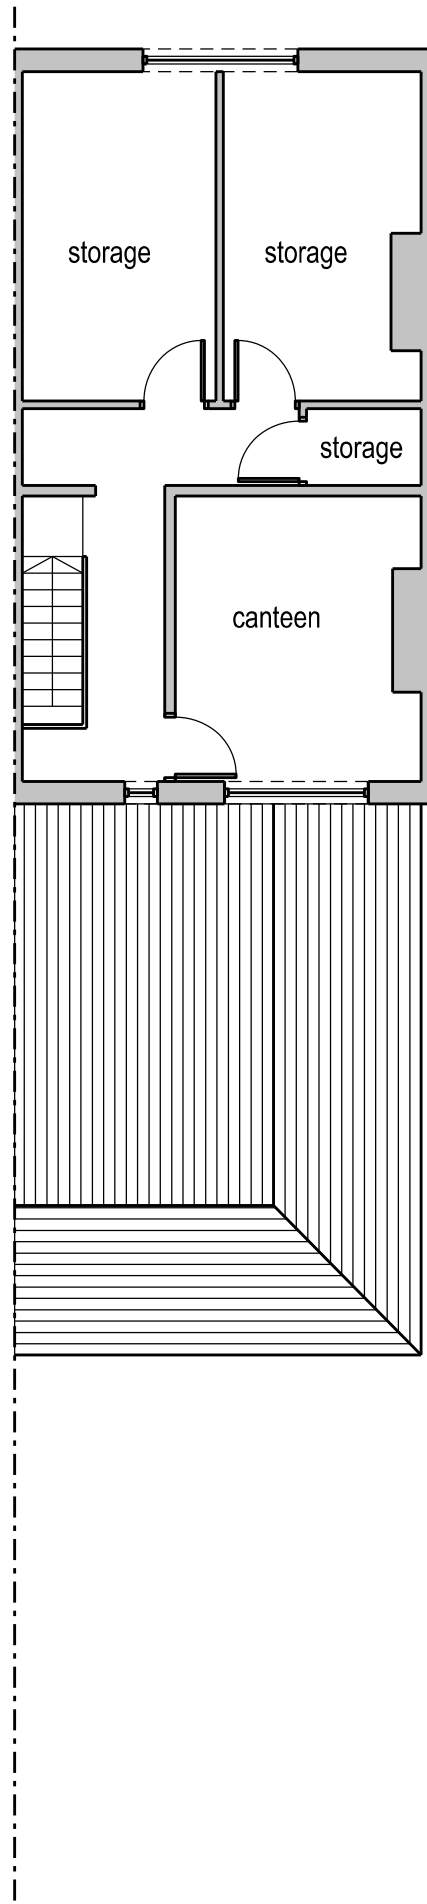


Second Floor Plan

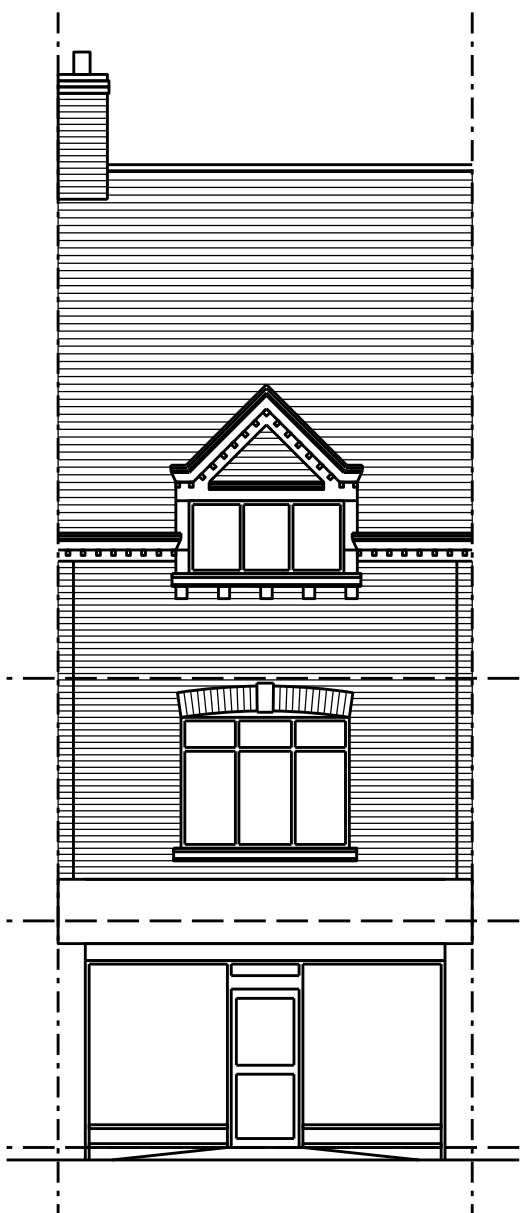



North Elevation

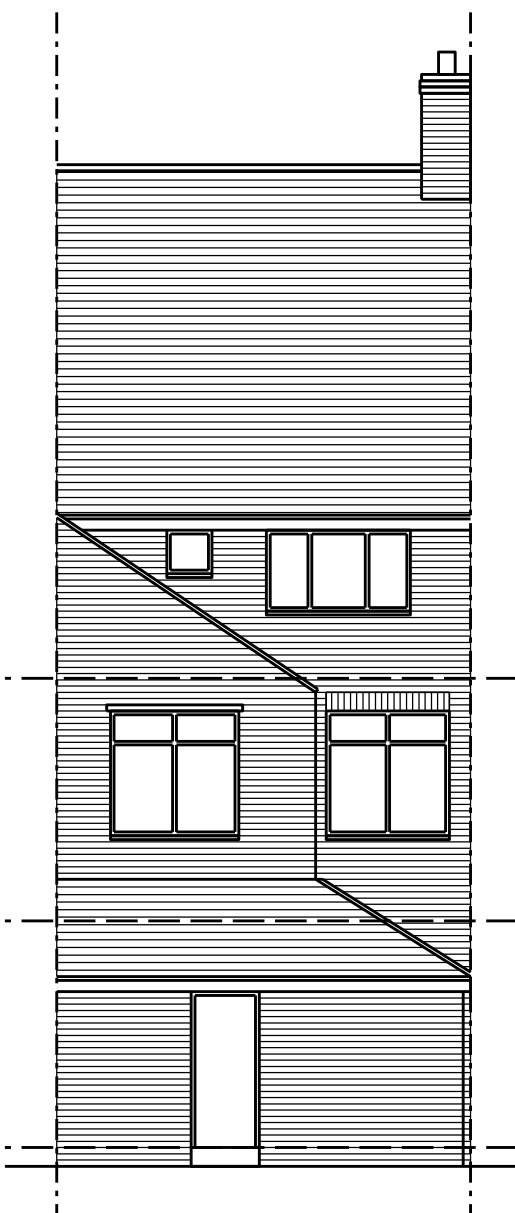

South Elevation

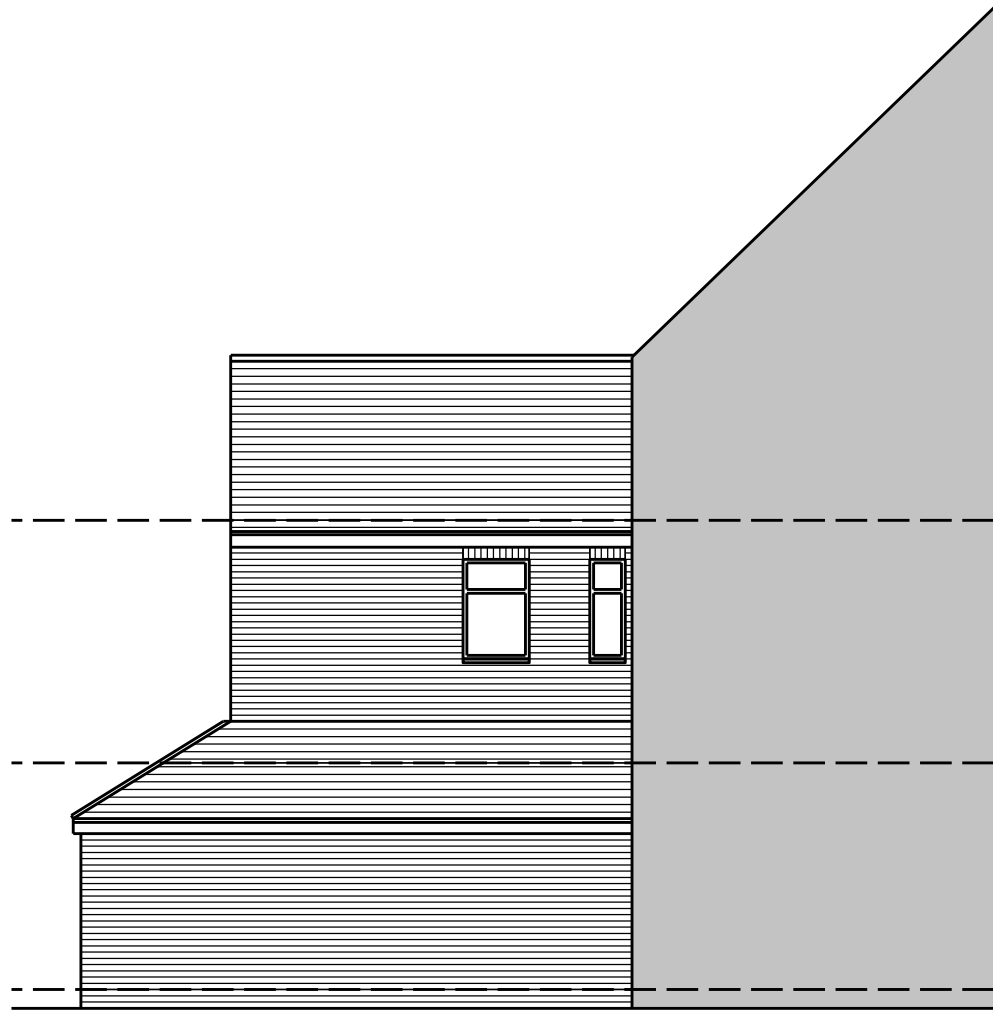

East Elevation

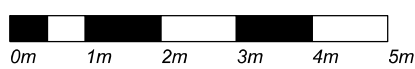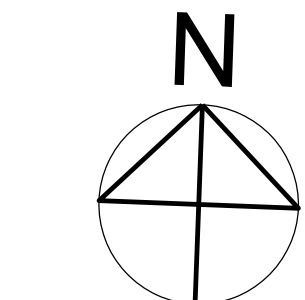

Do not scale this drawing
All given dimensions are in millimetres
Contractors must check all dimensions from site

This drawing is copyright and is for use on this site only

No	Date
Revision	

Project
521 Wilbraham Road
Chorlton

Title
Existing Floor Plans and
Elevations

Project 2010	Drawing 004	Scale @A1 1/100	Rev.
-----------------	----------------	--------------------	------

Drawing Status
PLANNING