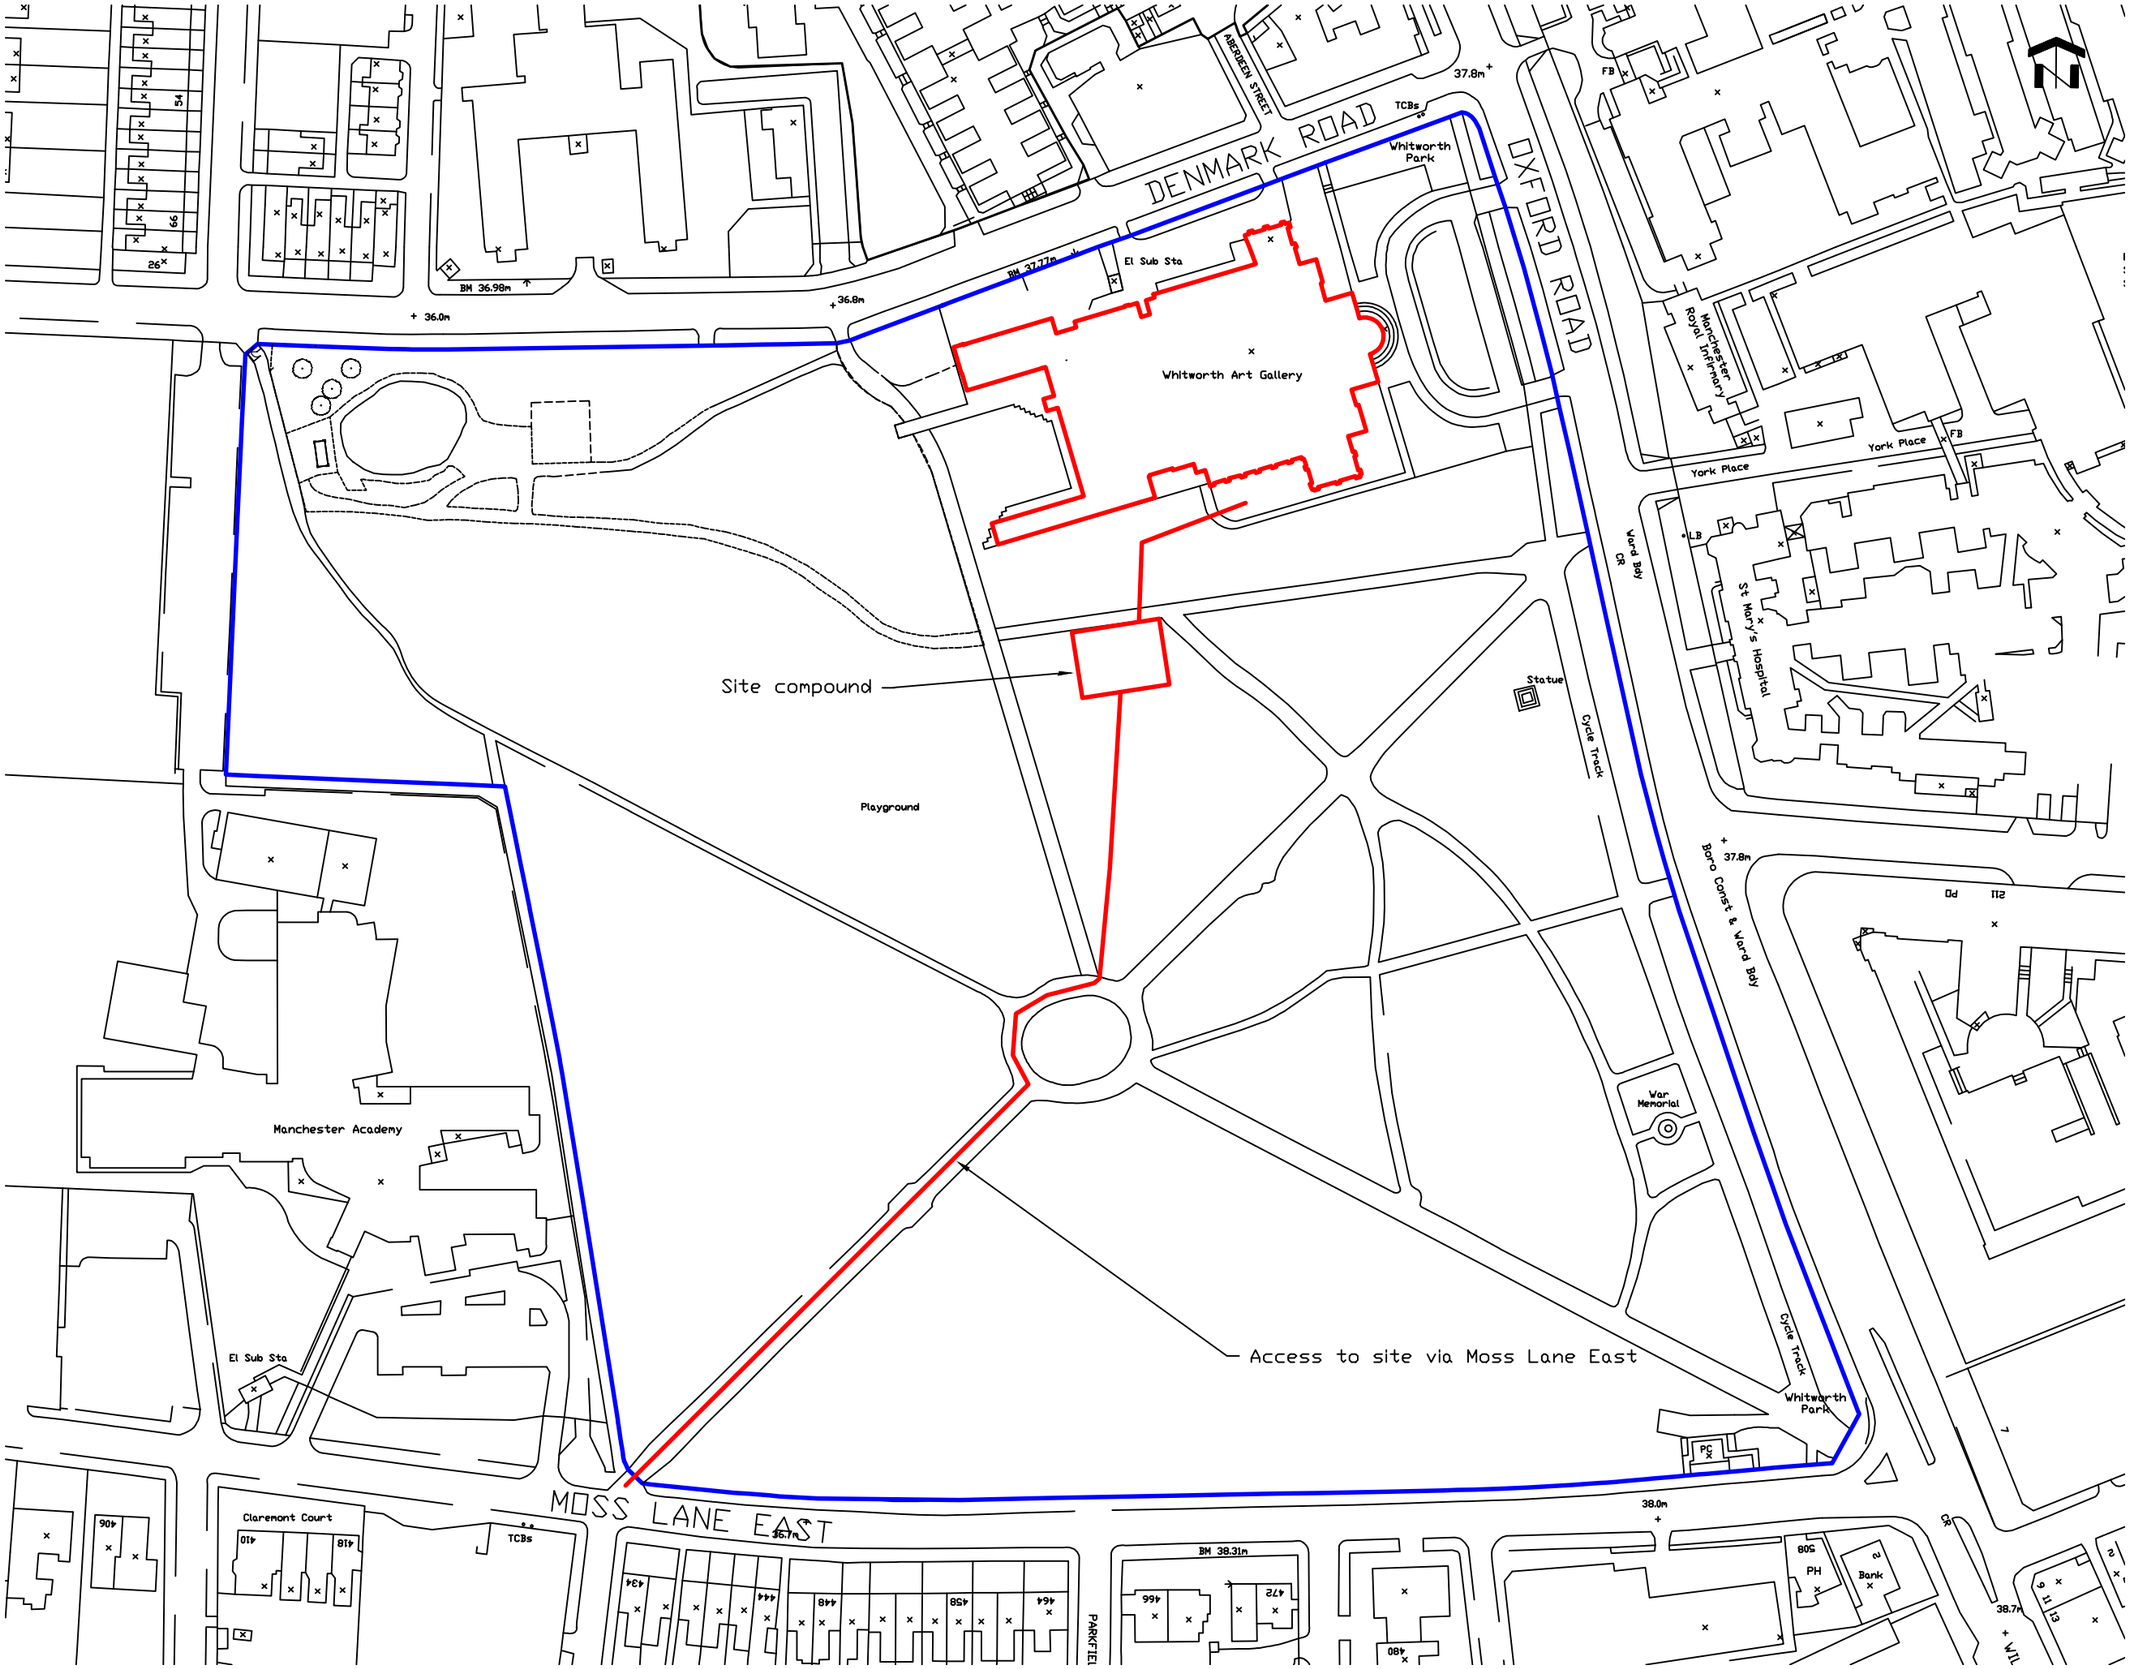

NOTES

1. DO NOT SCALE FROM THIS DRAWING.
2. ALL MEASUREMENTS ARE IN MILLIMETERS UNLESS STATED OTHERWISE.
3. THIS DRAWING IS TO BE READ IN CONJUNCTION WITH THE SPECIFICATION AND ALL RELEVANT ARCHITECTURAL, ELECTRICAL, MECHANICAL AND STRUCTURAL DRAWINGS.
4. © UNIVERSITY OF MANCHESTER. THIS DRAWING MUST NOT BE REPRODUCED WITHOUT PERMISSION.
5. DIRECTORATE OF ESTATES AND FACILITIES TO BE NOTIFIED OF ANY DISCREPANCIES.

Rev	Description	Rev	By	Chk'd	Auth

MANCHESTER 1824
The University of Manchester

Directorate of Estates and Facilities
Beyer Building
The University of Manchester
Oxford Road
Manchester
M13 9PL

Drawing Status

Project
PN 8529 REBUILDING OF RETAINING WALL

Building Name: THE WHITWORTH
Building No.: 031AA

Site Name: OXFORD ROAD
Sub Site Name

Drawing Title
COMPOUND PLAN

PM	Drawn	Checked	Authorised
JW	JW	-	-
Scale @ A3 1:1500	Date 14-03-25	Date -	Date -

Drawing No. 031AA-8529-A101
Revision A

Original Drawing Paper Size 297mm x 420mm

Plot Stamp: C:\Users\mtessy\365\OneDrive - The University of Manchester\Live Projects\8529 Academic Campus - boundary walls 2022-23\05 Drawings & Specifications\2 Existing\WAG\Whitworth Park Plan.dwg