



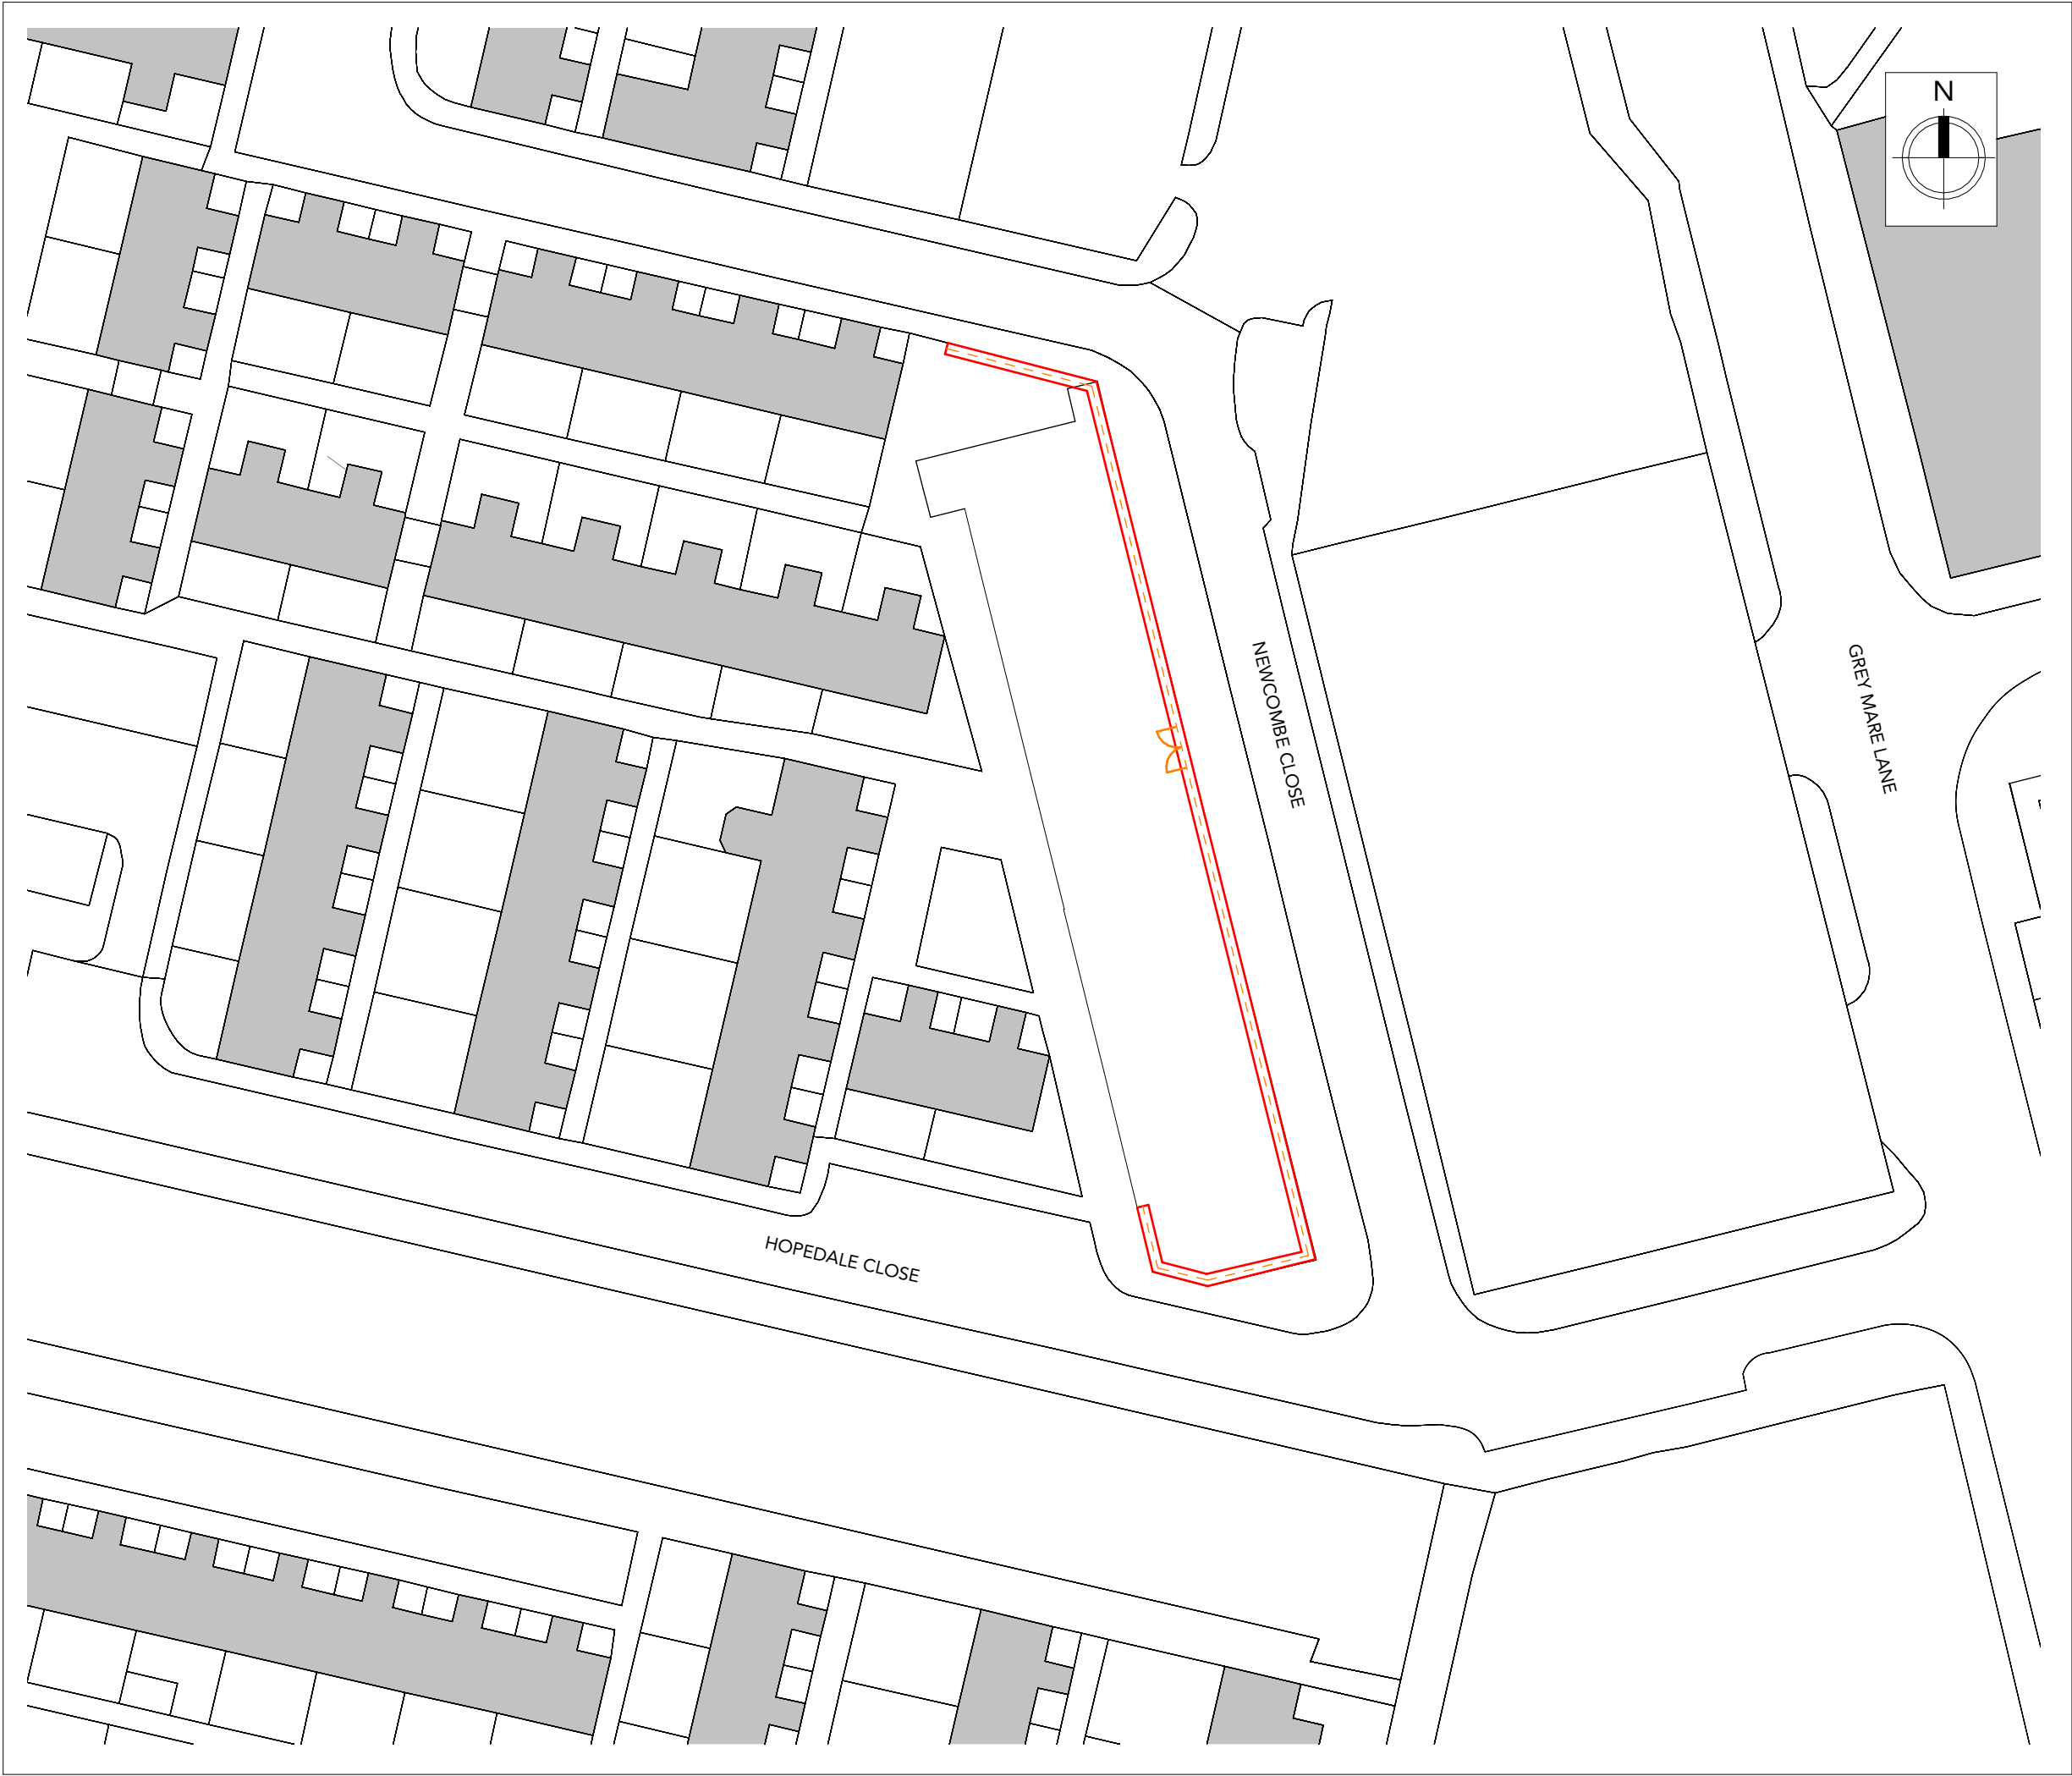

Note:  
Do not scale from this drawing.  
Dimensions are to be checked on site.  
If in doubt please ask.

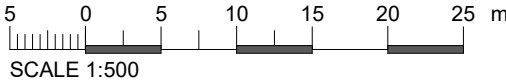

LEGEND

Application Boundary

Denotes: 1.8m high, green paladin fencing subject to this planning application

Gates

|     |          |    |                         |
|-----|----------|----|-------------------------|
| P04 | 17.03.26 | EP | For Planning Rev 2      |
| P03 | 12.01.26 | PW | For Planning            |
| P02 | 26.11.25 | CO | Final draft             |
| P01 | 14.11.25 | CO | Draft issue for comment |

| Rev | Date | Intls | Details |
|-----|------|-------|---------|
|-----|------|-------|---------|

© The moral rights of the author are hereby asserted.  
This drawing and design is the sole property of Buttress Ltd and must not be reproduced without permission.  
Buttress Ltd is Registered in England and Wales: 5363573

Buttress

Manchester

41 Bengal Street  
Manchester  
M4 6AF

0161 236 3303

www.buttress.net

Leeds

Clockwise, Yorkshire House  
Greek Street, Leeds  
LS1 5SH

0113 539 7965

Certified



Corporation

|               |                             |
|---------------|-----------------------------|
| Project Title | Grey Mare Lane Regeneration |
| Client        | One Manchester              |
| Location      | Manchester                  |

|             |                                |
|-------------|--------------------------------|
| Drawing ref | Proposed Fencing Plan - Plot D |
|-------------|--------------------------------|

|         |            |        |              |
|---------|------------|--------|--------------|
| Date    | 16/03/2026 | Scale  | As indicated |
| Checker | BT         | Size   | A3           |
| Job No: | 9813       | Status | S2           |

|                                |        |        |       |      |      |        |     |
|--------------------------------|--------|--------|-------|------|------|--------|-----|
| Project                        | Origin | Volume | Level | Type | Role | Number | Rev |
| GMLNE-BUT-XX-XX-DR-A-01252-P04 |        |        |       |      |      |        |     |