




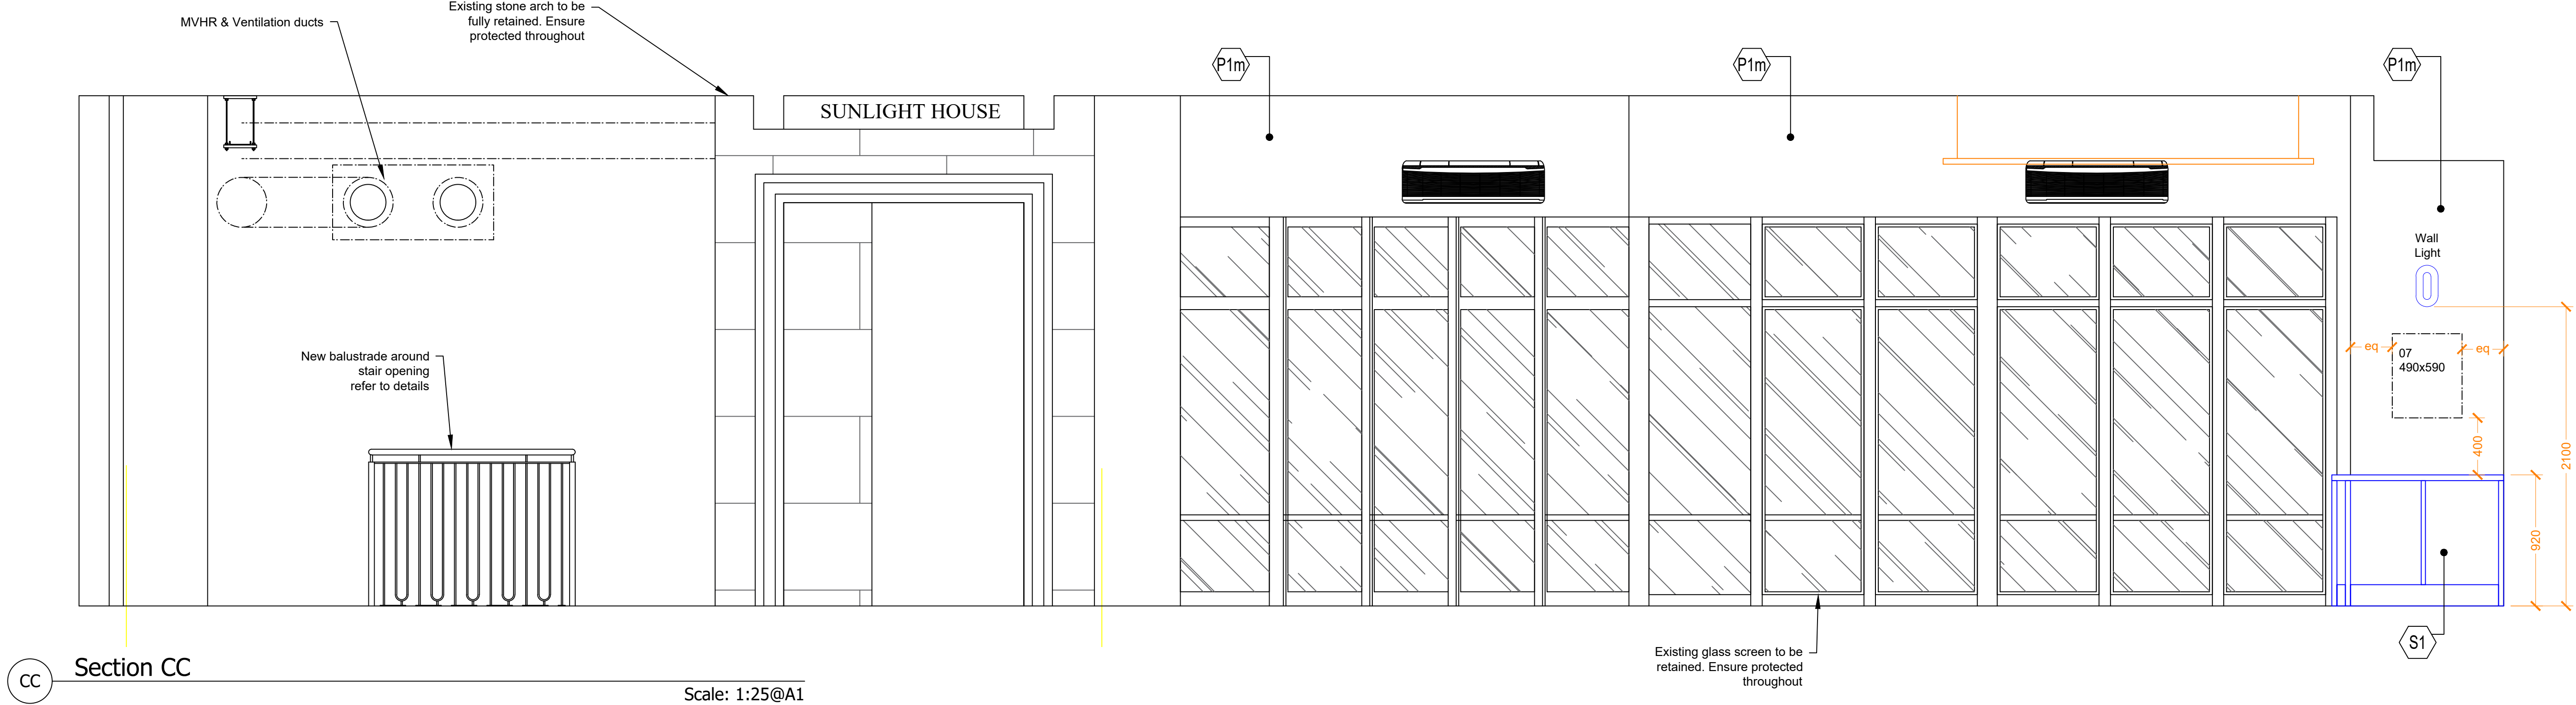


Section CC
Scale: 1:25@A1

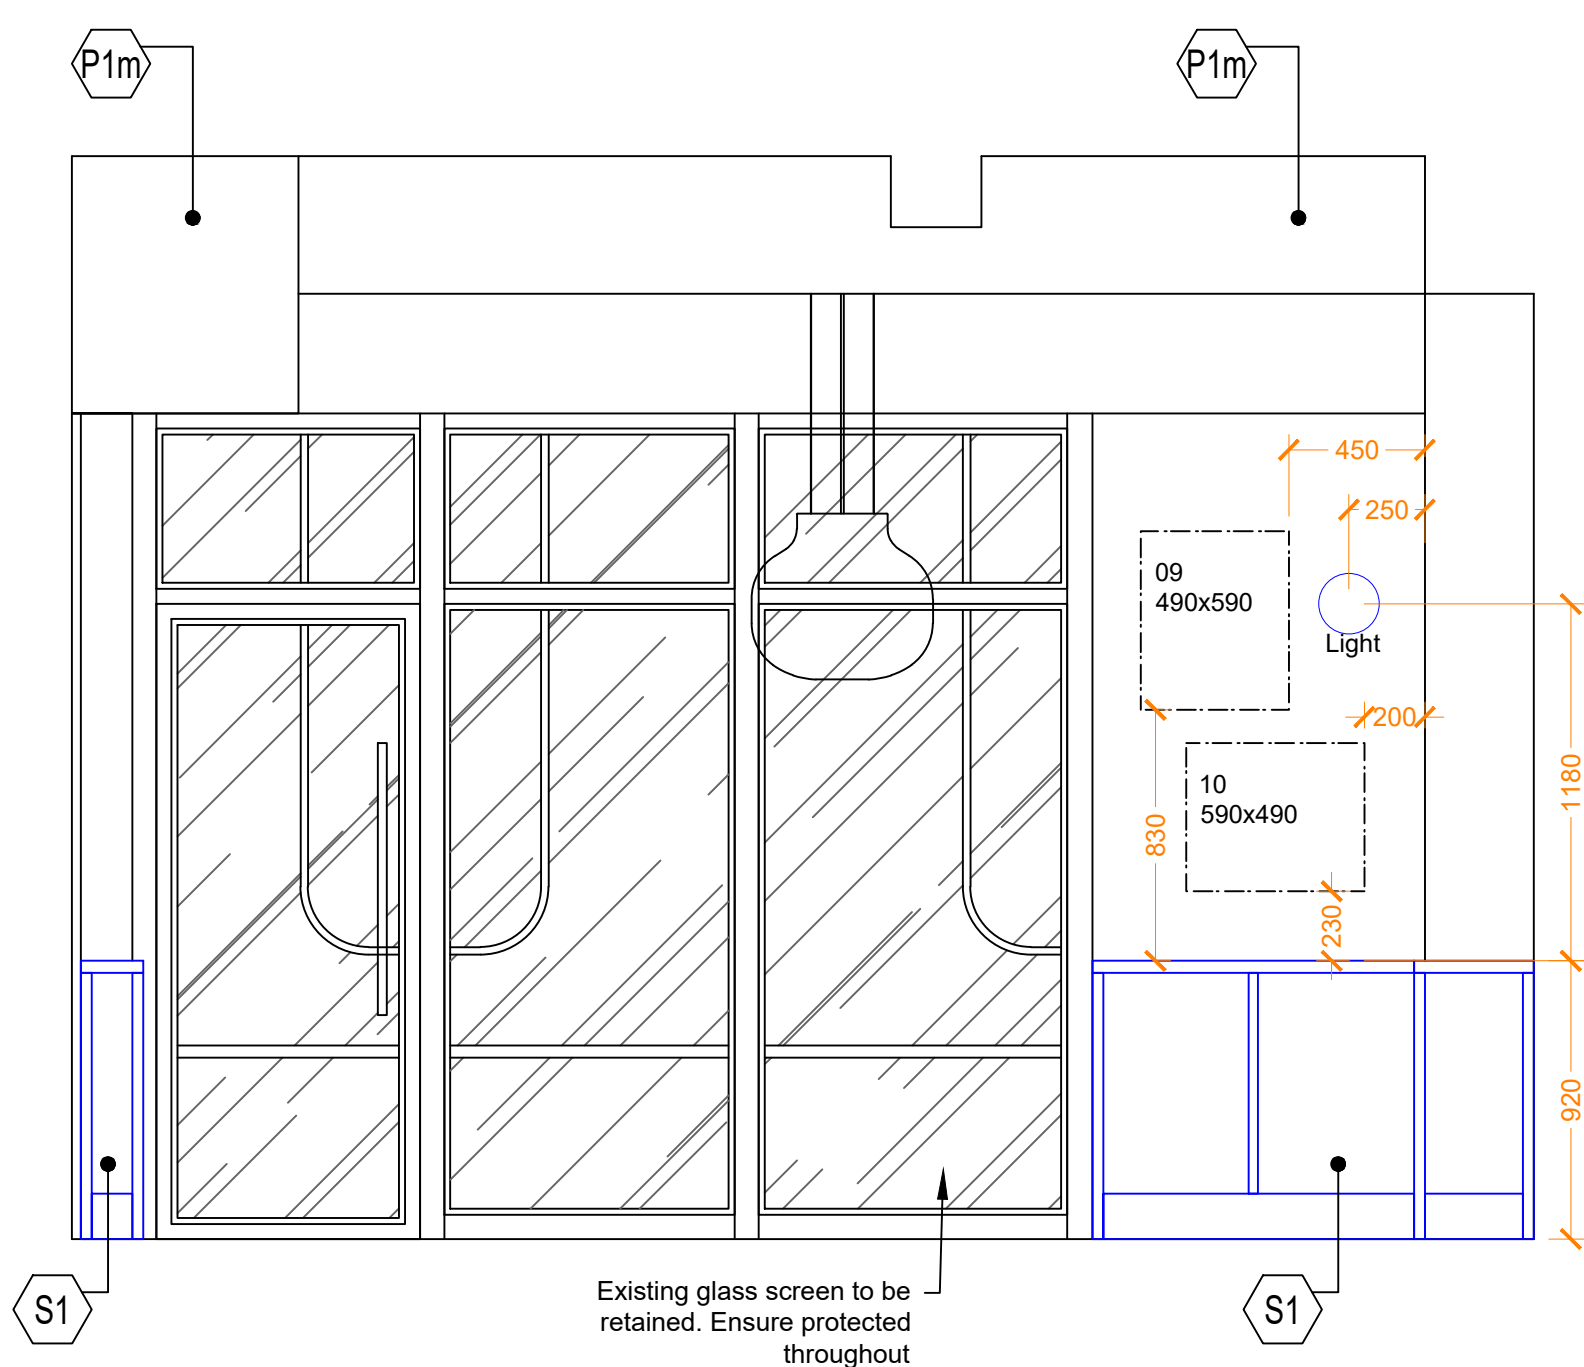

Section DD
Scale: 1:25@A1

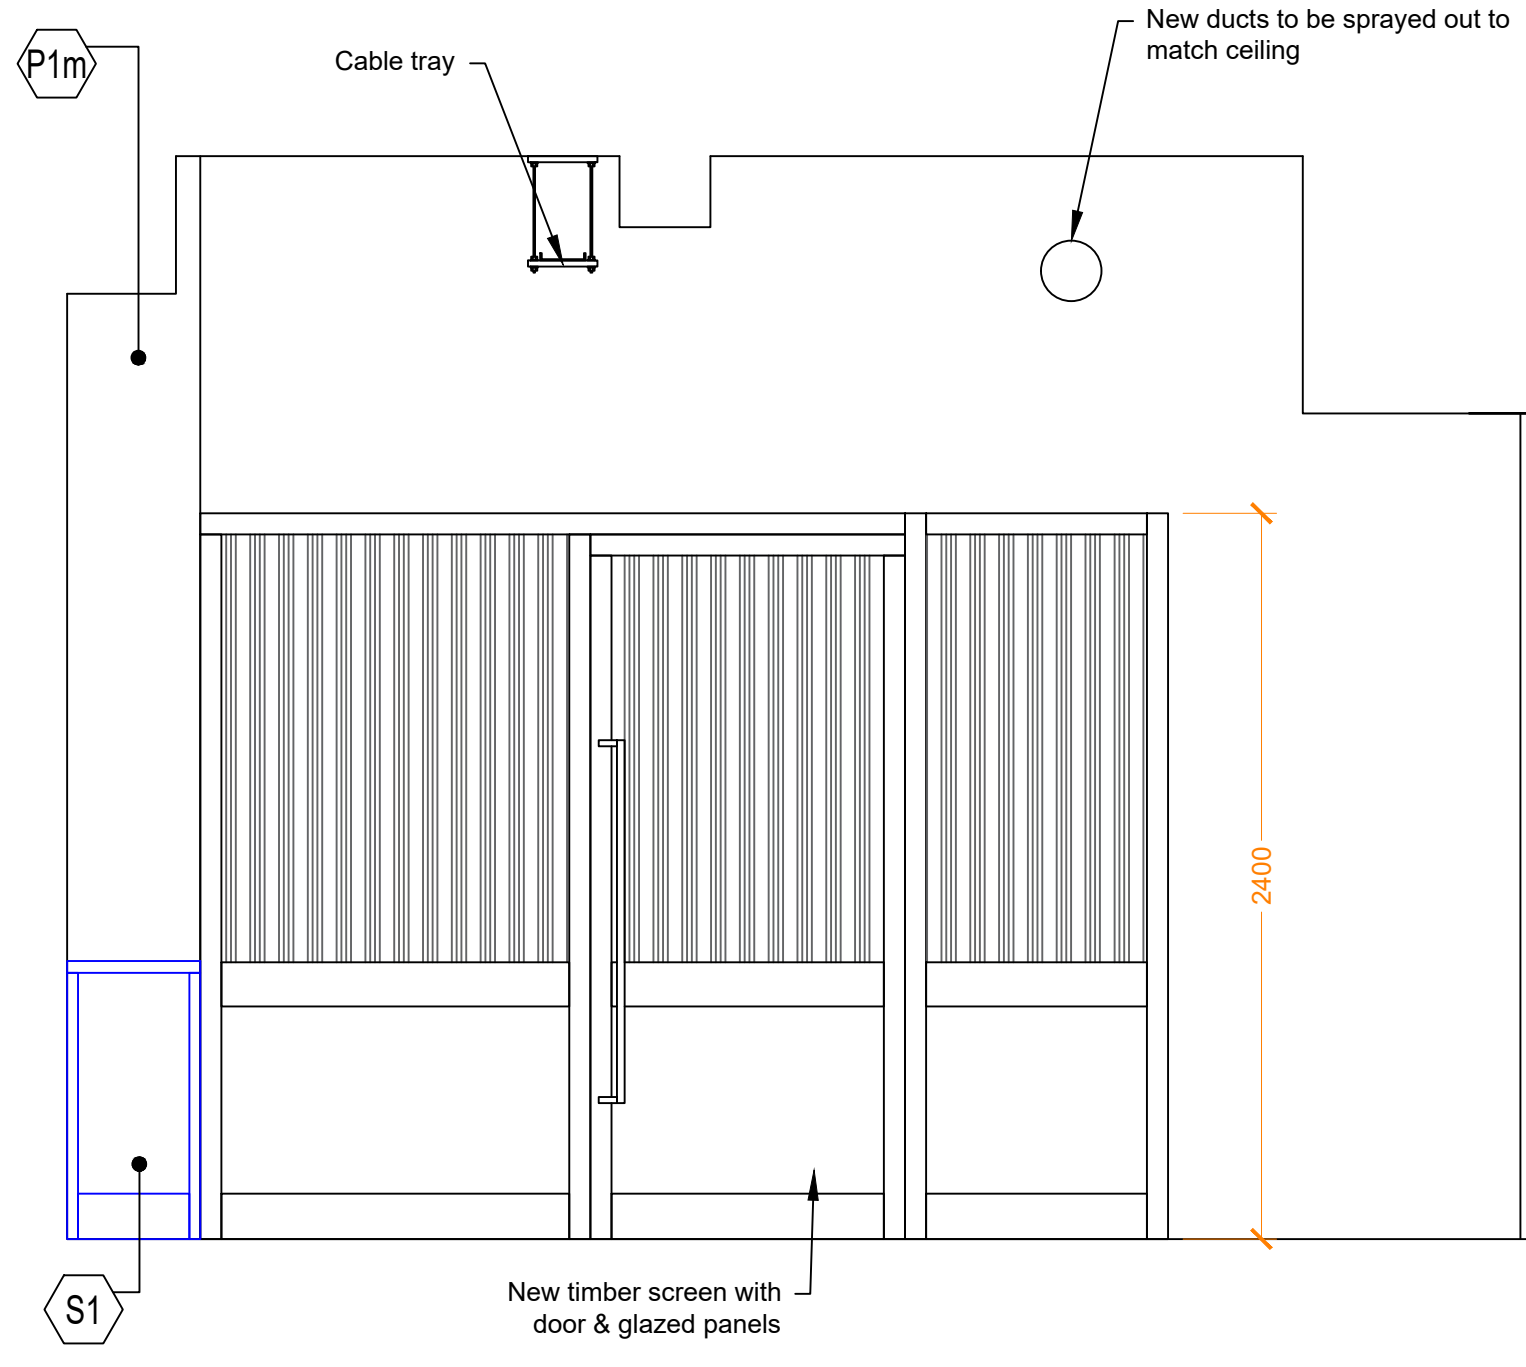

Section EE
Scale: 1:25@A1

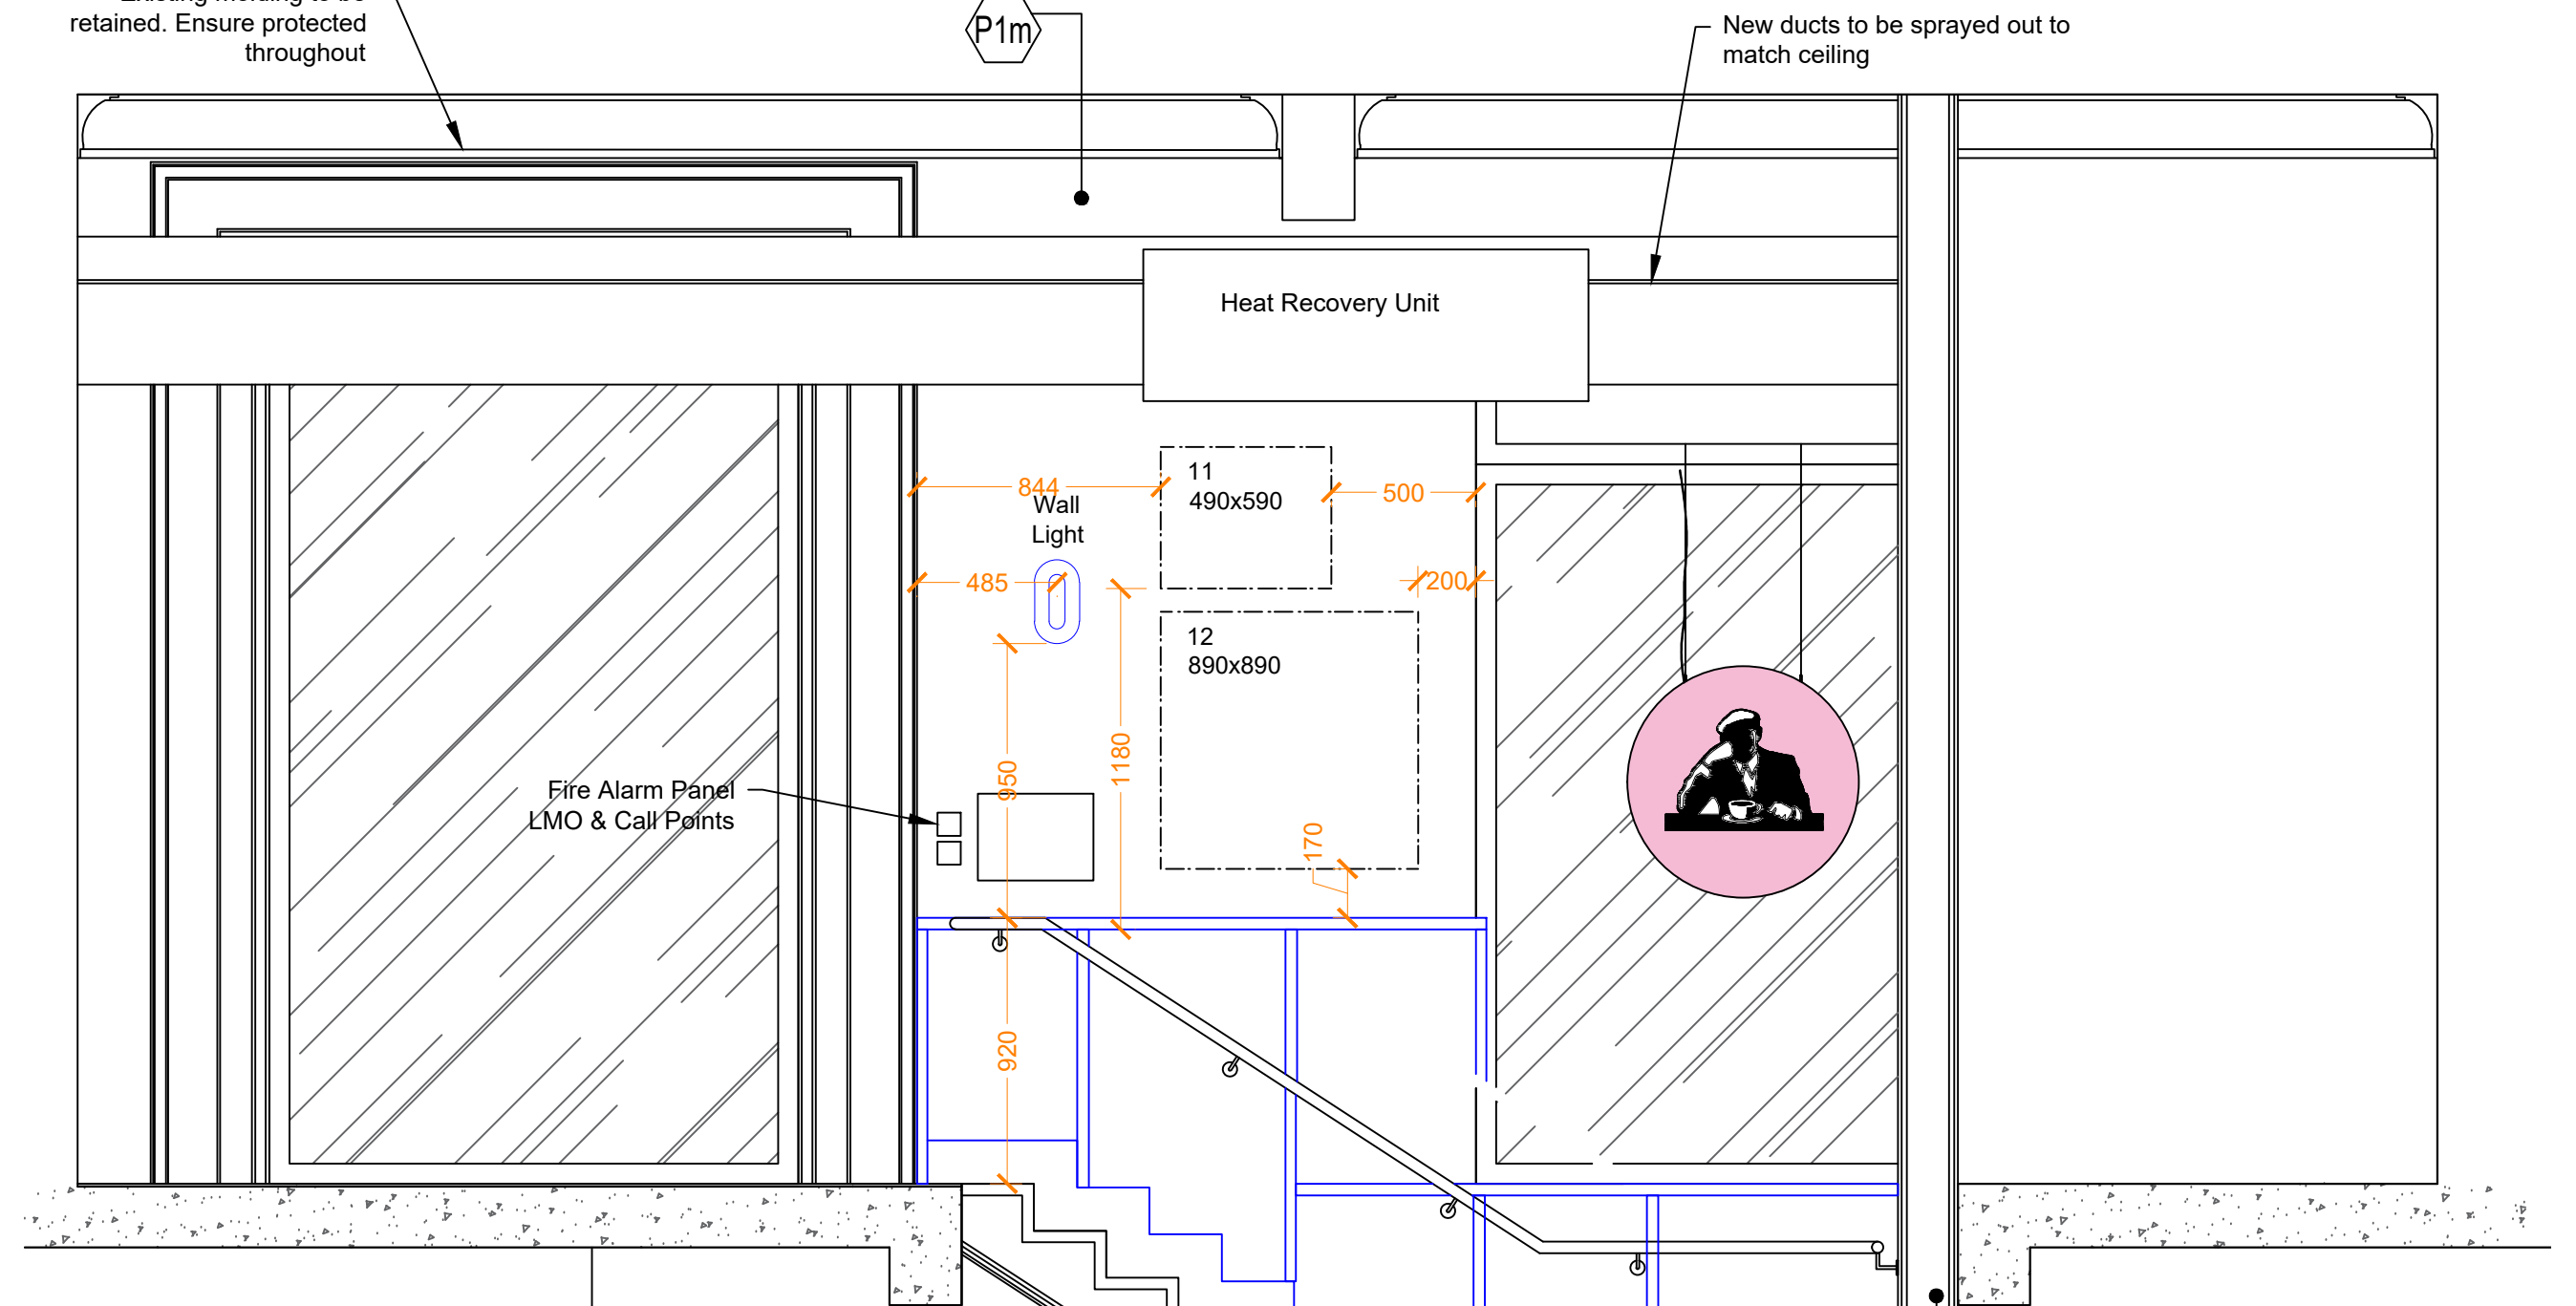

Section FF
Scale: 1:25@A1


Paint Type			Colour Reference		
m	Use	Internal walls & ceilings	P1	Ref	P1
	Supplier	Dulux Trade	RAL 7032	Range	Dulux Trade
	Type	Dulux Diamond Matt		Colour	RAL 7032 Pebble Grey
	Sheen	2-5 %		LRV	43
e	Use	Internal walls & ceilings	P2	Ref	P2
	Supplier	Dulux Trade	RAL 7033	Range	Dulux Trade
	Type	Dulux Diamond Eggshell		Colour	RAL 7033 Cement Grey
	Sheen	10-25 %		LRV	22
s	Use	Internal Woodwork	P11	Ref	P11
	Supplier	Dulux Trade	Pure White	Range	RAL Classic
	Type	Dulux Diamond Satinwood		Colour	RAL 9010 Pure White
	Sheen	25-35 %		LRV	85
g	Use	Internal Woodwork		Ref	
	Supplier	Dulux Trade		Range	
	Type	Dulux High Gloss		Colour	
	Sheen	85% +		LRV	

P12	Ref	P12
	Range	RAL Classic
	Colour	RAL 7016 Anthracite Grey
	LRV	8

Wall Tiles	
T2	Use
	Supplier
	Range
	Finish
T5	Use
	Supplier
	Range
	Finish

Wall Panels	
H1	Type
	Supplier
	Code
	Colour
H7	Type
	Supplier
	Range
	Colour

S1	Type
	Supplier
	Height
	Ref

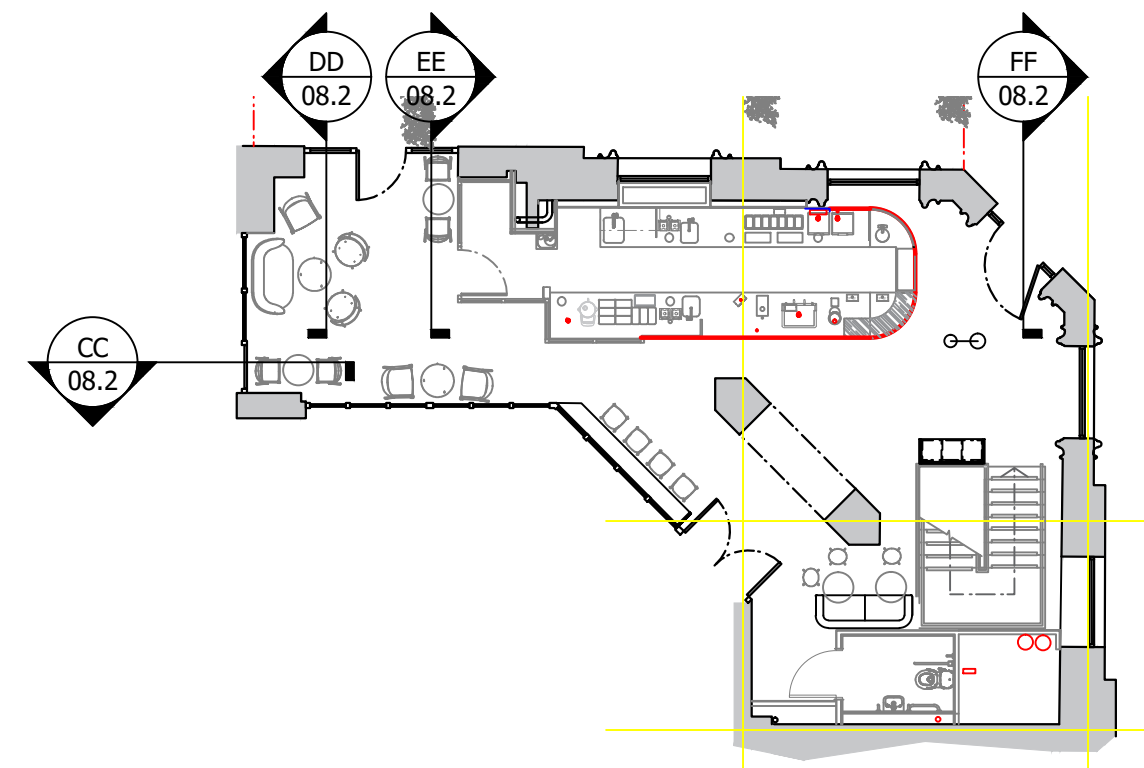

REVISION	DATE	DETAILS
PROJECT		
Unit 3 Sunlight House Manchester		
FLOOR		
Ground Floor		
DRAWING TITLE		
Internal Section CC-FF		
SCALE		
1:50		
DRAWING NUMBER		
7063-08.2		
DRAWN BY		
SE		
DATE		
27.11.25		
STATUS		
L1		
designtime		
arch@designtime.com www.designtime.uk.com		
2-Work, 7 Culture Mill Tileyard North W1 5FY		