
NOTES

ALL DIMENSIONS TO BE CHECKED ON SITE PRIOR TO ANY MANUFACTURING OR FABRICATION AND ANY ANOMALIES TO BE BROUGHT TO THE ATTENTION OF THE ARCHITECT.

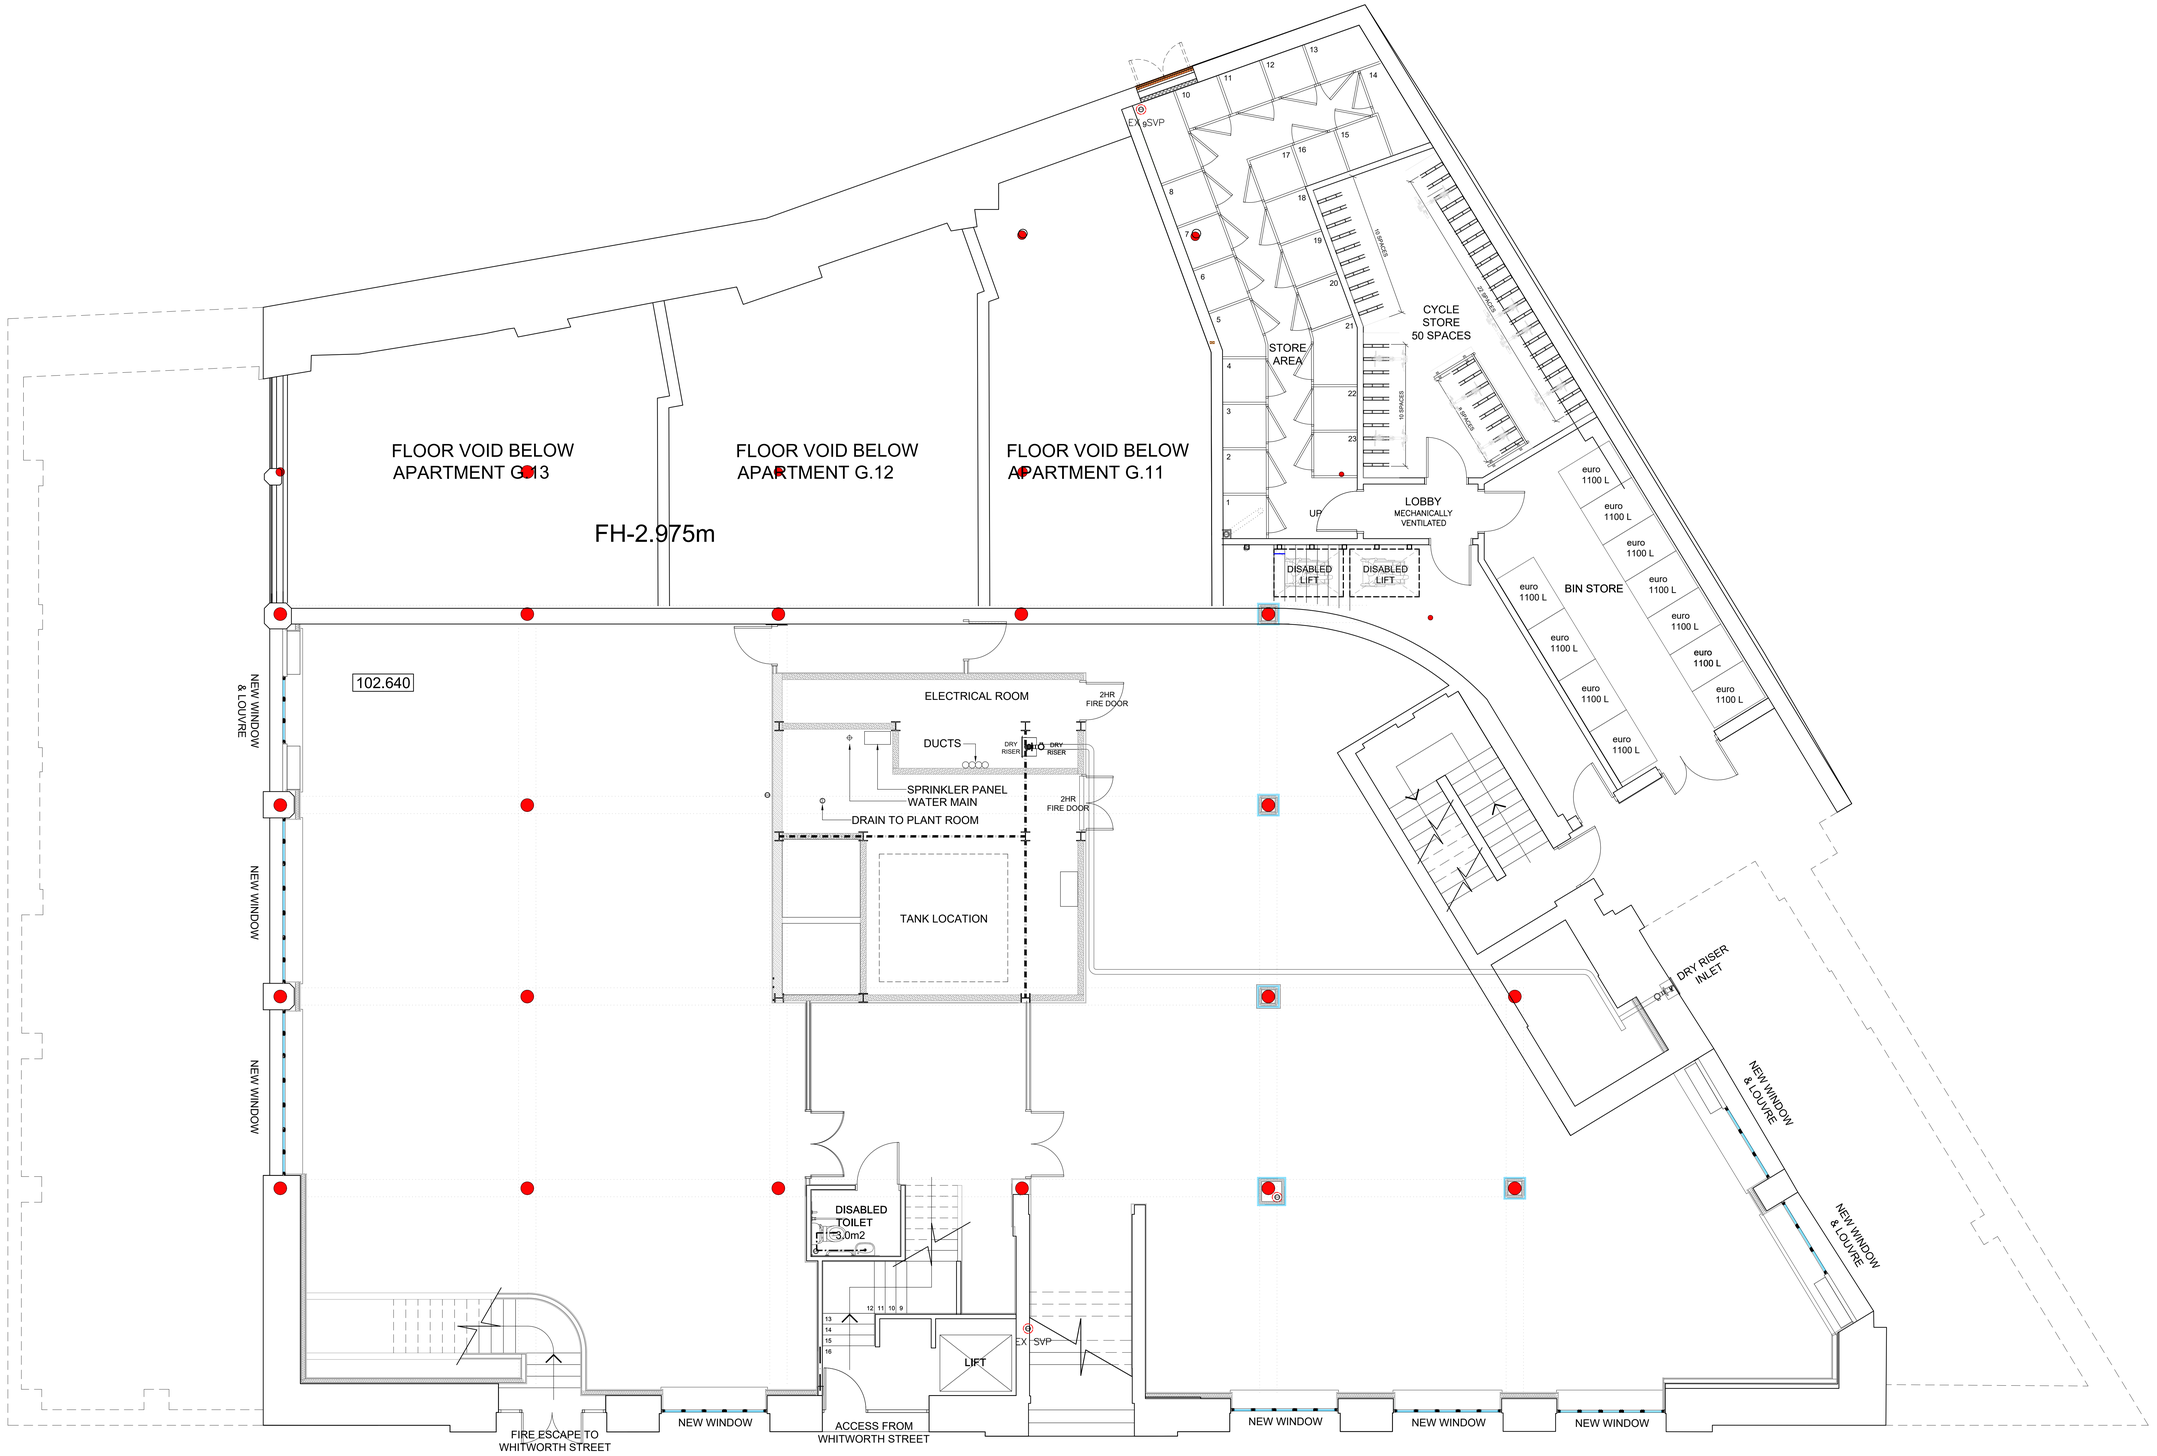

BASEMENT UPPER LEVEL

SCALE 1:50

REV	AMENDMENTS	BY	DATE
A	FIRST ISSUE	SM	14.01.26

PLANNING ISSUE

SUBJECT TO LOCAL AUTHORITY APPROVAL

PROJECT

PROPOSED RESIDENTIAL DEVELOPMENT
BARCLAY HOUSE
WHITWORTH STREET WEST
MANCHESTER

CLIENT

PLP CONSTRUCTION LTD

DRAWING TITLE

PROPOSED BASEMENT PLAN
UPPER LEVEL

DRAWN S MCKIERNAN
CHECKED
APPROVED
DATE 14.01.26
SCALE 1:50 (A0)

HOWARD & SEDDON A.R.I.B.A.
CHARTERED ARCHITECTS
64 WASHWAY ROAD
SALE, CHESHIRE, M33 7RE
TEL NO. 0161 - 973 8296
FAX NO. 0161 - 962 3485
E-MAIL : ADMIN@HOWARDANDSEDDON.CO.UK

JOB No.	DRG No.	REVISION
12982	12	A