


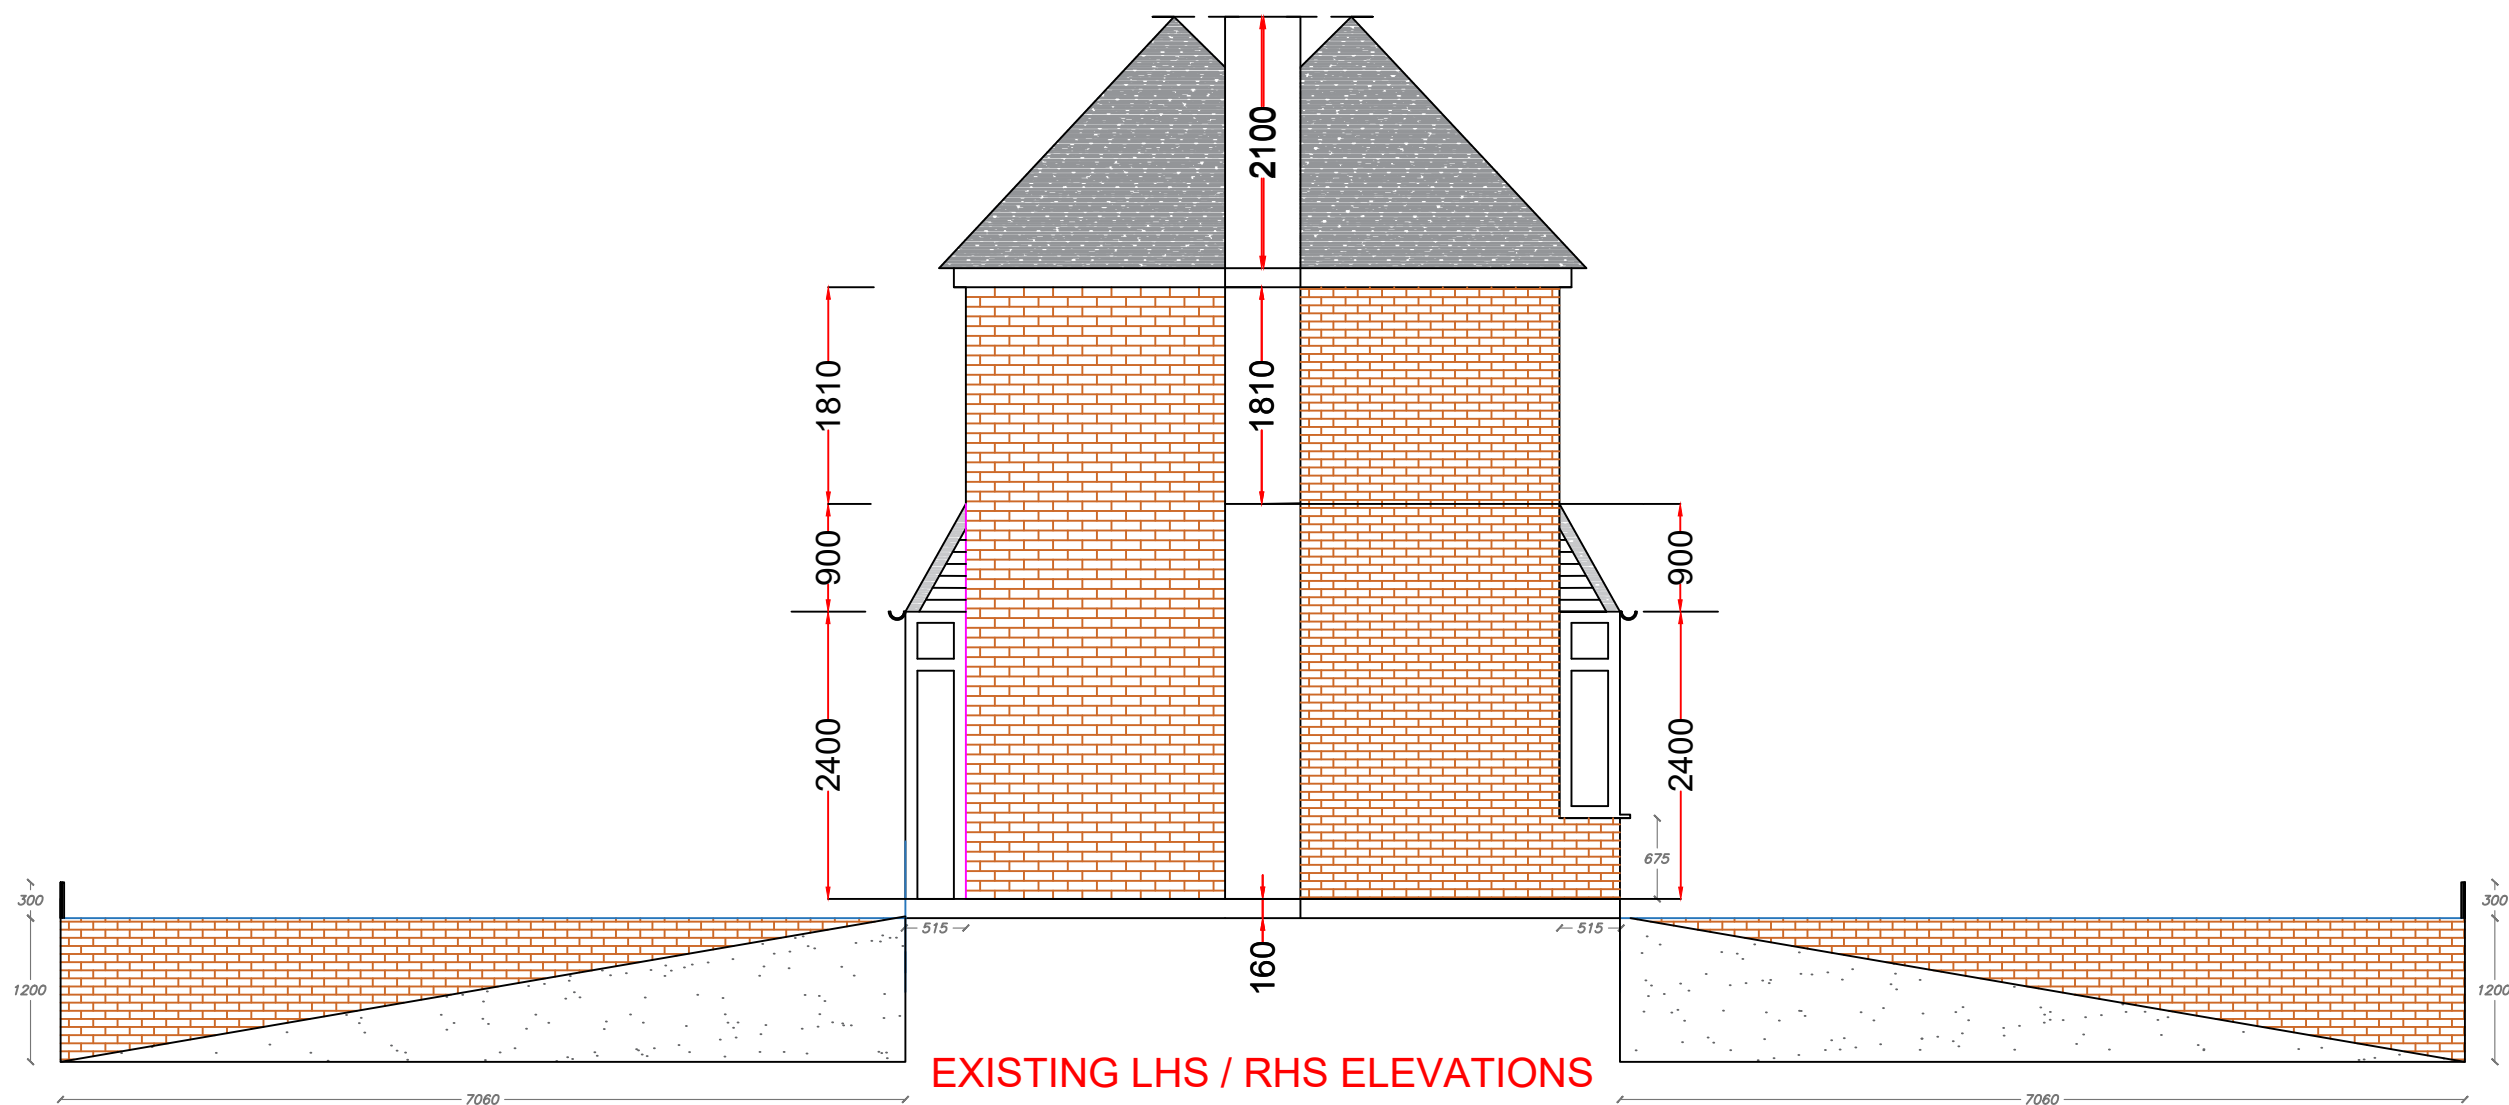

Manchester Equipment & Adaptations Partnership

Technical Officer Service

Phillips Park Rd  
Beswick,  
Manchester,  
M11 3FU

Applicants name:  
Ms Jamila Begam

Property address:  
3 Maureen Ave  
Crumpsall  
Manchester  
M8 5AR

Revisions:

SJC -

Drawn By:  
Steven Cotterill

Scale:

Date:17/11/2025

Paper Size:  
A3



Manchester  
Equipment &  
Adaptations  
Partnership