
Do not scale from this drawing. All dimensions to be checked on site prior to manufacture and construction. This drawing is the property of Harrison Ince Holdings Limited and should not be reproduced without permission.
All discrepancies to be brought to the attention of the architect immediately.
This drawing is to be read in conjunction with the specification / bill of quantities and related drawings.

REVISIONS

-	FIRST ISSUE	10.03.26	GW

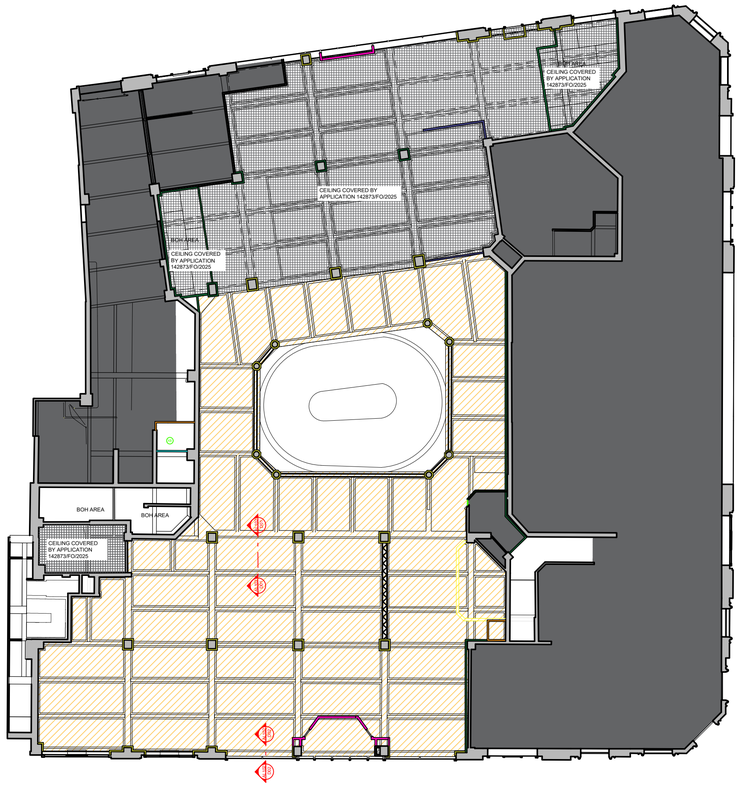


KEY


LANDLORD'S DEMISE (OUTSIDE SCOPE)

AREA WITH PROPOSED SUSPENDED CEILING 616m²

CEILING EXTENT (GROUND FLOOR)
1:200

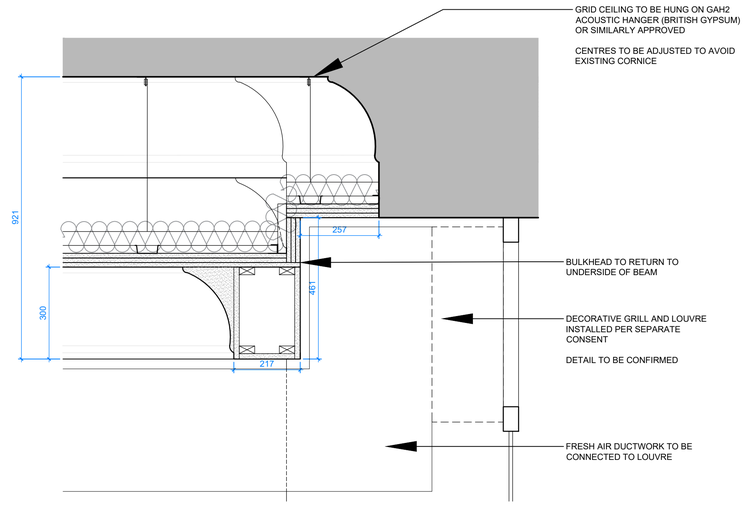

D02 - PROPOSED TYPICAL CEILING DETAIL (BULKHEAD)
1:10

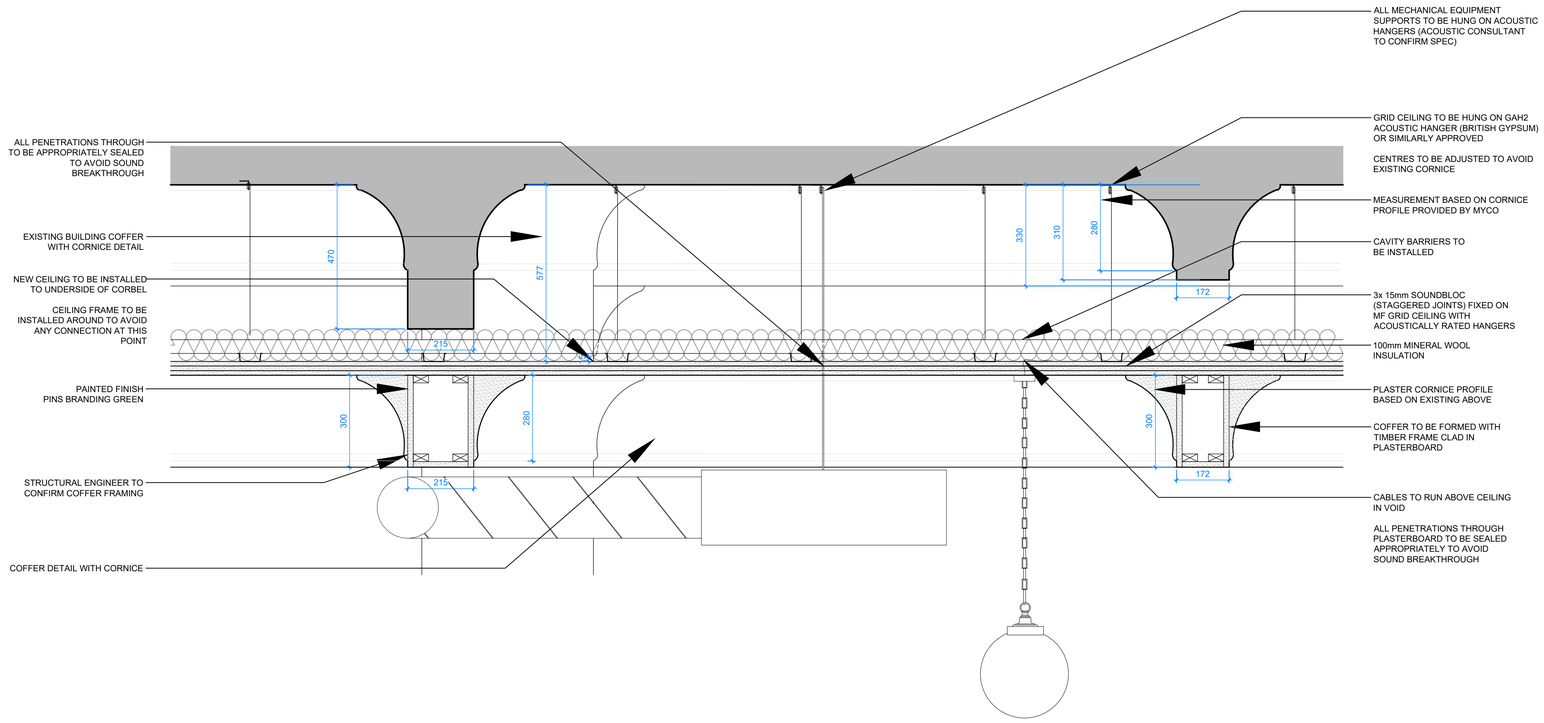

D01 - PROPOSED TYPICAL CEILING DETAIL
1:10



PROPOSED COFFER PROFILE
IMAGE OF MOULDING

FOR PLANNING

ALL DIMENSIONS TO BE CHECKED ON SITE BEFORE CONSTRUCTION

@1:500 scale

0 — 20m — 40m

10m — 30m — 50m

HARRISON INCE
ARCHITECTS INTERIOR DESIGNERS

CLIENT: PINS SOCIAL CLUB

PROJECT: SUNLIGHT HOUSE
LITTLE QUAY ST, MANCHESTER M3 3HP

TITLE: PROPOSED ACOUSTIC CEILING DETAILS

DATE	MARCH 2026	SCALE	1:100 @ A1
JOB NO.	01	DWG. NO.	AL102
DRAWN	CAD/GW	CHECKED	

SECOND FLOOR
EASTGATE
2 CASTLE STREET
MANCHESTER
M3 4LZ
TEL: 0161 236 3650
EMAIL: admin@harrison-ince.co.uk