




Rev	Date	Description	Drawn	Chkd
P01	27.10.25	First Issue (Renamed from drawing 1)	CC	PS
P02	07.01.26	Fire escape door on section A-A reposition to reduce external recess. Lighting added to recess	PEW	RR

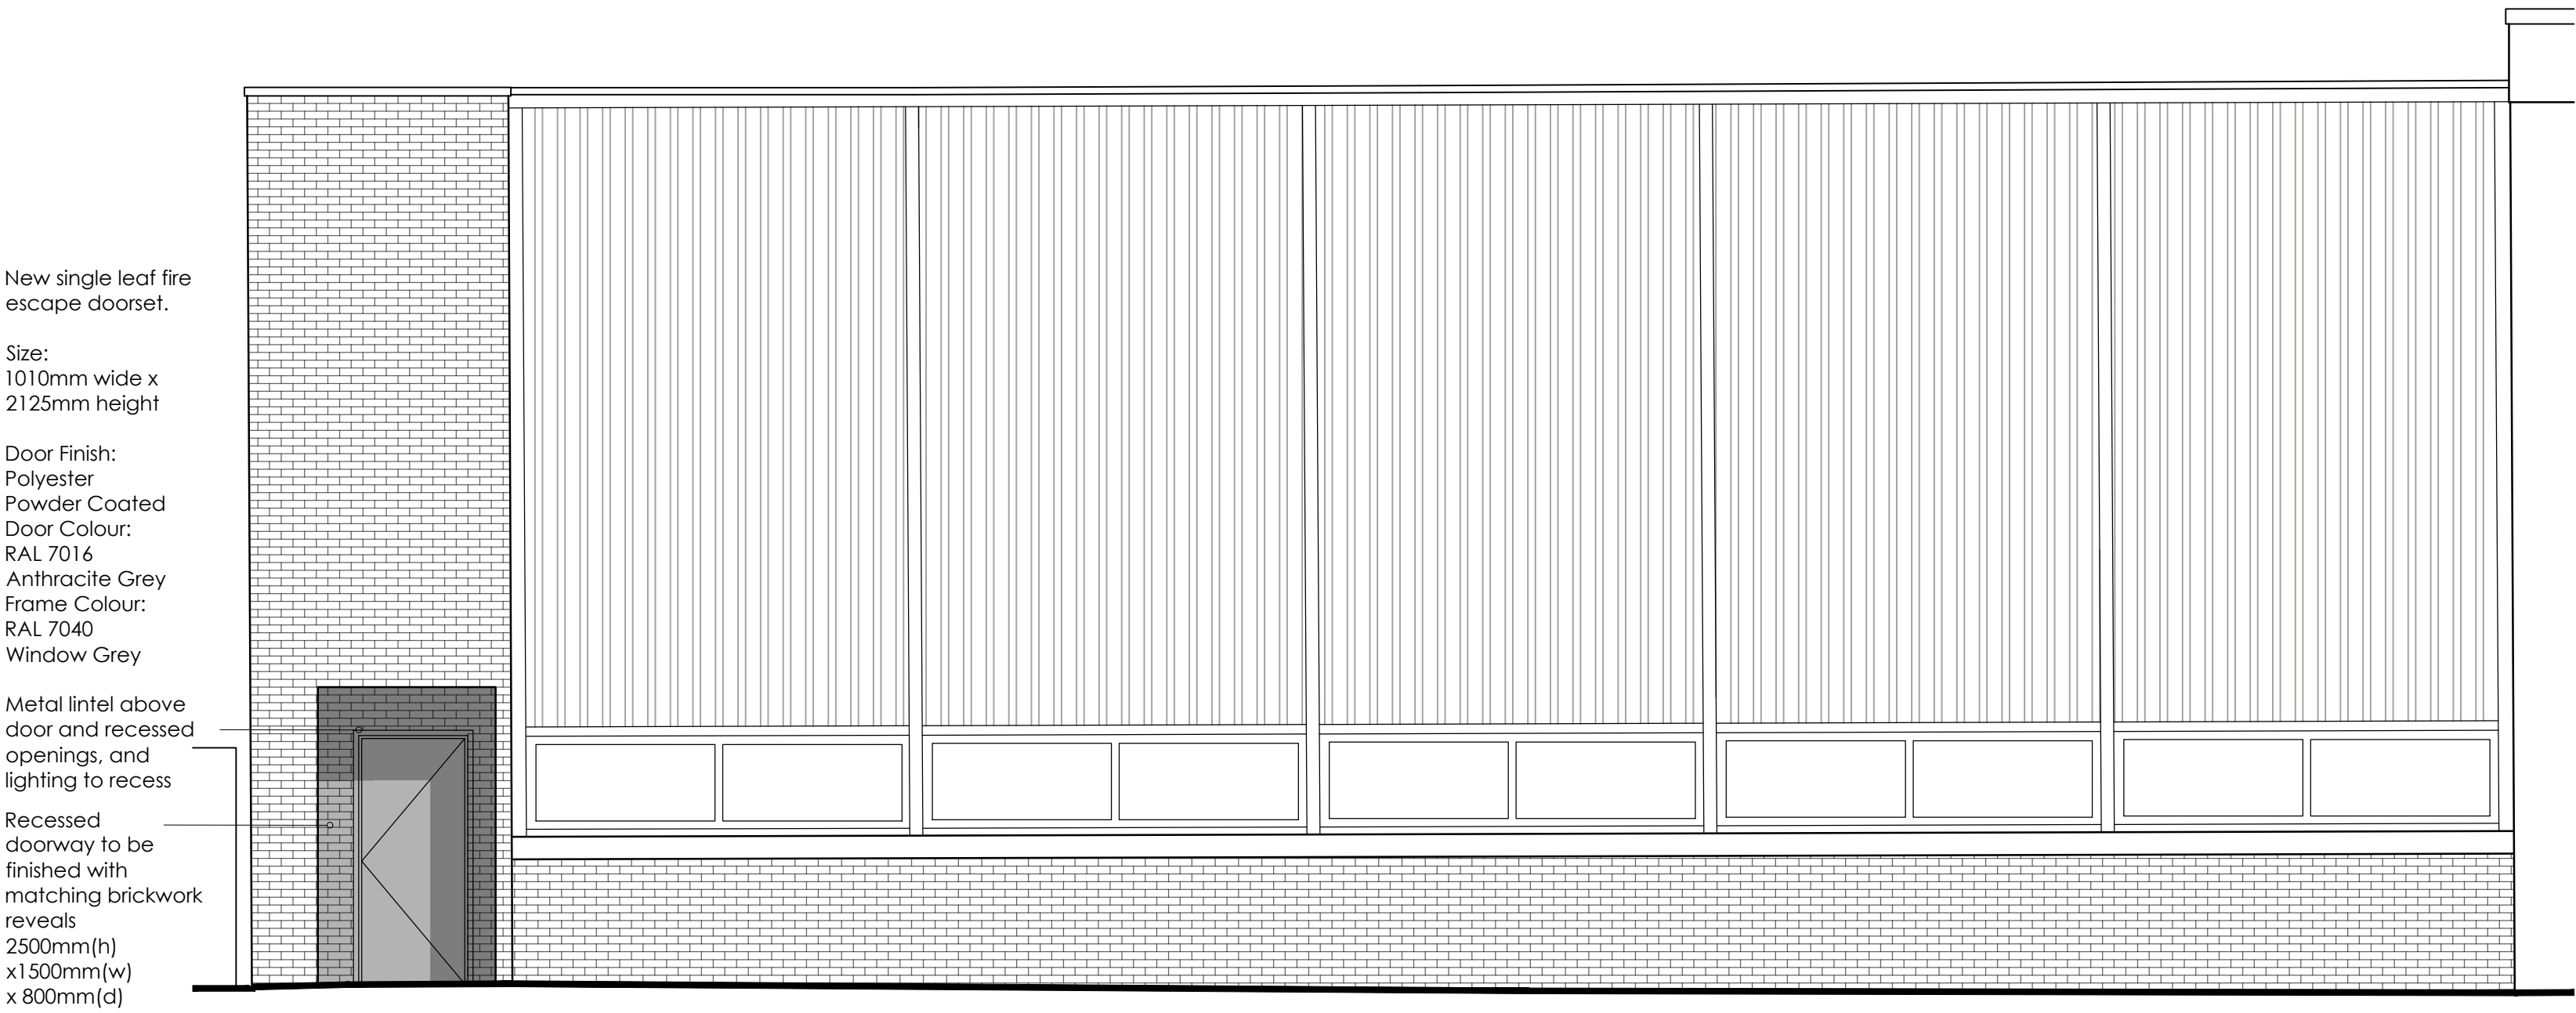


Elevation 01

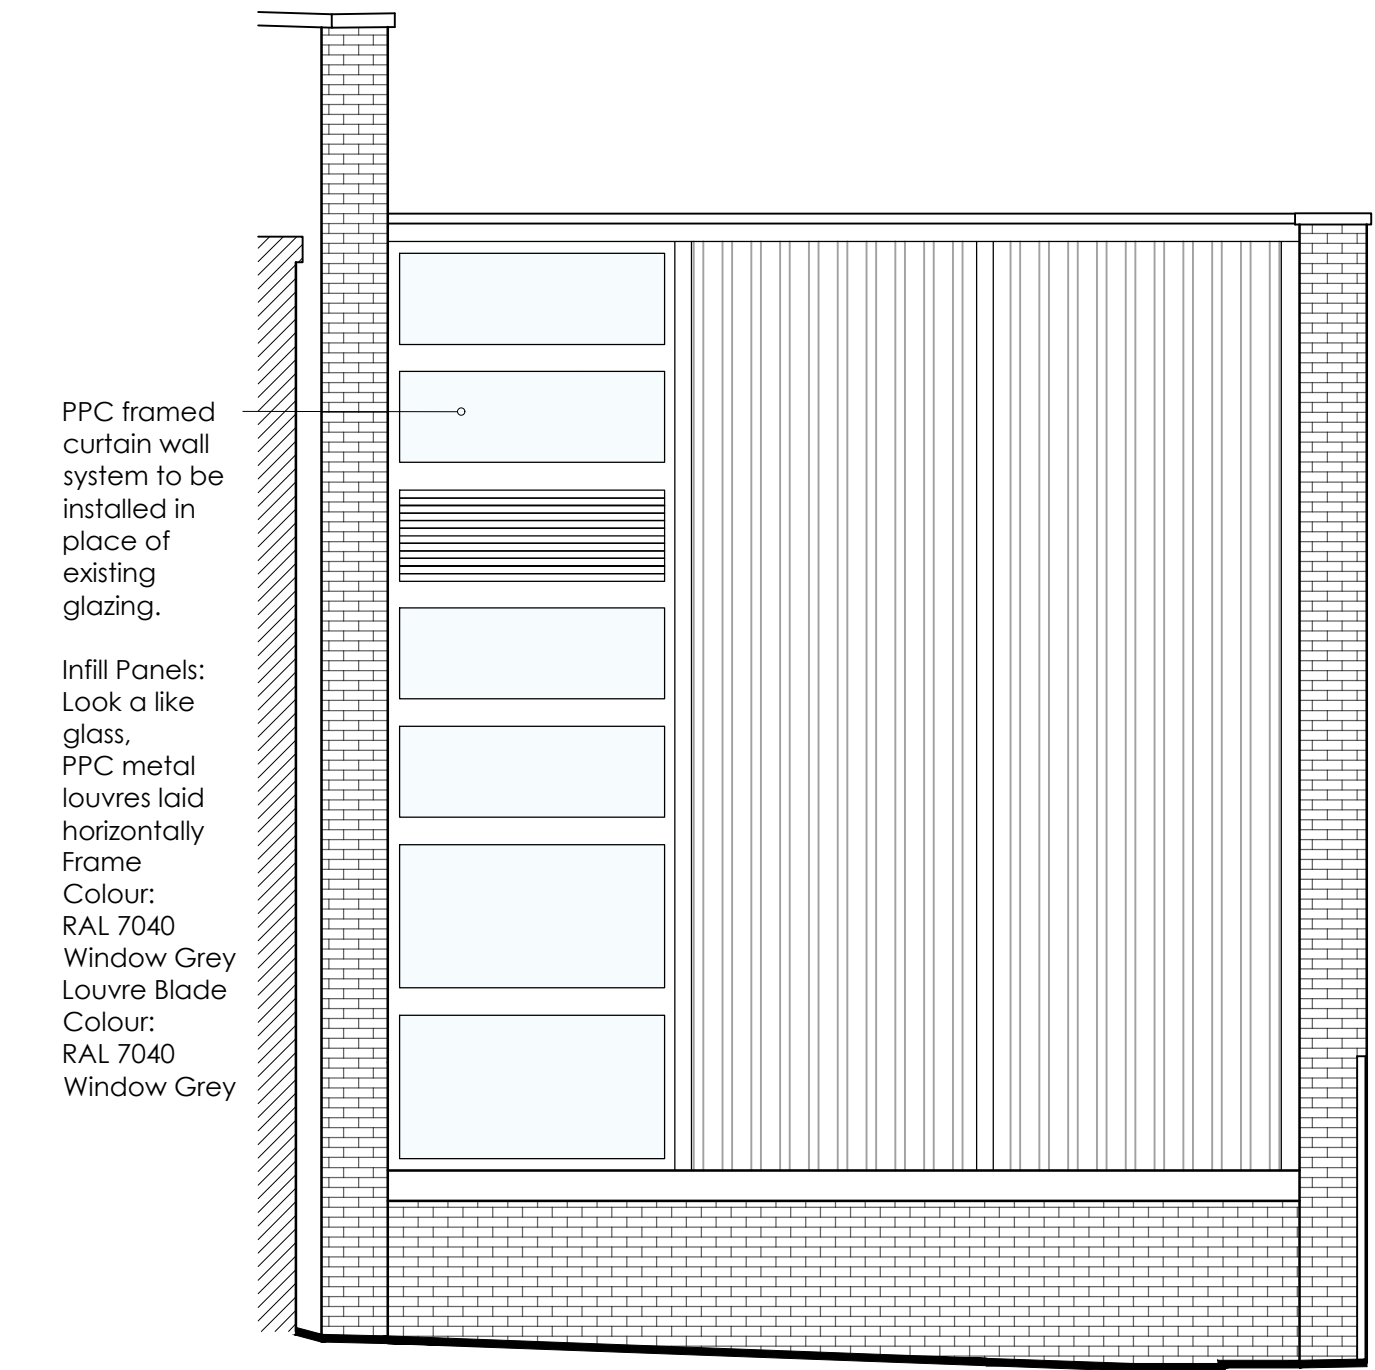

Elevation 02

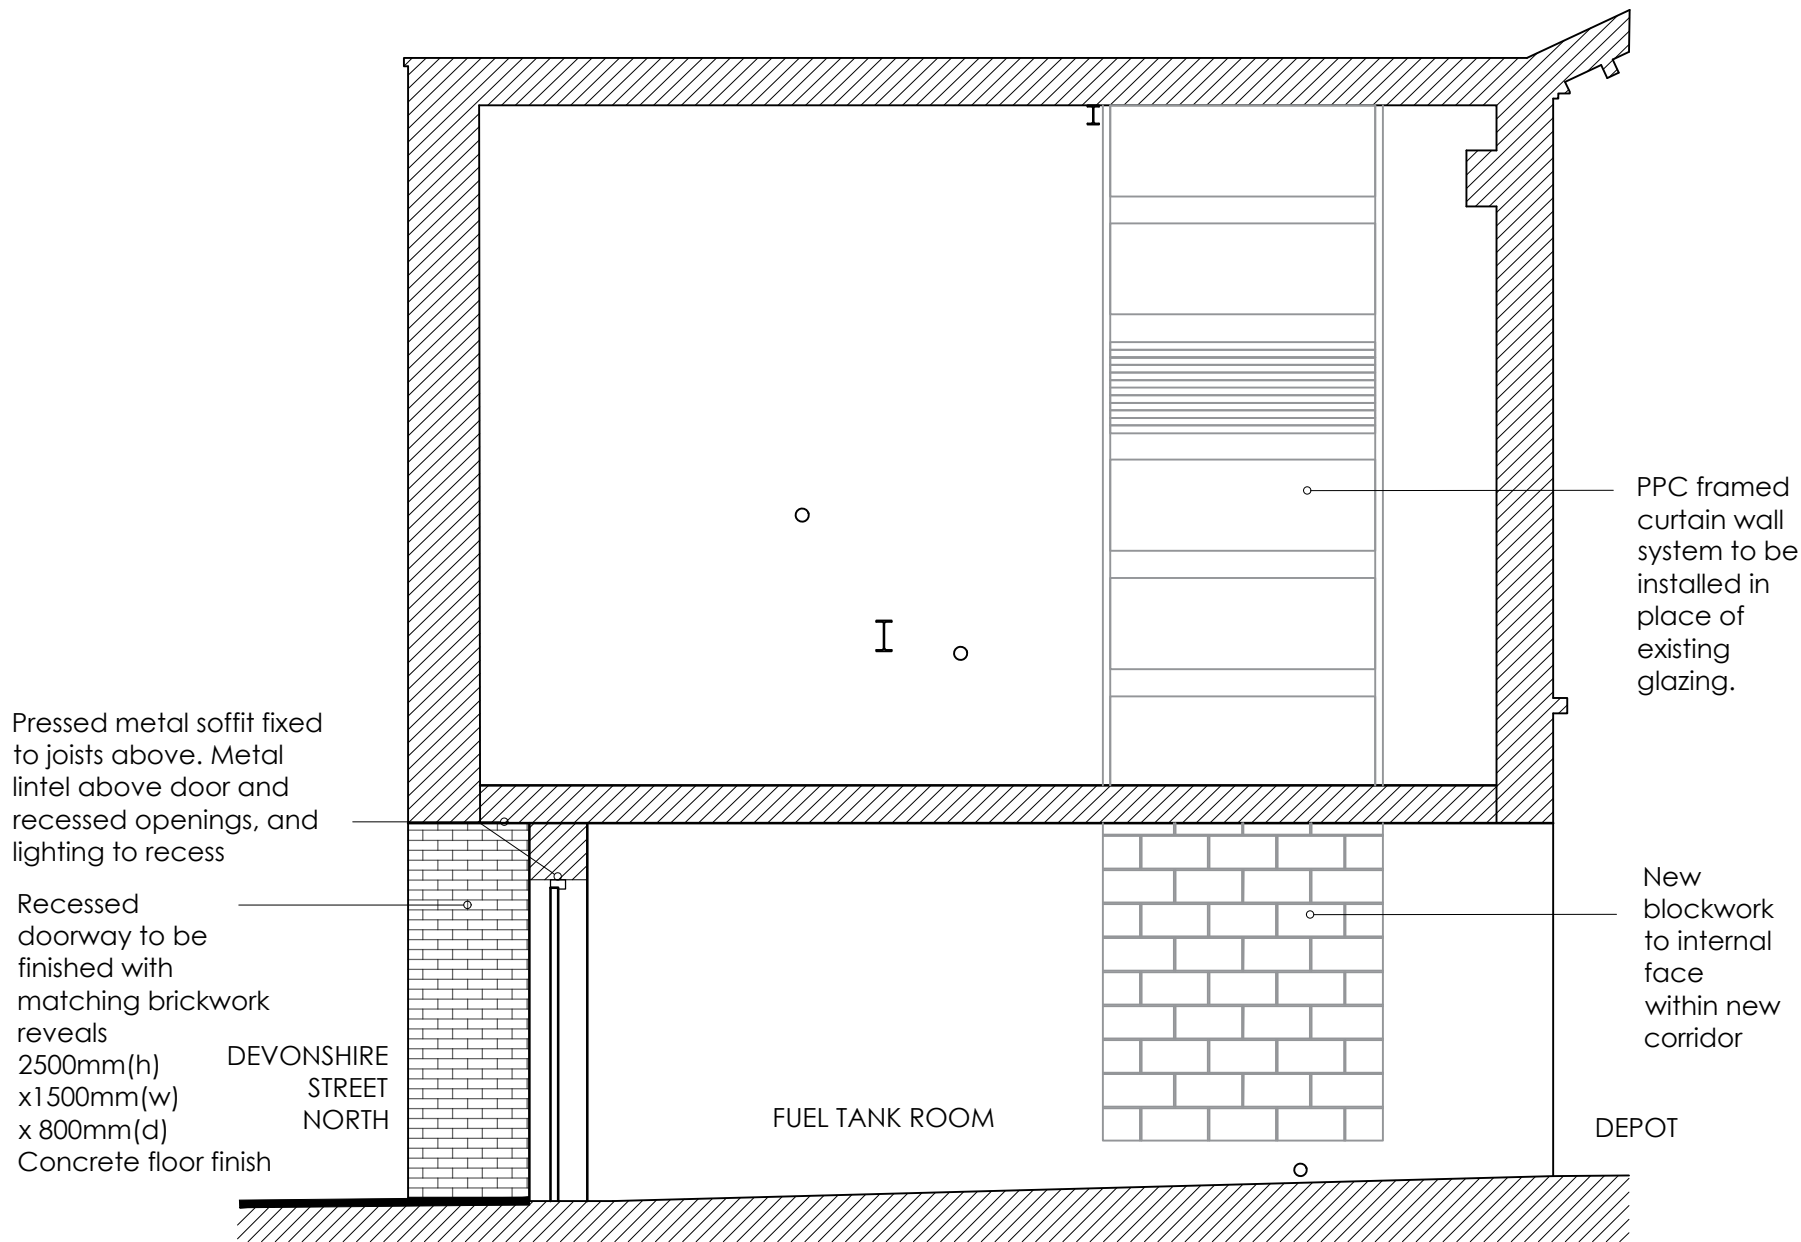

Section A-A

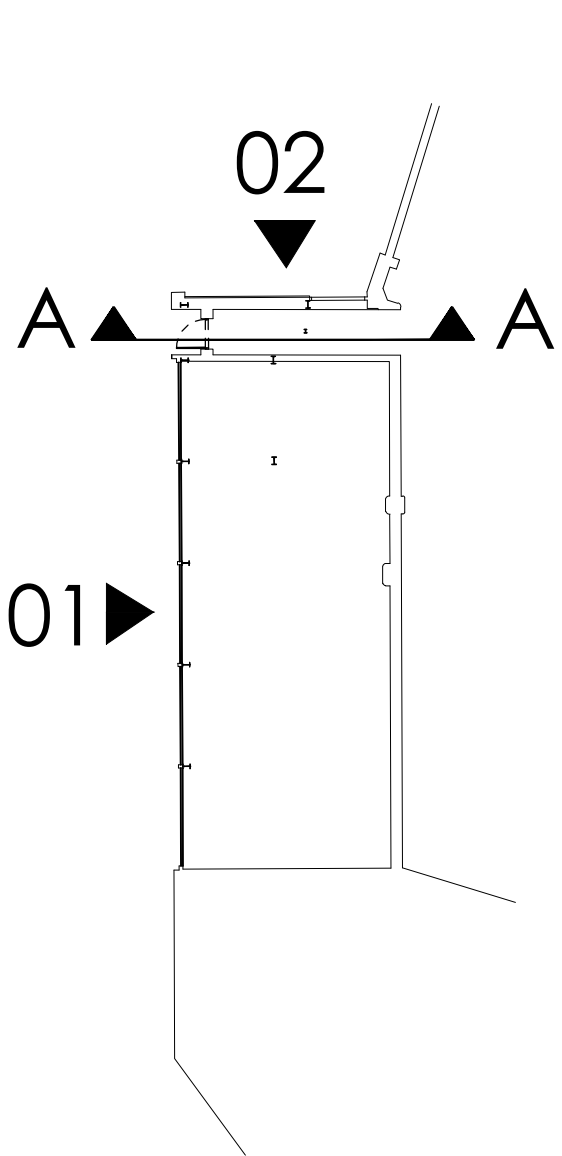

0 500 1000 1500 2000 2500mm
SCALE 1:50

THE HARRIS PARTNERSHIP
Architecture
Masterplanning
Interior Design
www.harrispartnership.com
Wakefield Manchester Milton Keynes Reading London Harrogate Edinburgh
Client

Project Title
Depot Electrification Phase 2
Hyde Road
Manchester
M12 6JS
Drawing Title
Proposed GA Elevations and Section
Drawn Checked Scale BxI BIM Status Date
CC PS 1:50 NA 10.25
Drawing Status Rev. THP Project No
Planning P02 20514-6
Project No. Originator Volume Level Type Role Number
16007H2 THP BUO GRF DR AR 0017