


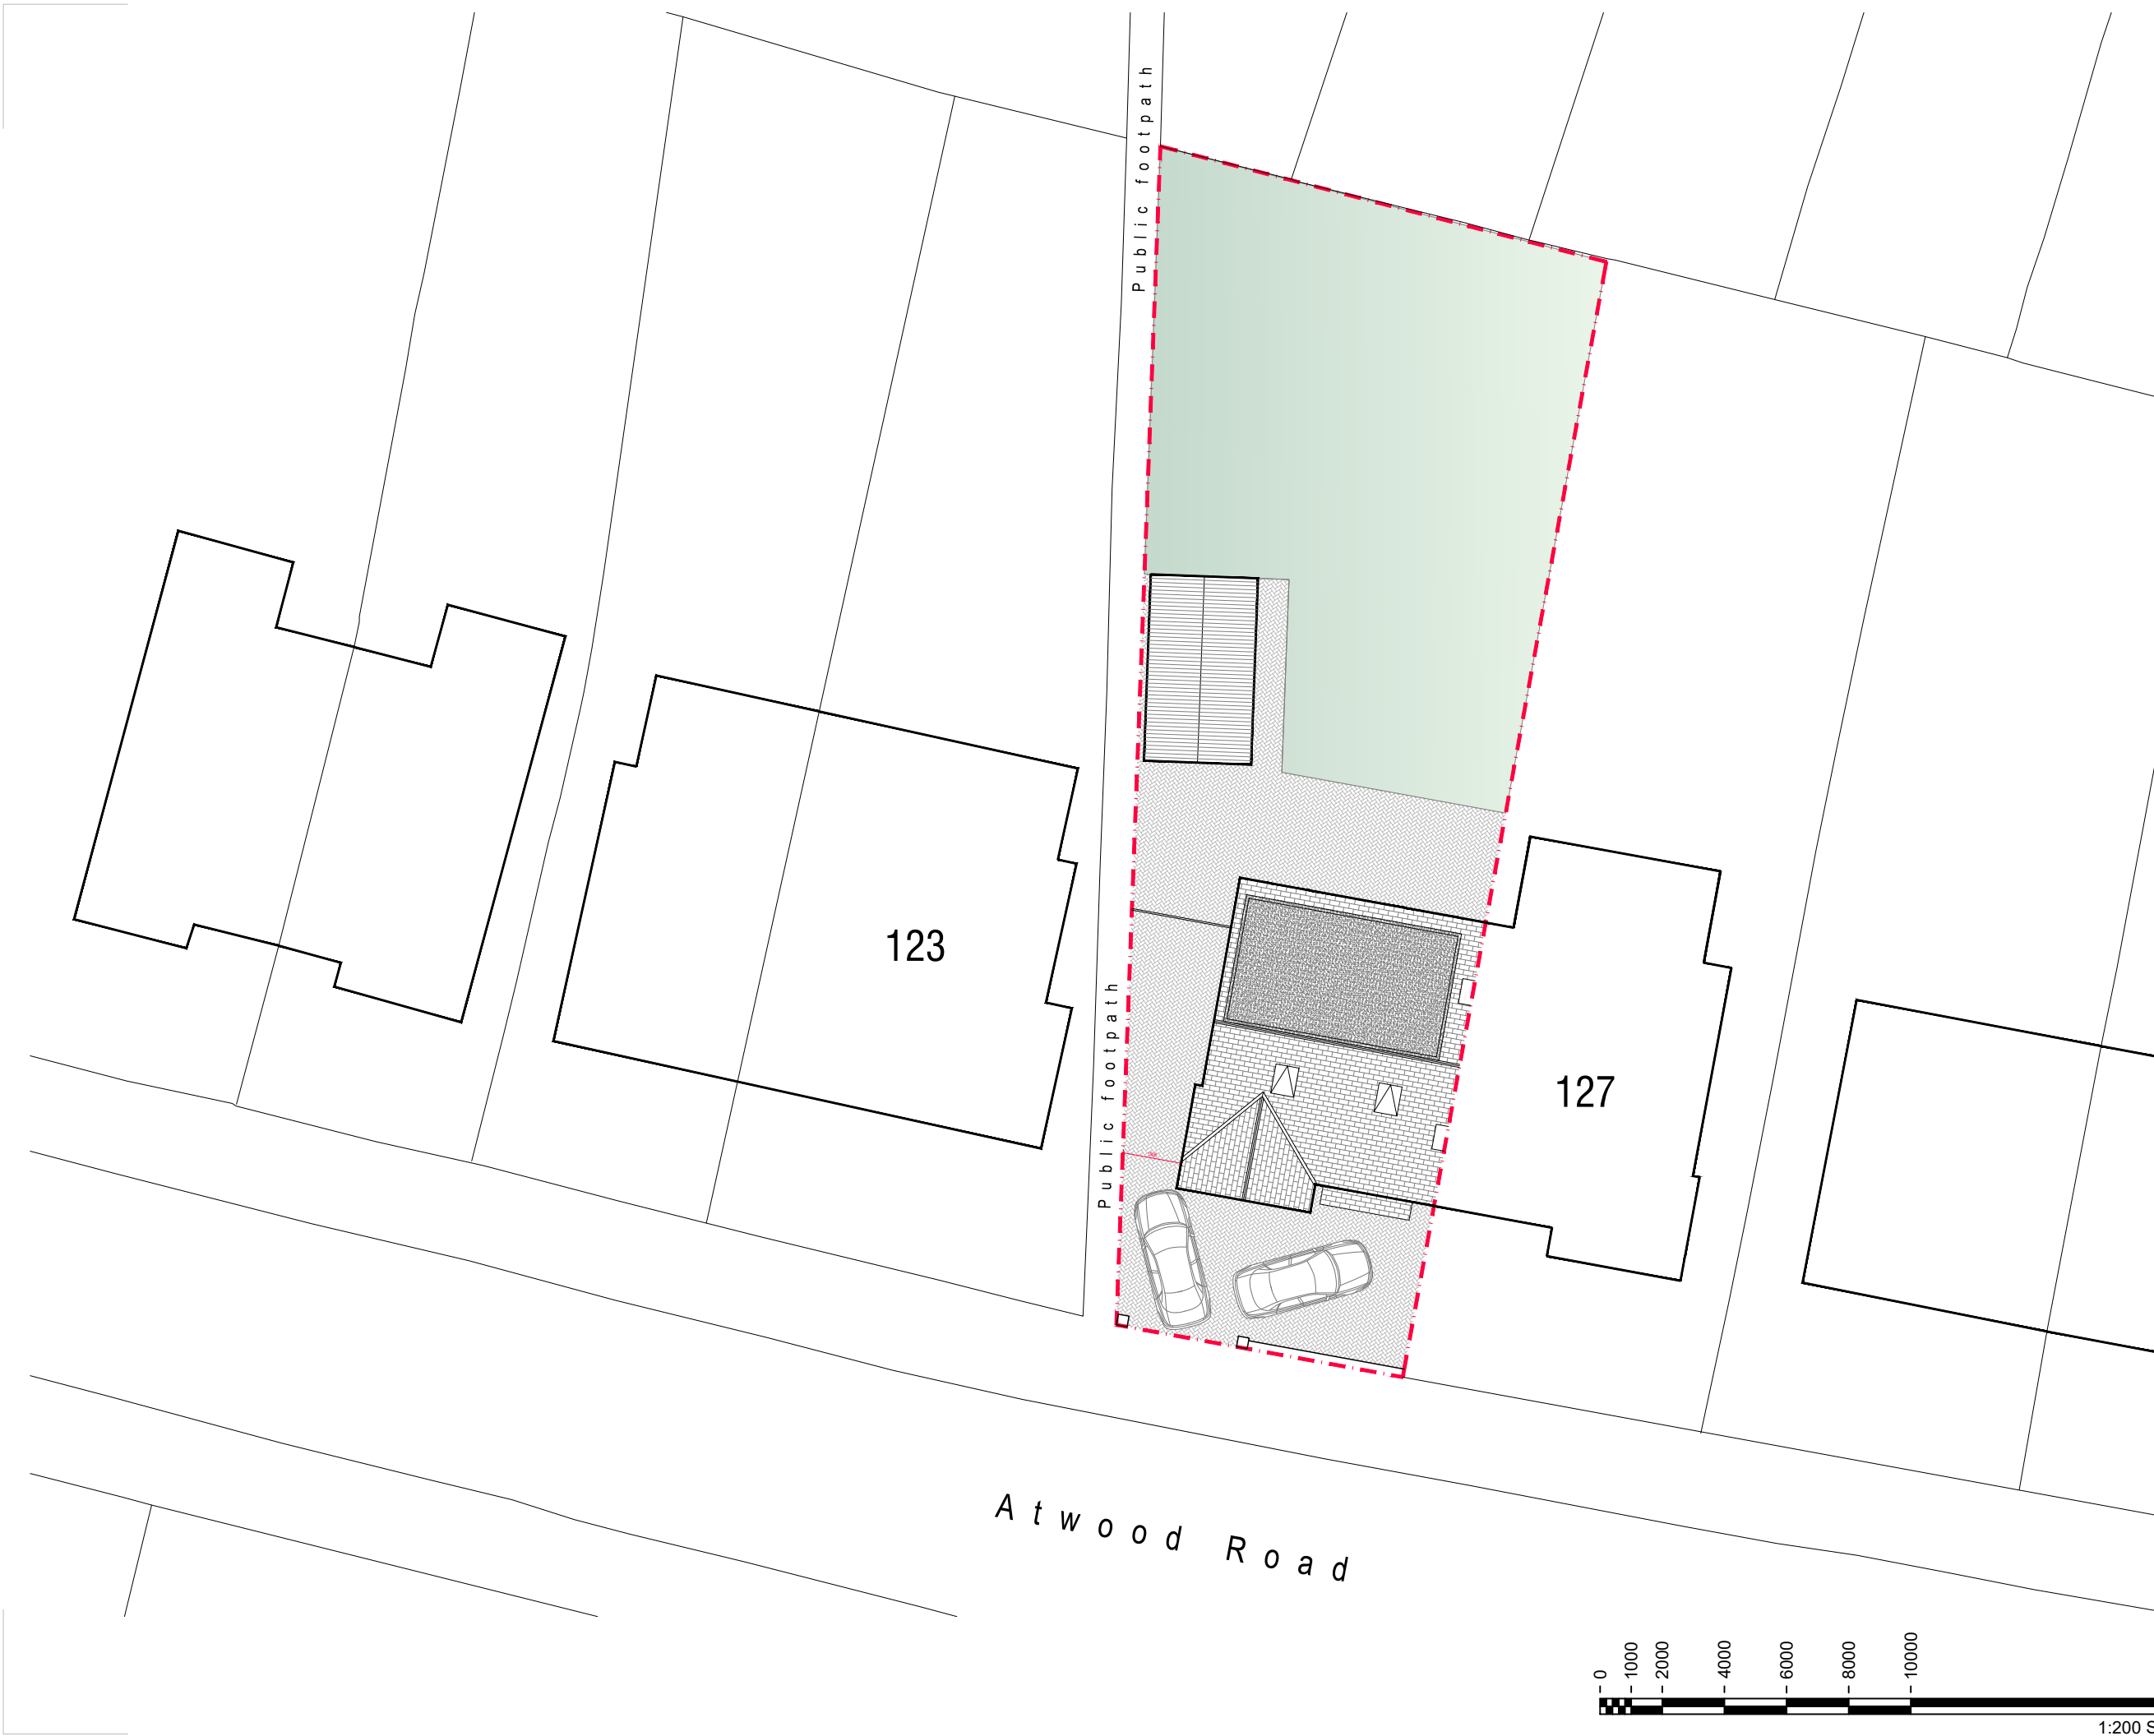

Project.
125 Atwood Rd,
Didsbury, M20 6JW

Scale.
1:200 @ A3

Title.
**Existing
Site Plan**

Drwg No.

002

