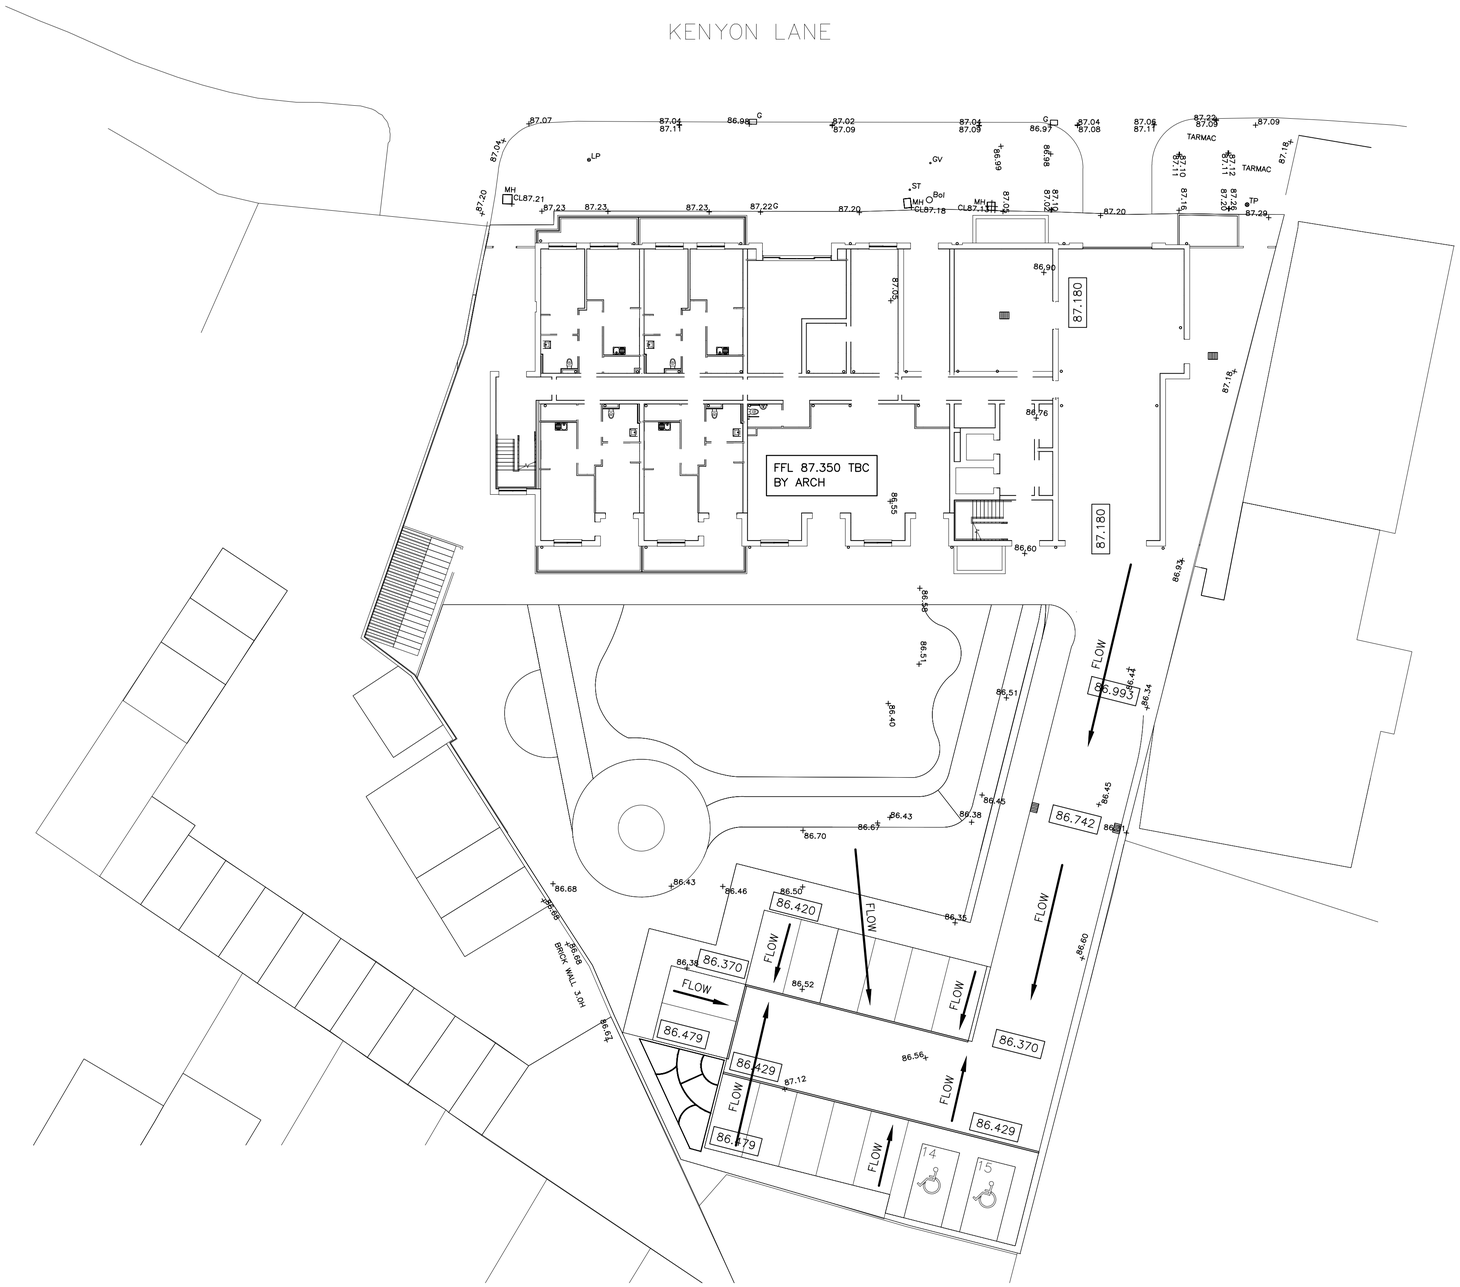


SITE LAYOUT
(1:200 AT A1)

ARROWS INDICATE THE DIRECTION OF FLOW FOR SURFACE WATER DURING AN EXCEEDANCE STORM EVENT SURCHARGING THE STORM WATER STORAGE PROVIDED

rev	date	revisions	initials

client
THE CHALLENGER GROUP

project
KENYON LANE
MOSTON

drawing
SITE LAYOUT INDICATING FLOOD WATER FLOW DURING AN EXCEEDANCE EVENT

Philip Wright Associates
Consulting Structural Engineer
21 Union Street, Ramsbottom,
Bury, BL0 9AN
Telephone: 07939 547865
Email: info@philipwrightassociates.co.uk

drawn	D.Whittaker	date	29.09.25
scale	AS NOTED	checked	
contract no.	3500	drawing no.	D6