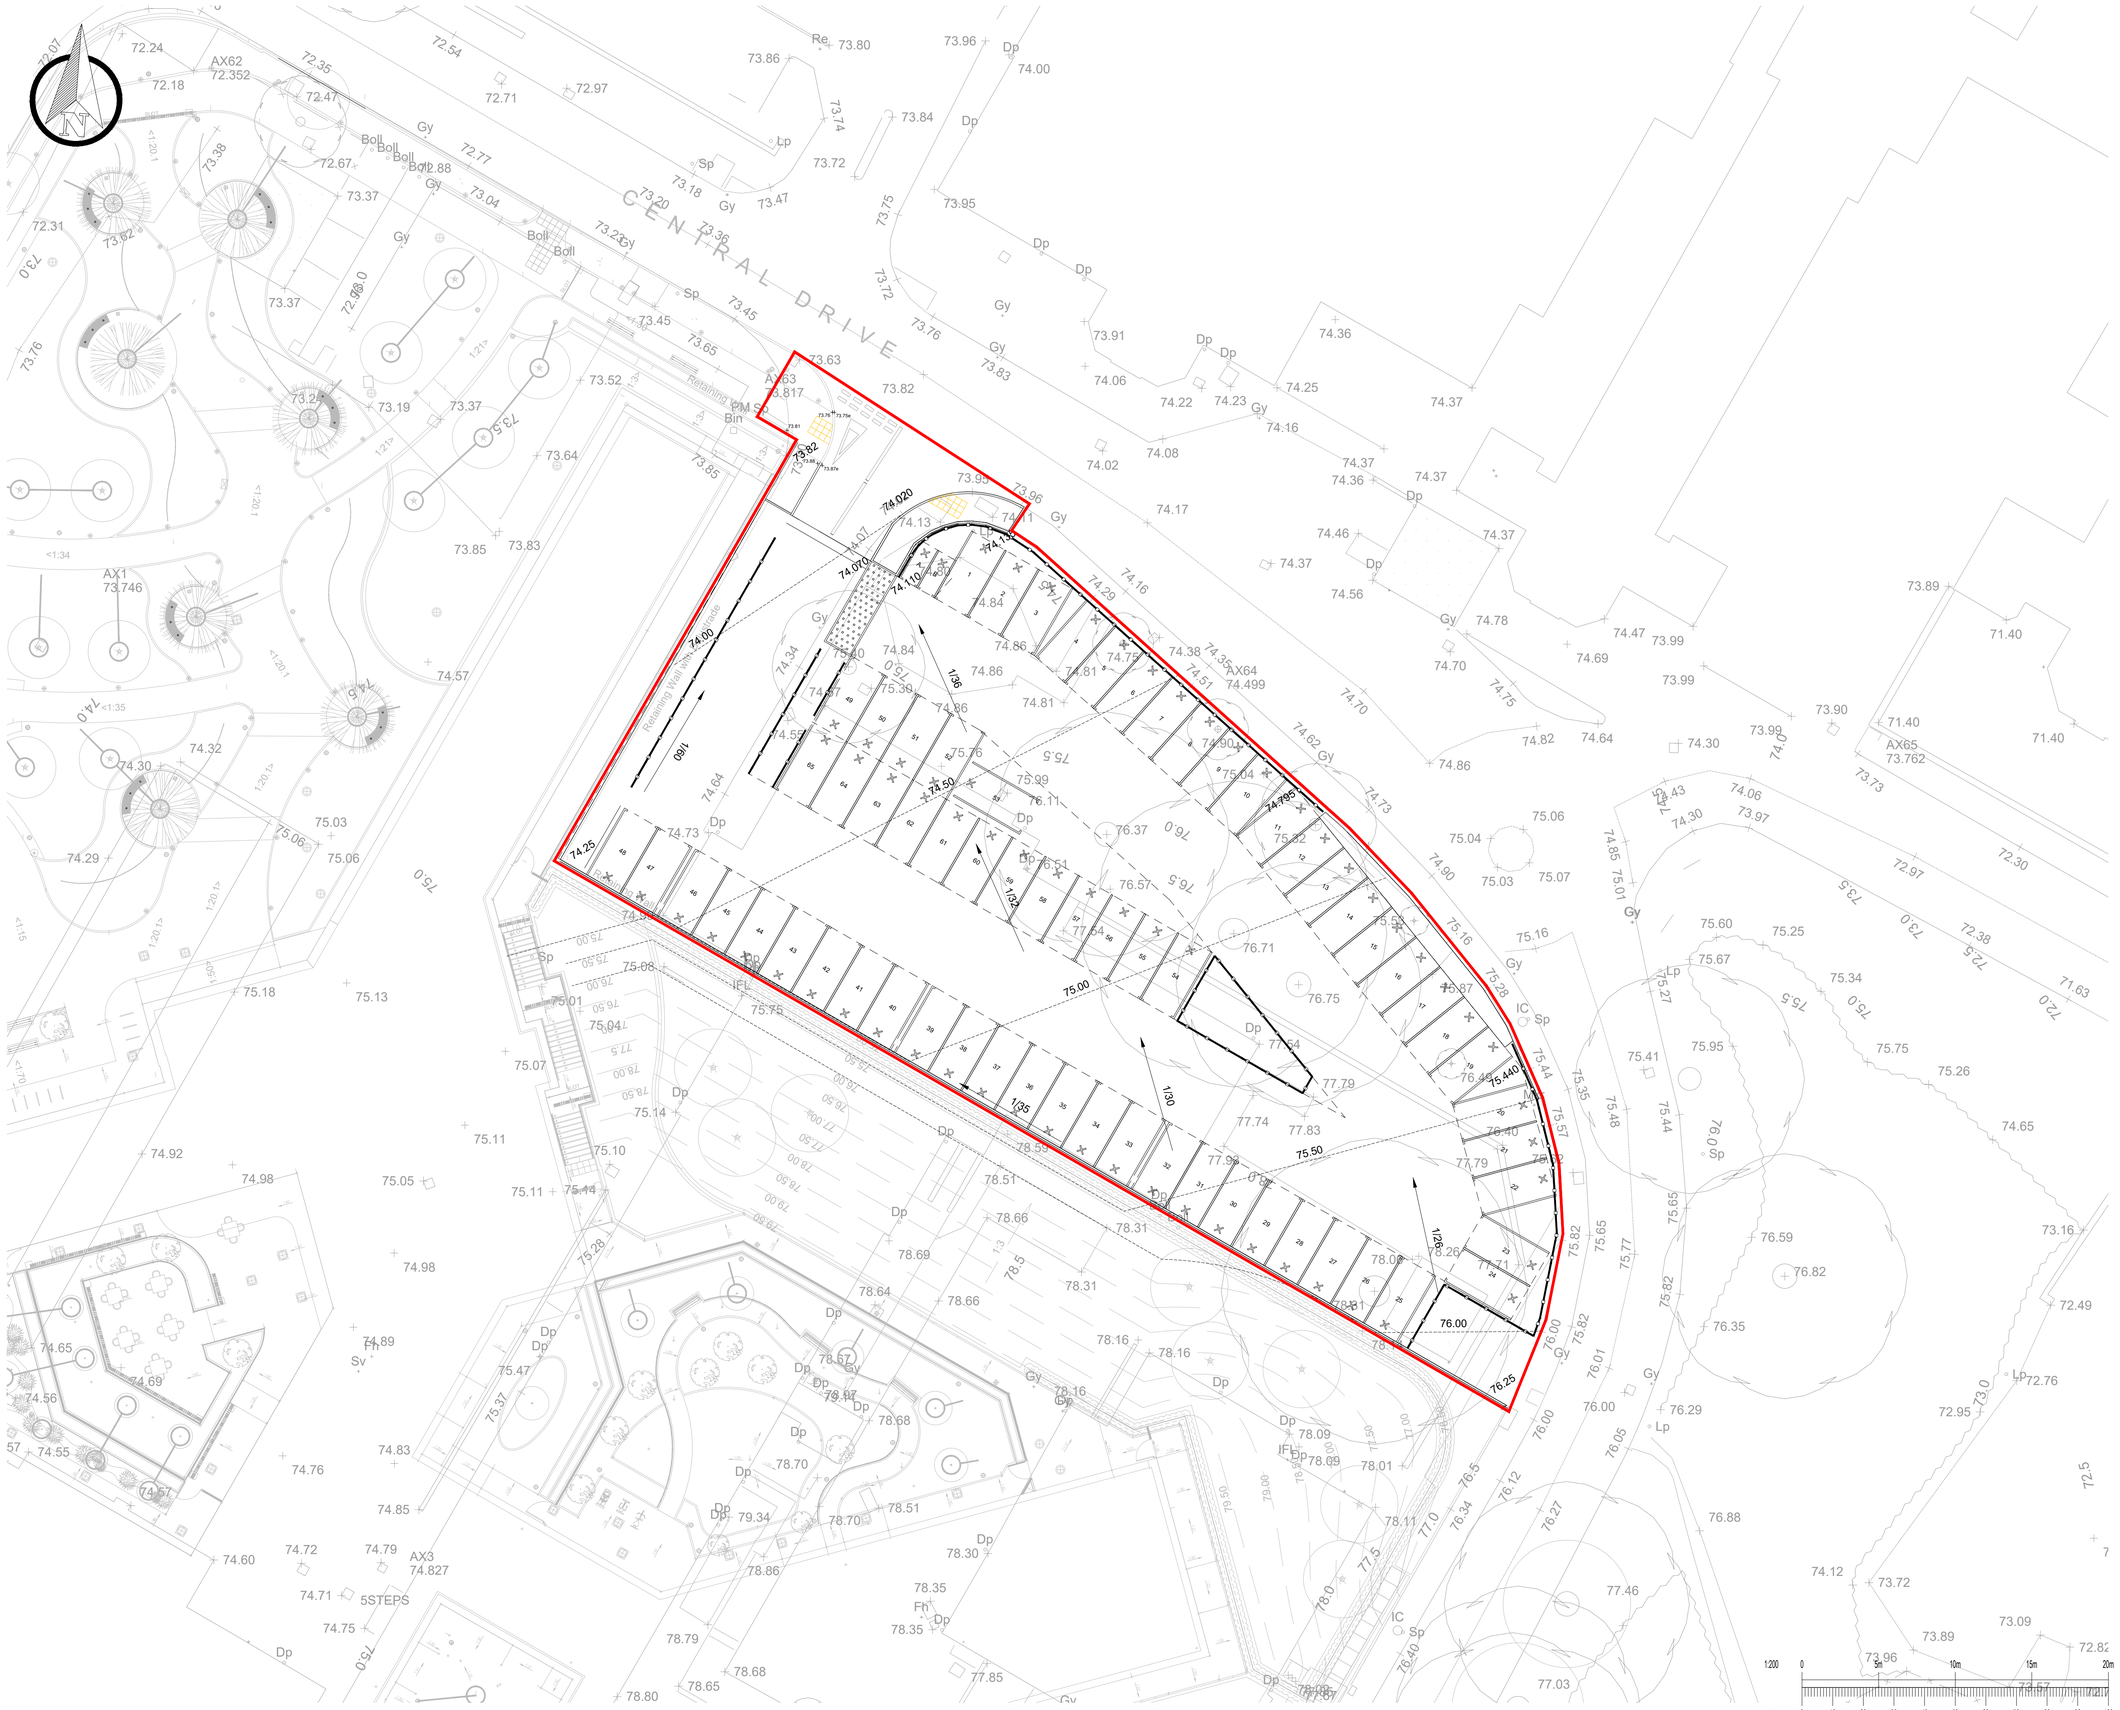


GENERAL NOTES:

1. THIS DRAWING IS TO BE READ IN CONJUNCTION WITH ALL RELEVANT ARCHITECTS AND ENGINEERS DRAWINGS AND SPECIFICATIONS.
2. DO NOT SCALE THIS DRAWING. ANY AMBIGUITIES, OMISSIONS AND ERRORS ON DRAWINGS SHALL BE BROUGHT TO THE ENGINEERS ATTENTION IMMEDIATELY. ALL DIMENSIONS MUST BE CHECKED / VERIFIED ON SITE.
3. ALL DIMENSIONS ARE IN METRES UNLESS NOTED OTHERWISE.
4. FOR GENERAL NOTES REFER TO DRAWING.

KEY

- SITE BOUNDARY
- PROPOSED BLISTER TACTILE PAVING
- PROPOSED KNEE RAIL FENCE

Rev:	Description:	Date:	By:	Chkd:
P01	FIRST ISSUE	27/01/26	JC	HS

Curtins
Merchant Exchange 17-19 Whitworth Street West Manchester M1 5WG
0161 236 2394
manchester@curtins.com
www.curtins.com

Civils & Structures • Transport Planning • Environmental • Infrastructure • Geotechnical • Conservation & Heritage • Principal Designer
Birmingham • Bristol • Cambridge • Cardiff • Douglas • Dublin • Edinburgh • Glasgow • Kendal • Leeds • Liverpool • London • Manchester • Nottingham

Status: SUITABLE FOR INFORMATION — S2

Project: NMGH - WP14 TEMPORARY CARPARK

Drg Title: PROPOSED LEVELS PLAN

Drawn By	Designed By	Checked By
JC	HS	HS
	Date: 27/01/26	Scales @ A1: 1:200

Project No - Originator - Function - Spatial - Form - Discipline - Number: 075805 - CUR - WP14 - XX - D - C - 95010

Revision: P01

1:200 0 5m 10m 15m 20m
1:1 0 10 20 30 40 50 60 70 80 90 100

\\ms-fs-1\Projects\075001 - 075500\075805.701 - NMGH Enabling Works 2023\S1 - WP14 Temporary Car Park\Ch4-Production\4A-Models-Drawings\C\CAD\S2\