


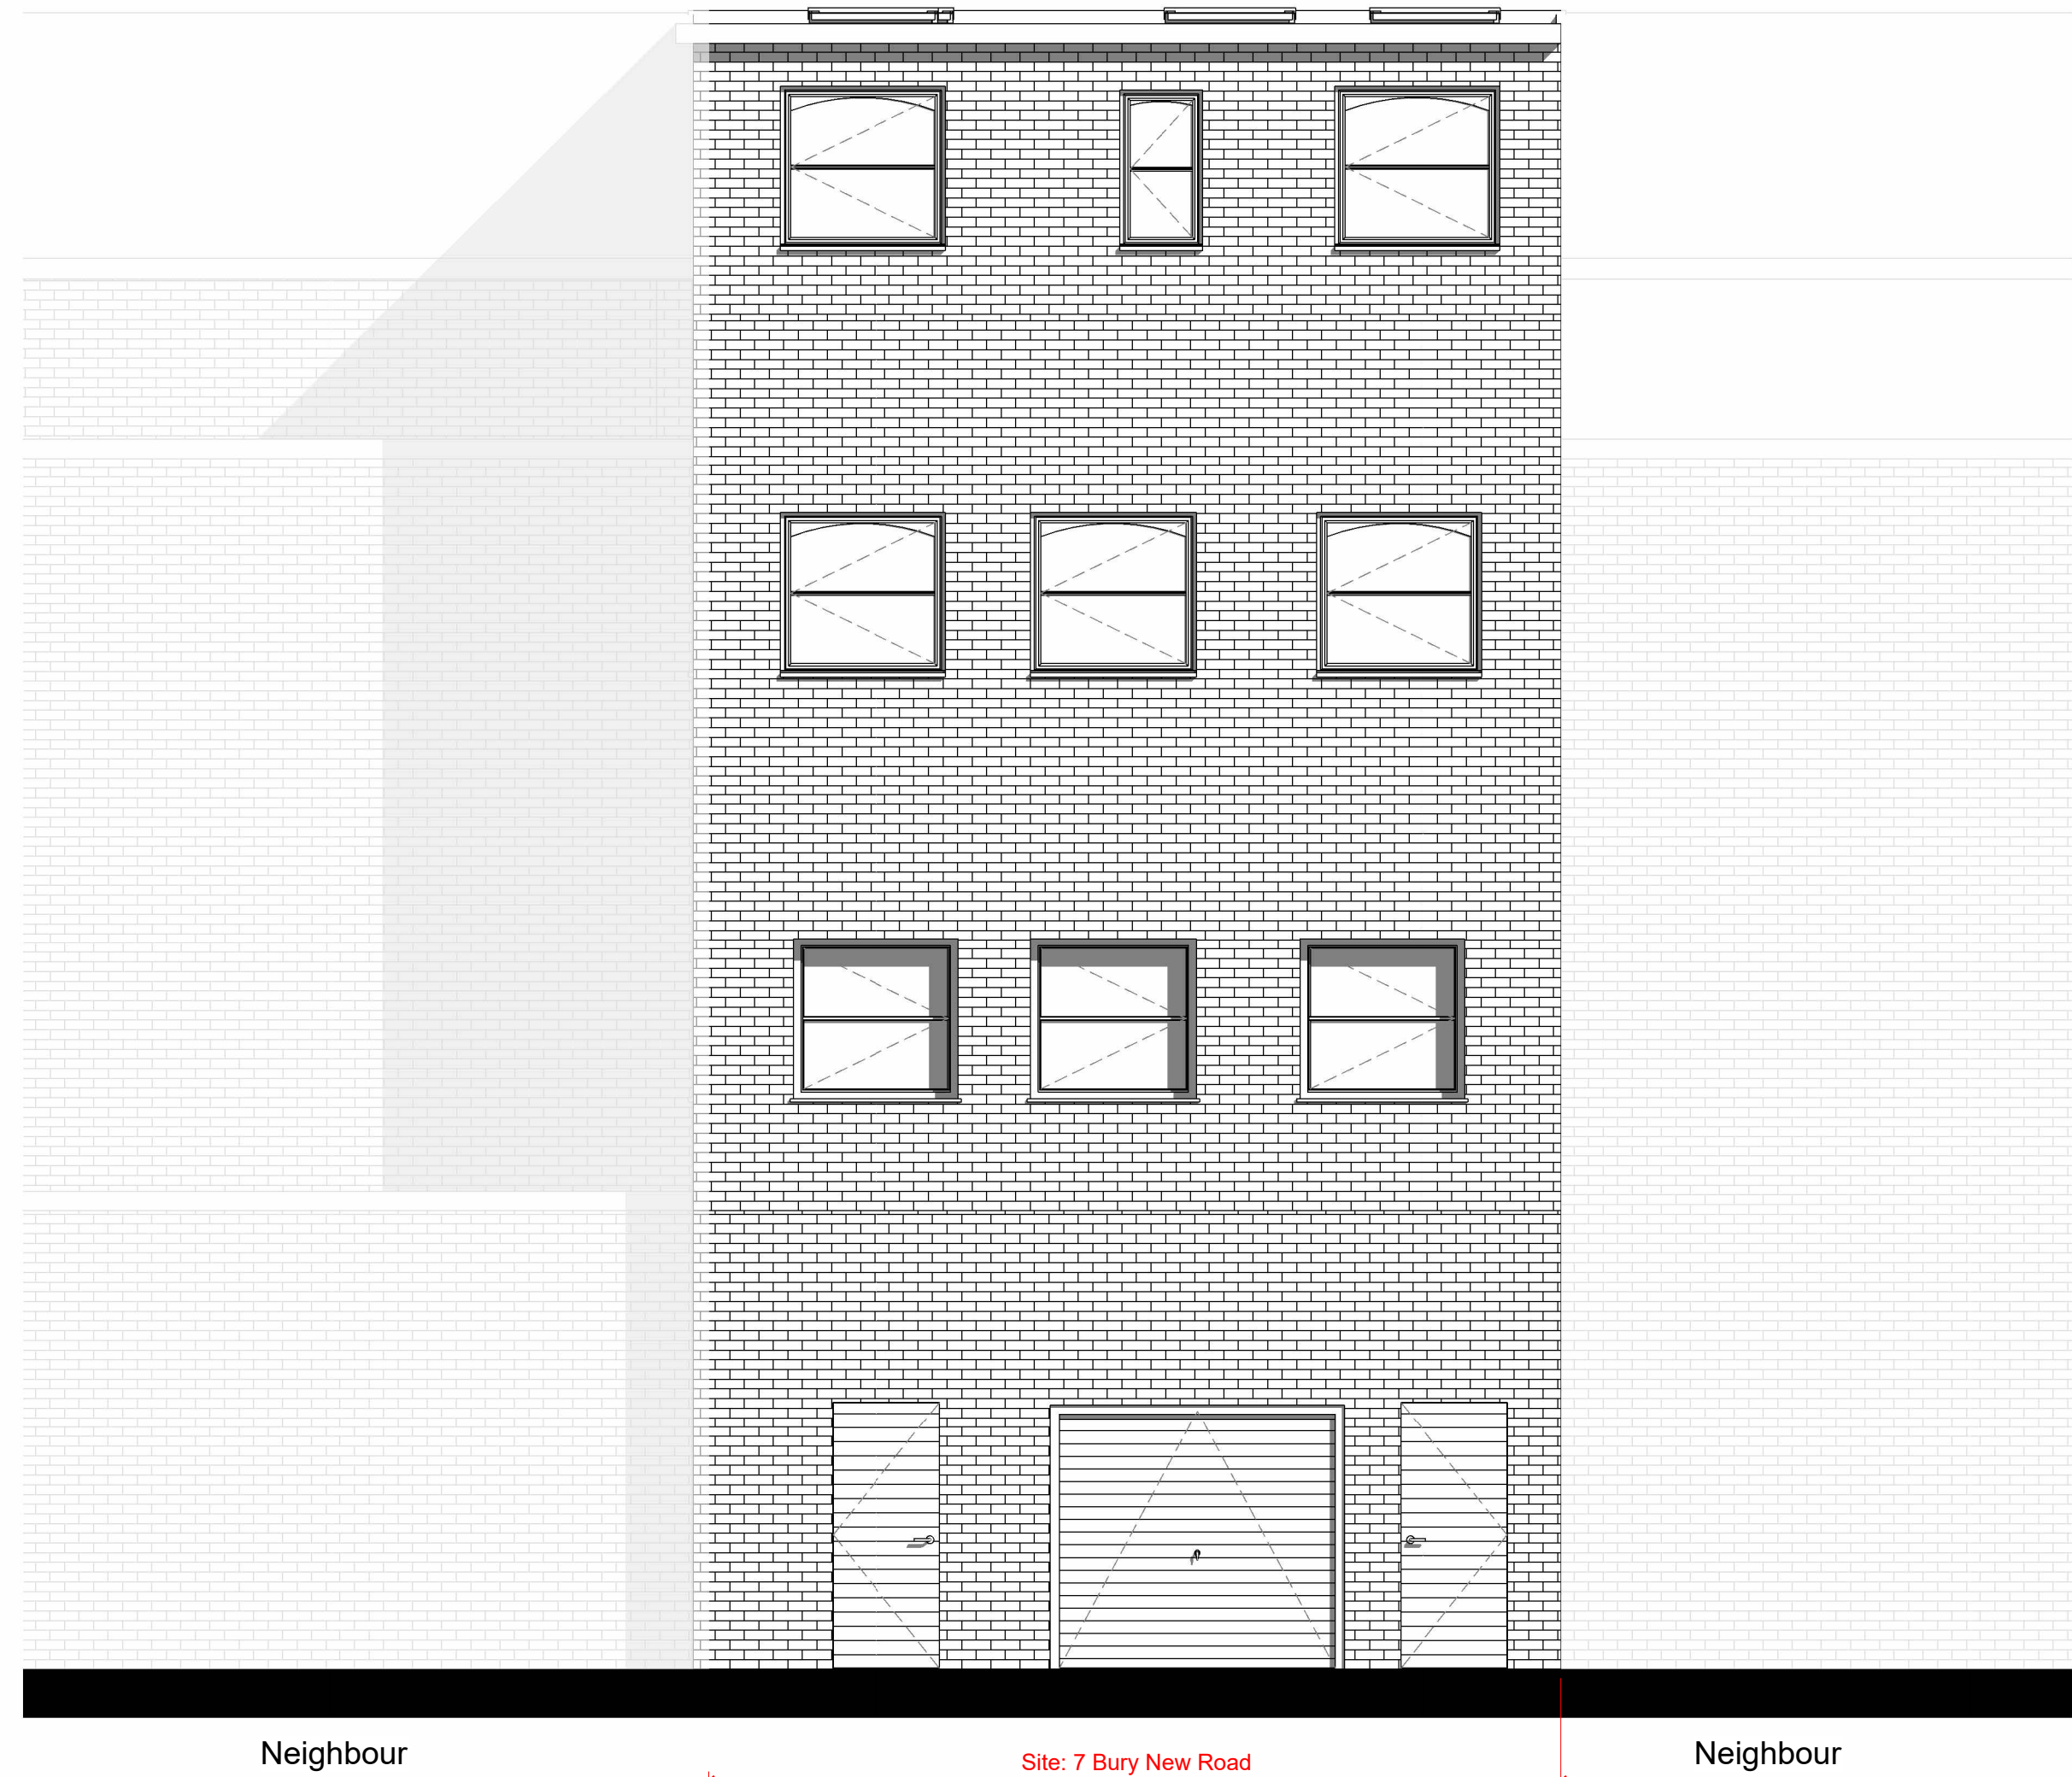

## 2 Proposed Rear Elevation

Scale bar 1:50

0 1 2 3 4 5 m

# PLANNING

[illegible]

Project  
7 Bury New Road  
M8 8FW

## Proposed Elevations 1

|           |          |    |    |
|-----------|----------|----|----|
| Scale     | Date     |    |    |
| 1 : 50@A1 | 12.09.25 | AP | US |



Virtual Property Solutions  
London, 128 City Road, EC1V 2NX  
Email: [admin@vps360.co.uk](mailto:admin@vps360.co.uk)  
Tel:

|       |    |    |          |
|-------|----|----|----------|
| NH005 | 03 | 12 | Rev. No. |
|-------|----|----|----------|