



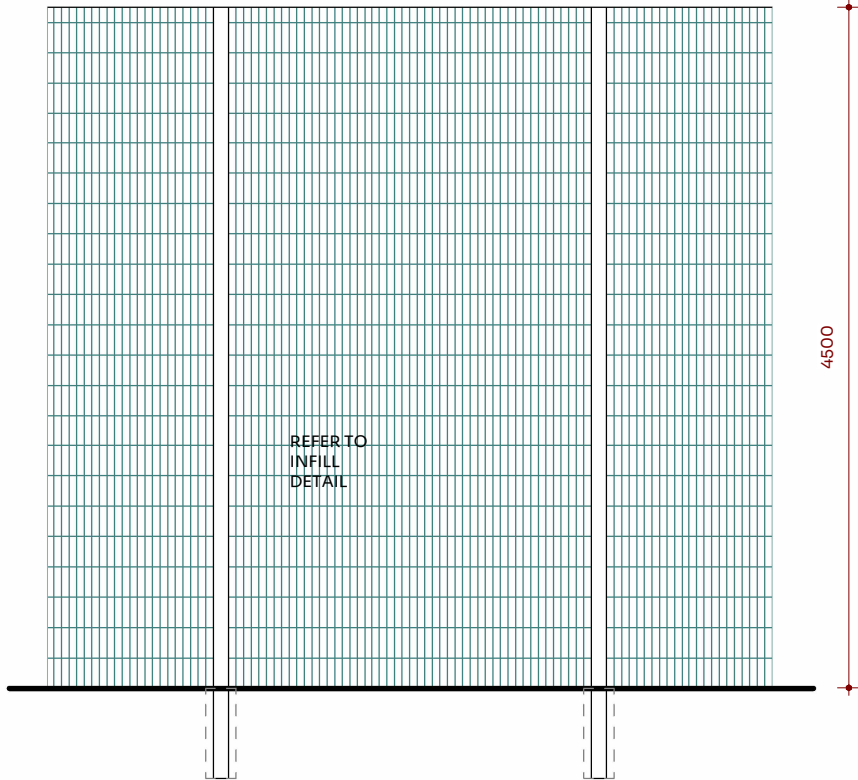

868 MESH SECURITY FENCE
Twin-wire welded mesh panel fence in RAL 6005 Green, fixed to RHS steel posts at 2500 mm set in concrete foundations to manufacturer's details

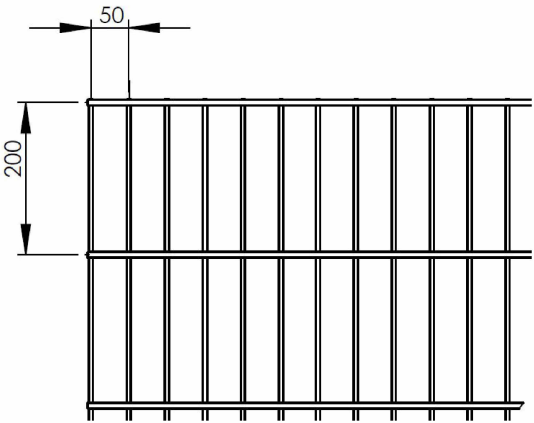

Fence Elevation

1 : 50

868 Mesh Detail

1 : 10



Architecture

Planning

•studio@jcdesigngroup.co.uk

•0161 532 2626

To be read with JCD specification and all relevant documents. Check all dimensions on site; report discrepancies before starting work. No liability accepted for unauthorised changes or works. This drawing is confidential; do not copy or share without written permission. Property of JC Design Group Ltd – return on request. © JC Design Group Ltd

Project No:

JC224

Project Address:

Eaton Rd, Crumpsall, Manchester M8 5DY

Project:

King David High School

Drawing No:

A1.4

Revision:

PL1

ISSUED FOR PLANNING

Title:

TYPICAL FENCE ELEVATION

Scale on A3:

As indicated

Drawn by:

JC

Checked by:

JC

0.500.511.5222.5



SCALE 1:50

1000100200300400500



SCALE 1:10

m

mm

REV	Details	By	Date
PL1	Issued to LPA	JC	05 01 25