


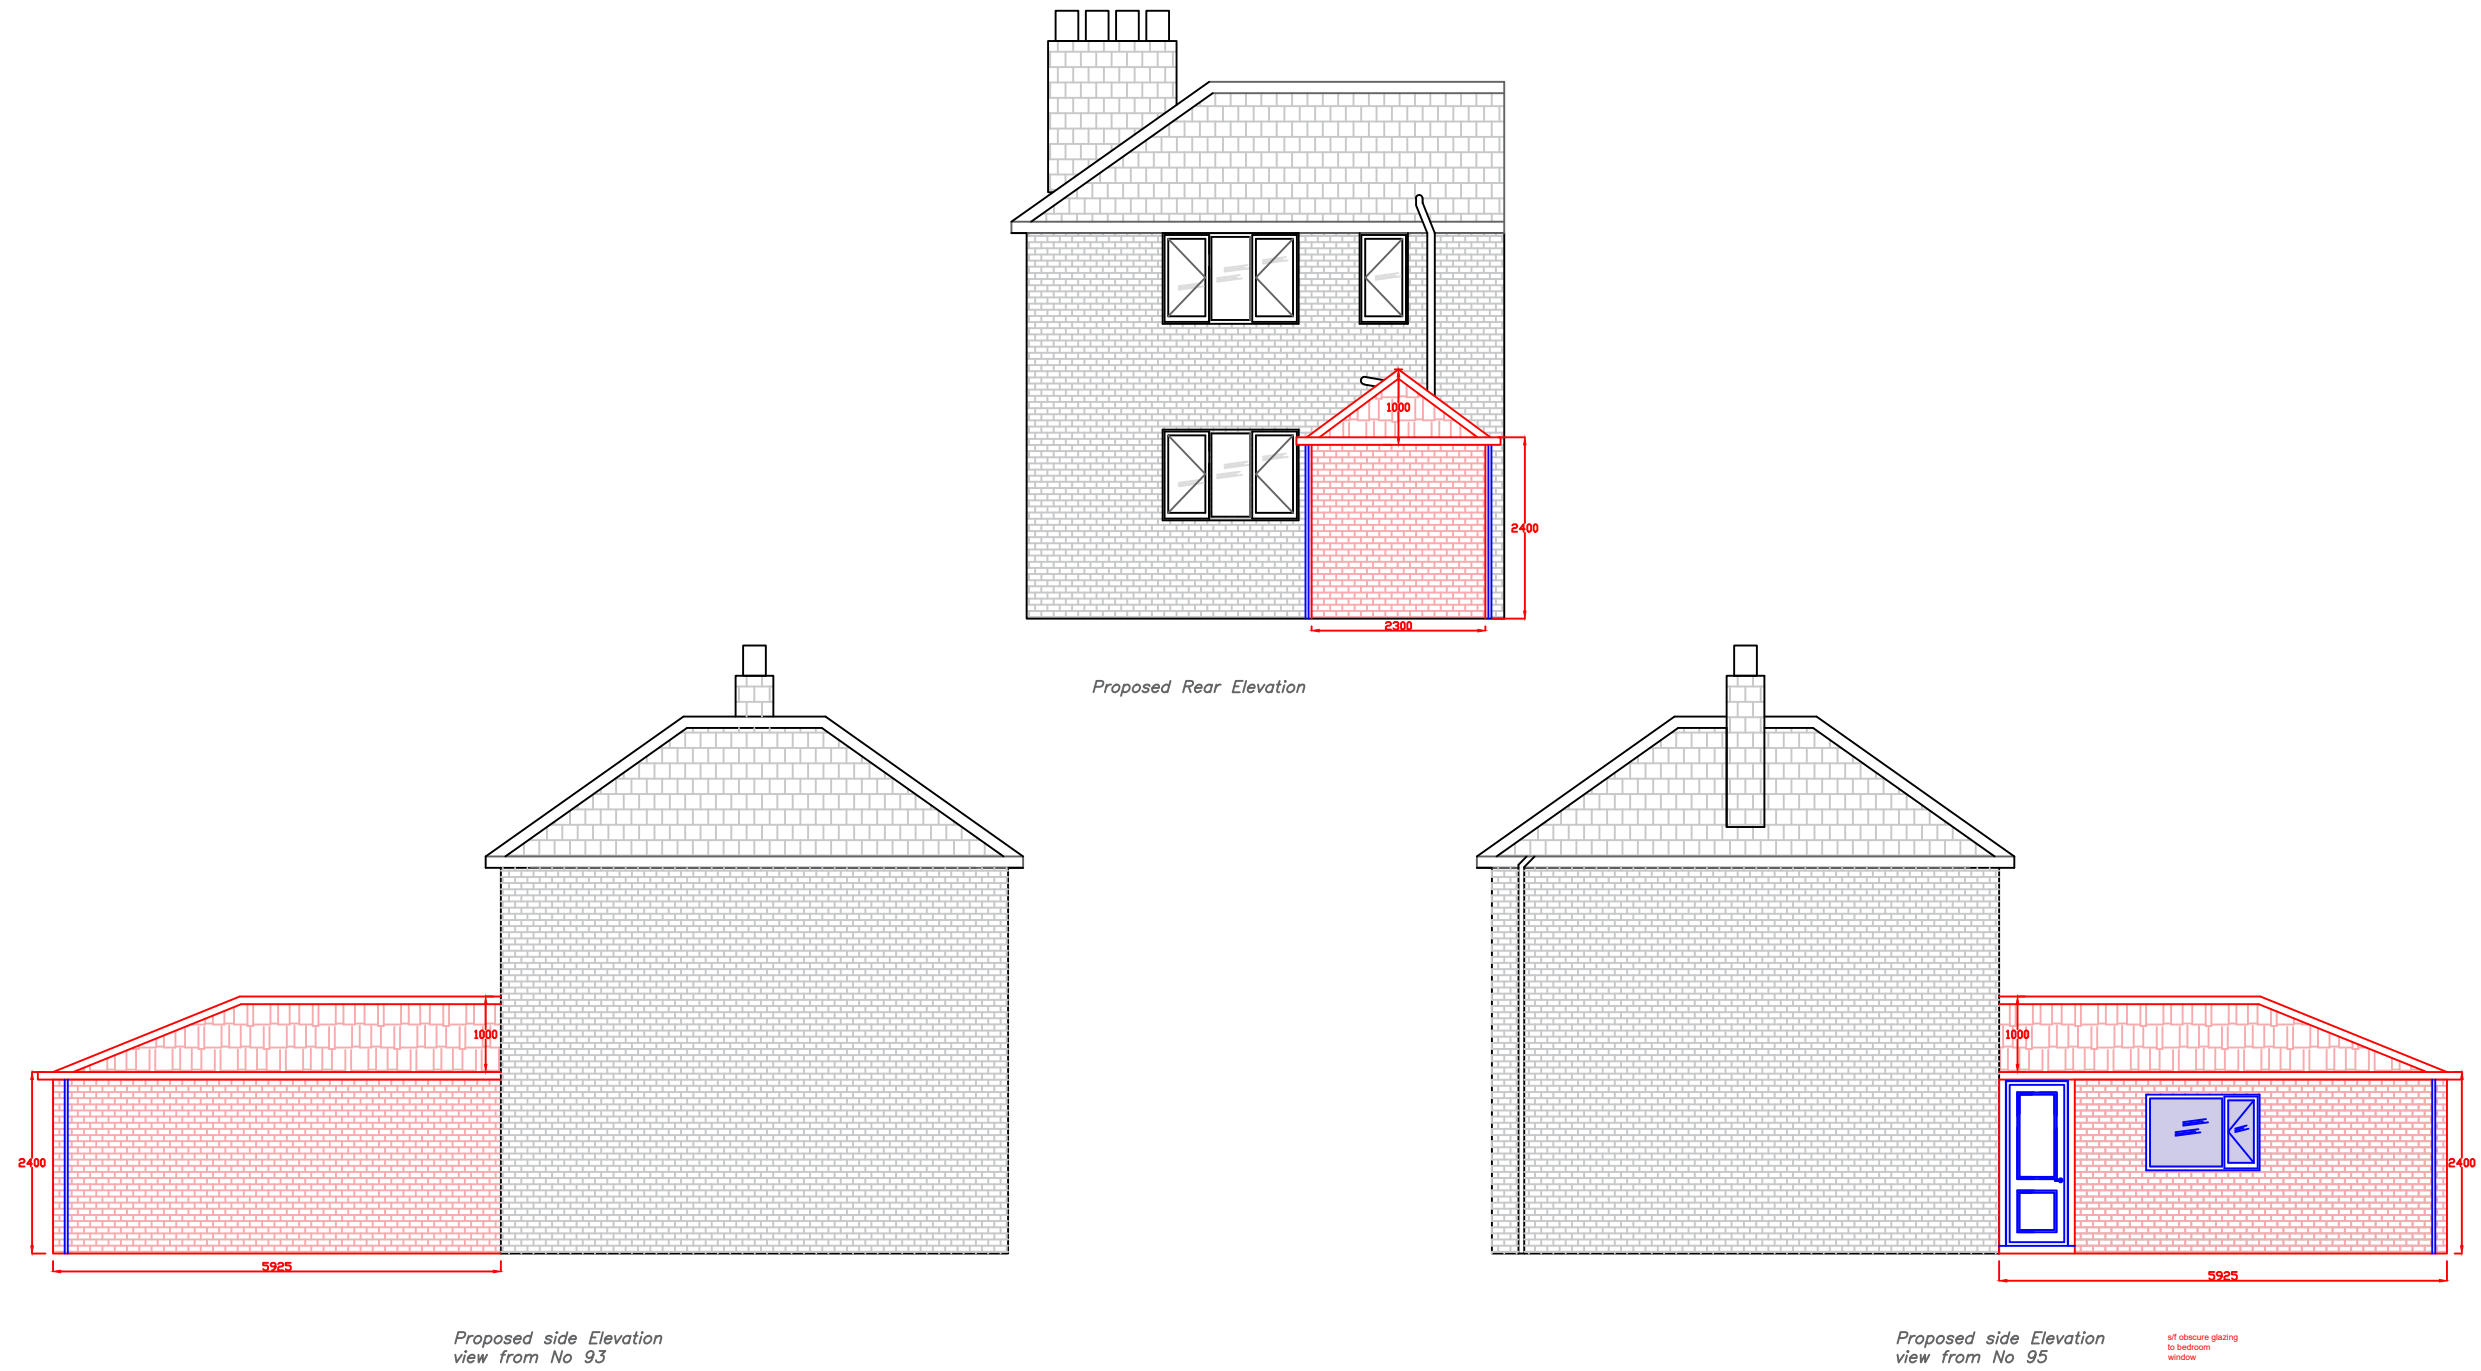

Manchester
Equipment and
Adaptation Service
Phillips Park Road
Beswick
Manchester
M11 3FU

Project: Ground floor facilities

Ms Amanda Cecil
93 Caldervale Avenue
Chorlton
Manchester
M21 7PN

Drawn By:

DS

Scale:

1/100

Date: 05/07/2023

23/07/2023

Drawing No:

1



Manchester
Equipment &
Adaptations
Partnership