


NOTES:

CONTRACTORS MUST VERIFY ALL DIMENSIONS ON SITE BEFORE COMMENCEMENT OF ANY WORK OR PREPARING MANUFACTURING DRAWINGS


DO NOT SCALE FROM THIS DRAWING
ANY DISCREPANCIES ON THIS DRAWING ARE TO BE NOTIFIED TO THE ARCHITECT IMMEDIATELY

HATTRELL LLP COPYRIGHT

REV	AMENDMENT	DATE	CHKD
A	Red Line amended	27/10/25	RS

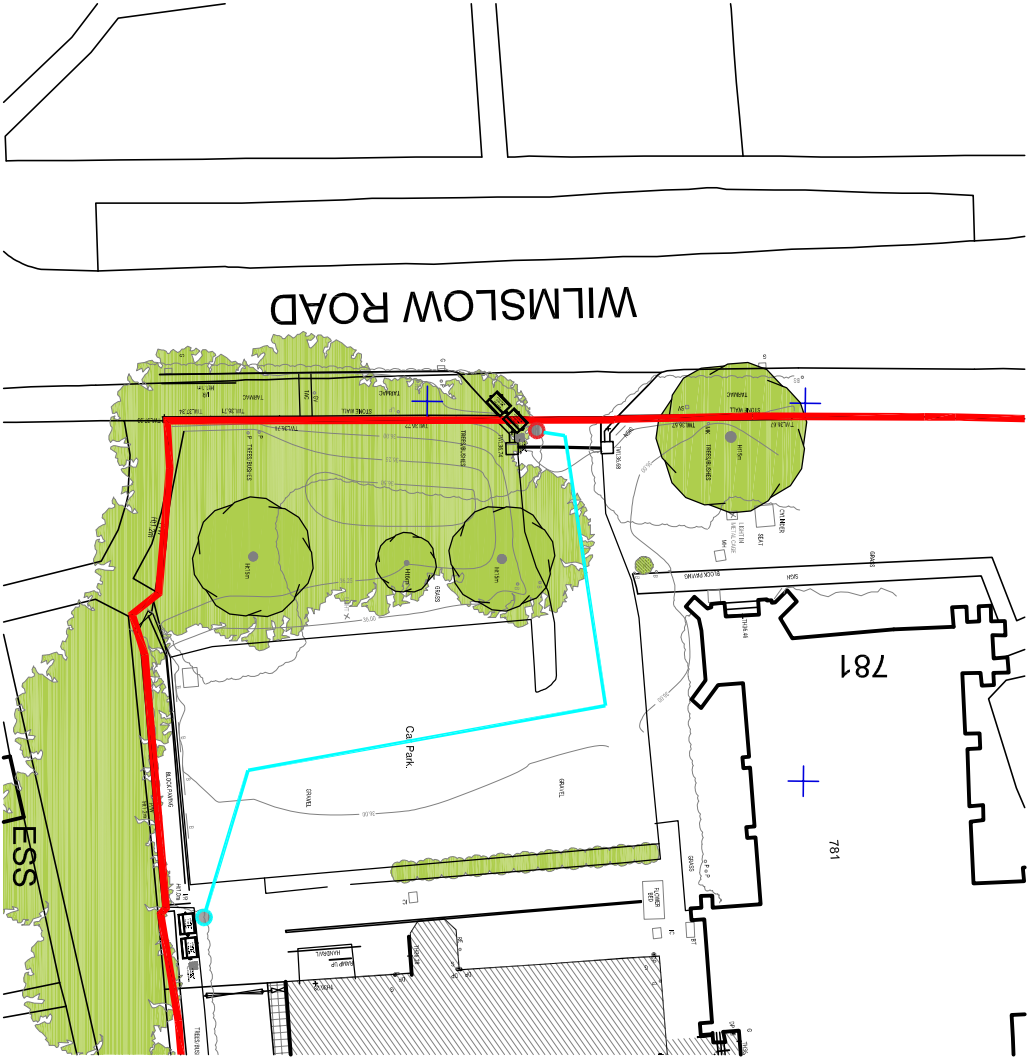


Existing Site Layout 1:500

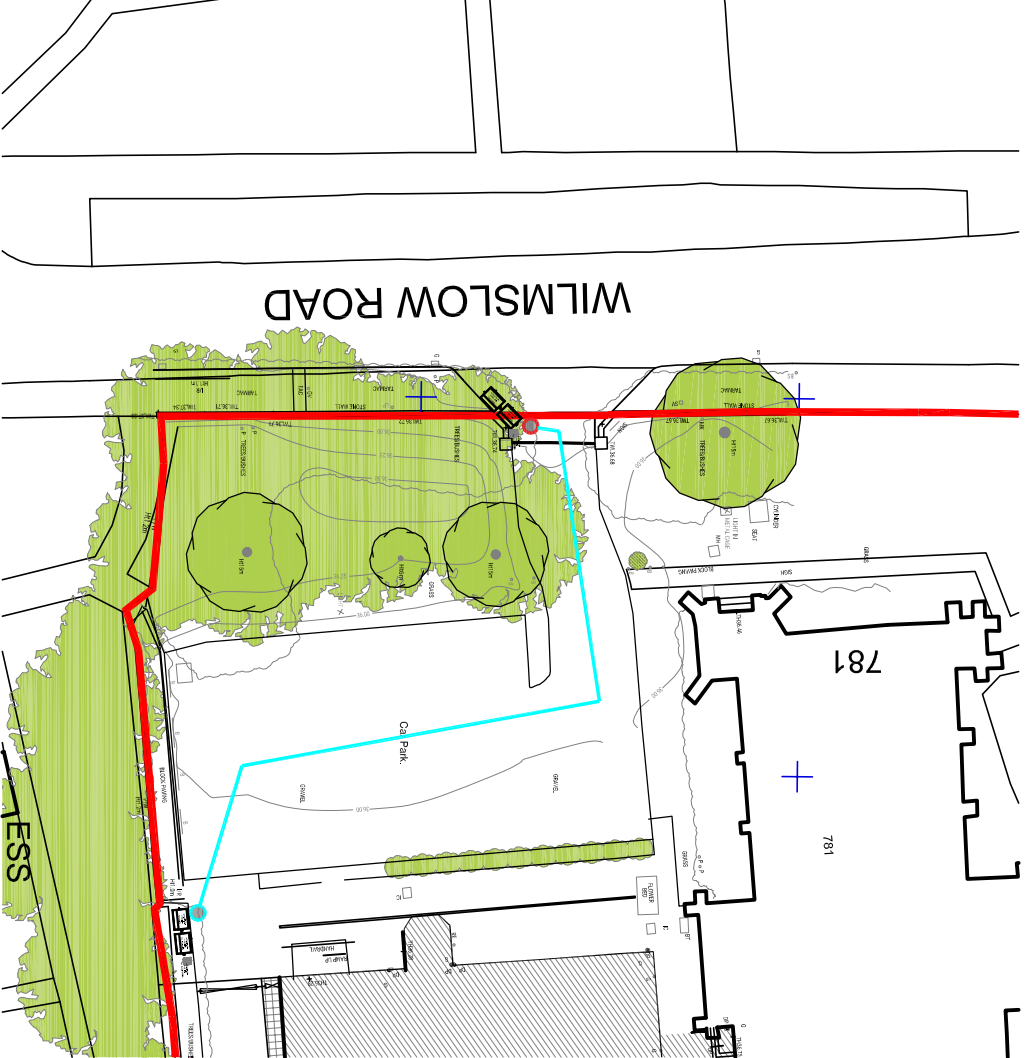


Proposed Site Layout




Scale 1:1500

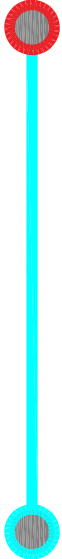


Relevant bins moved from blue point to red point on day of collection by Property Manager

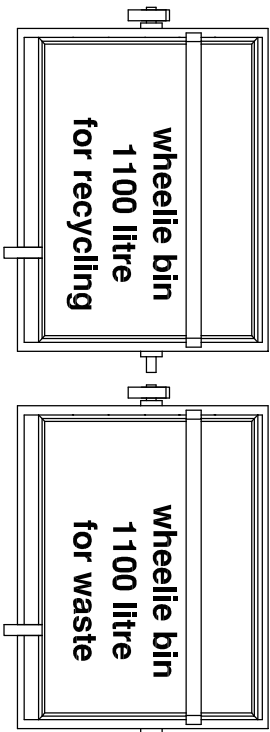

1No

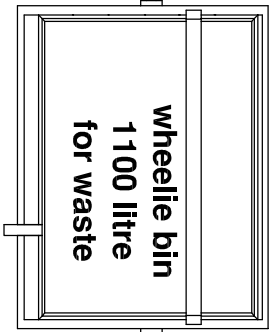

1No

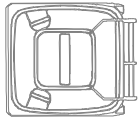

140 litre
for Food -Waste

1No

Not to Scale

Proposed Bins



Scale 1:1250



Key : Location Plan 1:1250

Ordnance Survey, (c) Crown Copyright 2025. All rights reserved. Licence number 100022432

HATTRELL LLP

Site E KINGS COURT BILWAY STREET ALTRINGHAM WA4 2AD
TELEPHONE 0161 820 4207
e-mail: design@hattrrell.co.uk / www.hattrrell.co.uk

CLIENT
Atmos International Ltd

PROJECT
St Paul's 781, Wilmslow Road
Disbury
M20 2RW

DRAWING TITLE
Site Layout :
Refuse Strategy

SCALE	DRAWN BY	CHECKED	DATE
As noted @A3	IS	-	Dec 25
DRAWING No	REVISION		
2526 / 02 / 11	-		

PLANNING