


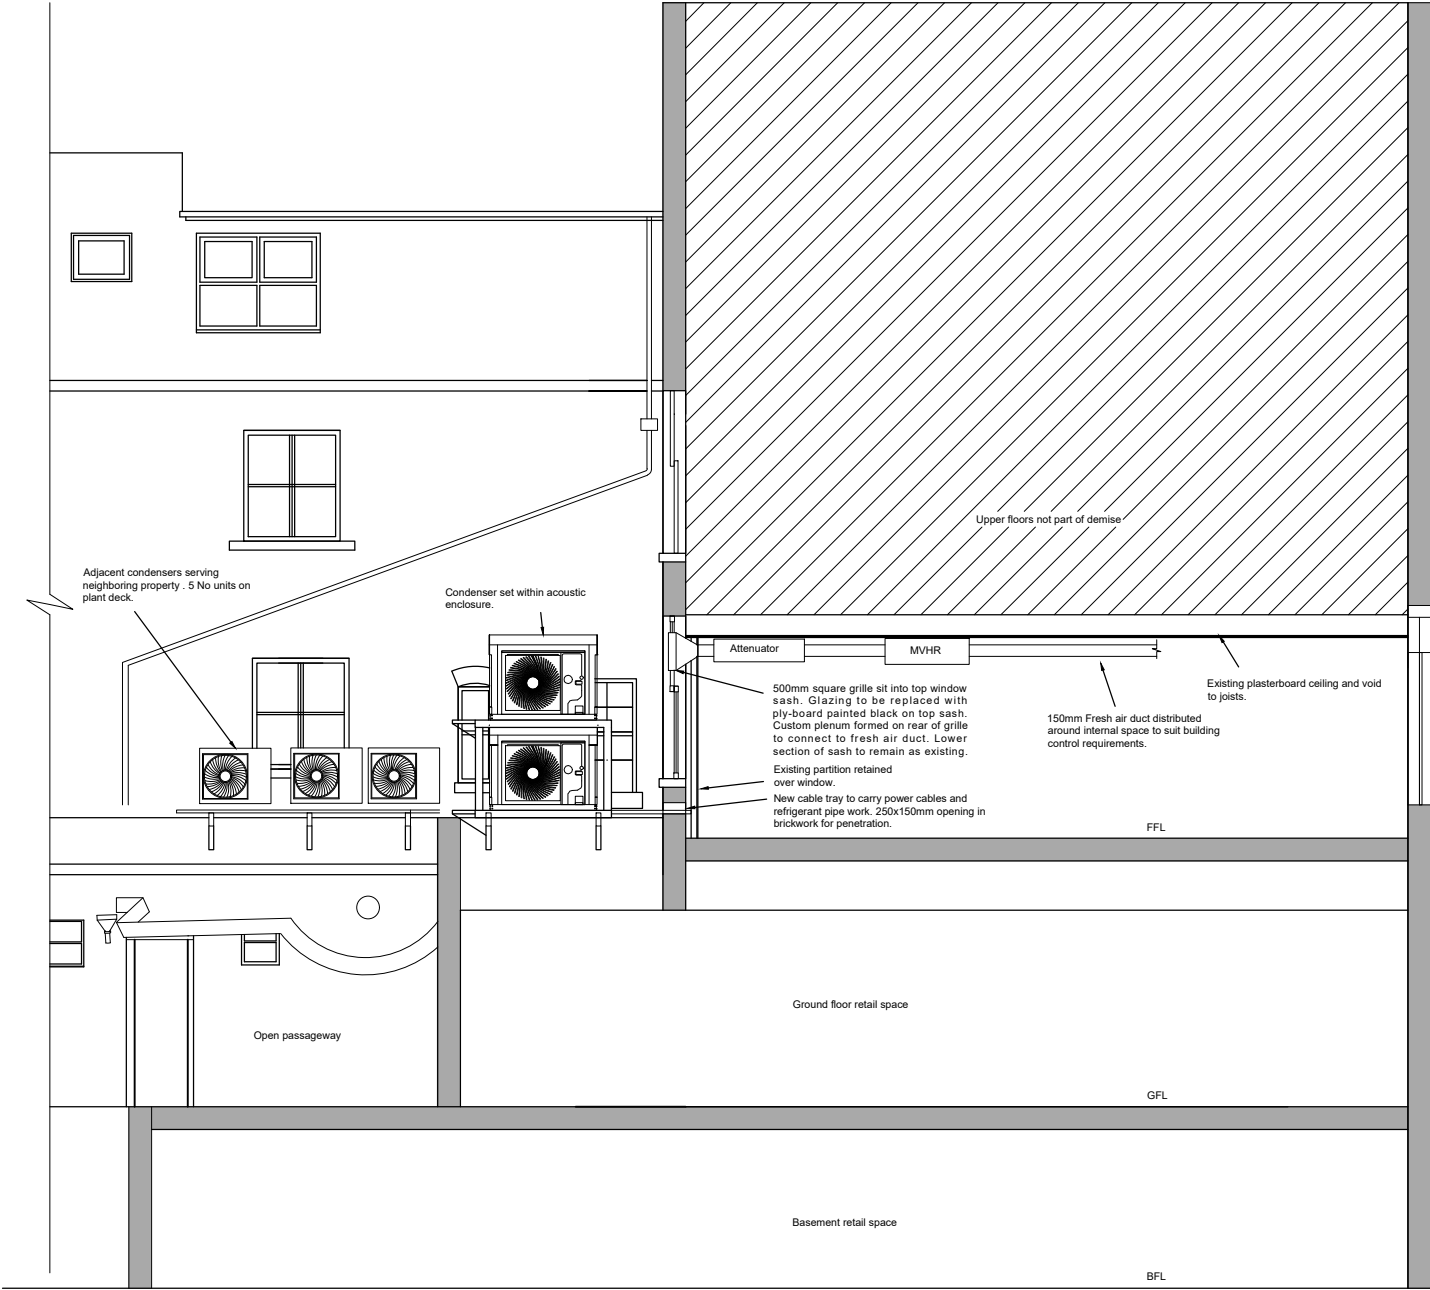

44 King Street - Proposed Cross Section (B ~ B) 1:100



Notes:

All dimensions are to be checked on site. Any discrepancies between drawings and physical site conditions must be reported to DTS immediately. External wall thickness are shown as indicative only and should be checked before construction work.

Drawings are for the sole use of the instructing client only and are not to be reproduced without prior permission.

Document Date: 21.2.26
Document Scale: 1:100
Sheet Size: A3
Drawn By: AD
Revision: B - update to wind details and duct labels following planning feedback.

Proposed Cross Section
44 King Street,
Manchester, M2 4LZ



Proposed Cross Section

A25.302/CS2