




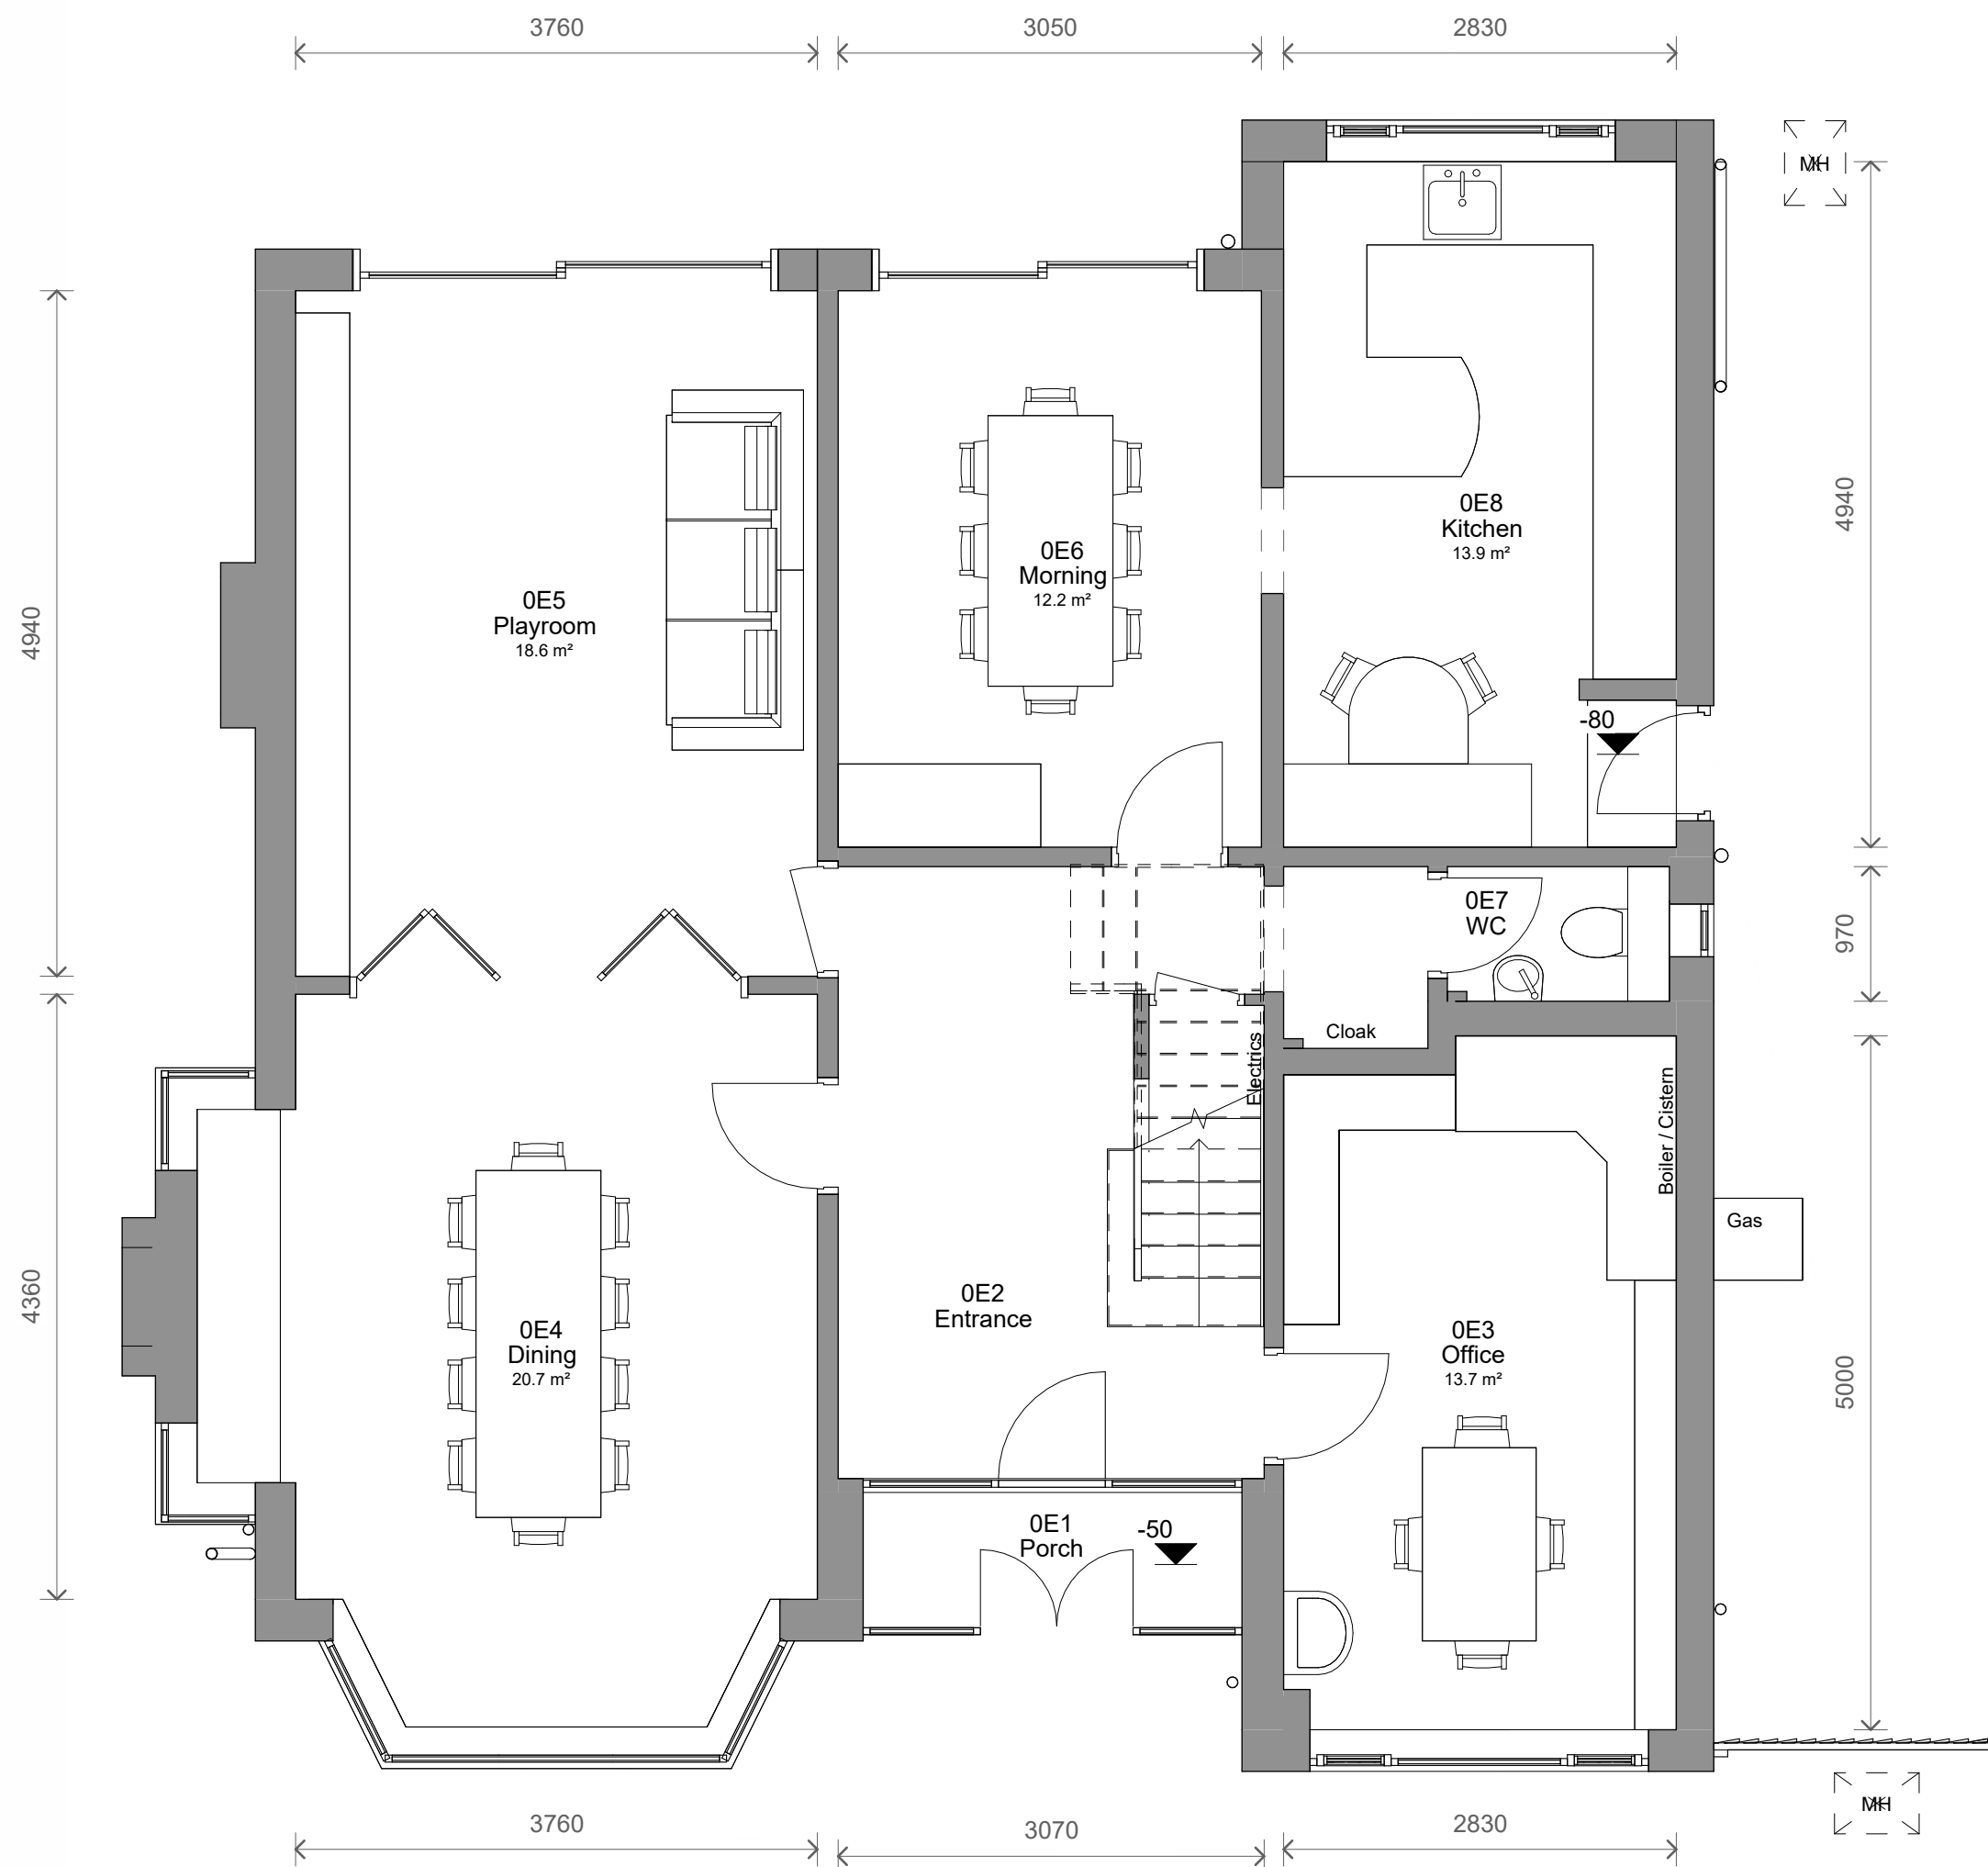

1 Level 0 - Existing
1 : 50

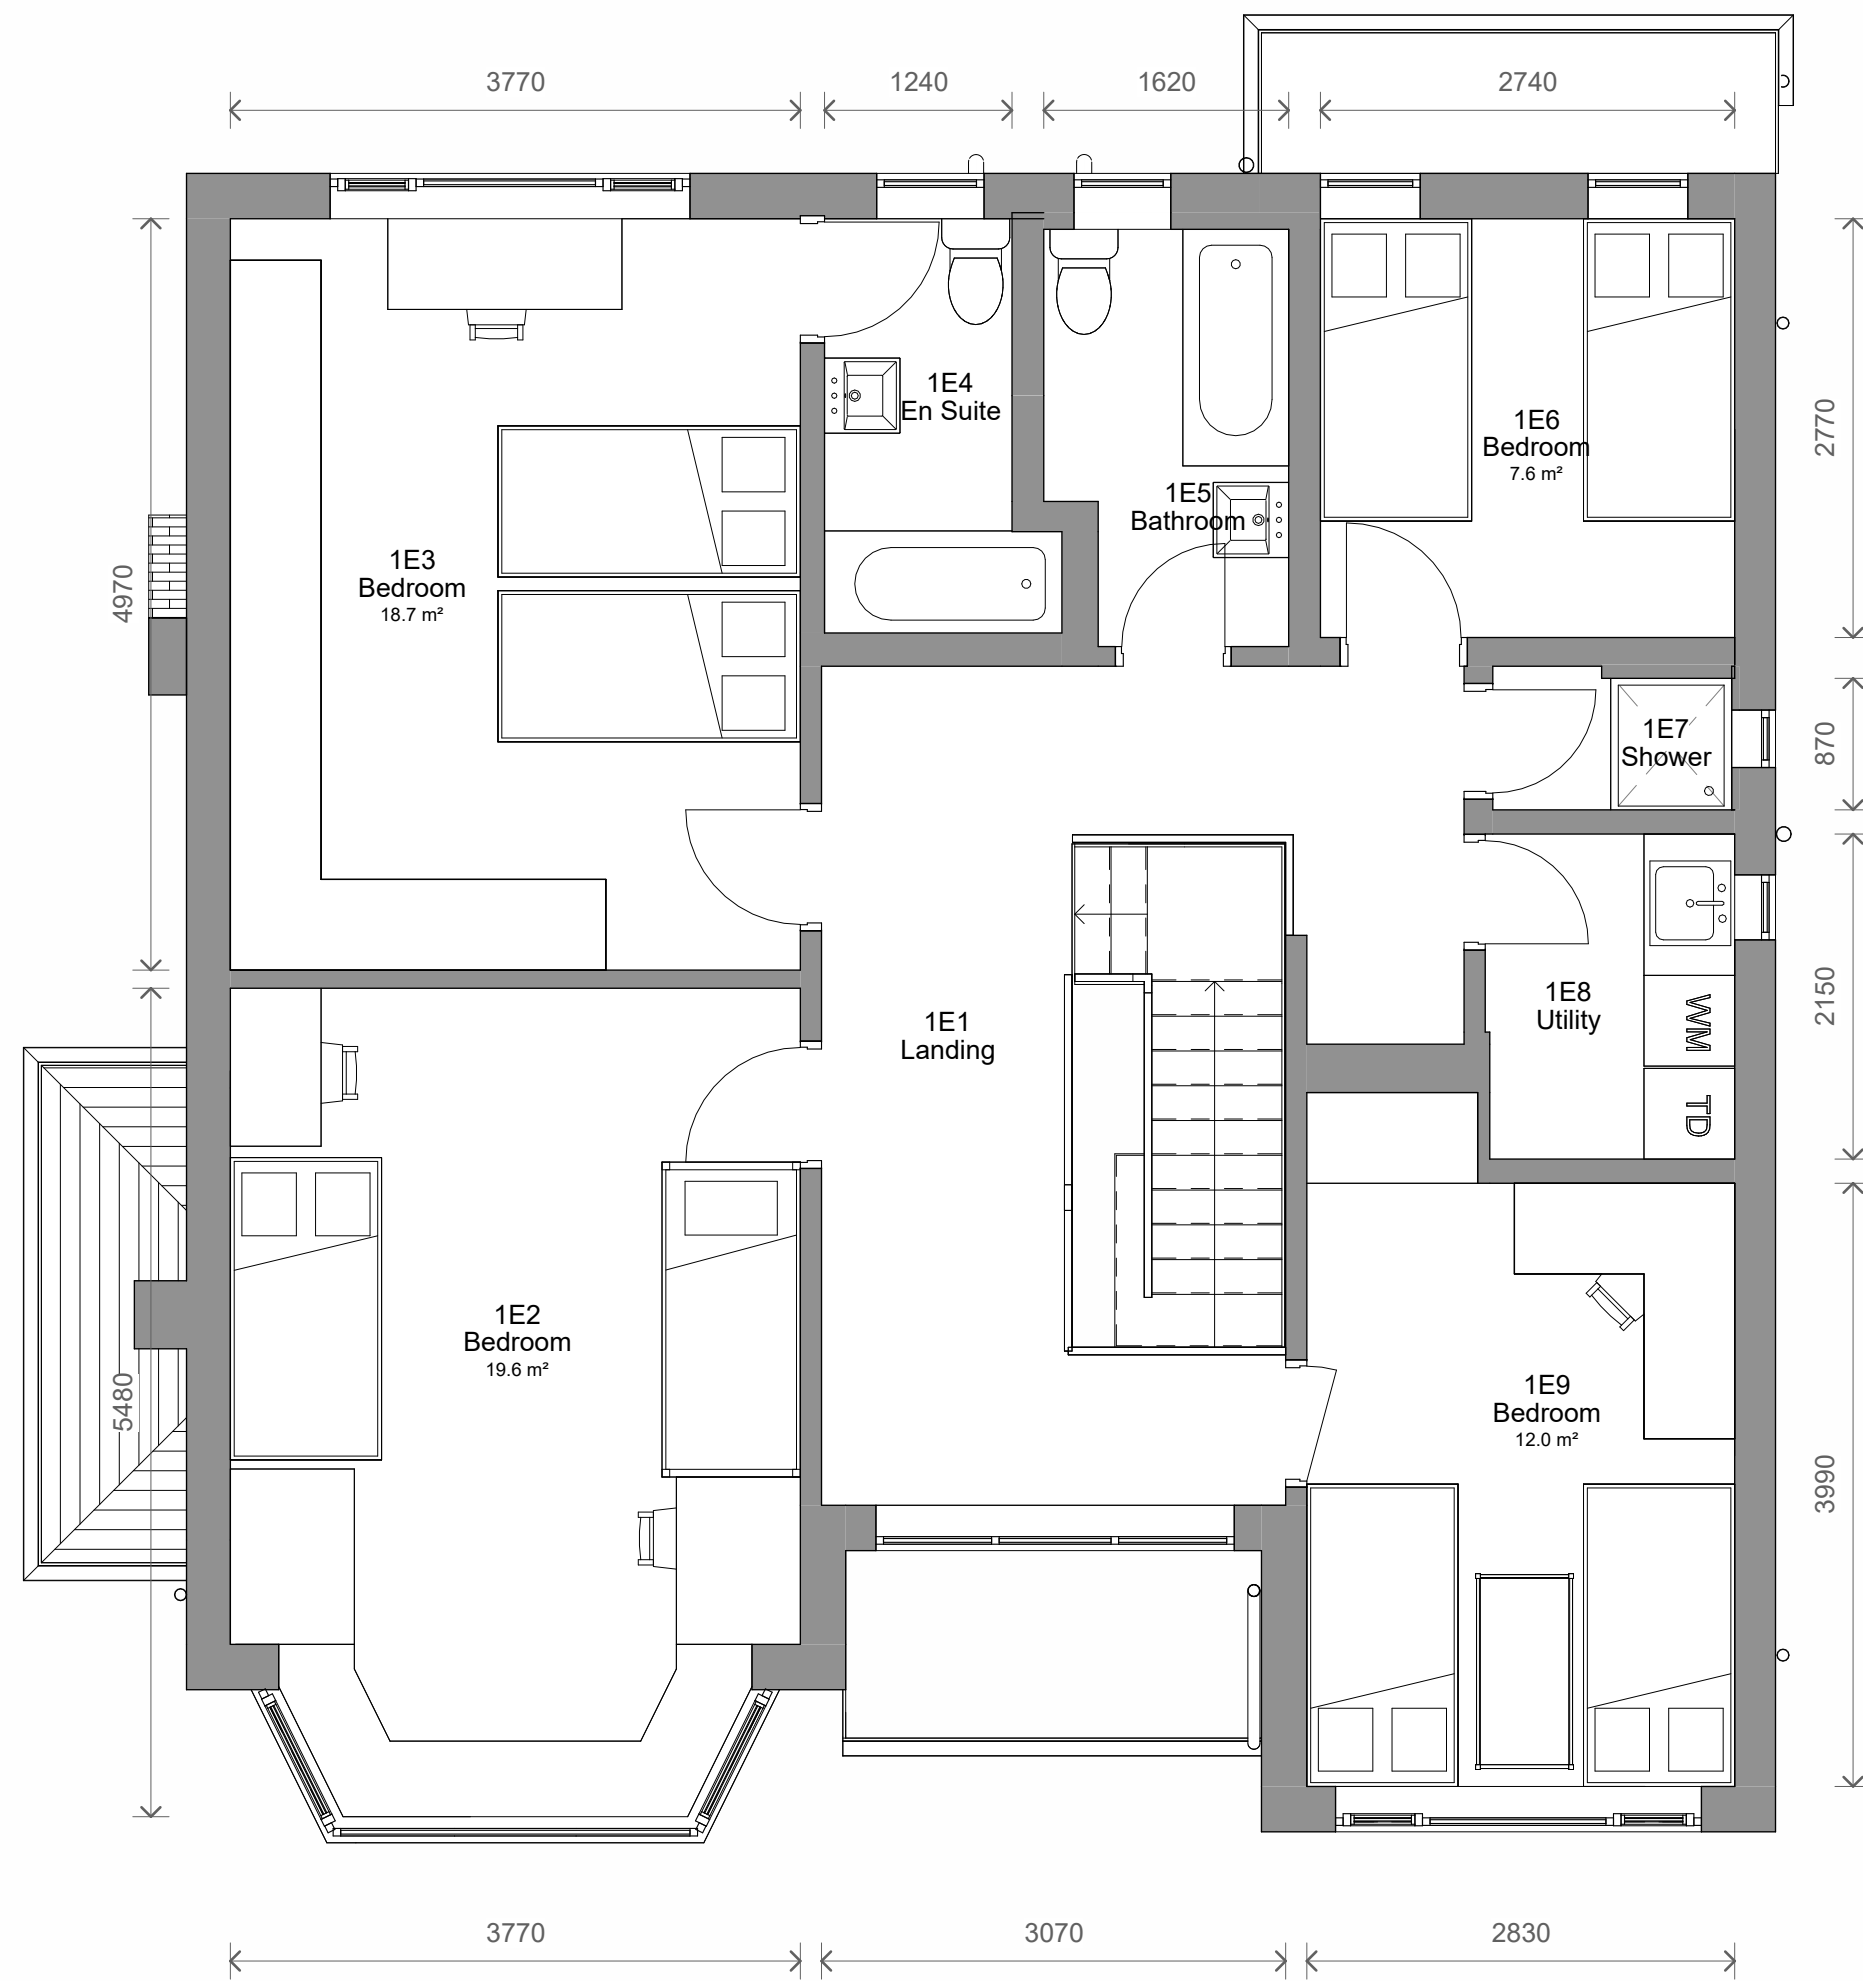


2 Level 1 - Existing
1 : 50

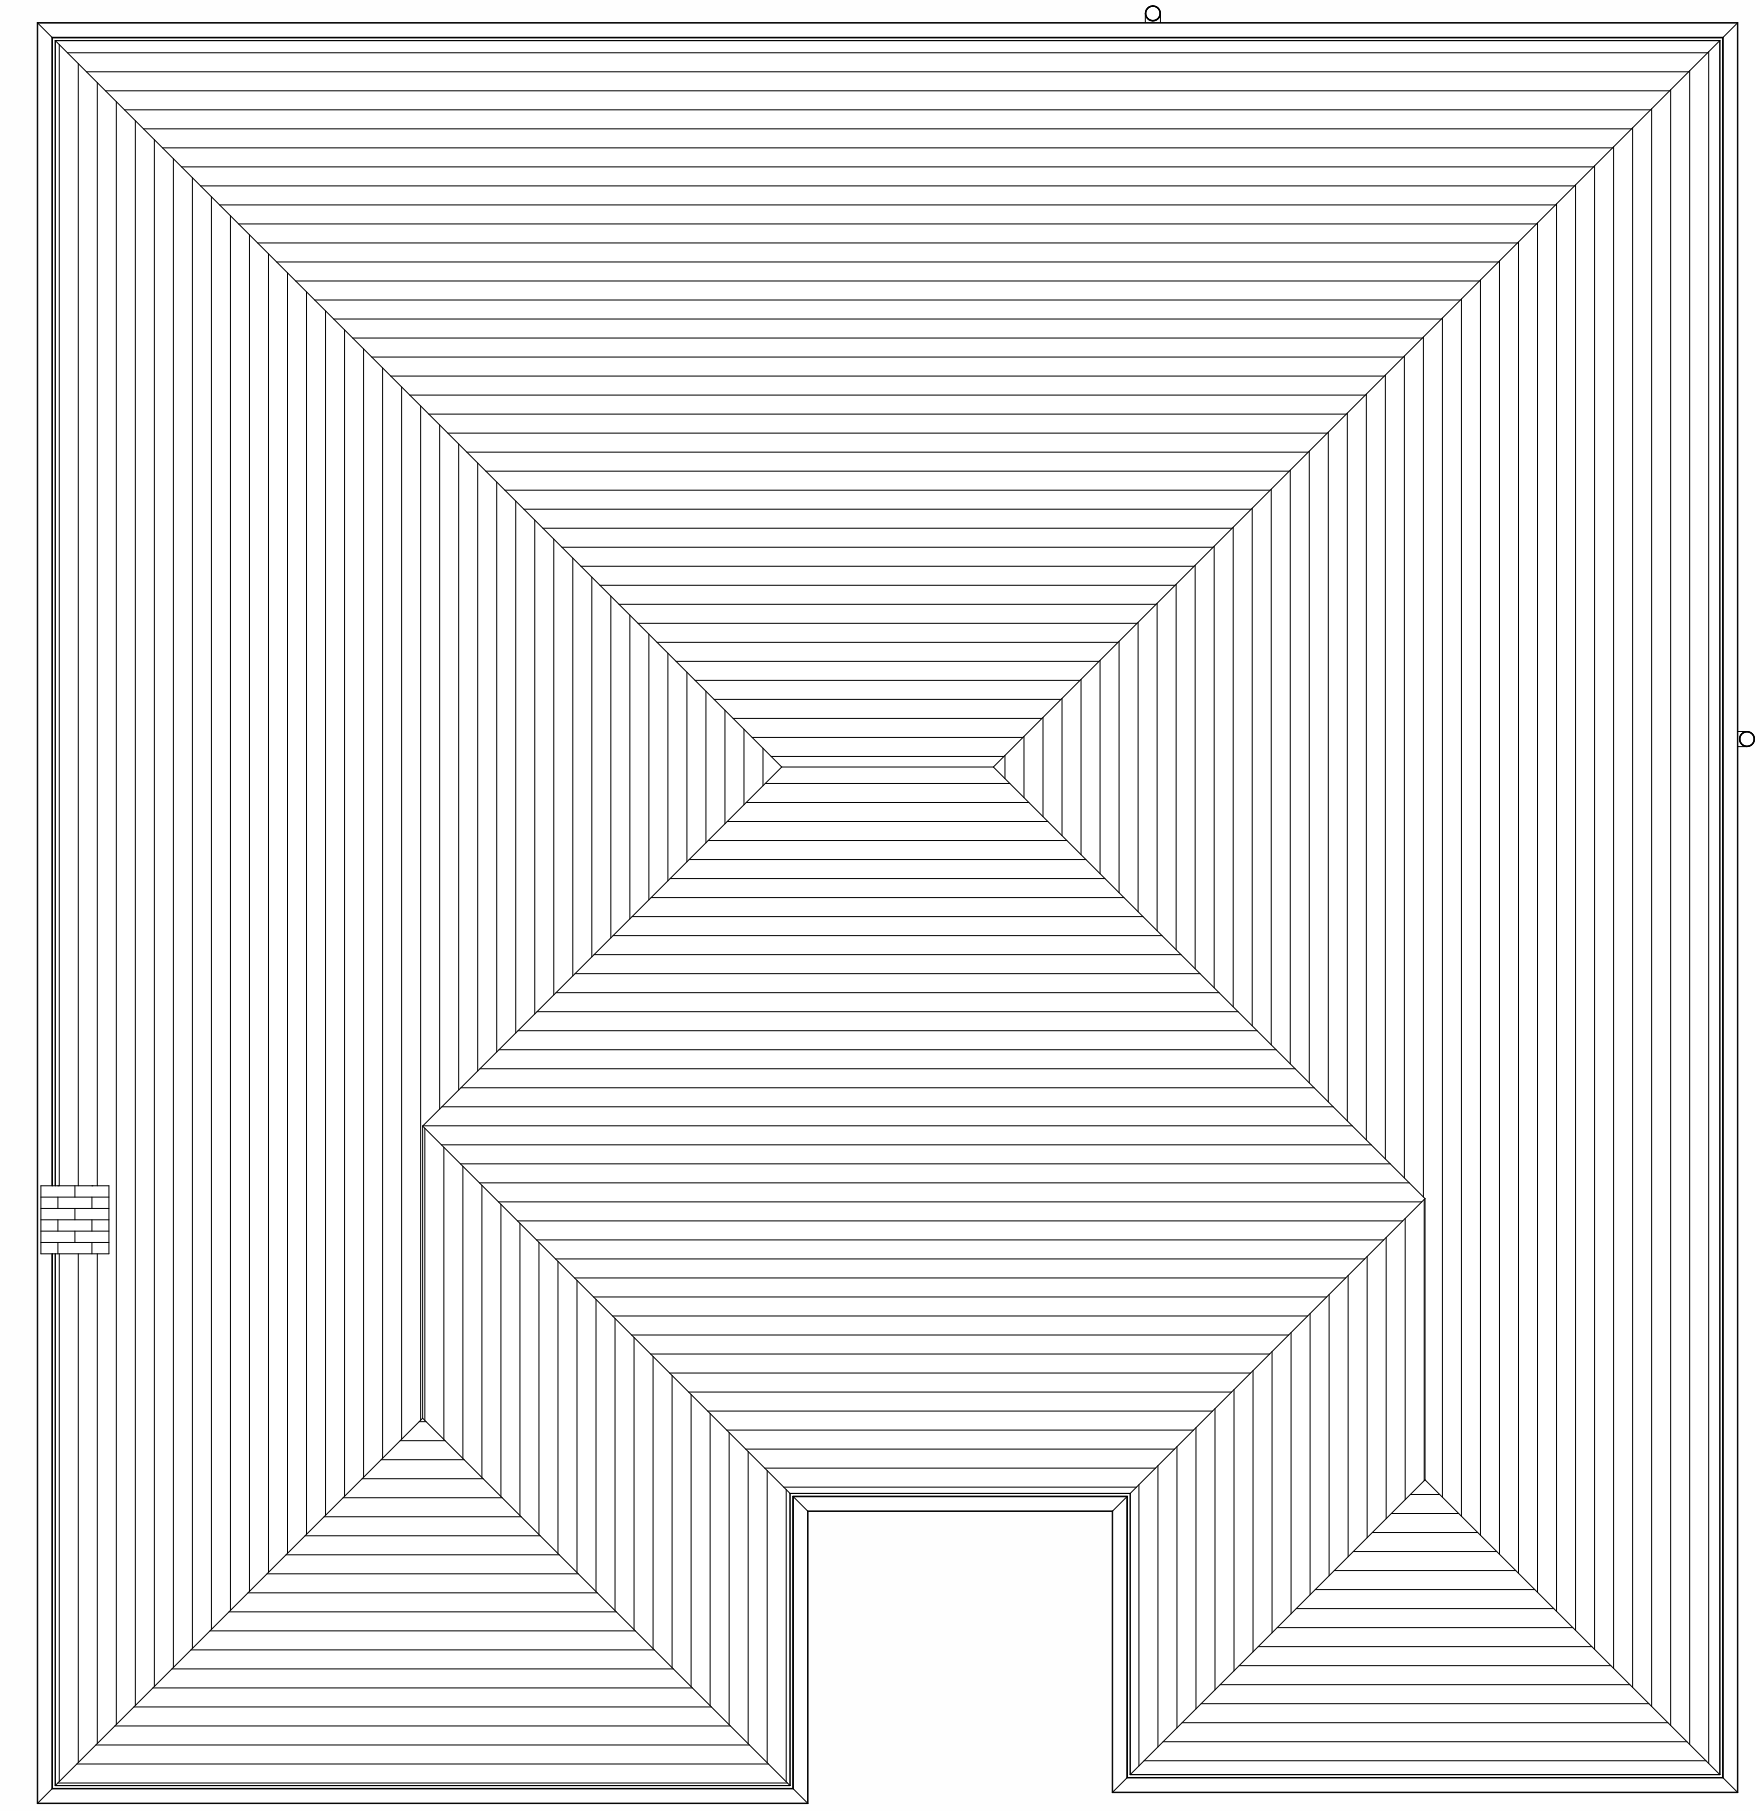

3 Level Roof - Existing
1 : 50



4 Front - Existing
1 : 100

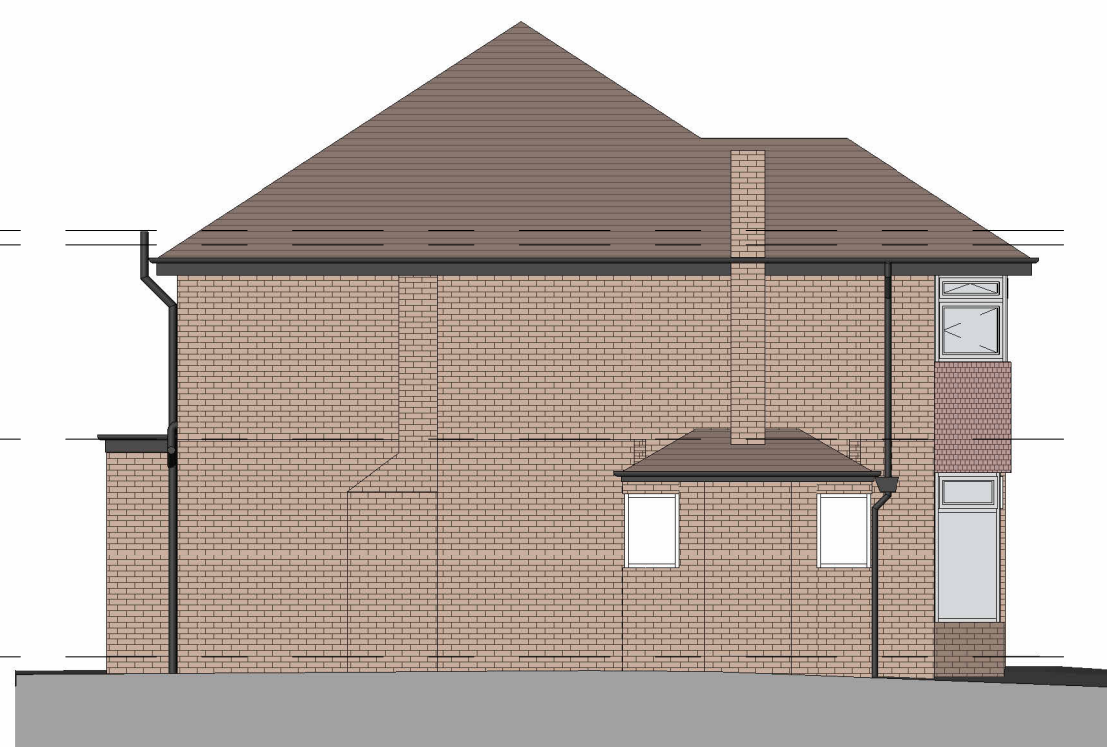

5 Left Side - Existing
1 : 100



6 Rear - Existing
1 : 100



7 Right Side - Existing
1 : 100

1	Revised Roof and Materials	01/04/2026	CB
No.	Description	Date	Initial

PROJECT 164 Bury Old Road		
TITLE Existing Plans and Elevations		
STATUS DESIGN		
DRAWN BY CB	DATE 24/06/2025	SCALE (@ A1) As indicated
PROJECT NUMBER GSS25099.5	DRAWING NUMBER 002	REV 1
GOLD SKETCH S T U D I O S www.goldsketch.co.uk info@goldsketch.co.uk 0161 792 9595		
NOTES © COPYRIGHT - ALL RIGHTS RESERVED. THIS DRAWING AND ANY PARTS BEING REPRODUCED WITHOUT PRIOR WRITTEN CONSENT. DRAWING TO BE USED FOR THE STATUS INDICATED ONLY. ALL DIMENSIONS AND SETTING OUT SHALL BE CHECKED AND CONFIRMED ON SITE. ANY DISCREPANCIES TO BE REPORTED TO THE LEGISLATION RELEVANT CODES OF PRACTICE AND BRITISH STANDARDS. ALL DIMENSIONS ON THIS DRAWING ARE IN MILLIMETRES UNLESS OTHERWISE STATED.		

