




32 Hawthorn Road, Manchester, M40 3RH



© Crown copyright and database rights 2024 OS 100054135. Map area bounded by: 389437,402361 389579,402503. Produced on 24 January 2024 from the OS National Geographic Database. Supplied by UKPlanningMaps.com. Unique plan reference: p2e/uk/1049919/1414626



Scale 1:1250

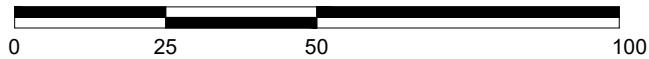

Project
32 Hawthorn Road, Manchester. M40 3RH.
Client
Mr & Mrs A. Hill
Drawing
Location Plan

Rev	Description	By	Chk	Date
	Project No: 2404			Date: 24/01/2024
	Scale @ A4 1:1250			Status: PLANNING
	Drawn: TC			Revision:
	Drawing No:			
	2404(08)01			