


Billboard sign

PLANNING DOCUMENT

Site Address:

Land South of Blackett Street, Pin Mill Brow, Manchester M12 6EJ

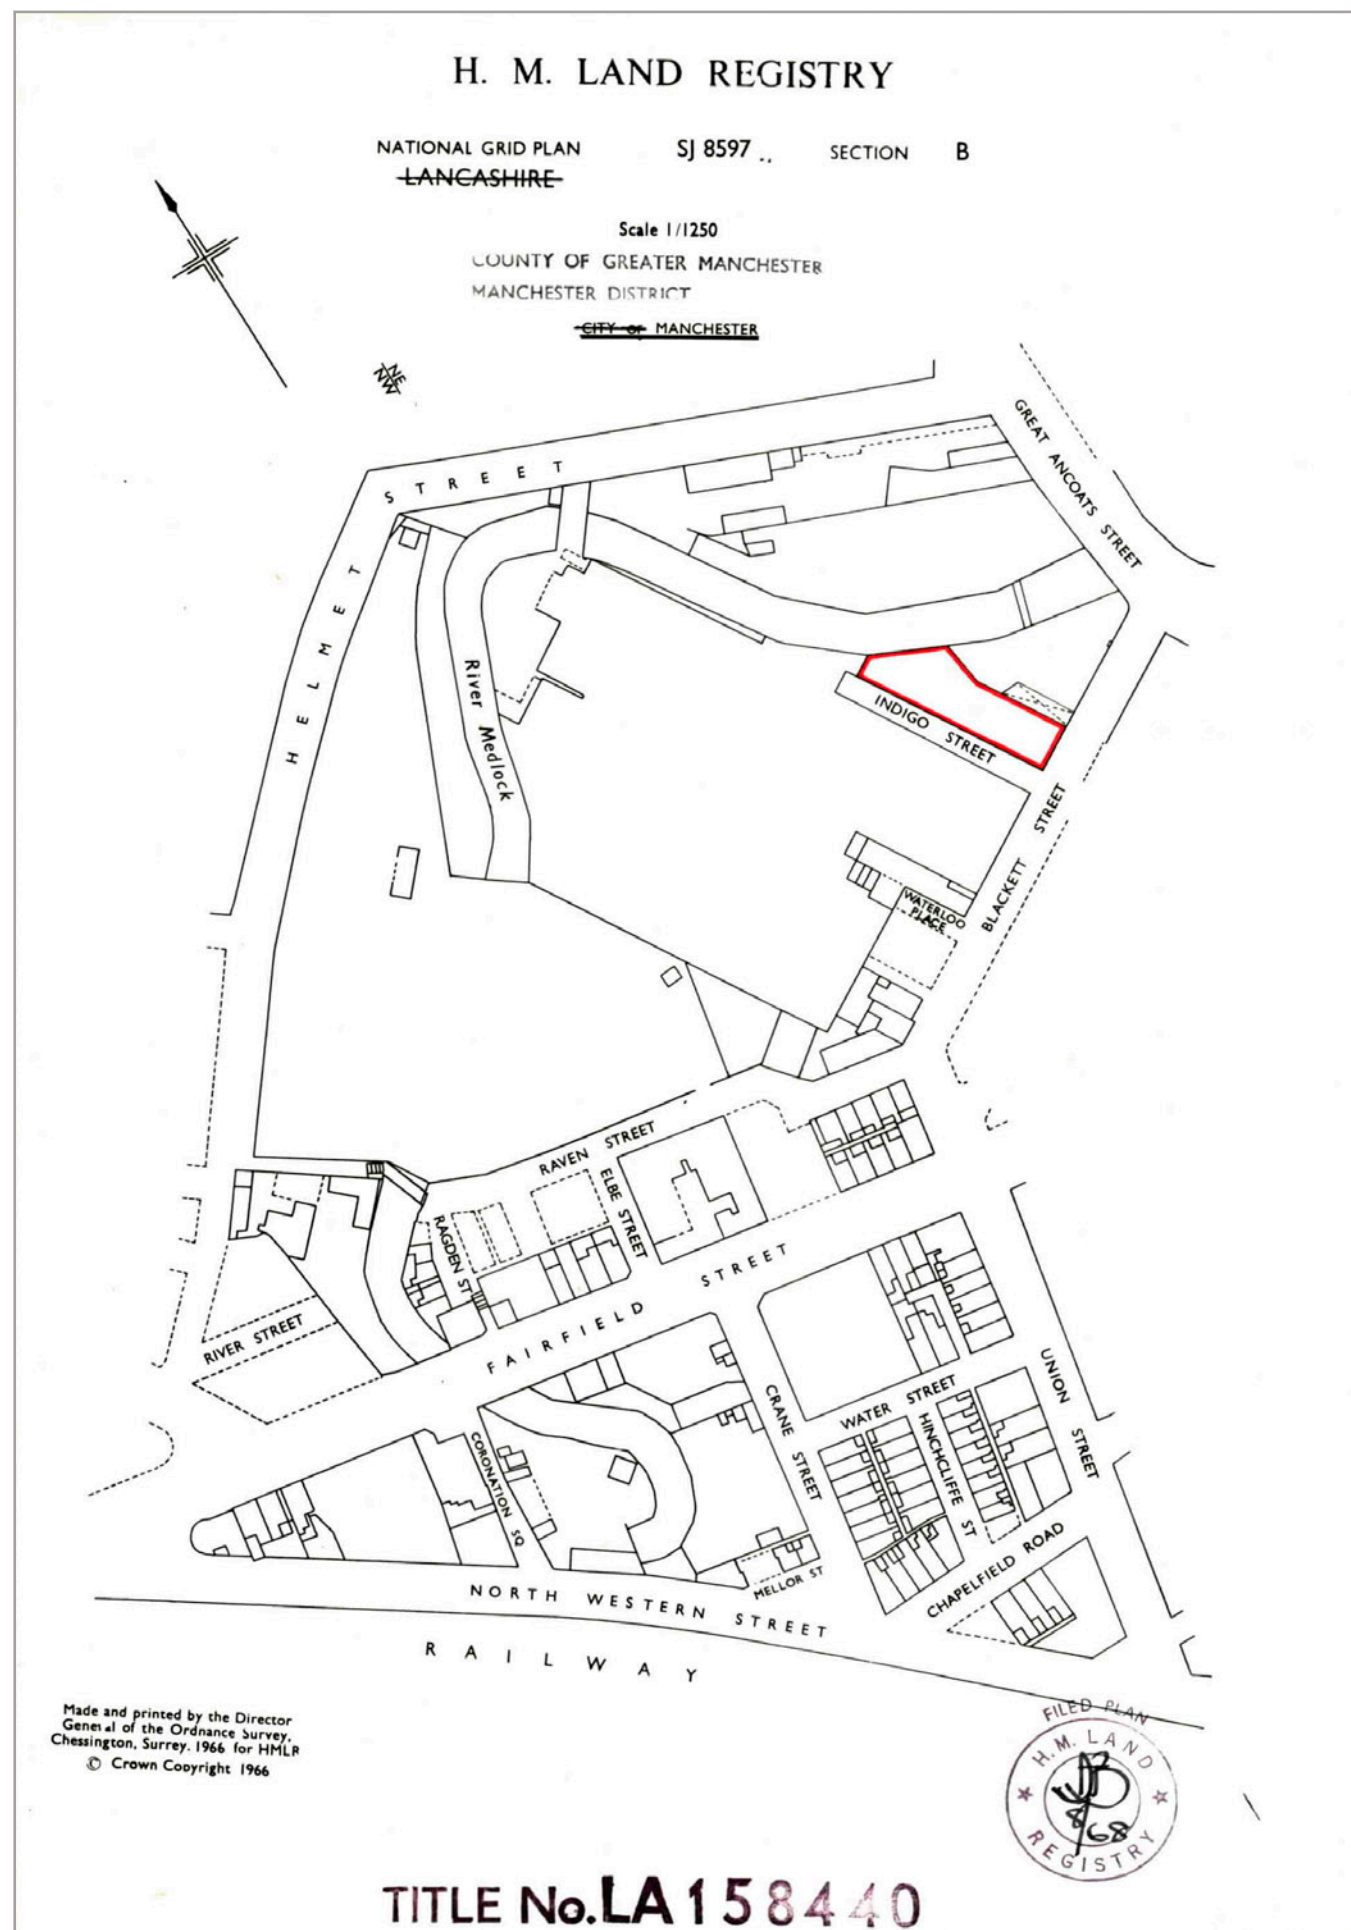

Location Plan

Client: Bluefig LLP

Project: Billboard Sign

Address:

Land South of Blackett Street,
Pin Mill Brow,
Manchester M12 6EJ


Scale: 1:1250

Date: 09/12/25

Drawing No: 001

Revision: v1

Drawn By: GW

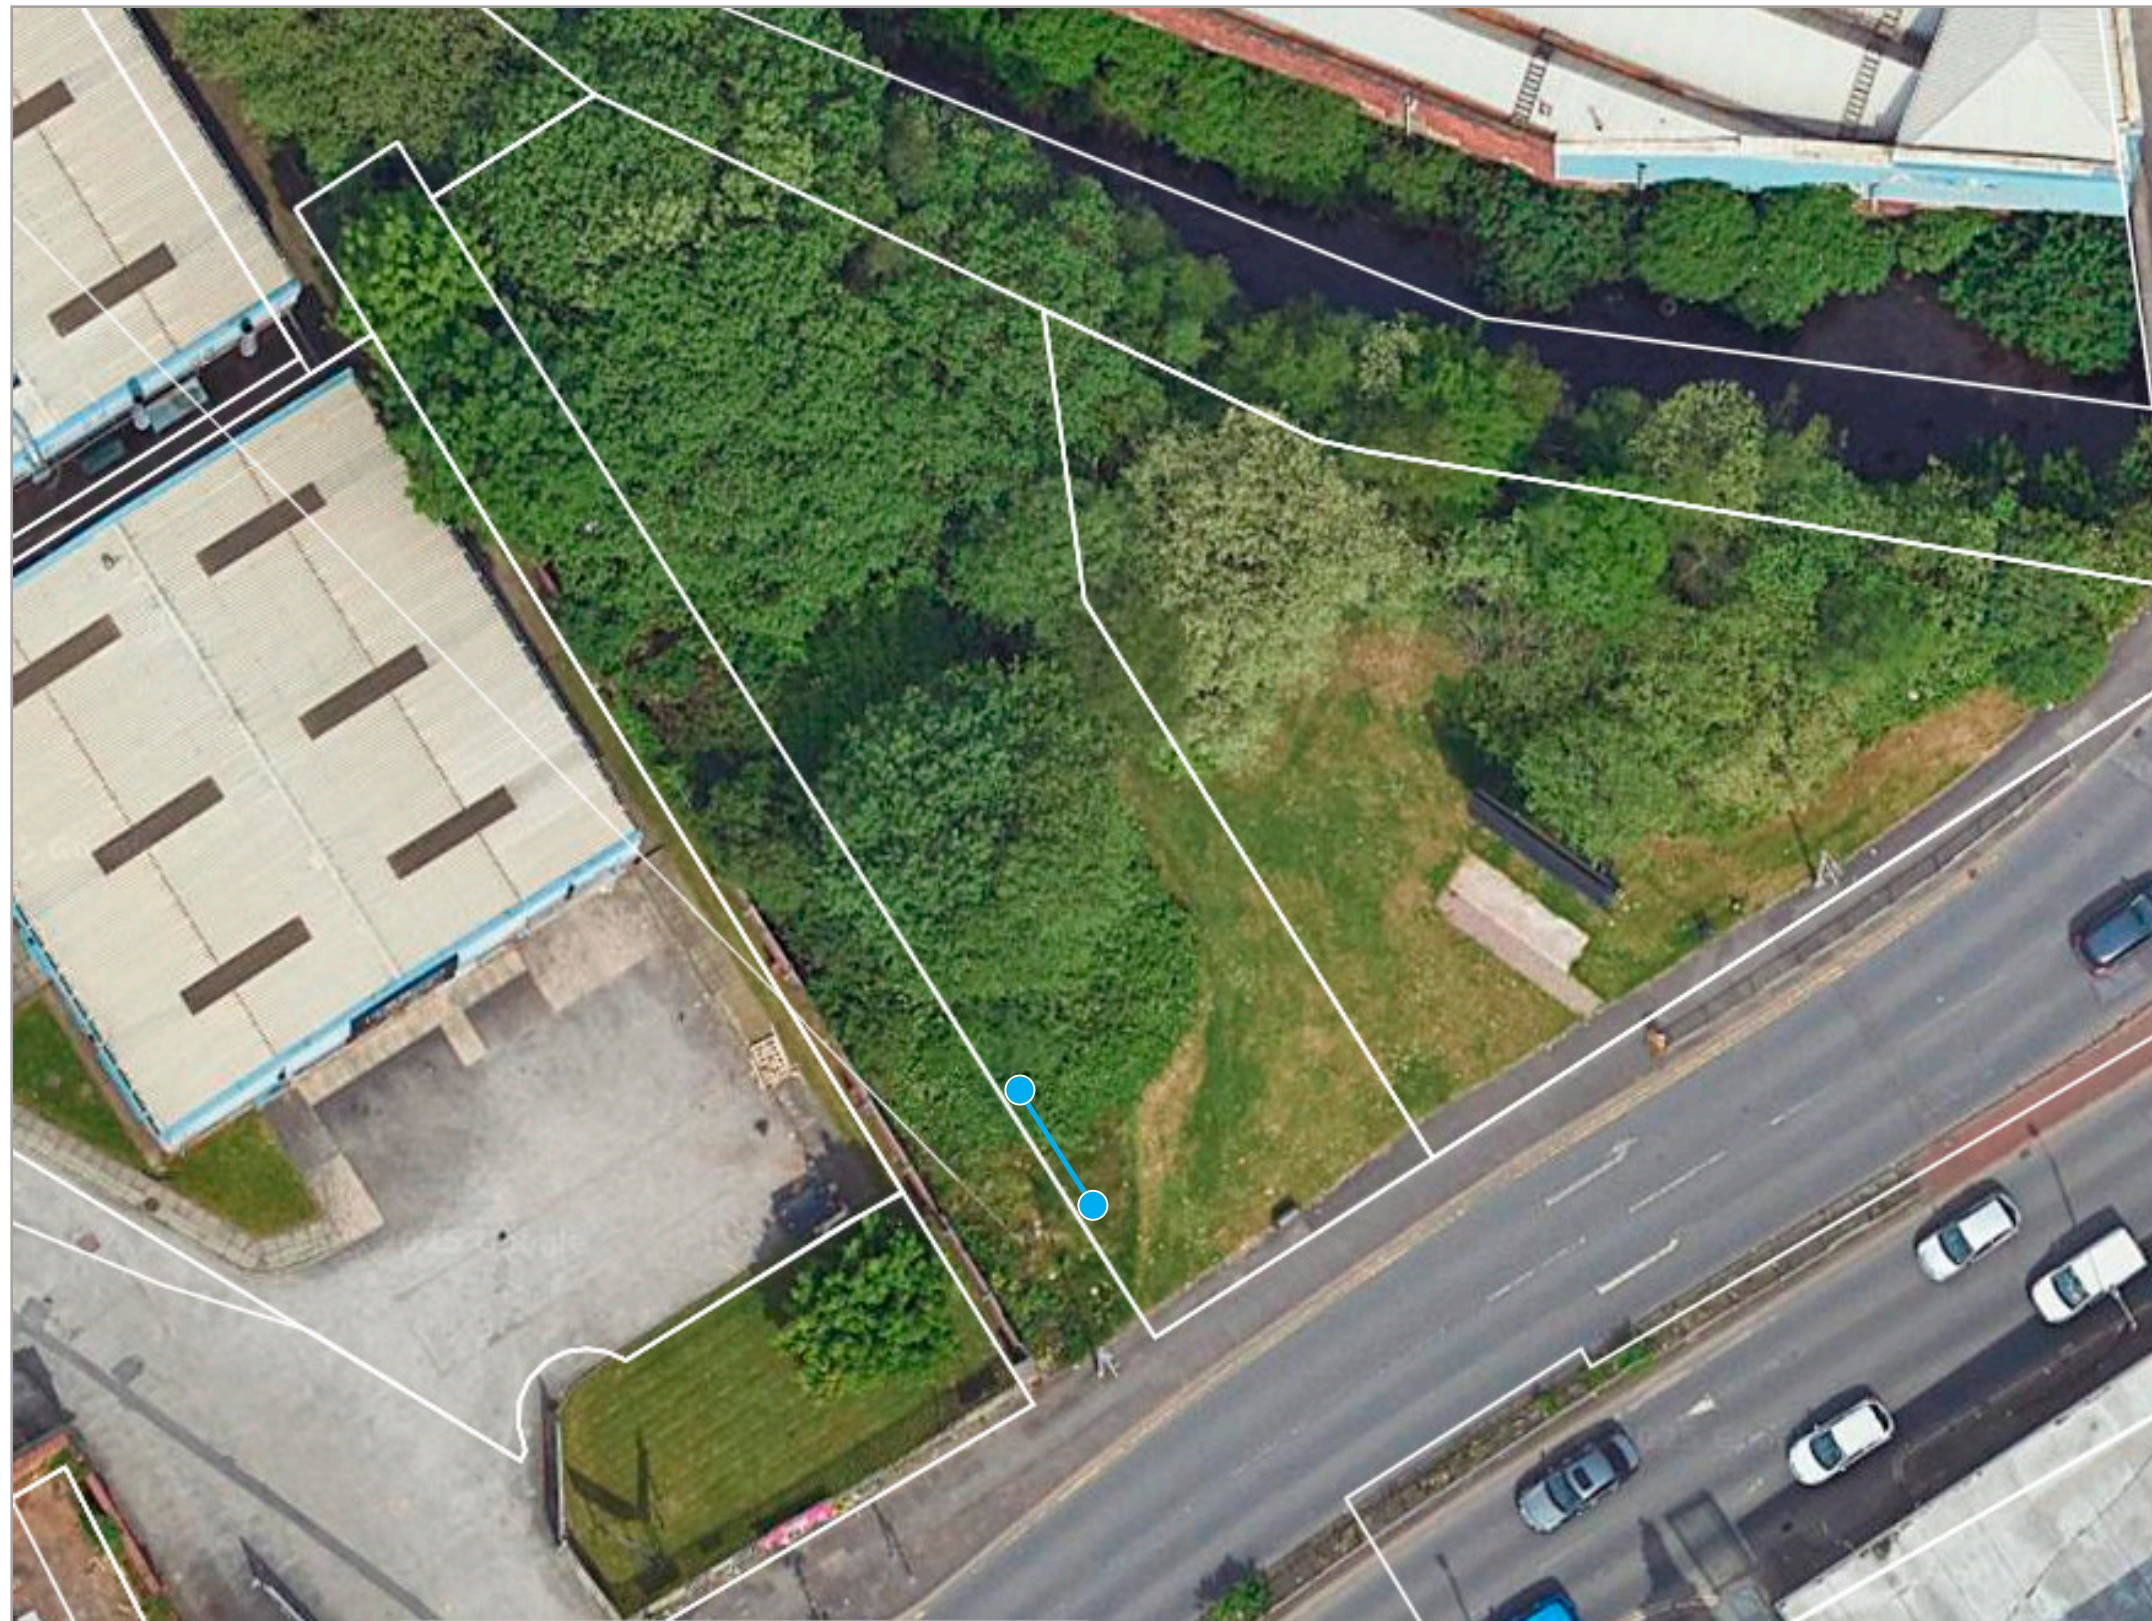

Location Plan

Client: Bluefig LLP

Project: Billboard Sign

Address:
Land South of Blackett Street,
Pin Mill Brow,
Manchester M12 6EJ

Scale: 1:1250

Date: 09/12/25

Drawing No: 001

Revision: v1

Drawn By: GW

Scale 1:1250





Existing Site Image 1

Client: Bluefig LLP

Project: Billboard Sign

Address:
Land South of Blackett Street,
Pin Mill Brow,
Manchester M12 6EJ

Scale: 1:1250

Date: 09/12/25

Drawing No: 001

Revision: v1

Drawn By: GW



Existing Site Image 2

Client: Bluefig LLP

Project: Billboard Sign

Address:
Land South of Blackett Street,
Pin Mill Brow,
Manchester M12 6EJ

Scale: 1:1250

Date: 09/12/25

Drawing No: 001

Revision: v1

Drawn By: GW



Existing Site Image 3

Client: Bluefig LLP

Project: Billboard Sign

Address:
Land South of Blackett Street,
Pin Mill Brow,
Manchester M12 6EJ

Scale: 1:1250

Date: 09/12/25

Drawing No: 001

Revision: v1

Drawn By: GW



Existing Site Image 4

Client: Bluefig LLP

Project: Billboard Sign

Address:
Land South of Blackett Street,
Pin Mill Brow,
Manchester M12 6EJ

Scale: 1:1250

Date: 09/12/25

Drawing No: 001

Revision: v1

Drawn By: GW



Proposed Billboard

Client: Bluefig LLP

Project: Billboard Sign

Address:
Land South of Blackett Street,
Pin Mill Brow,
Manchester M12 6EJ

Scale: 1:1250



Date: 09/12/25

Drawing No: 001

Revision: v1

Drawn By: GW

Proposed Construction

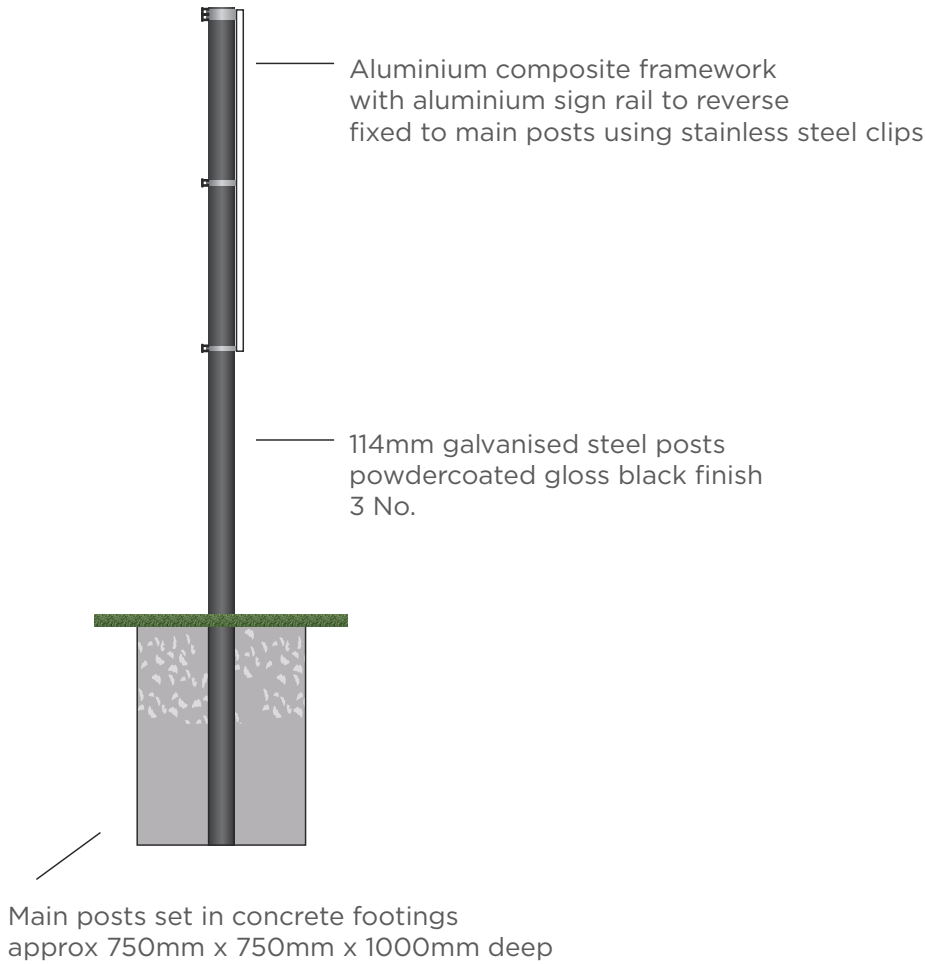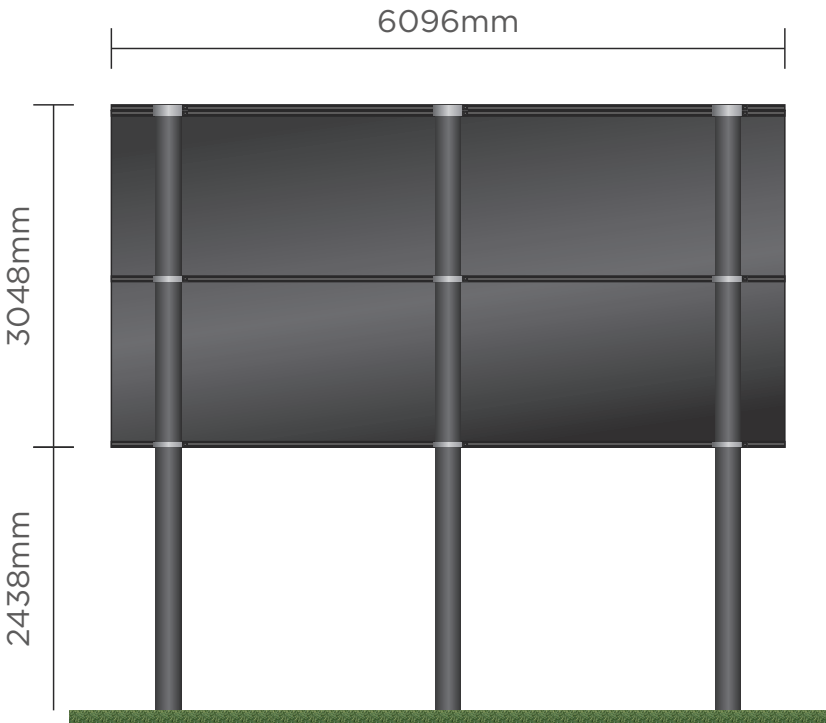

**THANK
YOU**