

General Notes

The existing general arrangement base drawings (plans, sections and elevations) are based upon 2010 data and in some instances may not reflect the current arrangement.


Dimensions and arrangements must be checked for accuracy on site by contractor prior to any works commencing, ordering or manufacture/fabrication of any elements or components.

Any discrepancies/irregularities must be reported to the CA immediately.

No work shall commence until any such discrepancies have been resolved.


Limitations

The drawings are based upon existing data and no concealed and/or hidden spaces have been exposed and/or opened up for inspection unless specifically highlighted. Therefore, the arrangement and interfacing illustrated across details are purely indicative/approximate only. The accuracy of the survey data graphically presented cannot be confirmed. These drawings are for tender purposes only.

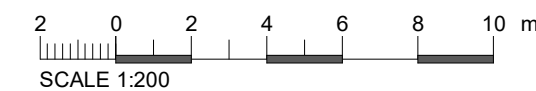


Project Boundary

Not in Scope

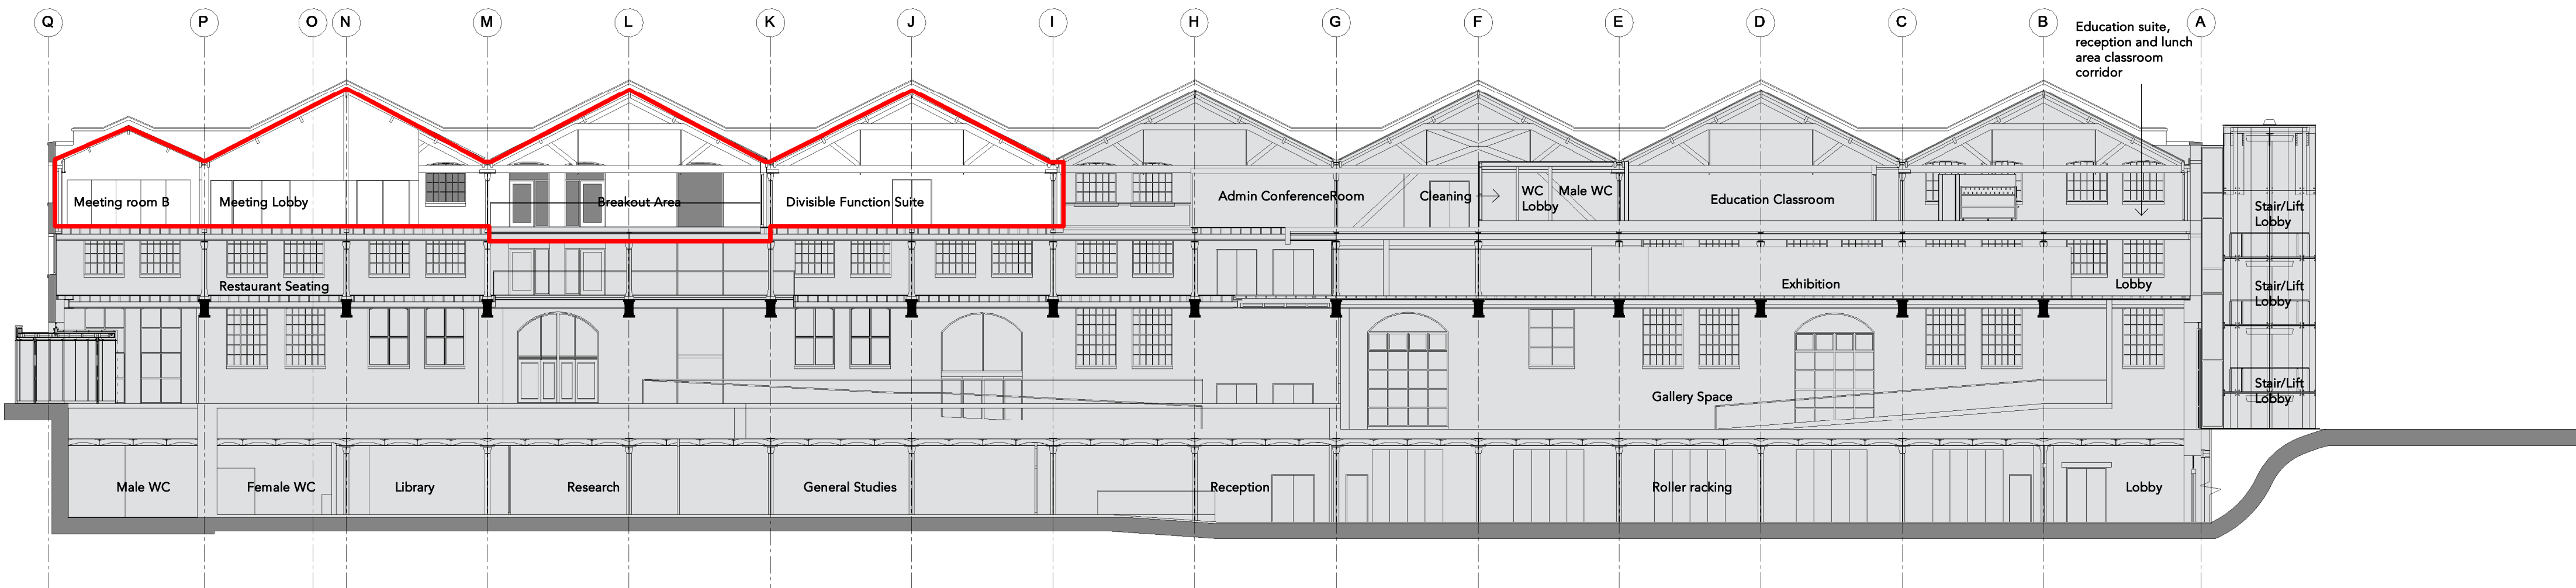


Existing Section A-A

1: 200

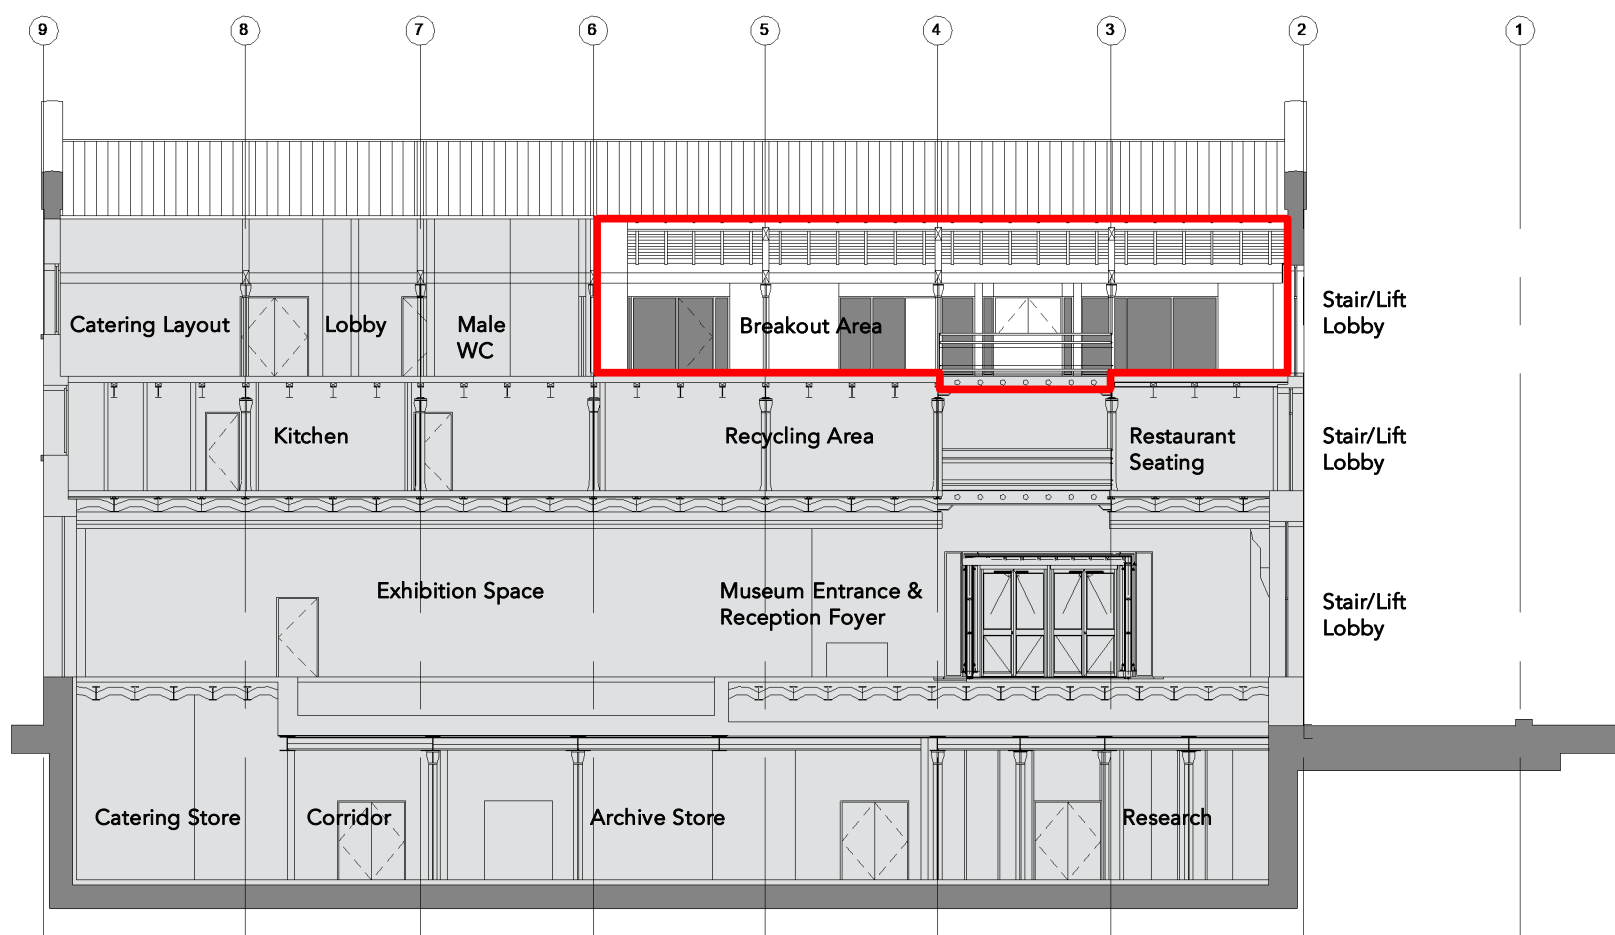


Existing Section B-B


1: 200

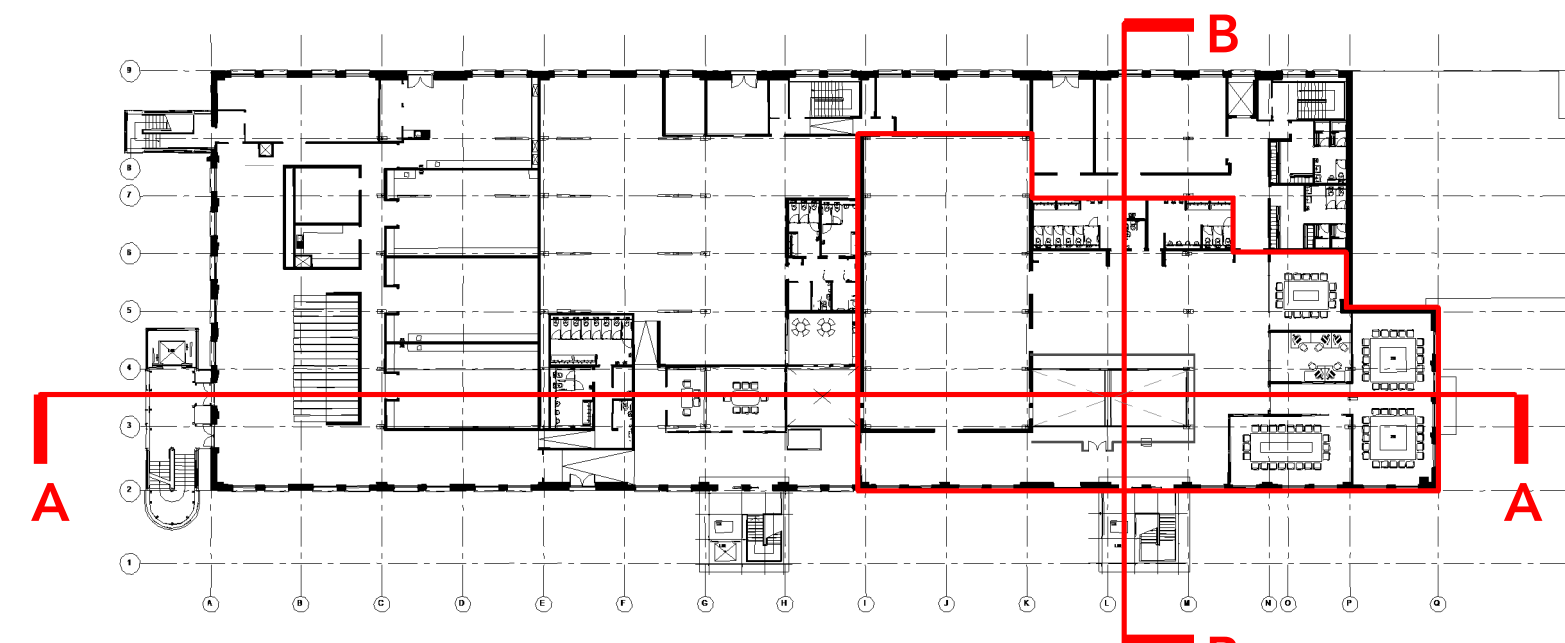


Second Floor

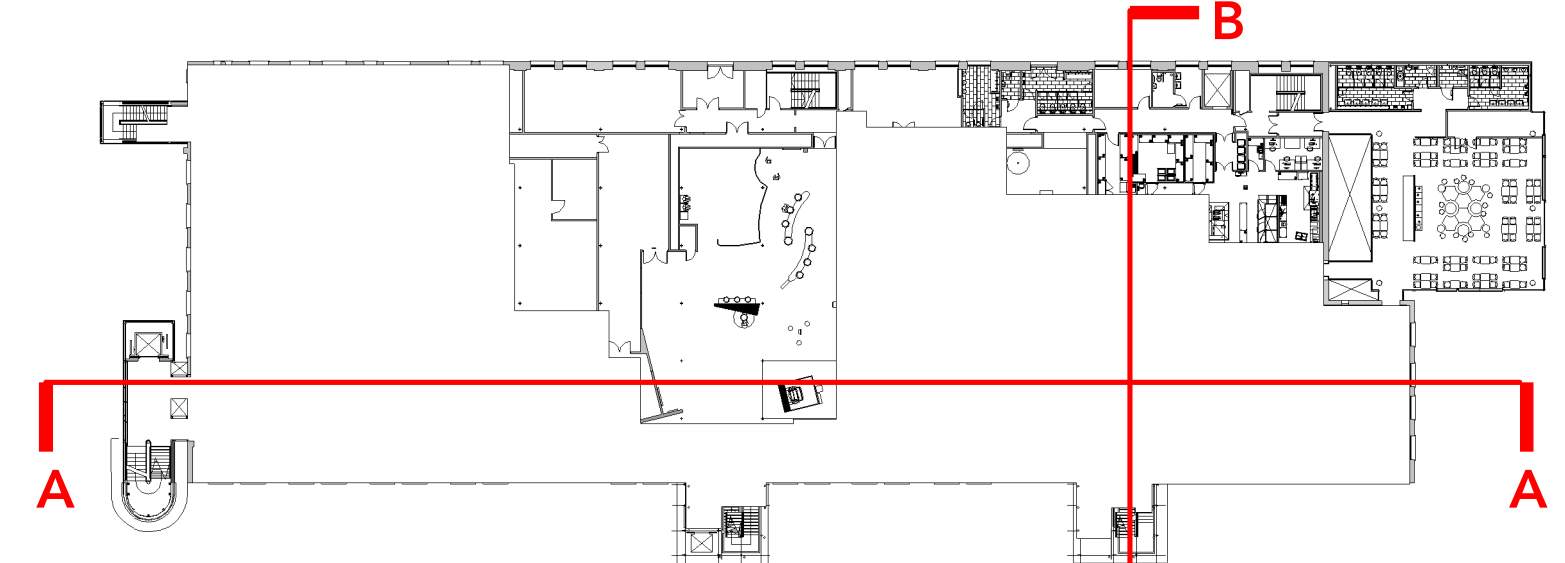

First Floor

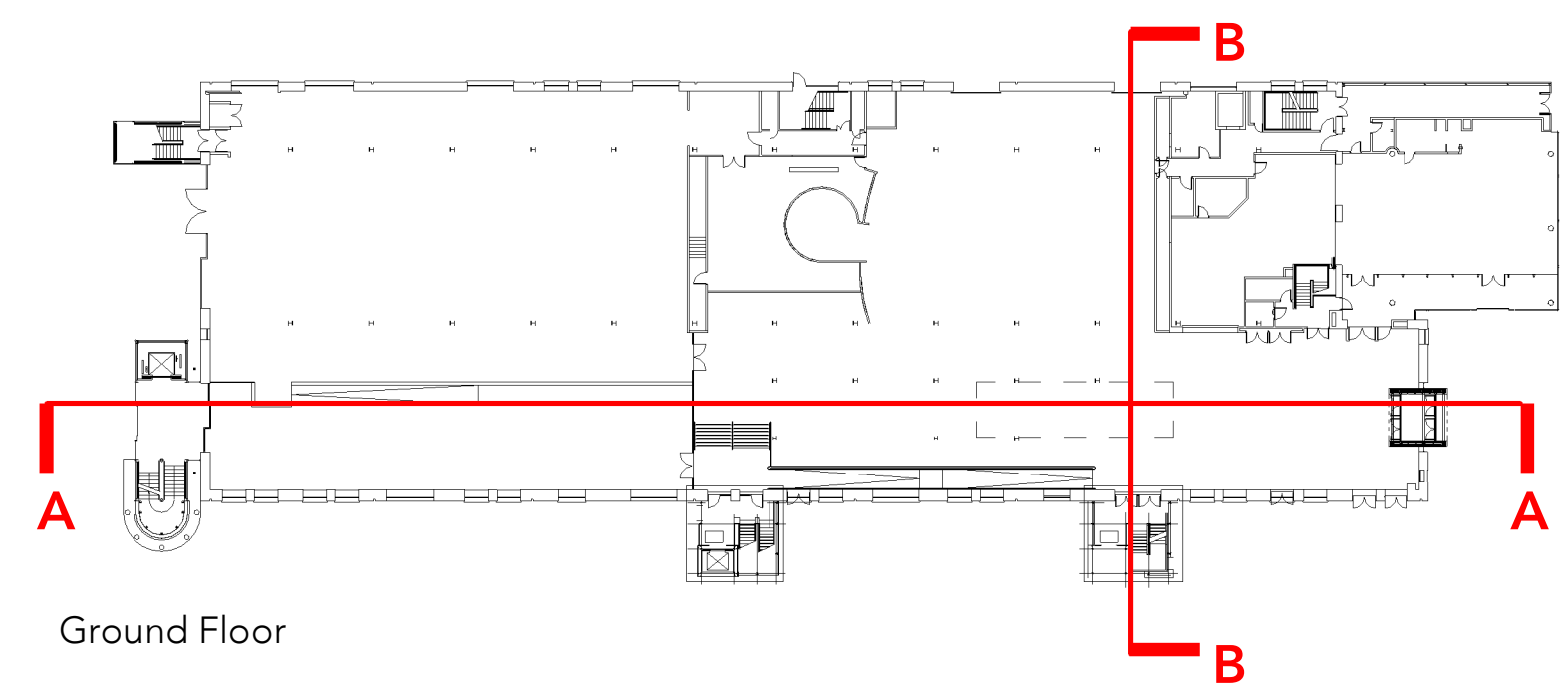

Ground Floor

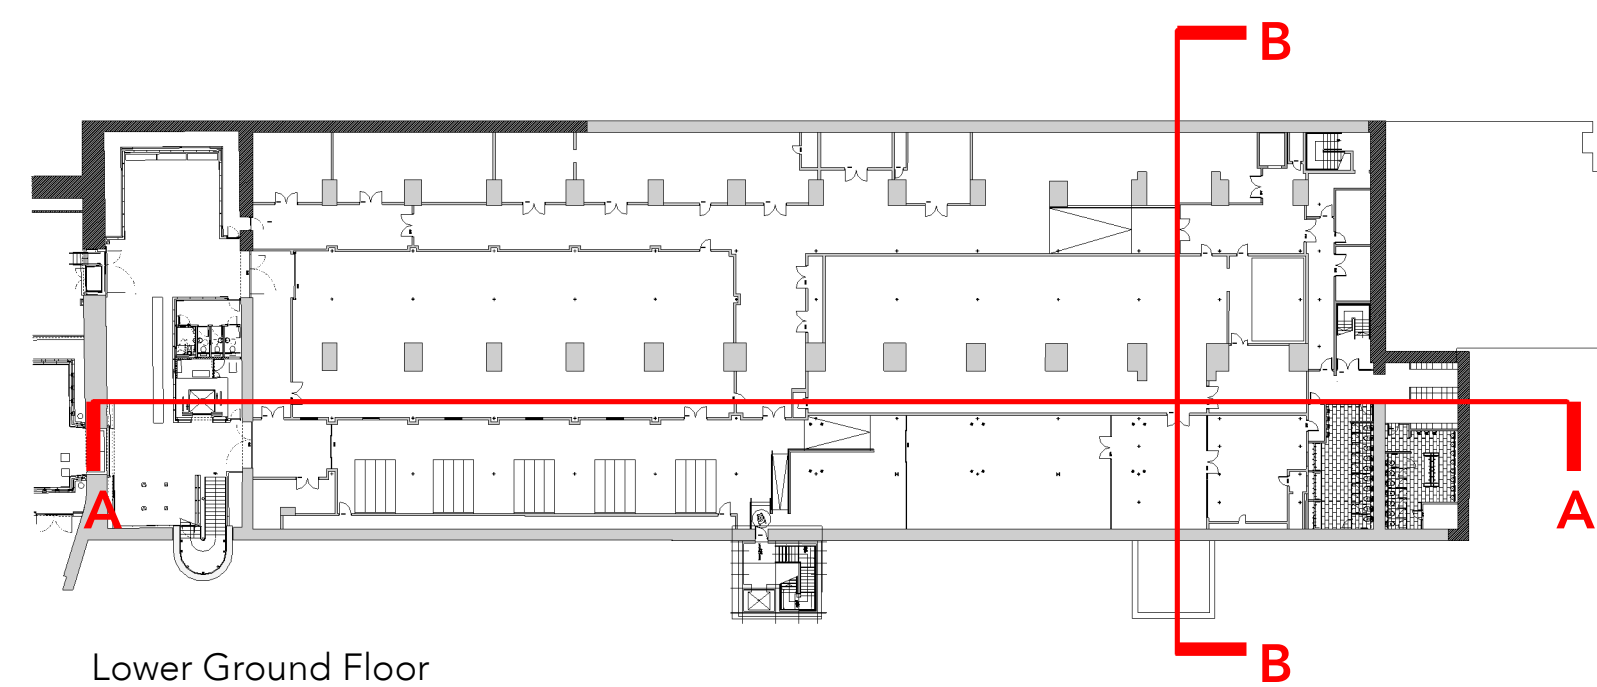

Lower Ground Floor

P01 December 2024 FINAL ISSUE

Rev Date Intls Details

© The moral rights of the author are hereby asserted.
This drawing and design is the sole property of Buttress Ltd and must not be reproduced without permission.
Buttress Ltd is Registered in England and Wales, 5363573

Buttress

Manchester

41 Bengal Street

Manchester

M4 6AF

0161 236 3303

www.buttress.net

Leeds

Clockwise, Yorkshire House

Greek Street, Leeds

LS1 5SH

0113 539 7965

Certified

Corporation

Buttress

Corporation

Project Title SIM CONFERENCE CENTRE

Client SCIENCE MUSEUM GROUP

Location MANCHESTER

Drawing ref Existing Sections

Date 16/12/2024 15:23:09 Scale As indicated

Checker AS Size A1

Job No: 9657 Status S4 Suitable for Stage Approval

Project Origin Volume Level Type Role Number Rev

SMGCON-BUT-SI-XX-DR-A-03001-P01