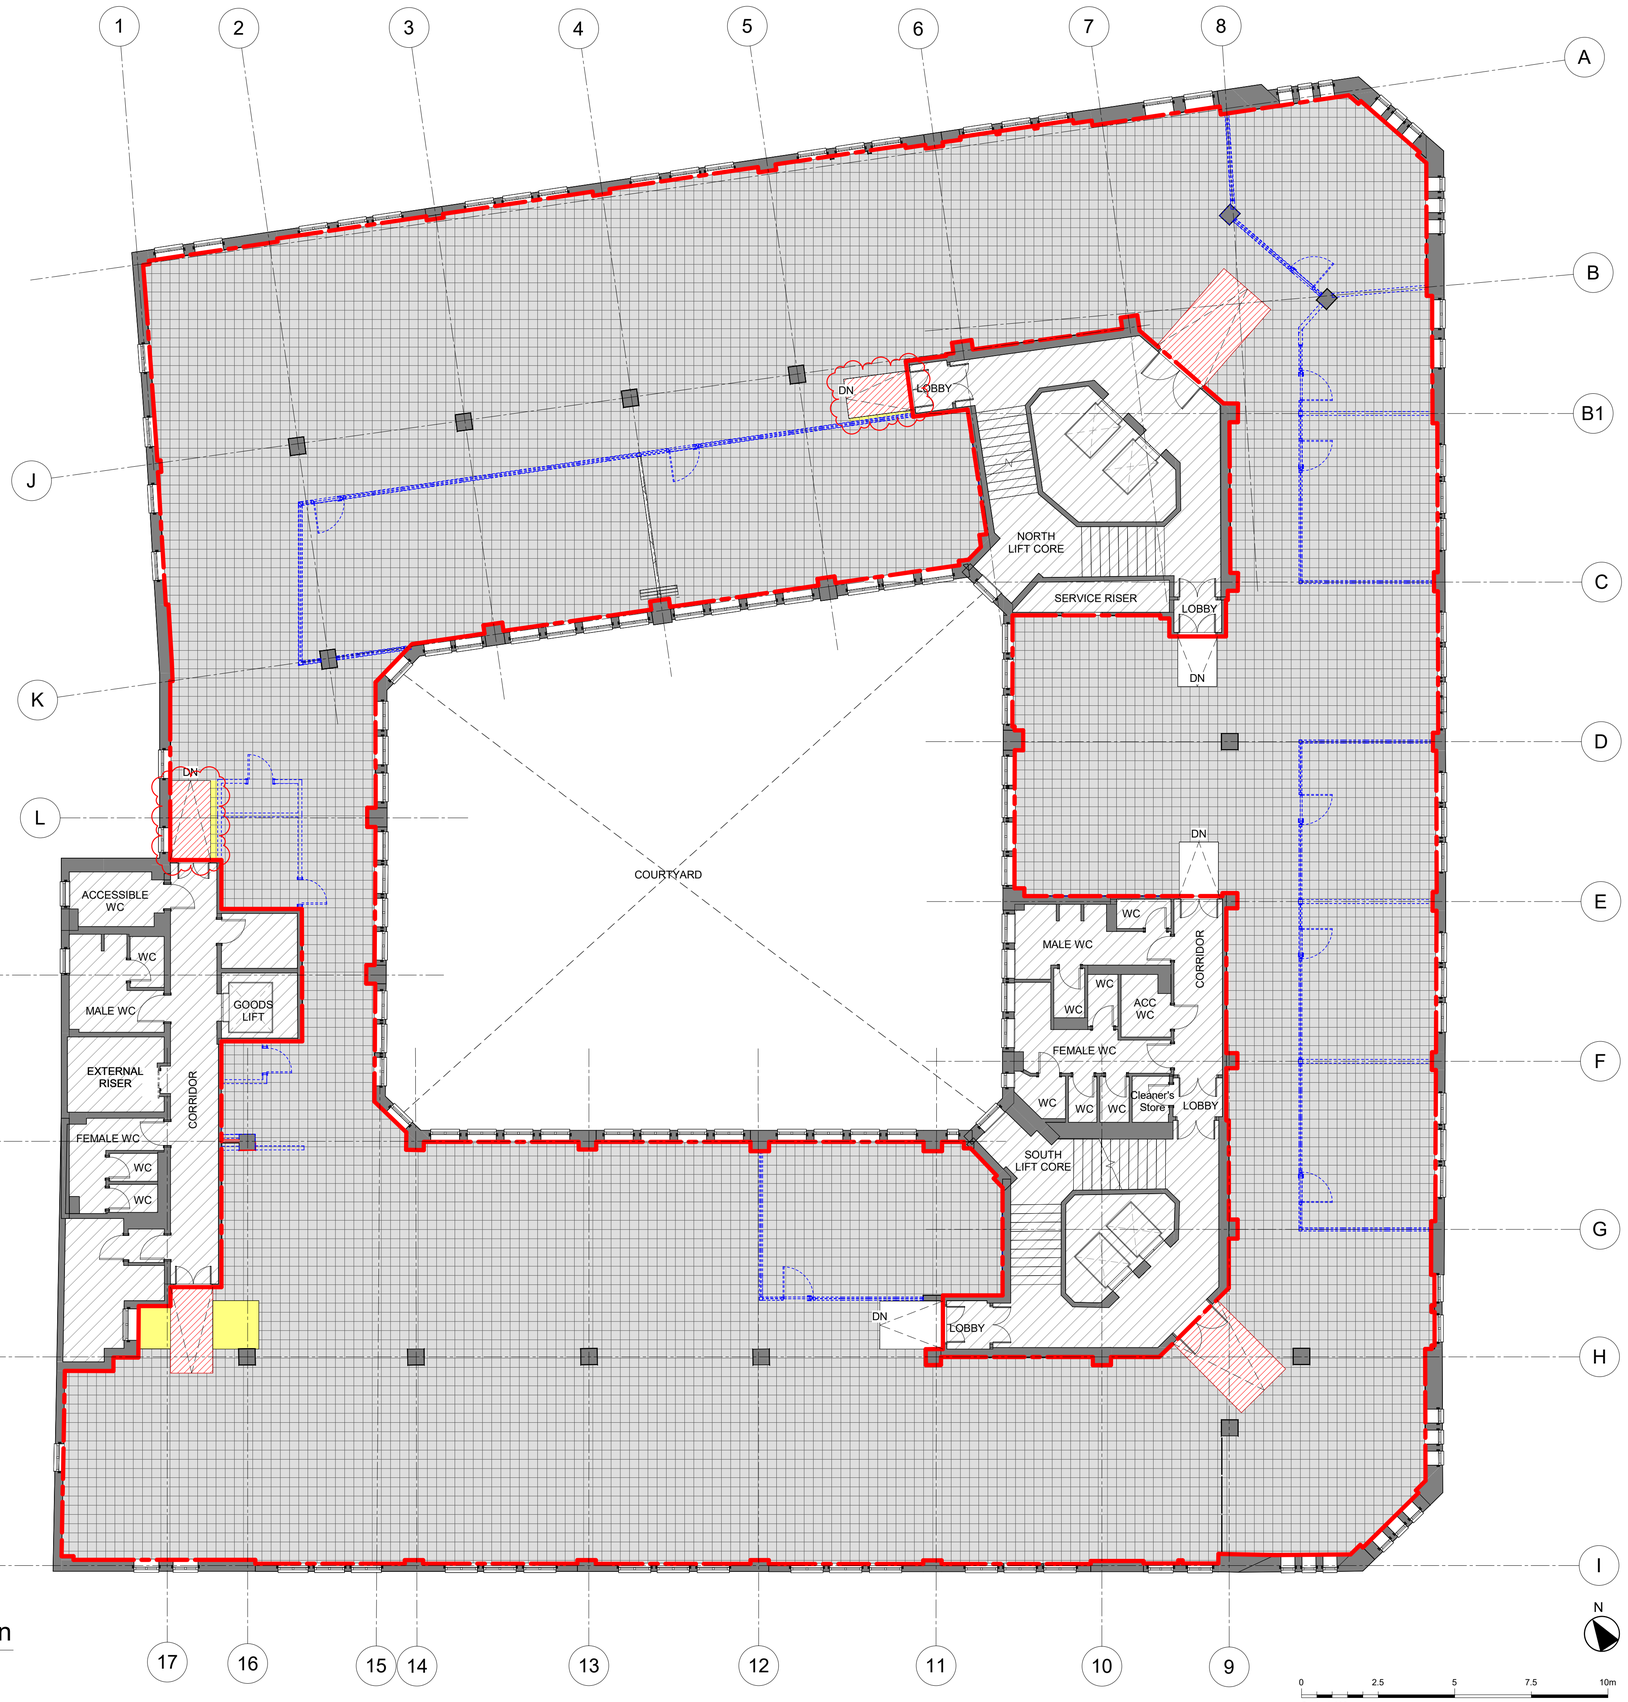


1 Level 07 - Proposed Strip-out Plan

1 : 100

NOTES:

This drawing is produced for use in this project only and may not be used for any other purpose. Arcadis (UK) accept no liability for the use of this drawing other than the purpose for which it was intended in connection with this project as recorded on the title block fields 'Purpose of Issue' and 'File Status Code'.
This drawing may not be reproduced in any form without prior written agreement.

RESPONSIBILITY IS NOT ACCEPTED FOR OTHERS SCALING DIRECTLY FROM THIS DRAWING. DO NOT SCALE FROM THIS DRAWING, USE WRITTEN DIMENSIONS ONLY.

Existing building information based on measured survey data which is included within the Appendices of end of Stage Reports – Contractor to undertaken localised checks following strip-out for technical design and coordination, in conjunction with review of Landlord O&M Information.

LEGEND:

- Scope of Works Boundary
- Out of Scope
- Existing skirting to be stripped out
- Existing RAF to be stripped out
- Existing partition to be stripped out
- Ramps to be modified
- Location of proposed partitions and penetrations to RAF

PROPOSED STRIP-OUT NOTES:

1. Contractor to confirm any unidentified existing fittings / loose items for responsible removal/decant to an agreed site location on behalf of the client.
2. Contractor to provide detailed site assessment of existing strip out condition further as part of PCSA
3. Contractor team to include for replacement of raised access floors as necessary further to strip out.
4. Contractor team and specialist MEP subcontractors are to advise MEP strip out proposals for Client team acceptance.
5. Refer to Asbestos R&D survey. Any required ACM's removals/works to be undertaken by a licensed specialist in accordance with HSE guidance.

Rev	Date	Description	Prod.	Chk.	Rvd.	App.
L02	13/03/26	LBC Submission	CC/MD	GR	JO	LC
L01	03/12/25	LBC Submission	SC/JB	JO	LC	GH/KP

Client:
Government Property Agency

ARCADIS

Registered office:
80 Fenchurch Street,
London
EC3M 4BT

Coordinating office:
80 Fenchurch Street,
London
EC3M 4BT

www.arcadis.com

Project:
Sunlight House - Floors 7 and 8

Site
Sunlight House,
Little Quay Street,
Manchester M3 3HP

Drawing Title:
Level 07 - Proposed Strip-out Plan

Designed: ARCADIS	Signed: ARCADIS	Date: 13MAR26
Drawn: CC/MD	Signed: CC/MD	Date: 13MAR26
Checked: GR	Signed: GR	Date: 13MAR26
Reviewed: JO	Signed: JO	Date: 13MAR26
Approved: LC	Signed: LC	Date: 13MAR26

Design Stage: Listed Building Consent

Original Size: A1	Grid:	Datum:
Suitability Code: A3	Scale: As indicated	Project Number: 30279810

Suitability Description: OFFICIAL-SENSITIVE

Listed Building Consent Submission

Drawing Number: 30279810-ARC-MAN-07-DR-AR-O1101

Revision: L02

100mm on Original

Print Date: 13/03/2026 4:18:52 pm

© Copyright reserved