Site Plan - Begbies Traynor, 340 Deansgate, Manchester, M3 4LY

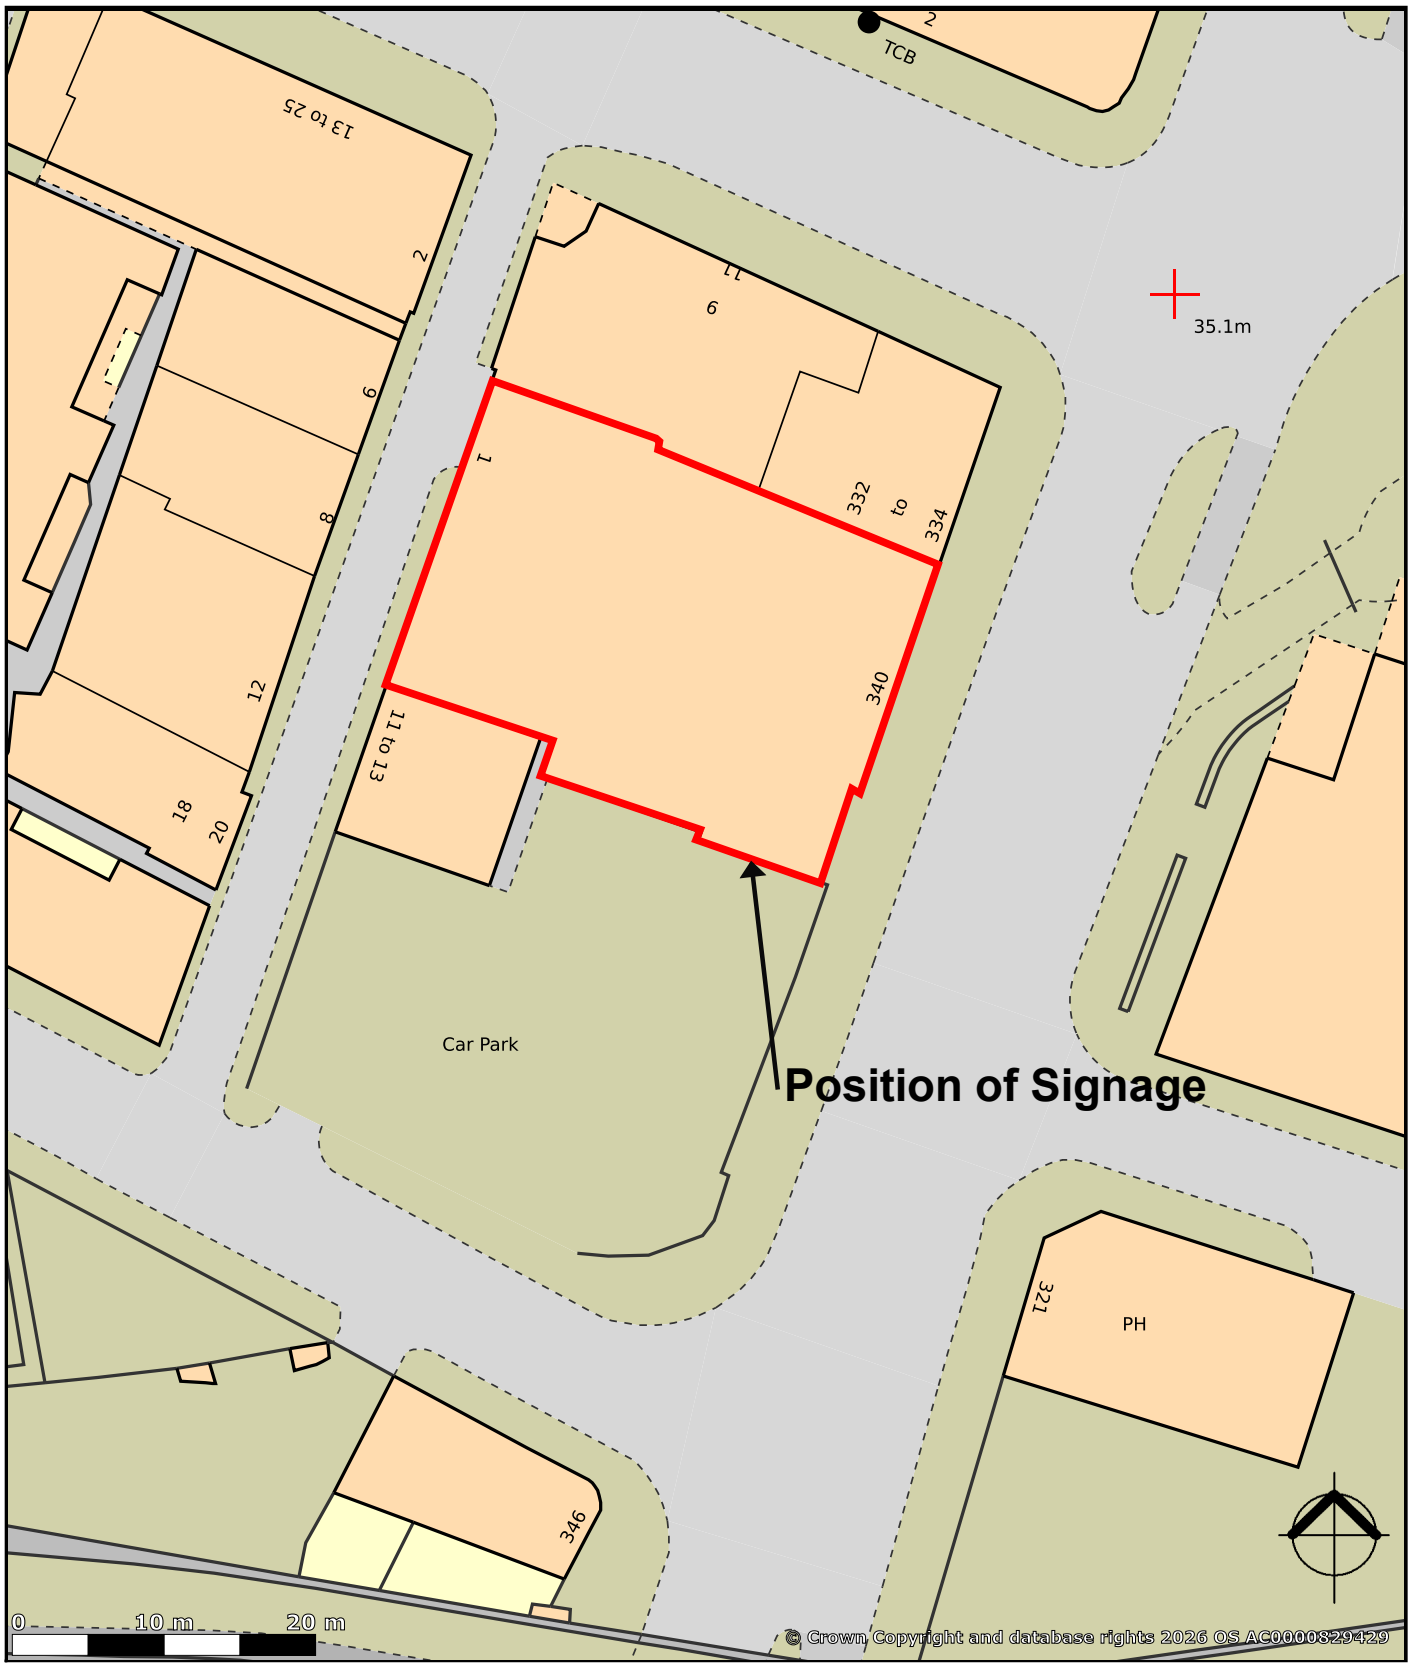

created on edozo

Plotted Scale - 1:500

This map is published for convenience of identification only and although believed to be correct, is not guaranteed and it does not form any part of any contract