




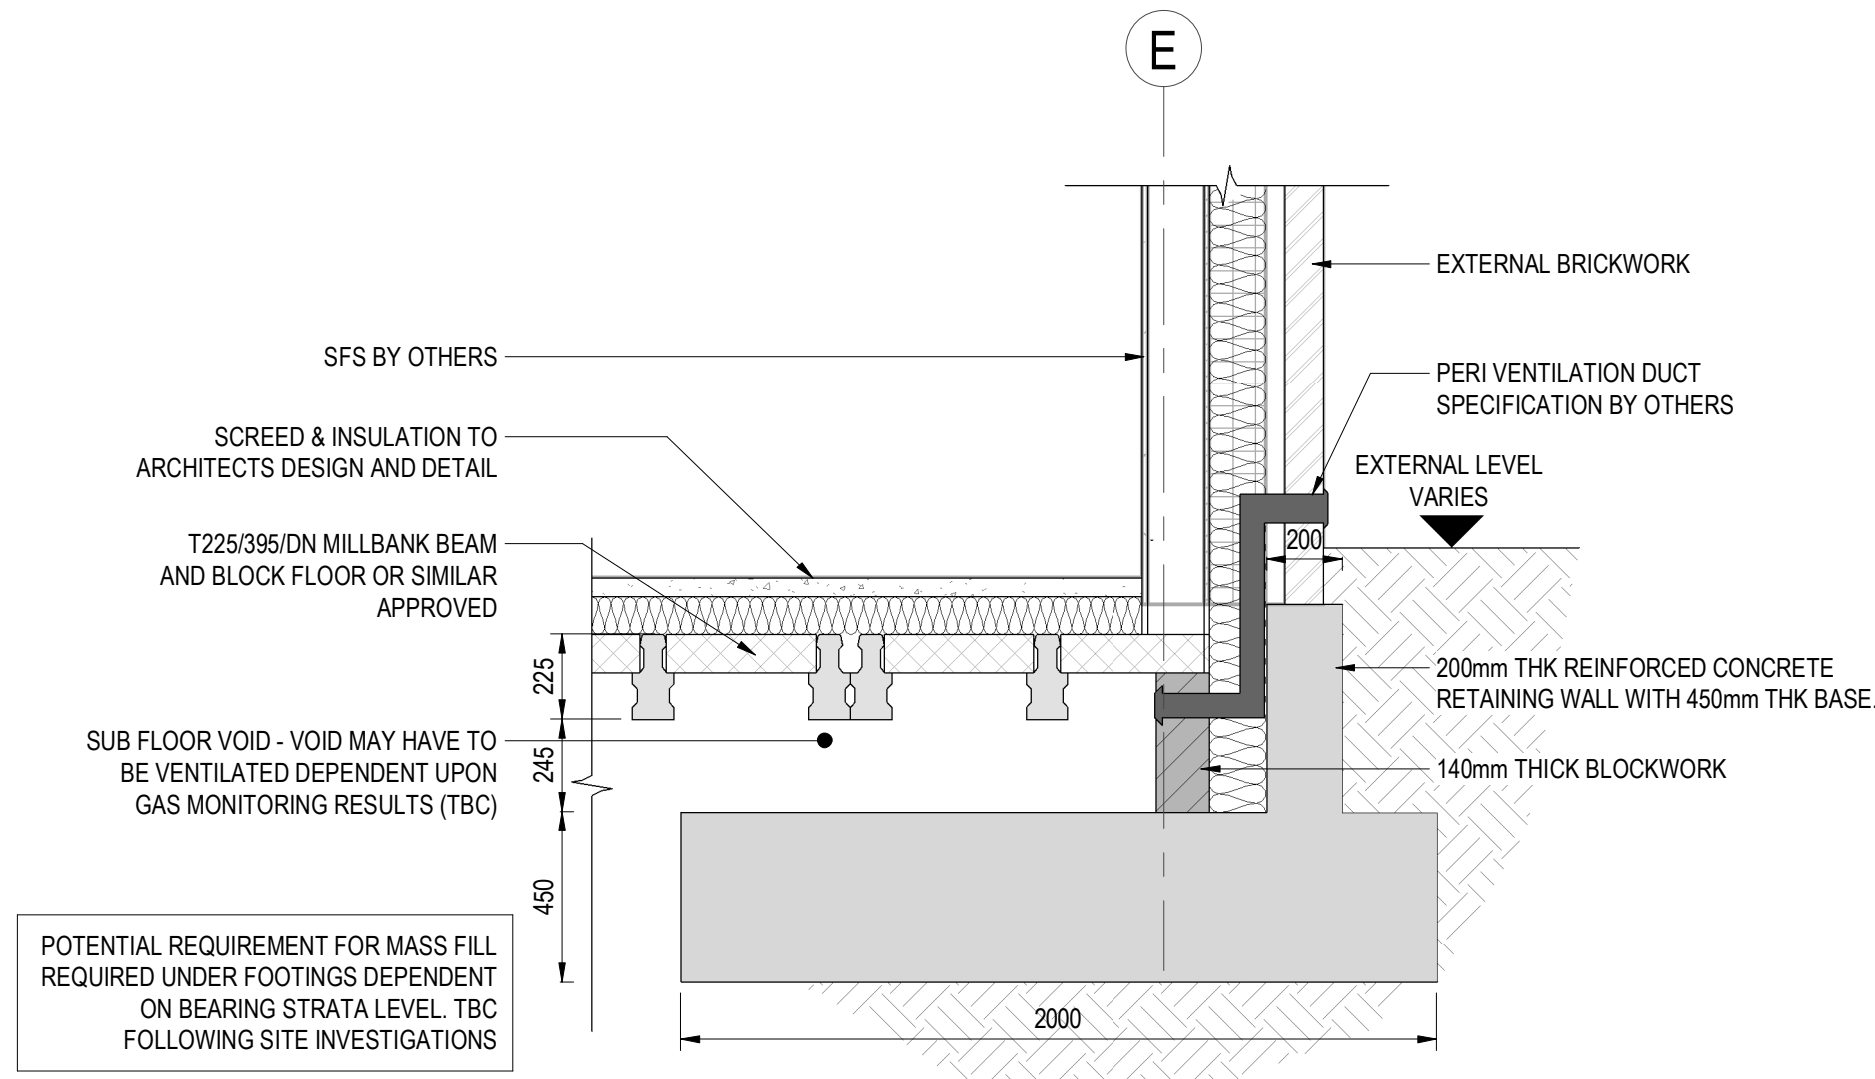


SUB STRUCTURE DETAIL 9 - GL E
SCALE: 1 : 20

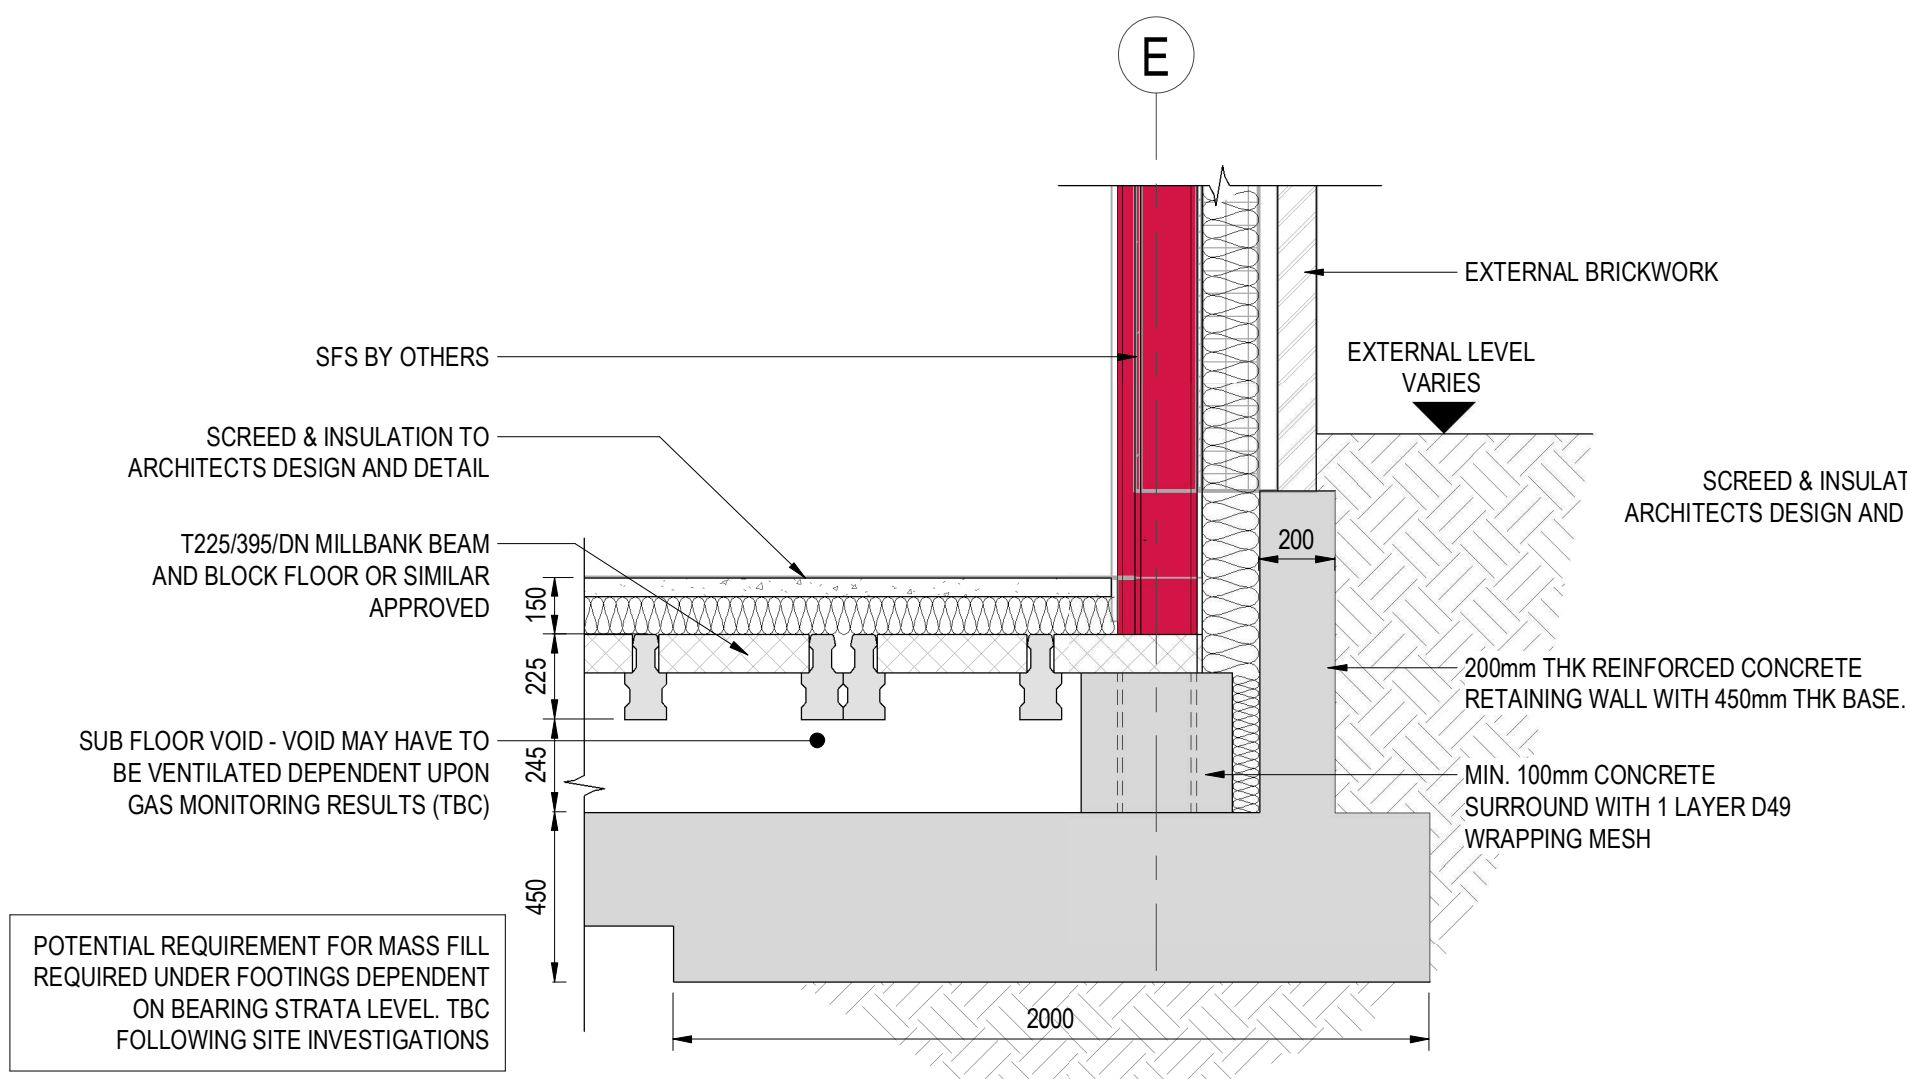


SUB STRUCTURE DETAIL 10 - GL E AT COLUMN LOCATION
SCALE: 1 : 20

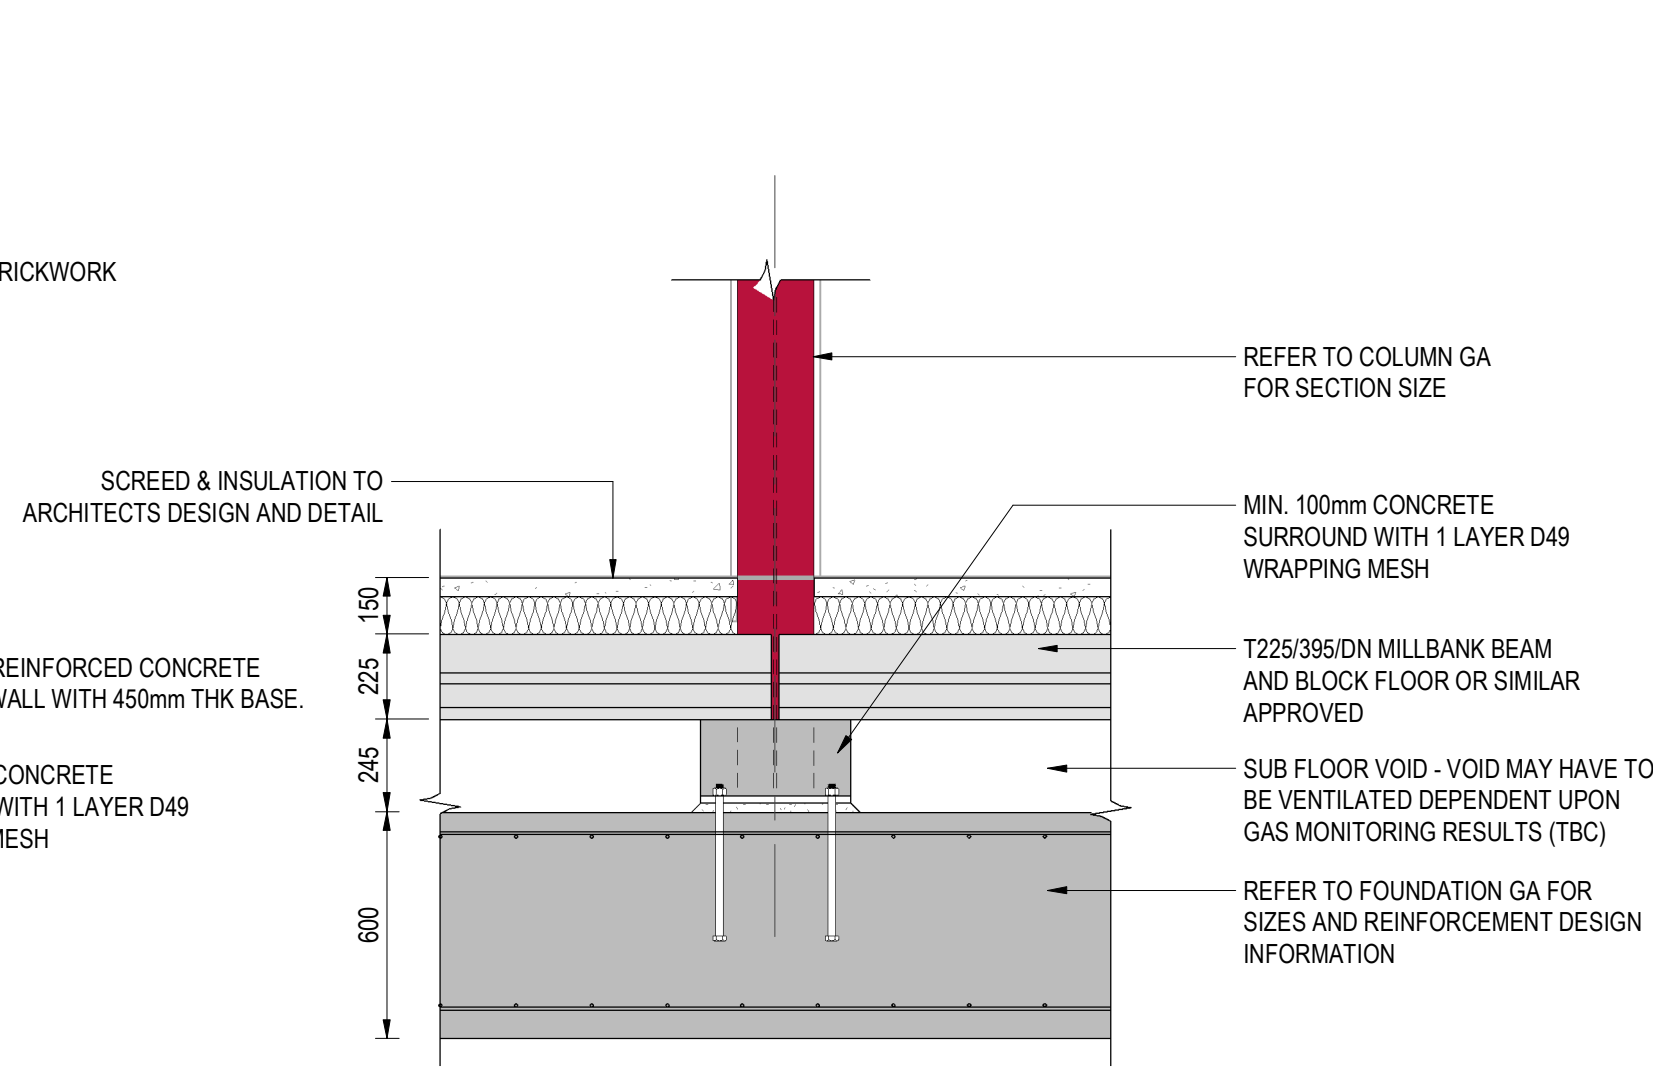


TYPICAL COLUMN CONCRETE SURROUND DETAIL
SCALE: 1 : 20

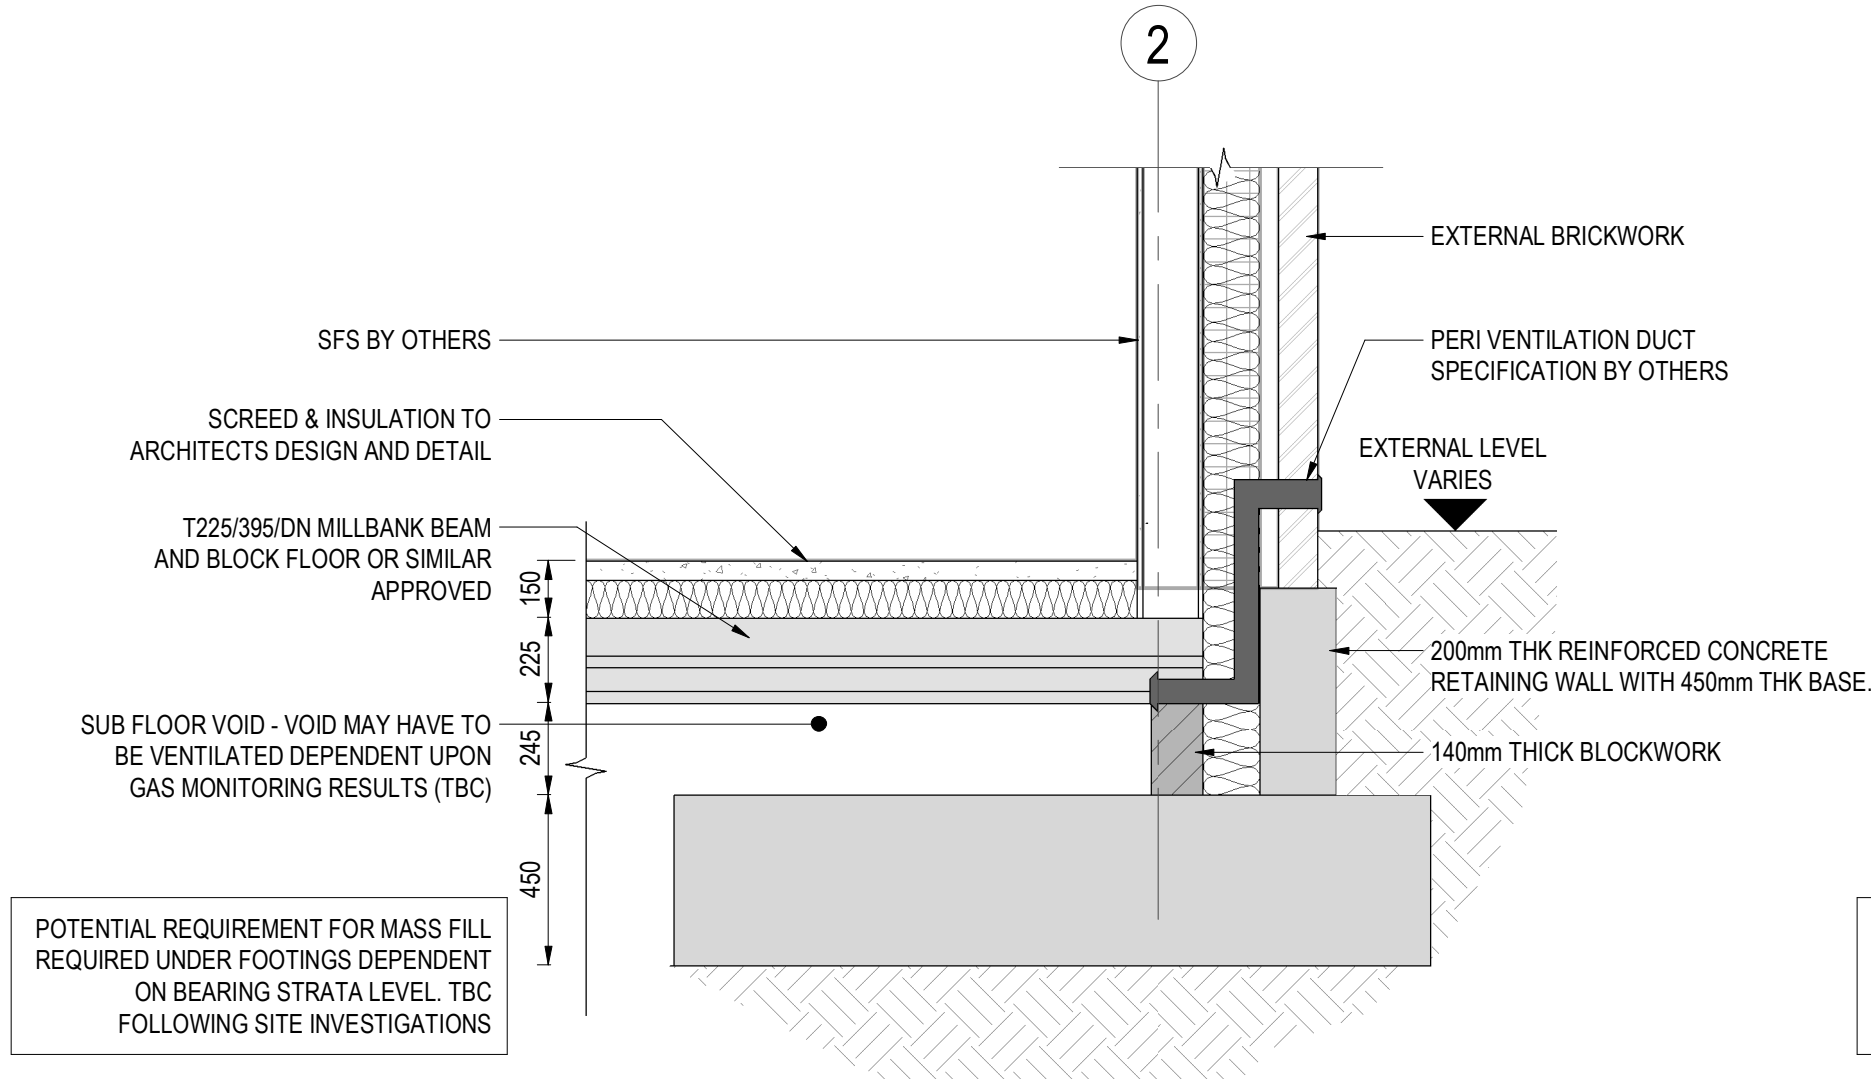


SUB STRUCTURE DETAIL 11 - GL 2/B-E
SCALE: 1 : 20

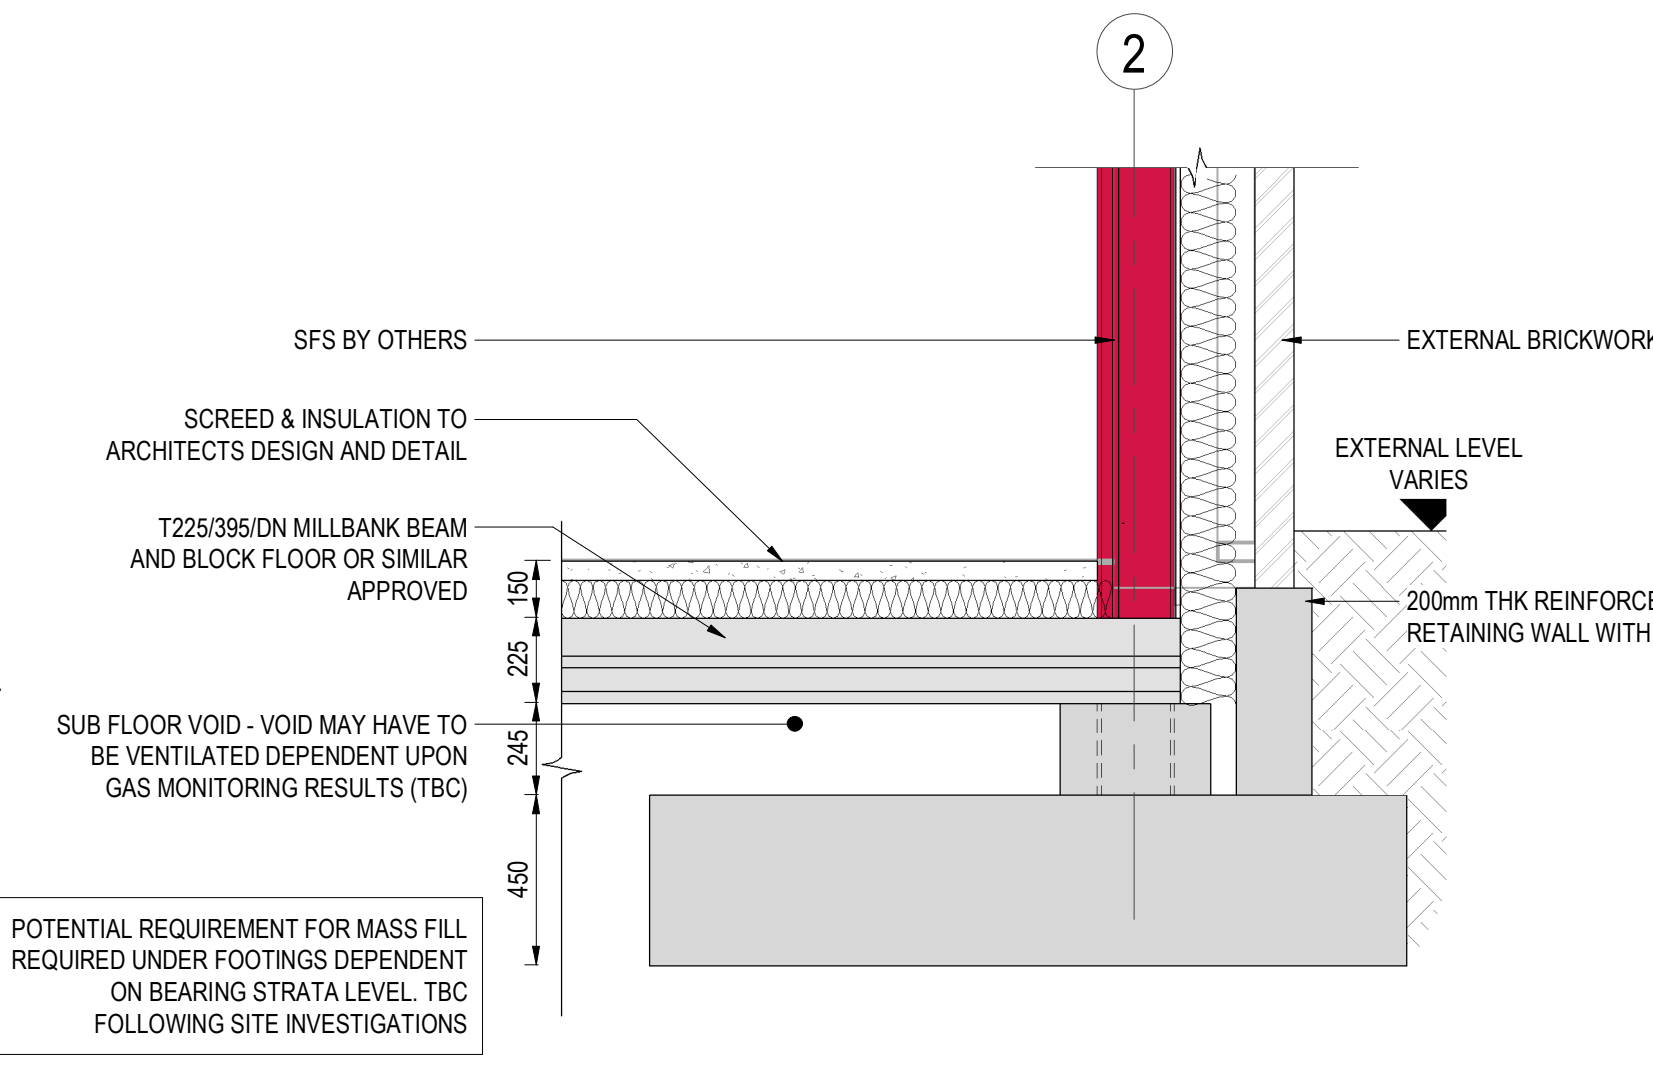


SUB STRUCTURE DETAIL 12 - GL 2/B-E AT COLUMN LOCATION
SCALE: 1 : 20

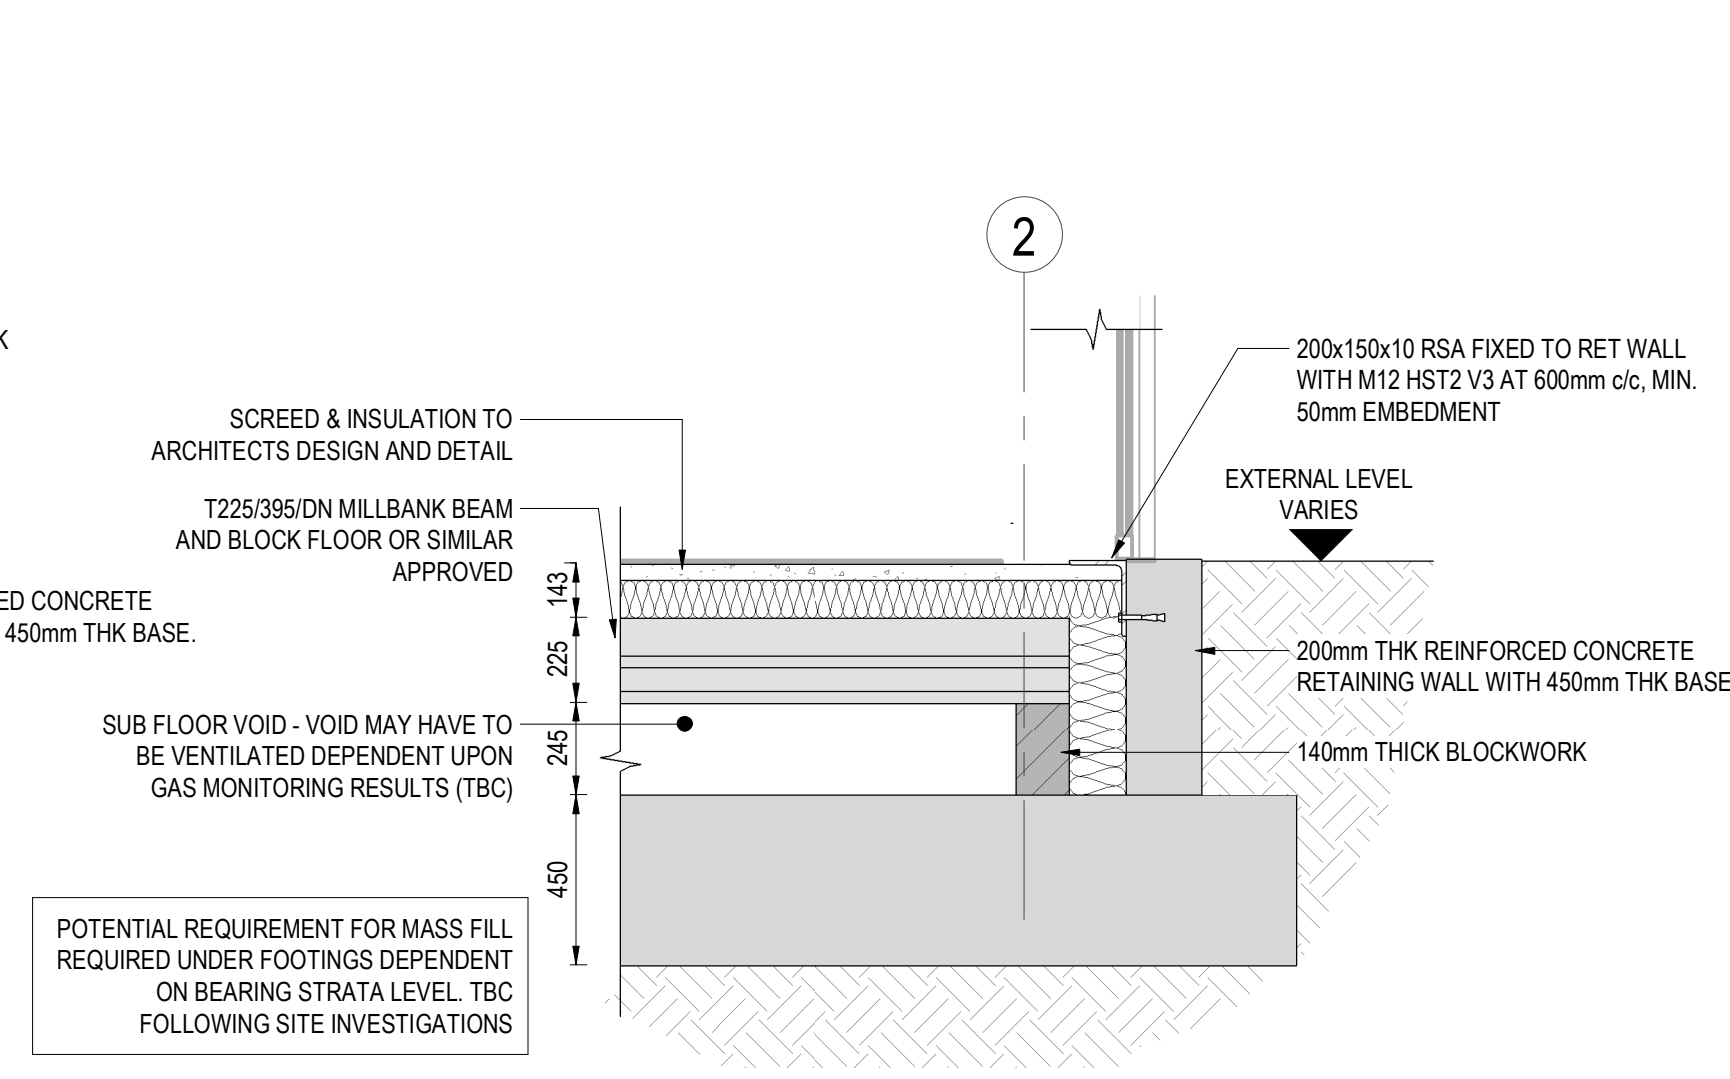


SUB STRUCTURE DETAIL 13 - GL 2/B-C AT THRESHOLD
SCALE: 1 : 20

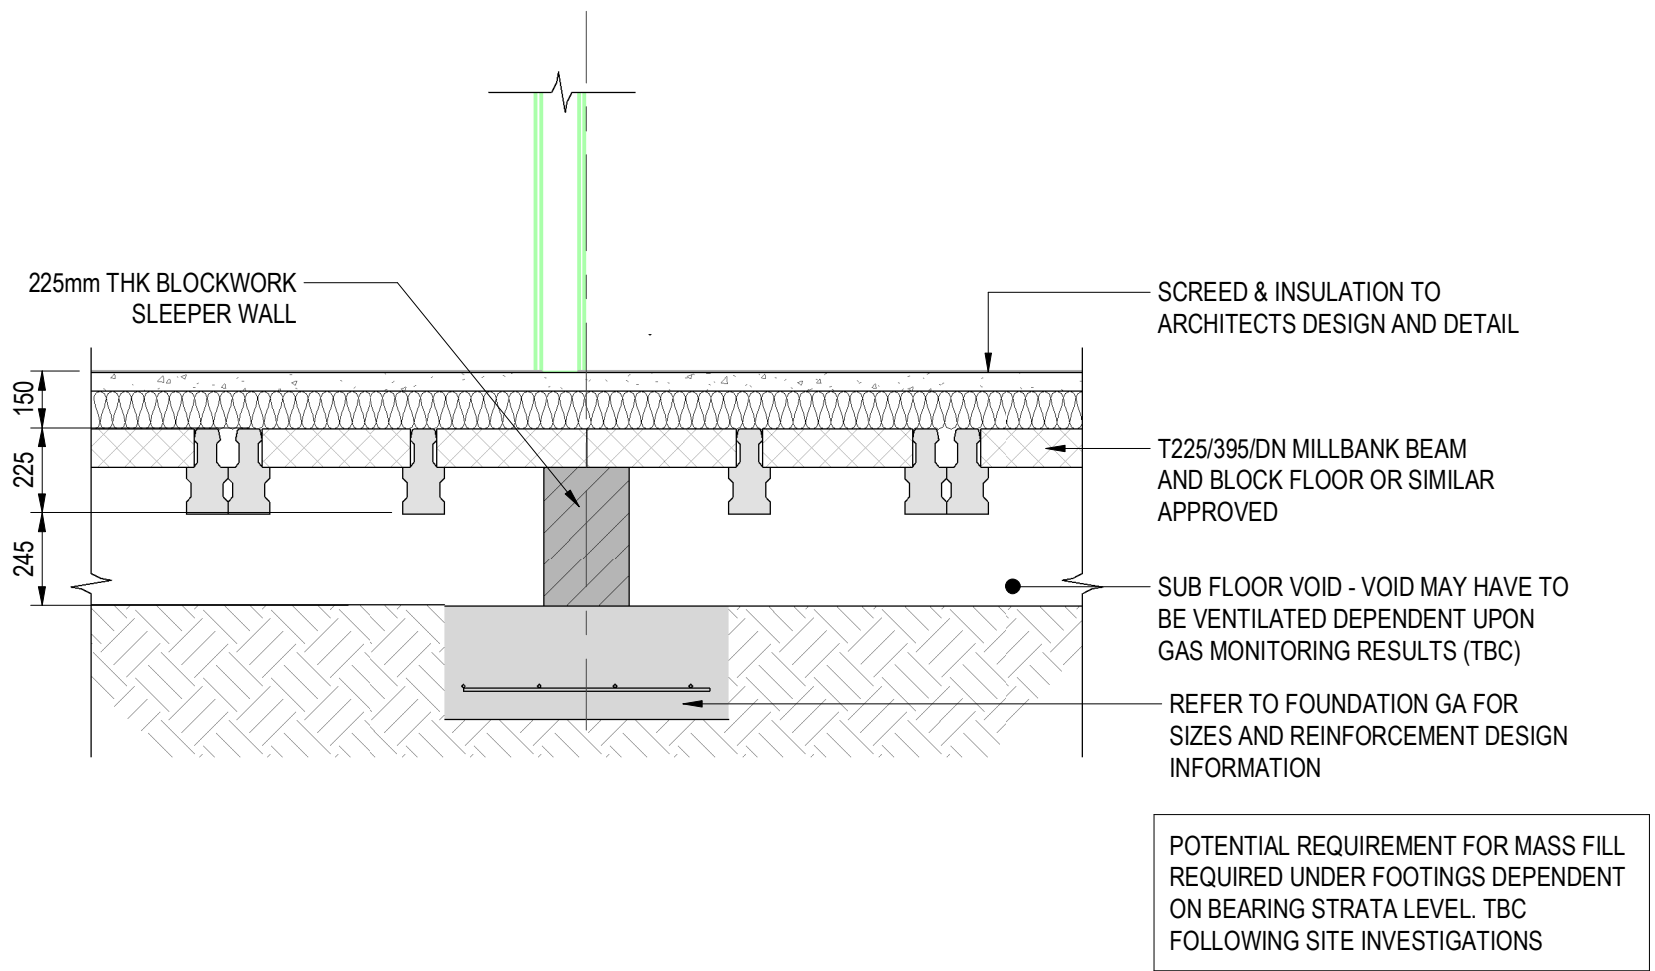

SUB STRUCTURE DETAIL 13 - SLEEPER WALL PARALLEL TO FLOOR SPAN
SCALE: 1 : 20

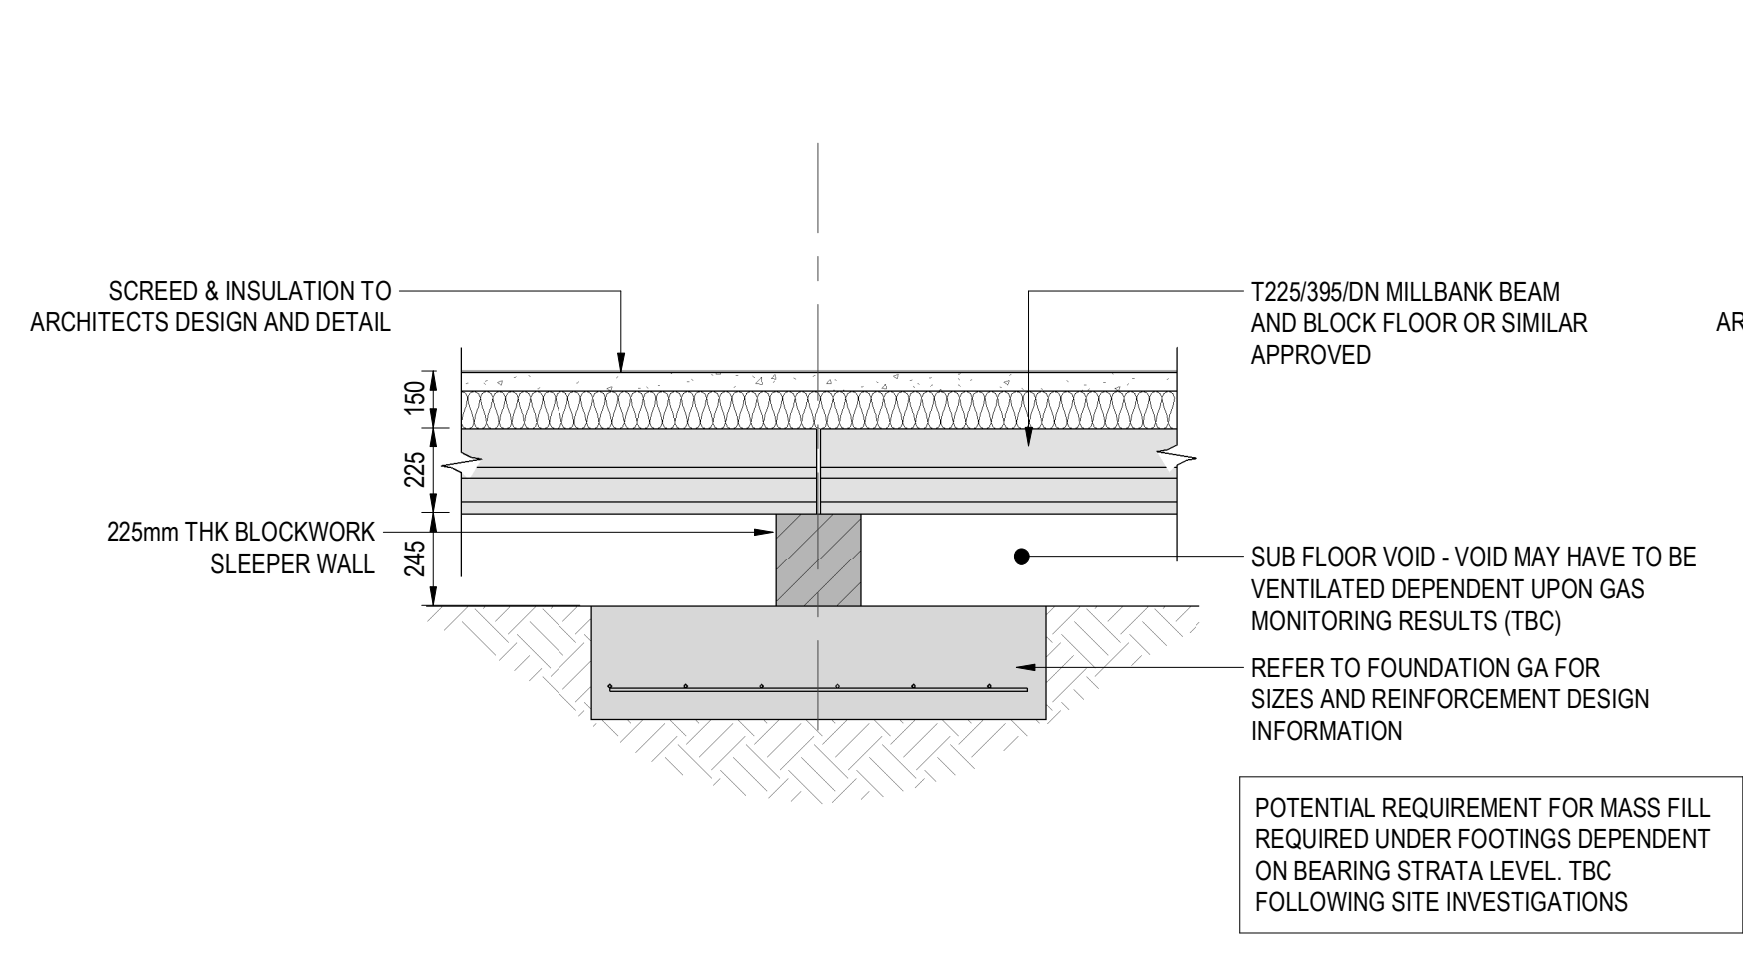

SUB STRUCTURE DETAIL 14 - SLEEPER WALL PERP. TO FLOOR SPAN
SCALE: 1 : 20

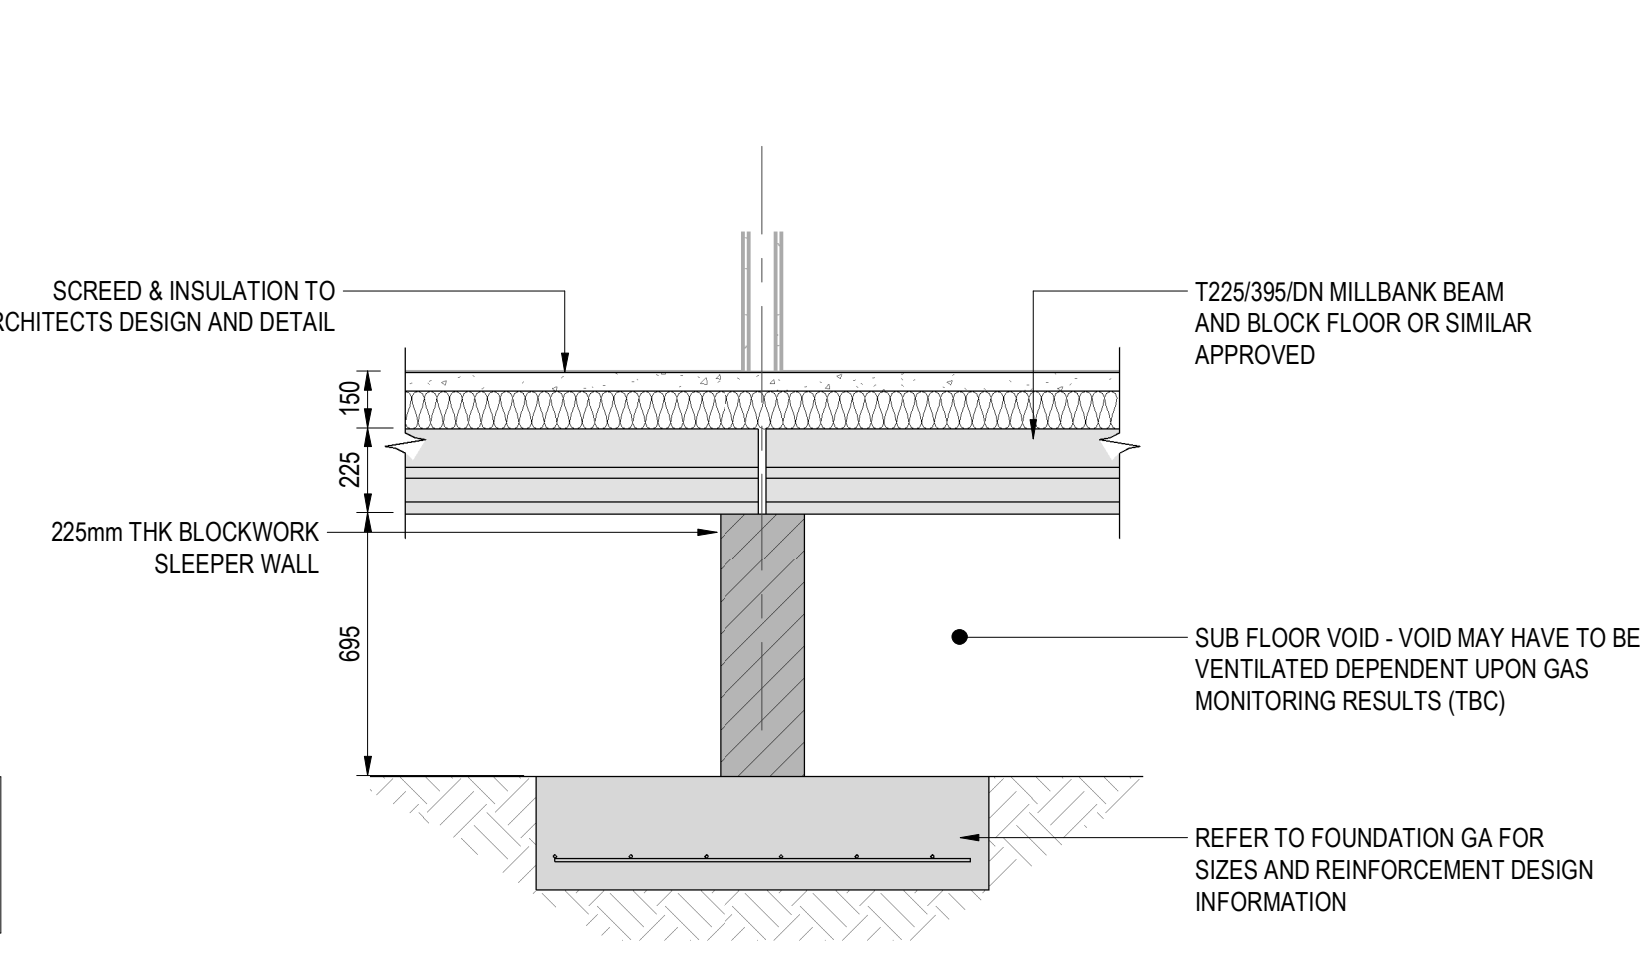

SUB STRUCTURE DETAIL 15 - SLEEPER WALL PERP. TO FLOOR SPAN GL A-B
SCALE: 1 : 20

- GENERAL NOTES:
- THIS DRAWING IS TO BE READ IN CONJUNCTION WITH ALL RELEVANT ARCHITECTS AND ENGINEERS DRAWINGS AND SPECIFICATIONS.
 - DO NOT SCALE THIS DRAWING. ANY AMBIGUITIES, OMISSIONS AND ERRORS ON DRAWINGS SHALL BE BROUGHT TO THE ENGINEERS ATTENTION IMMEDIATELY. ALL DIMENSIONS MUST BE CHECKED / VERIFIED ON SITE.
 - ALL DIMENSIONS ARE IN MILLIMETRES UNLESS NOTED OTHERWISE.
 - FOR GENERAL NOTES REFER TO DRAWING.

P01	STAGE 4 ISSUE	26.08.25	CHG	RD
Rev:	Description:	Date:	By:	Chkd:
Curtins Merchant Exchange, 17-19 Whitworth Street West, Manchester, M1 5WG 0161 236 2394 manchester@curtins.com www.curtins.com Civil & Structures • Transport Planning • Environmental • Infrastructure • Geotechnical • Conservation & Heritage • Principal Designer Birmingham • Bristol • Cambridge • Cardiff • Dublin • Edinburgh • Glasgow • Kentish • Leeds • Liverpool • London • Manchester • Nottingham				
Status: STAGE 4				
Project: HAWTHORN MEDICAL CENTRE				
Dwg Title: SUB STRUCTURE DETAILS SHEET 2				
Drawn By: CHG	Designed By: OS	Checked By: RD		
	Date: AUG '25	Scales @ A1: 1 : 20		
Project No - Originator - Function - Spatial - Form - Discipline - Number				Revision:
HMCNMC - CUR - V1 - B1 - DR - S - 16006				P01

HMCNMC-CUR-V1-ZZ-M3-S-00001