A0

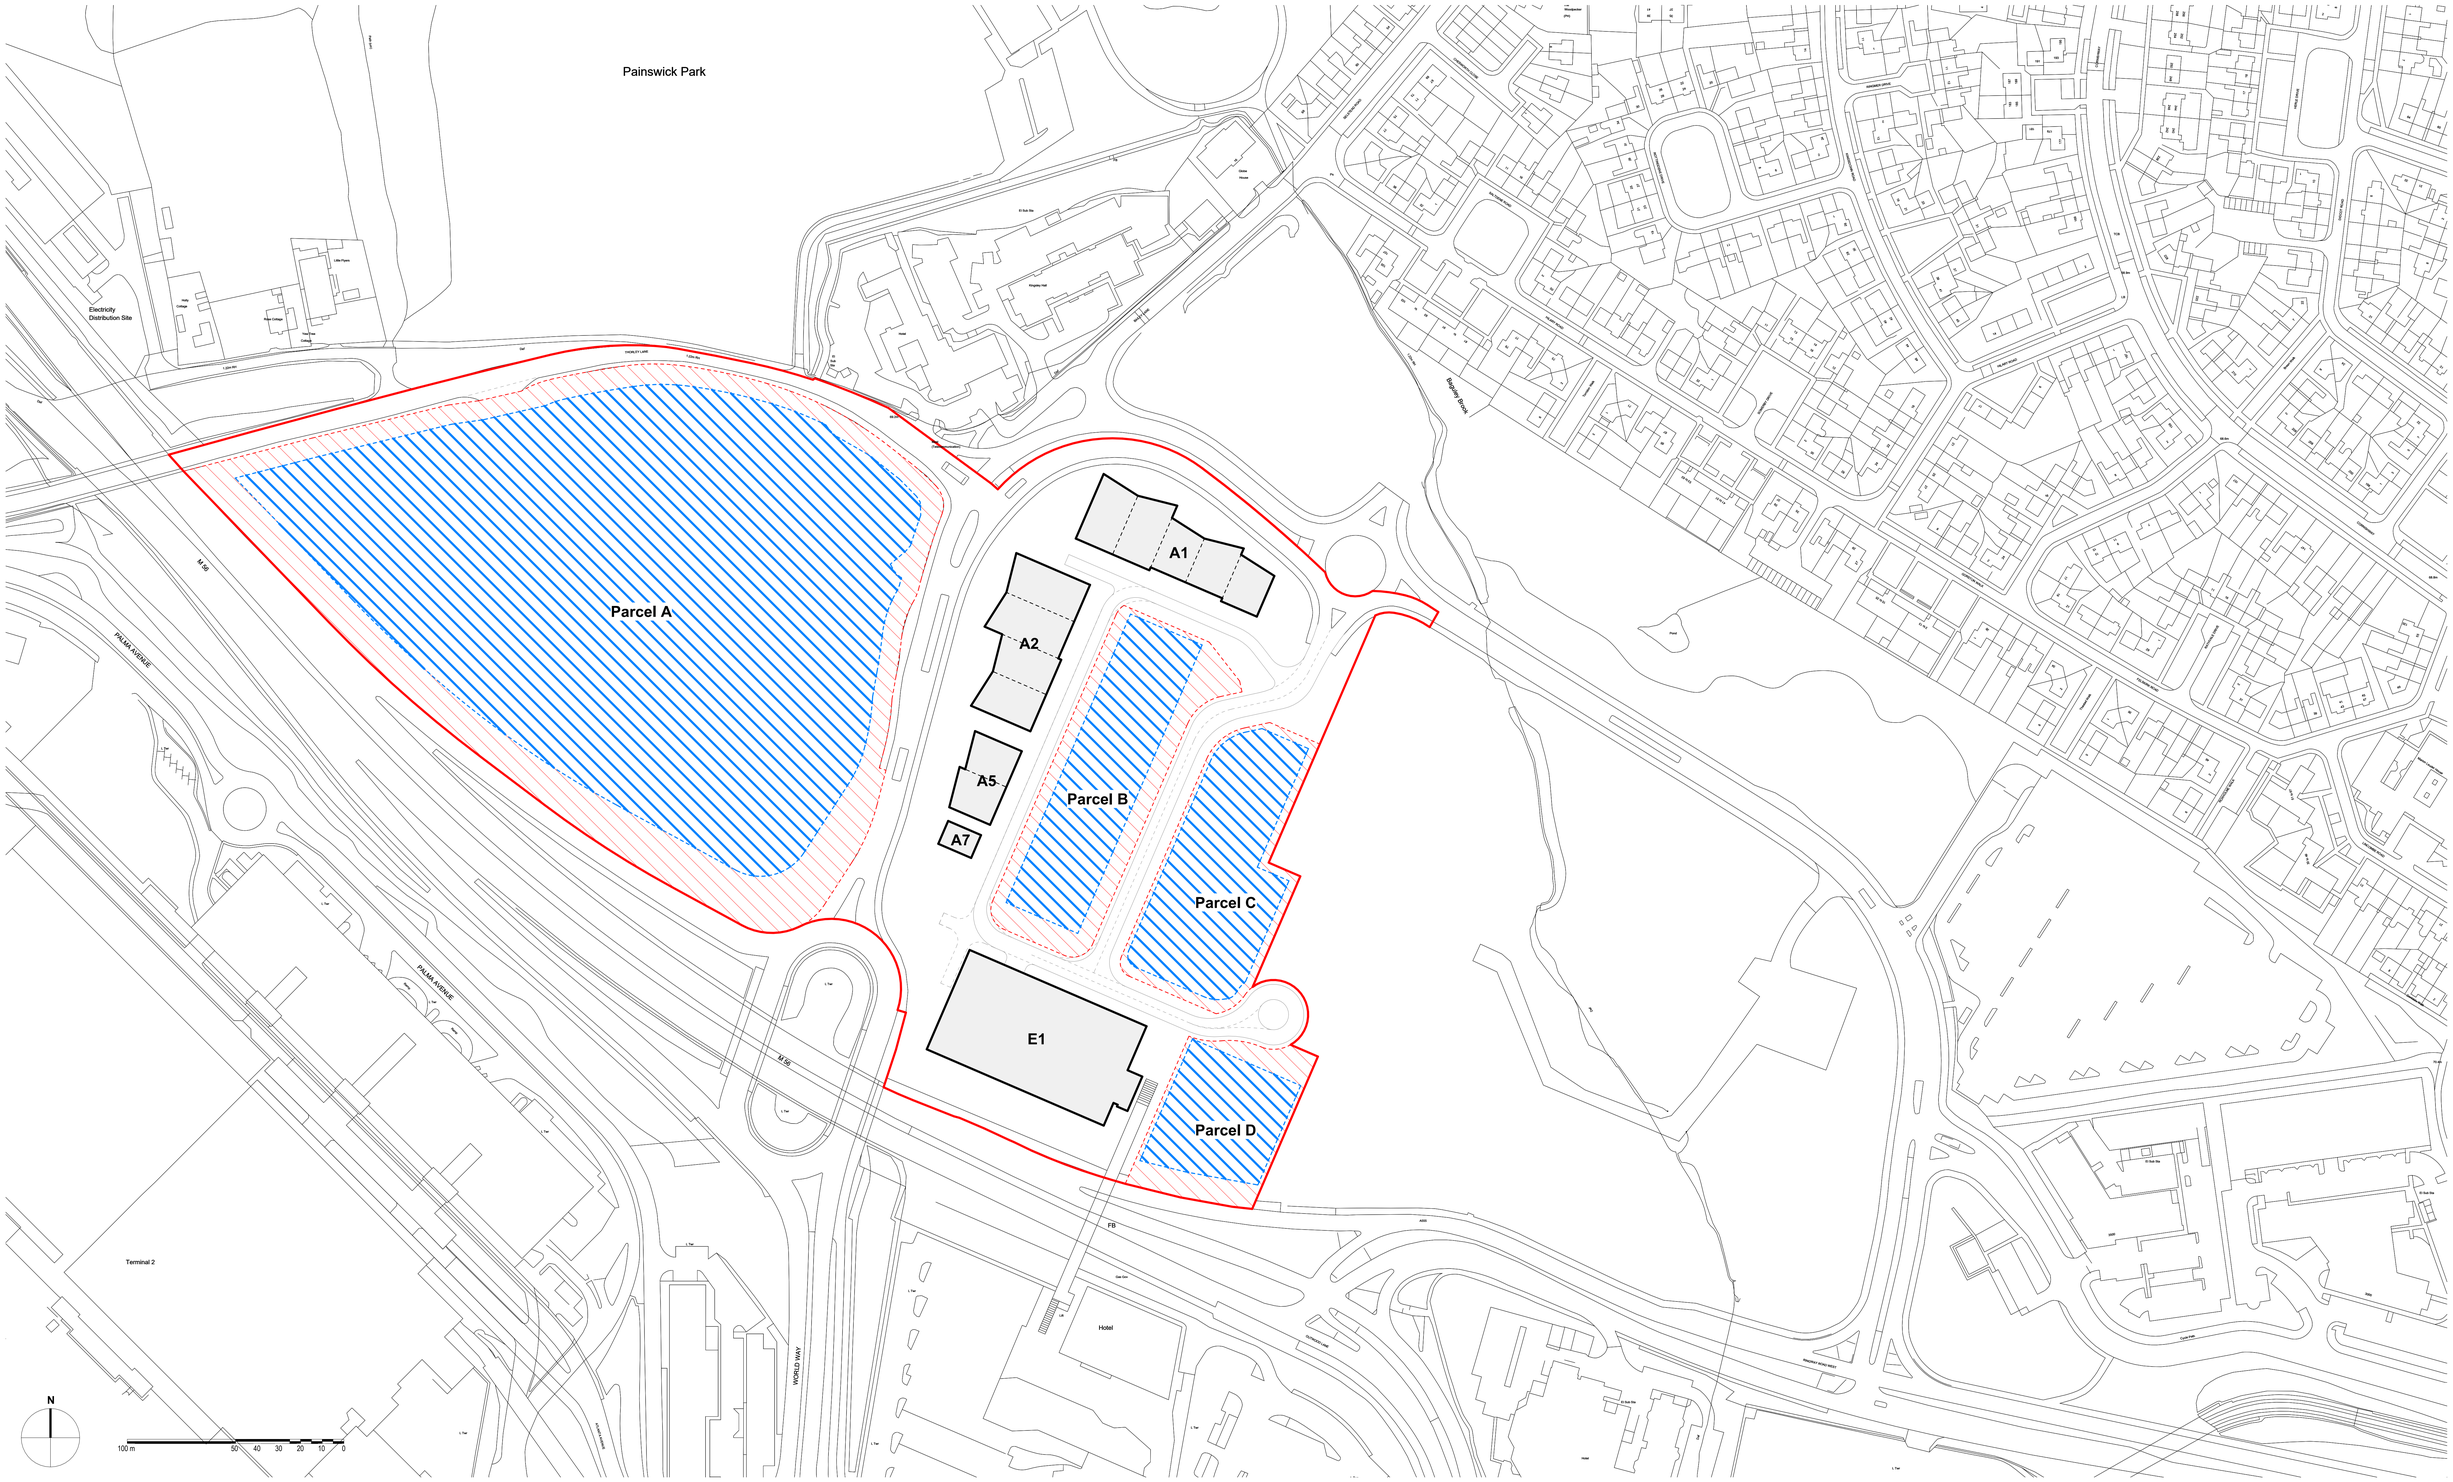

Development Plot Parameter Plan

1 : 1000

© COPYRIGHT
The copyright in this drawing is vested in Sheppard Robson and no license or assignment of any kind has been, or is, granted to any third party whether by provision of copies or originals or otherwise unless agreed in writing.

DO NOT SCALE FROM THIS DRAWING
The contractor shall check and verify all dimensions on site and report any discrepancies in writing to Sheppard Robson before proceeding work

FOR ELECTRONIC DATA ISSUE
Electronic Data / drawings are issued as "read only" and should not be interrogated for measurement. All dimensions and levels should read, only from those values stated in text on the drawing.

NOTES

- Planning Application Boundary
- Outline Development Parcels (all matters reserved, save for primary access)
- Maximum Developable Area for Outline Parcels
- Proposed Building Footprints for Detailed Approval

REVISIONS

REV.	DATE	AMENDMENT
P01	05/02/26	Planning Boundaries
P02	05/02/26	Planning Boundary Updated
P03	11/03/26	For Planning
P04	16/03/26	For Planning

KEYPLAN

CLIENT
Airport City Limited Partnership

PROJECT
MIX Manchester

SCALE@A0	DATE	ORIGINATOR	CHECKED	AUTHORISED
1 : 1000	16/03/26	JD	CP	PC

DESCRIPTION
Development Plot Parameter Plan

STAGE
Stage 3

SR NO.
7092

SHEPPARD ROBSON
77 Parkway Camden Town London NW1 7PU
T: +44 (0)20 7504 1700 E: enquiries@sheppardrobson.com

STATUS PURPOSE FOR ISSUE
S2 Planning

DRAWING NO.
7092-SRA-ZZ-ZZ-DR-A-02040

REV.
P04