
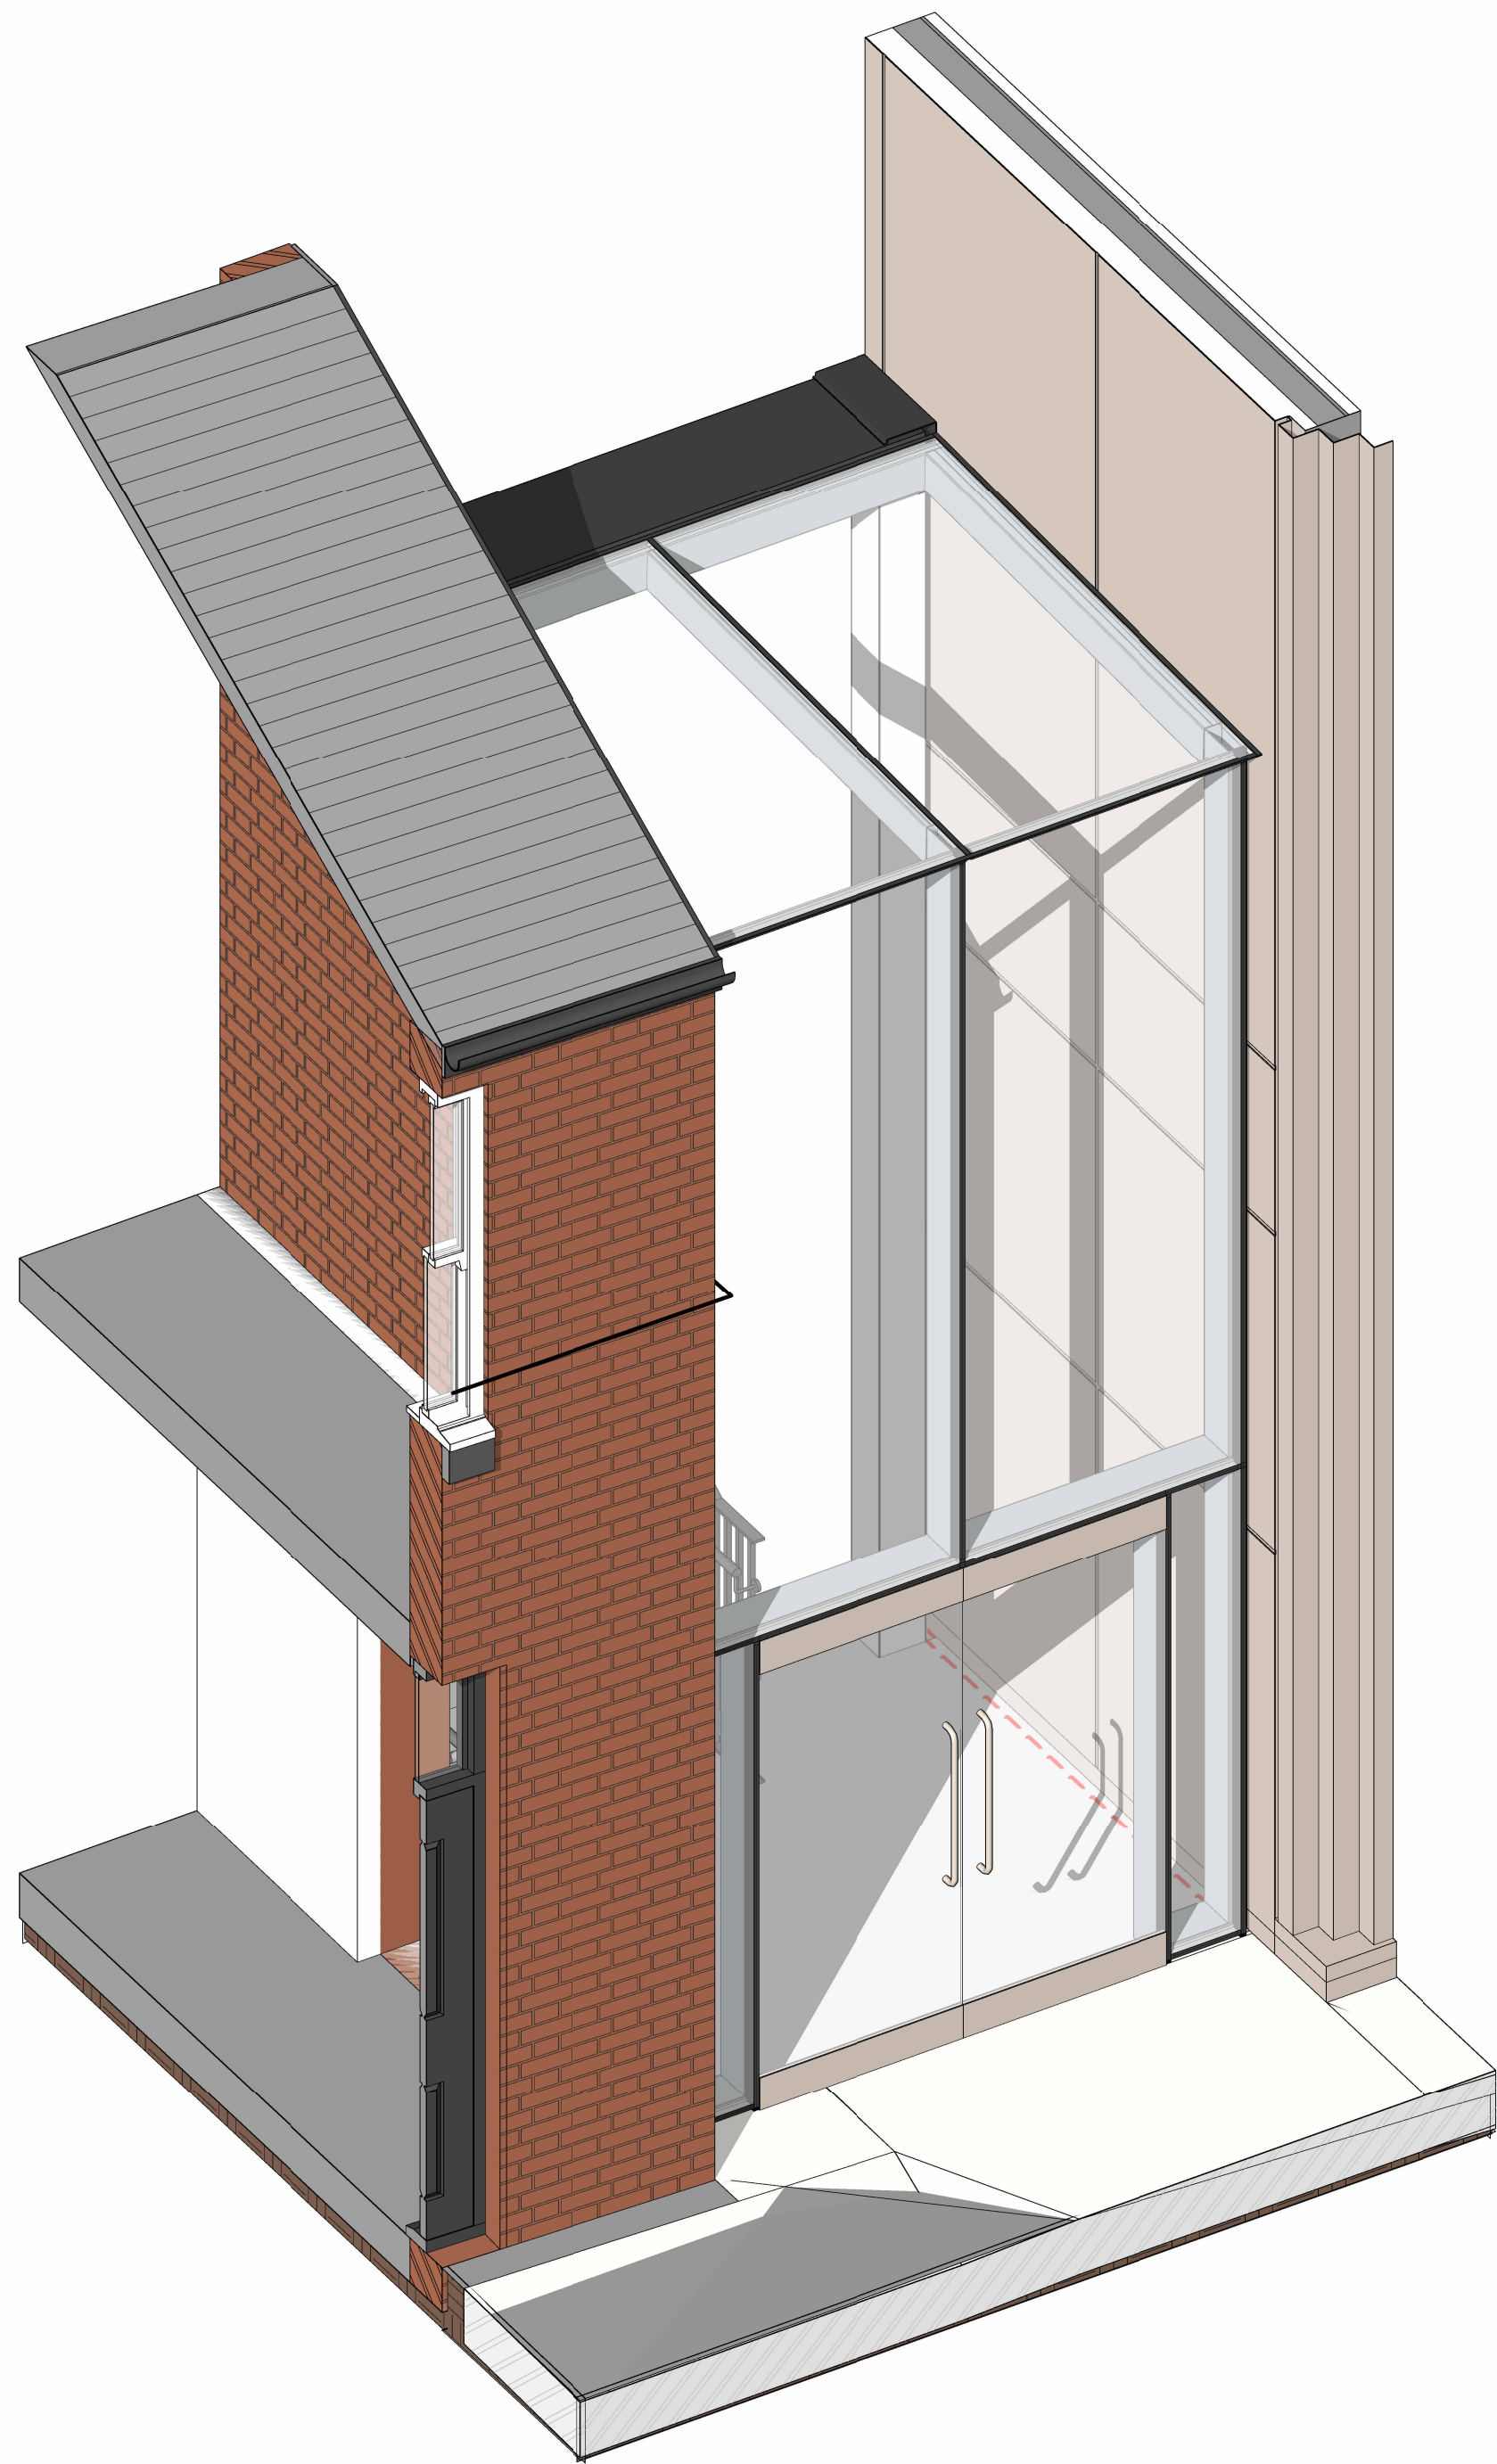


DO NOT SCALE
Work to annotated dimensions only. Read drawings in conjunction with relevant specification, Structural Engineers' and Services Engineers' drawings. Confirm all dimensions before commencement of any work on site or fabrication.

All structural connections and fixings by specialist glazing subcontractor. Final sizing subject to subcontractors design.


Final door design to be developed with glazing subcontractor.

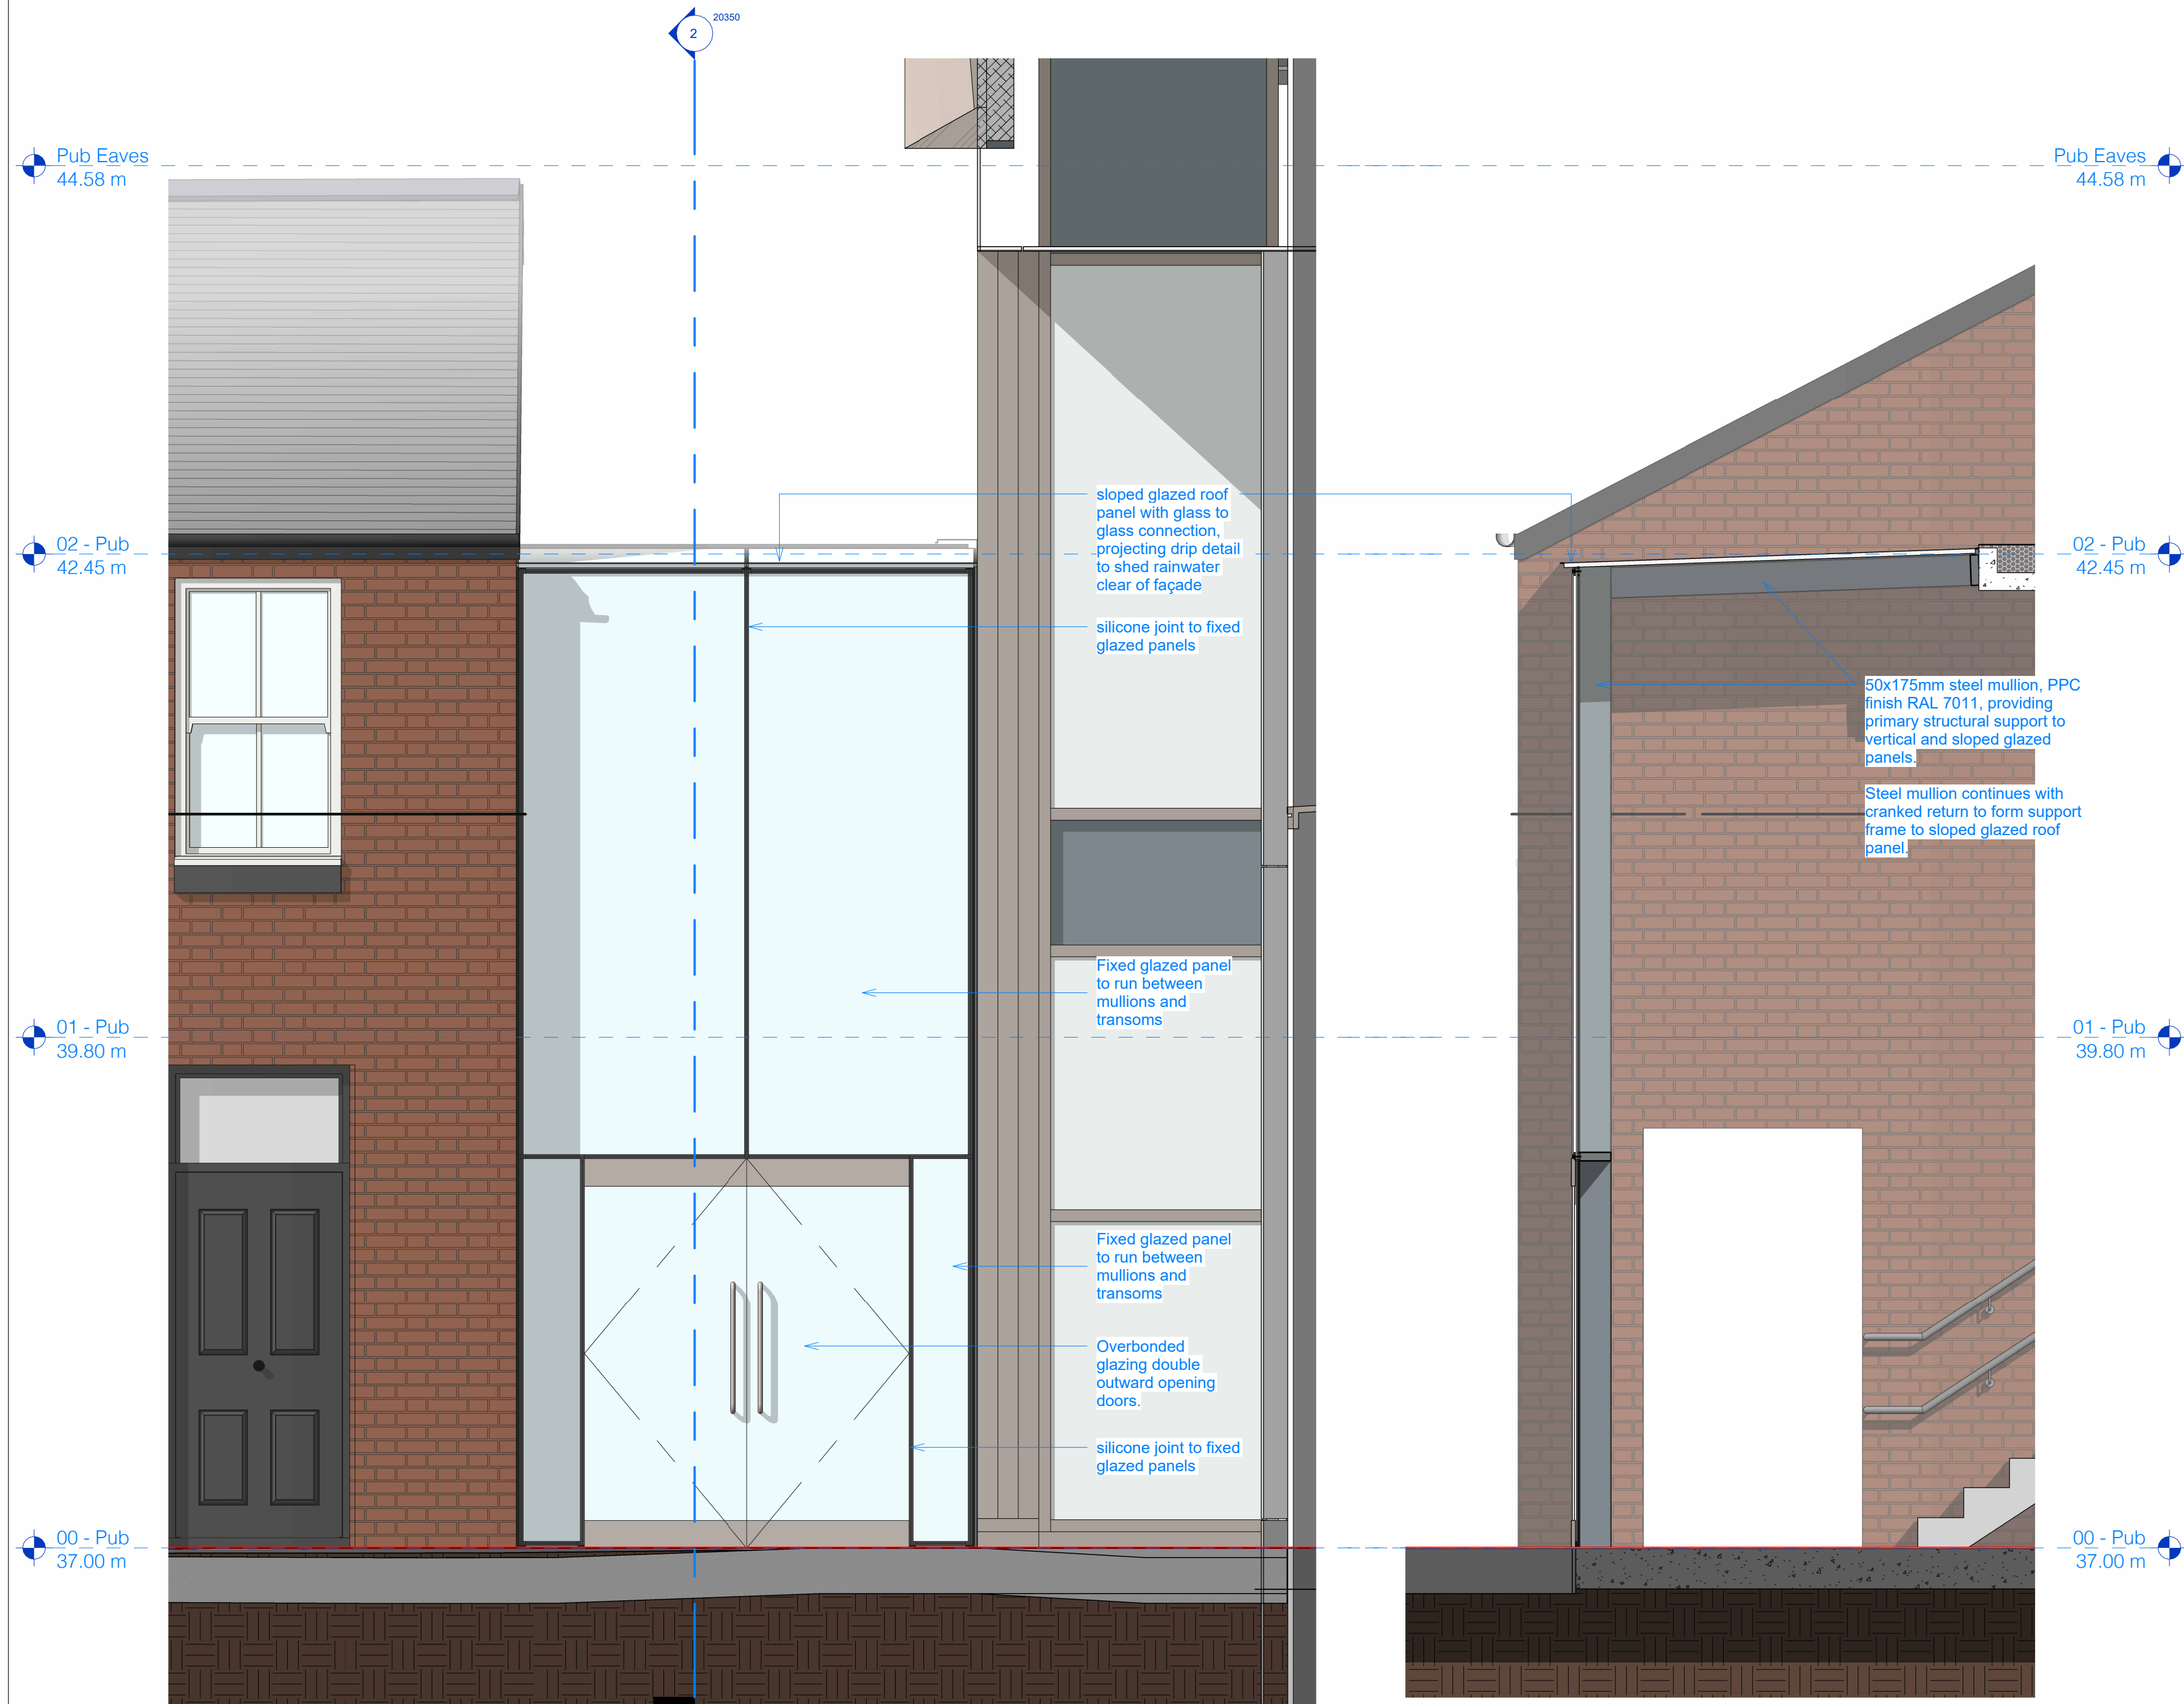

1 Glass Link Elevation
1 : 25

2 Glass Link Section
1 : 25

4 Glass Link - 3D View

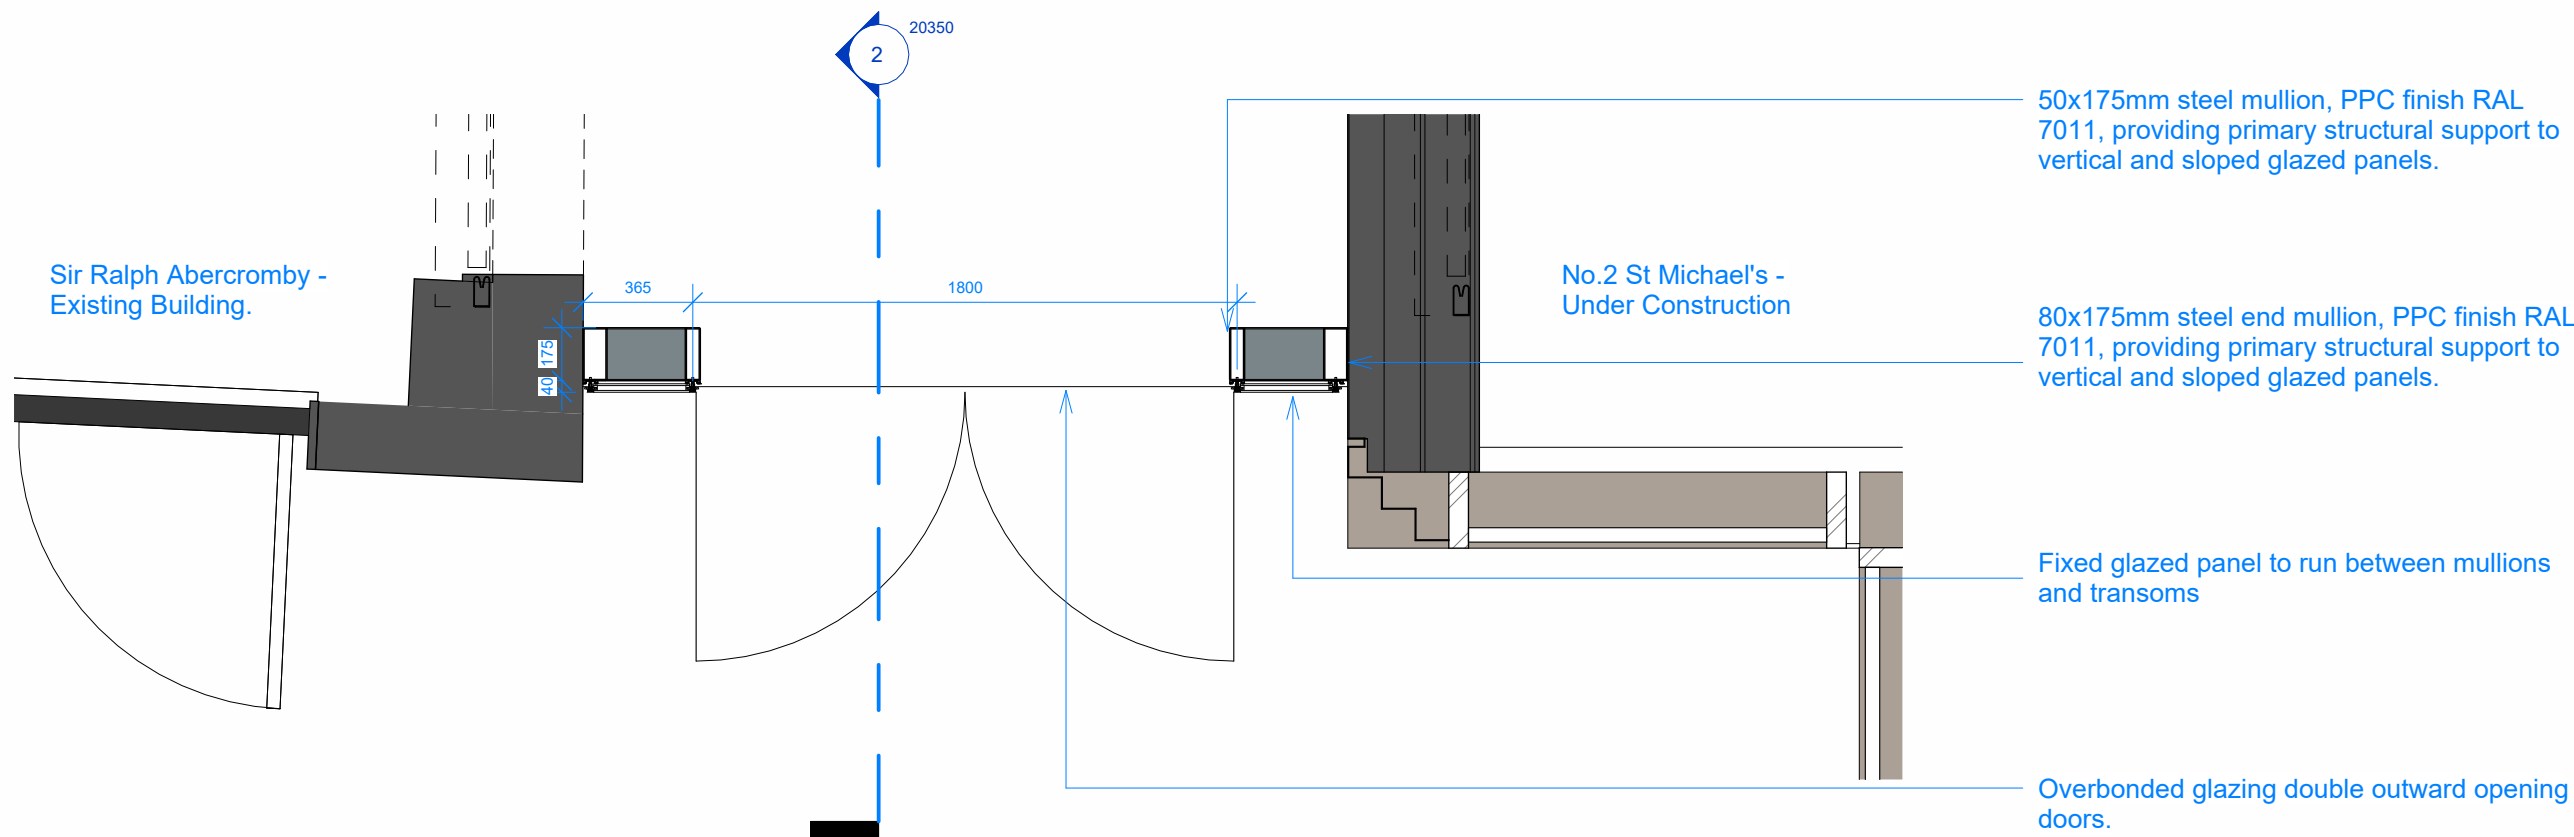

3 Glass Link Plan
1 : 25

P2 Planning Submission Package 05.03.26
P1 Planning Draft Pack Update 02.03.26
Rev: Details: Date:

client:
S T M
project:
Abercromby Pub
job number:
0662
status:
Stage 3

title:
Facade Fragment - Glass Link

scale: 1 : 25
@ A1
drawn by: Author

drawing number:
20350

current revision date: 05.03.26
revision: P2

SGI Studios
1 Kileo Place
Manchester M15 4LE
t: +44(0)161 832 9842
e: mail@hodderandpartners.com
w: www.hodderandpartners.com

hodder+partners