
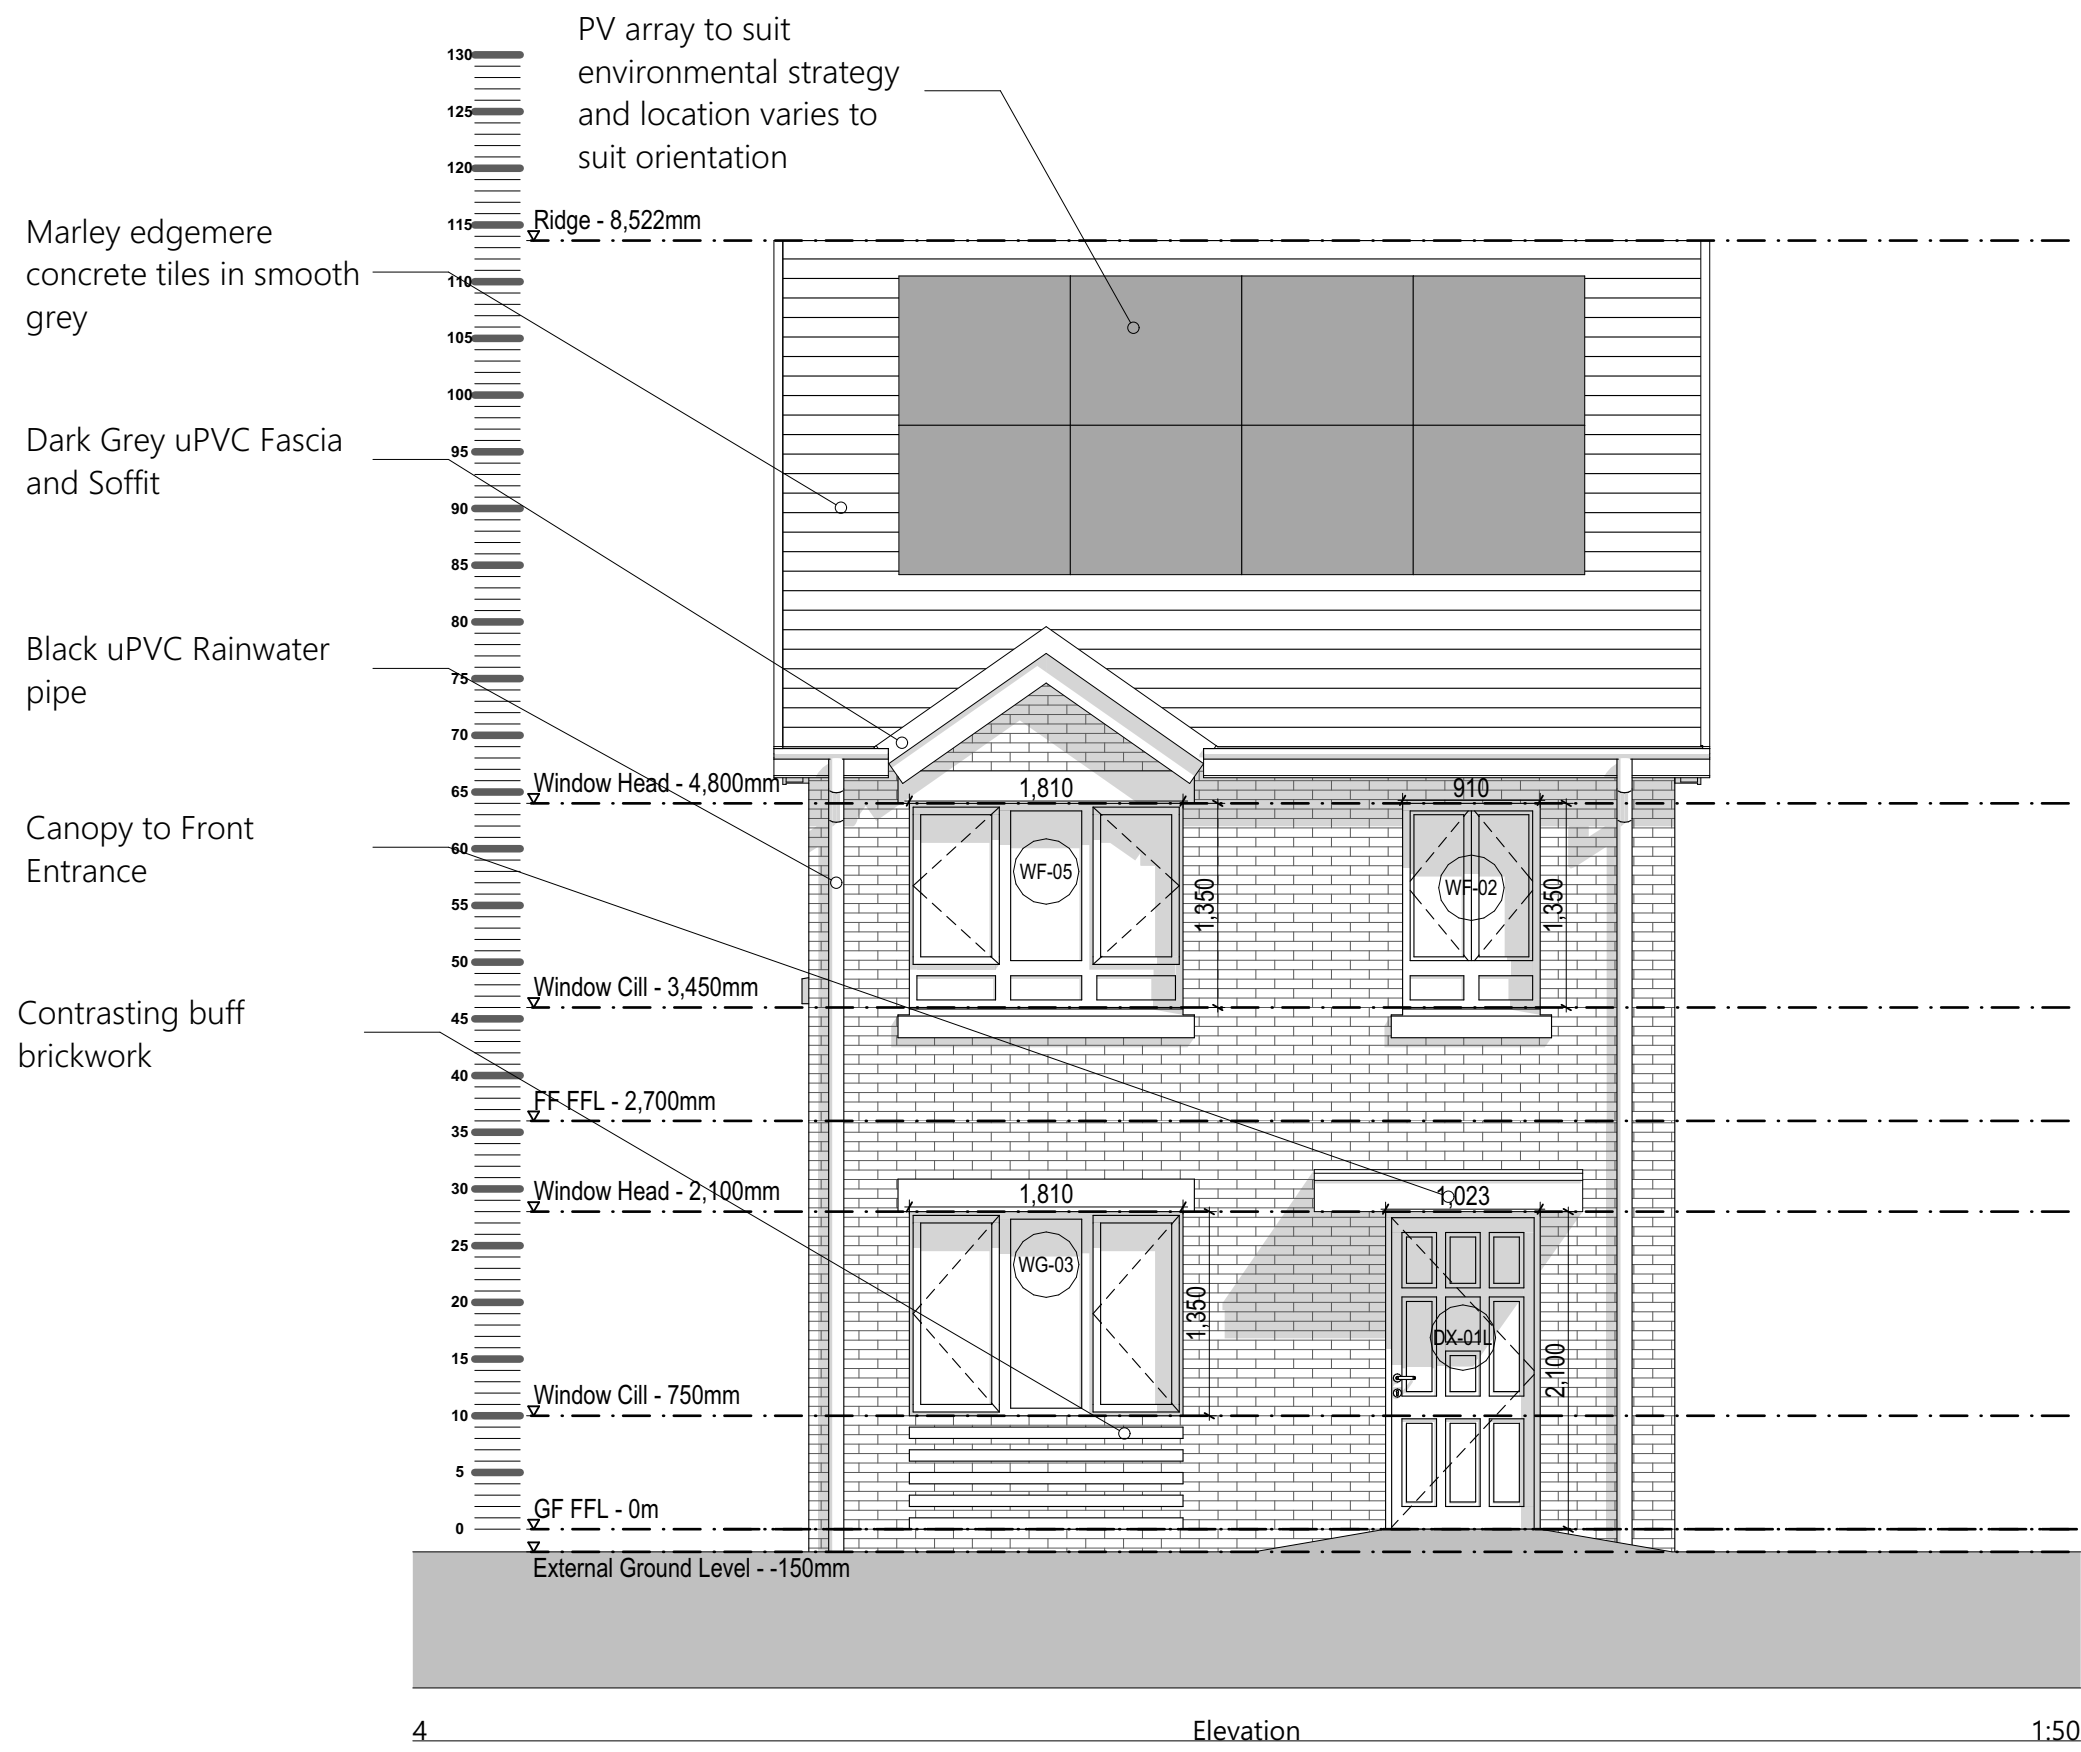
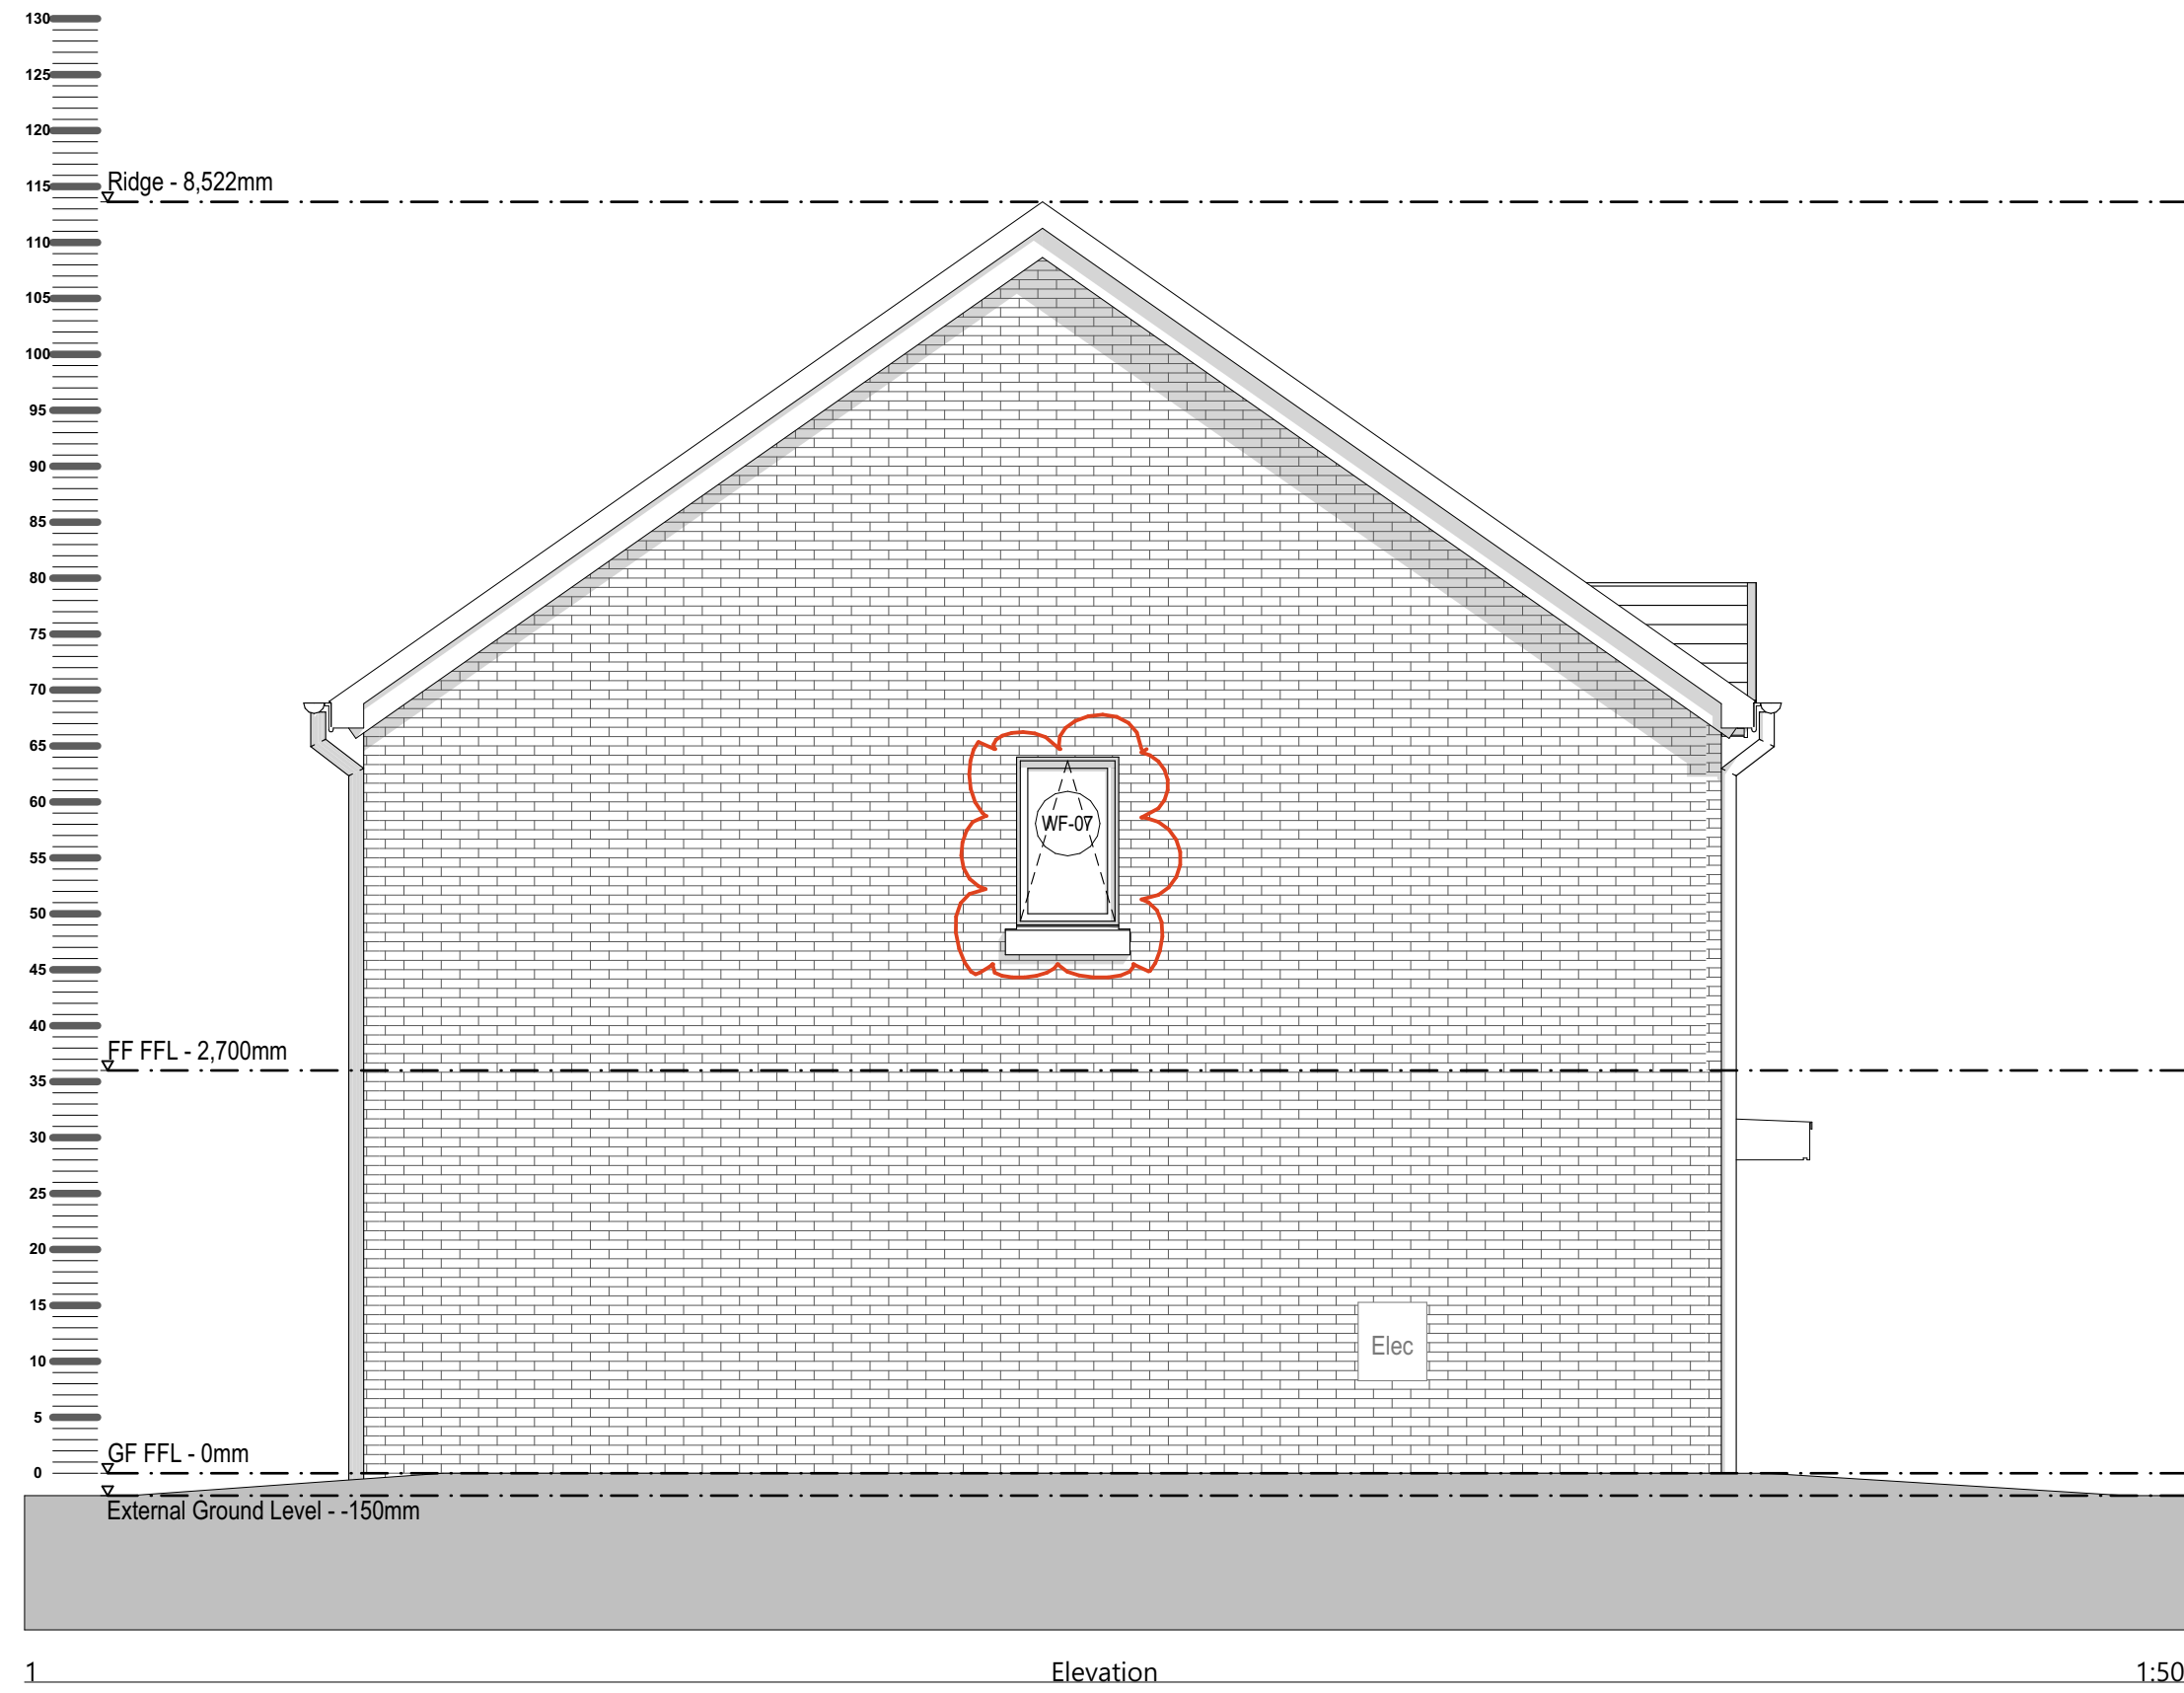
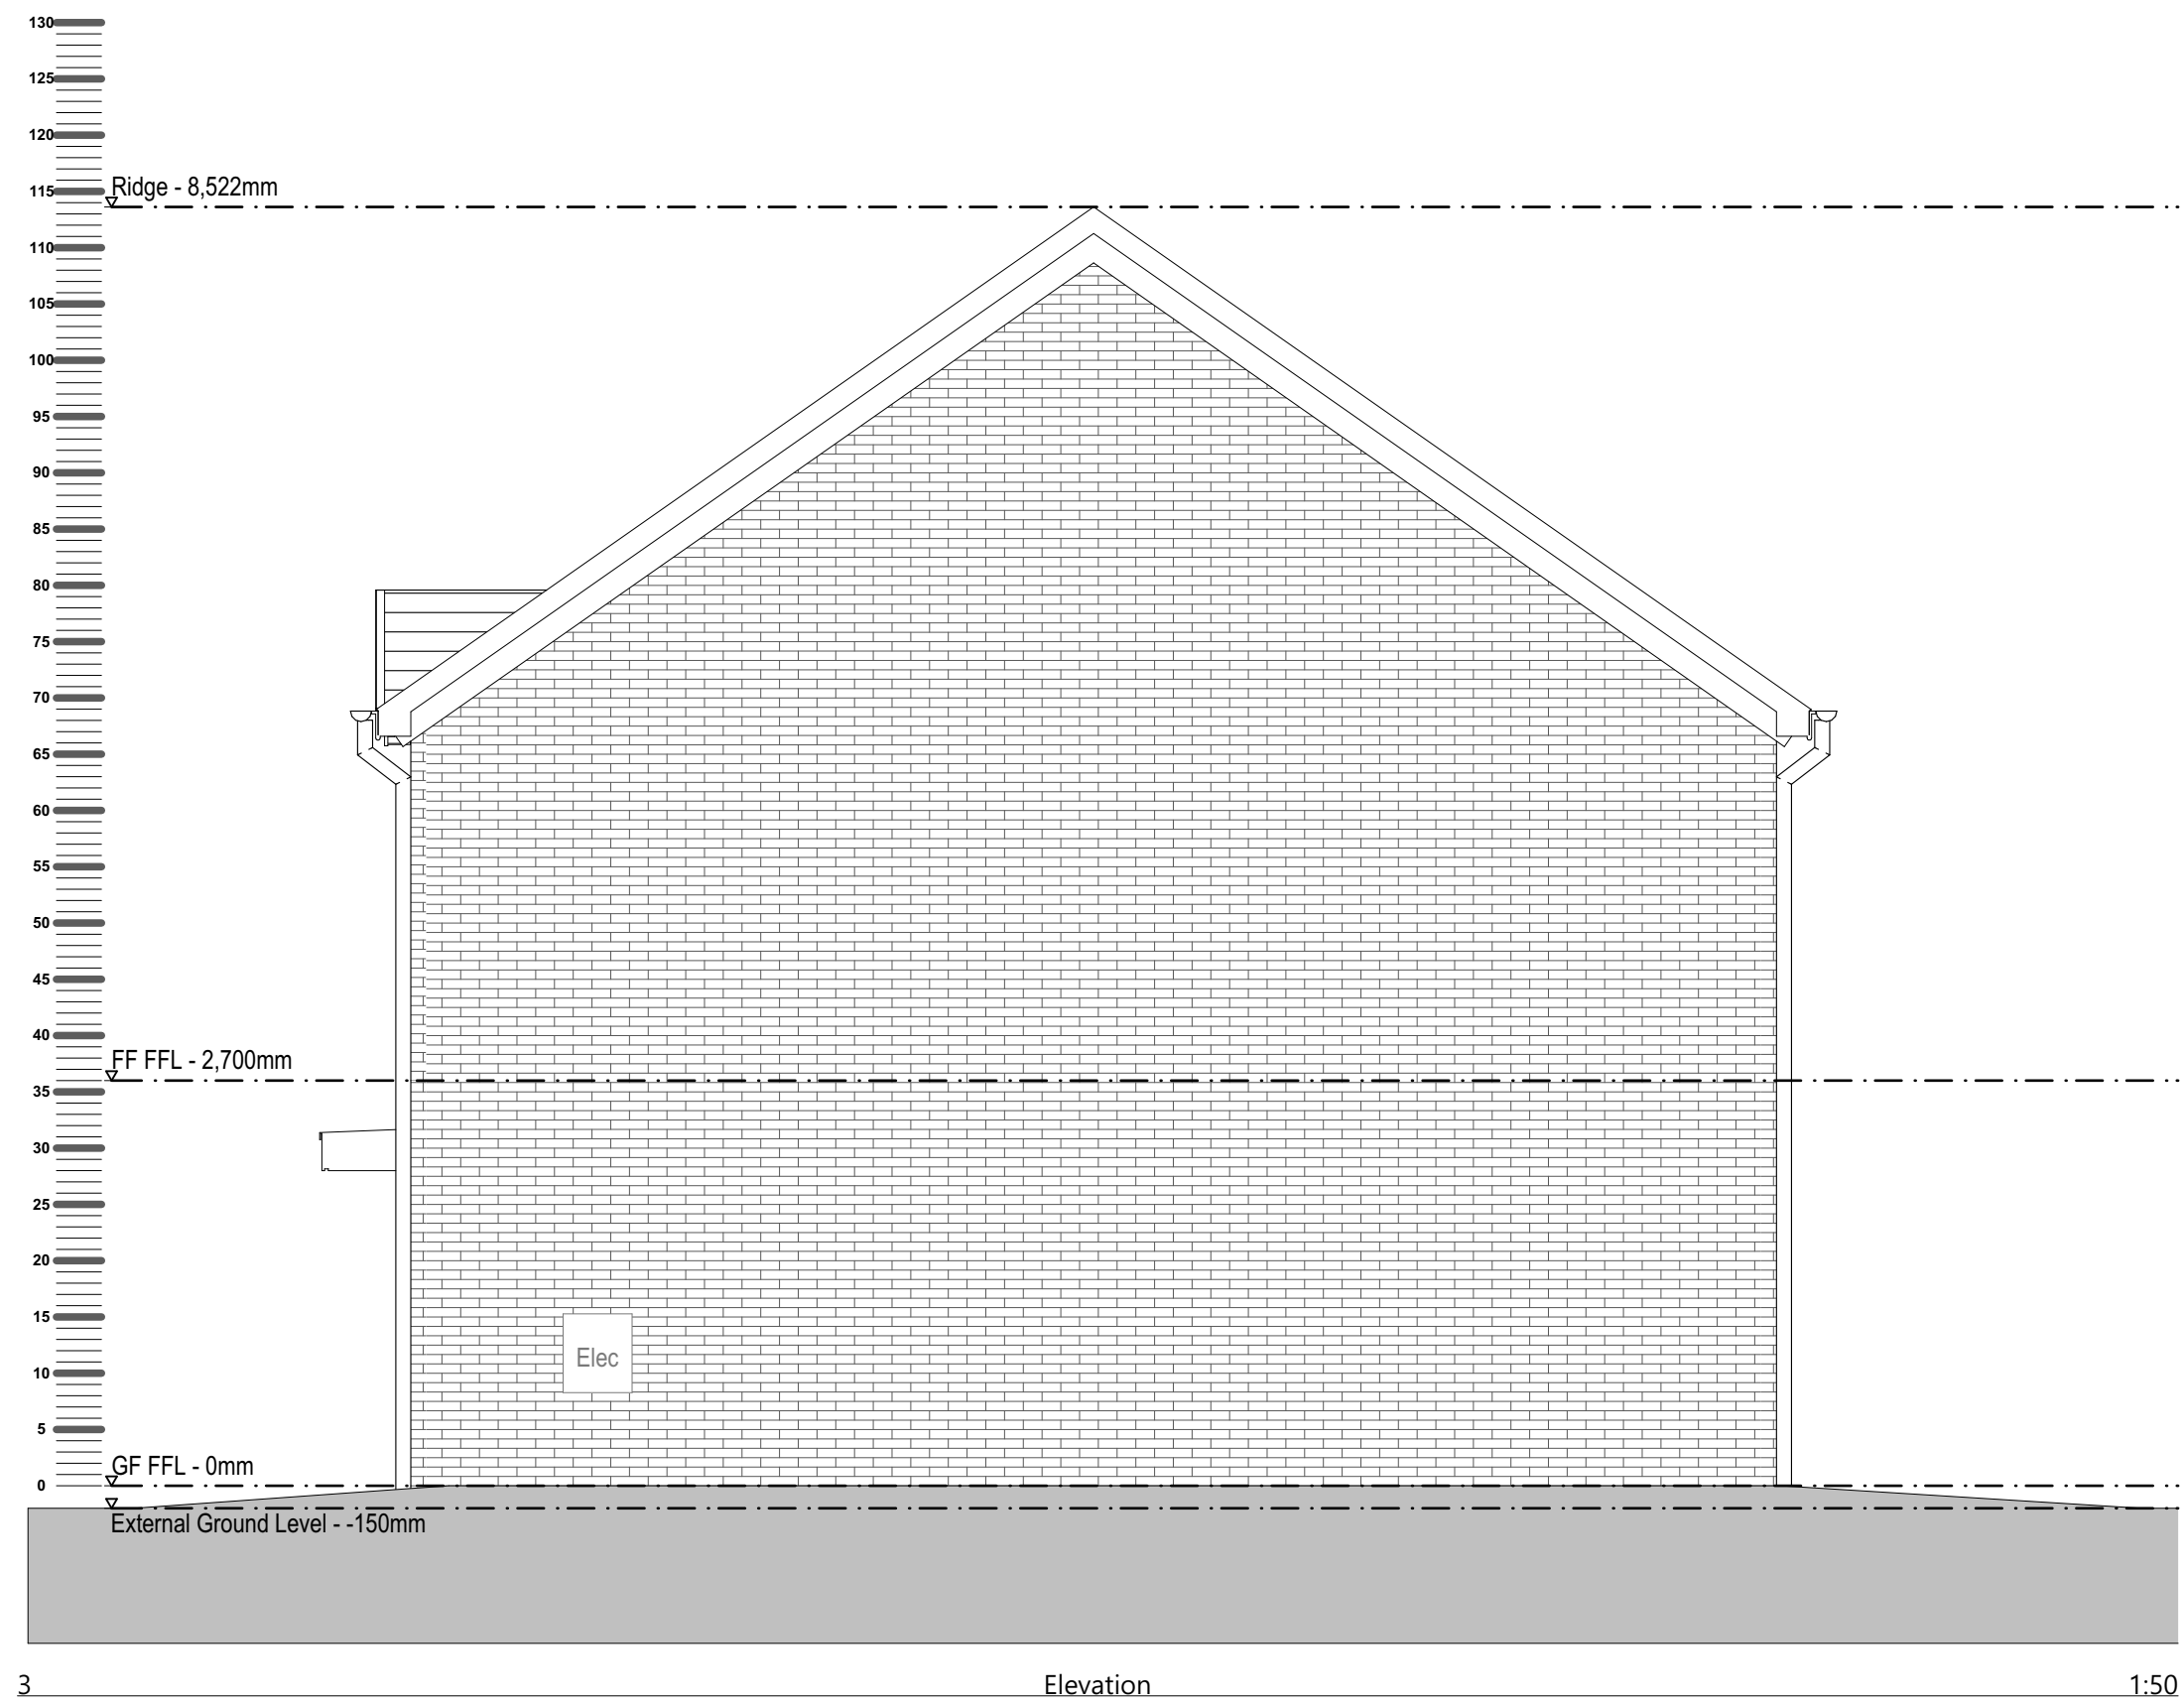


Proposed Elevations 2B4P Block Type G - Blocks 4,7

Dimensions are to be checked on site. Do not scale from drawings. Report discrepancies to the Architect.

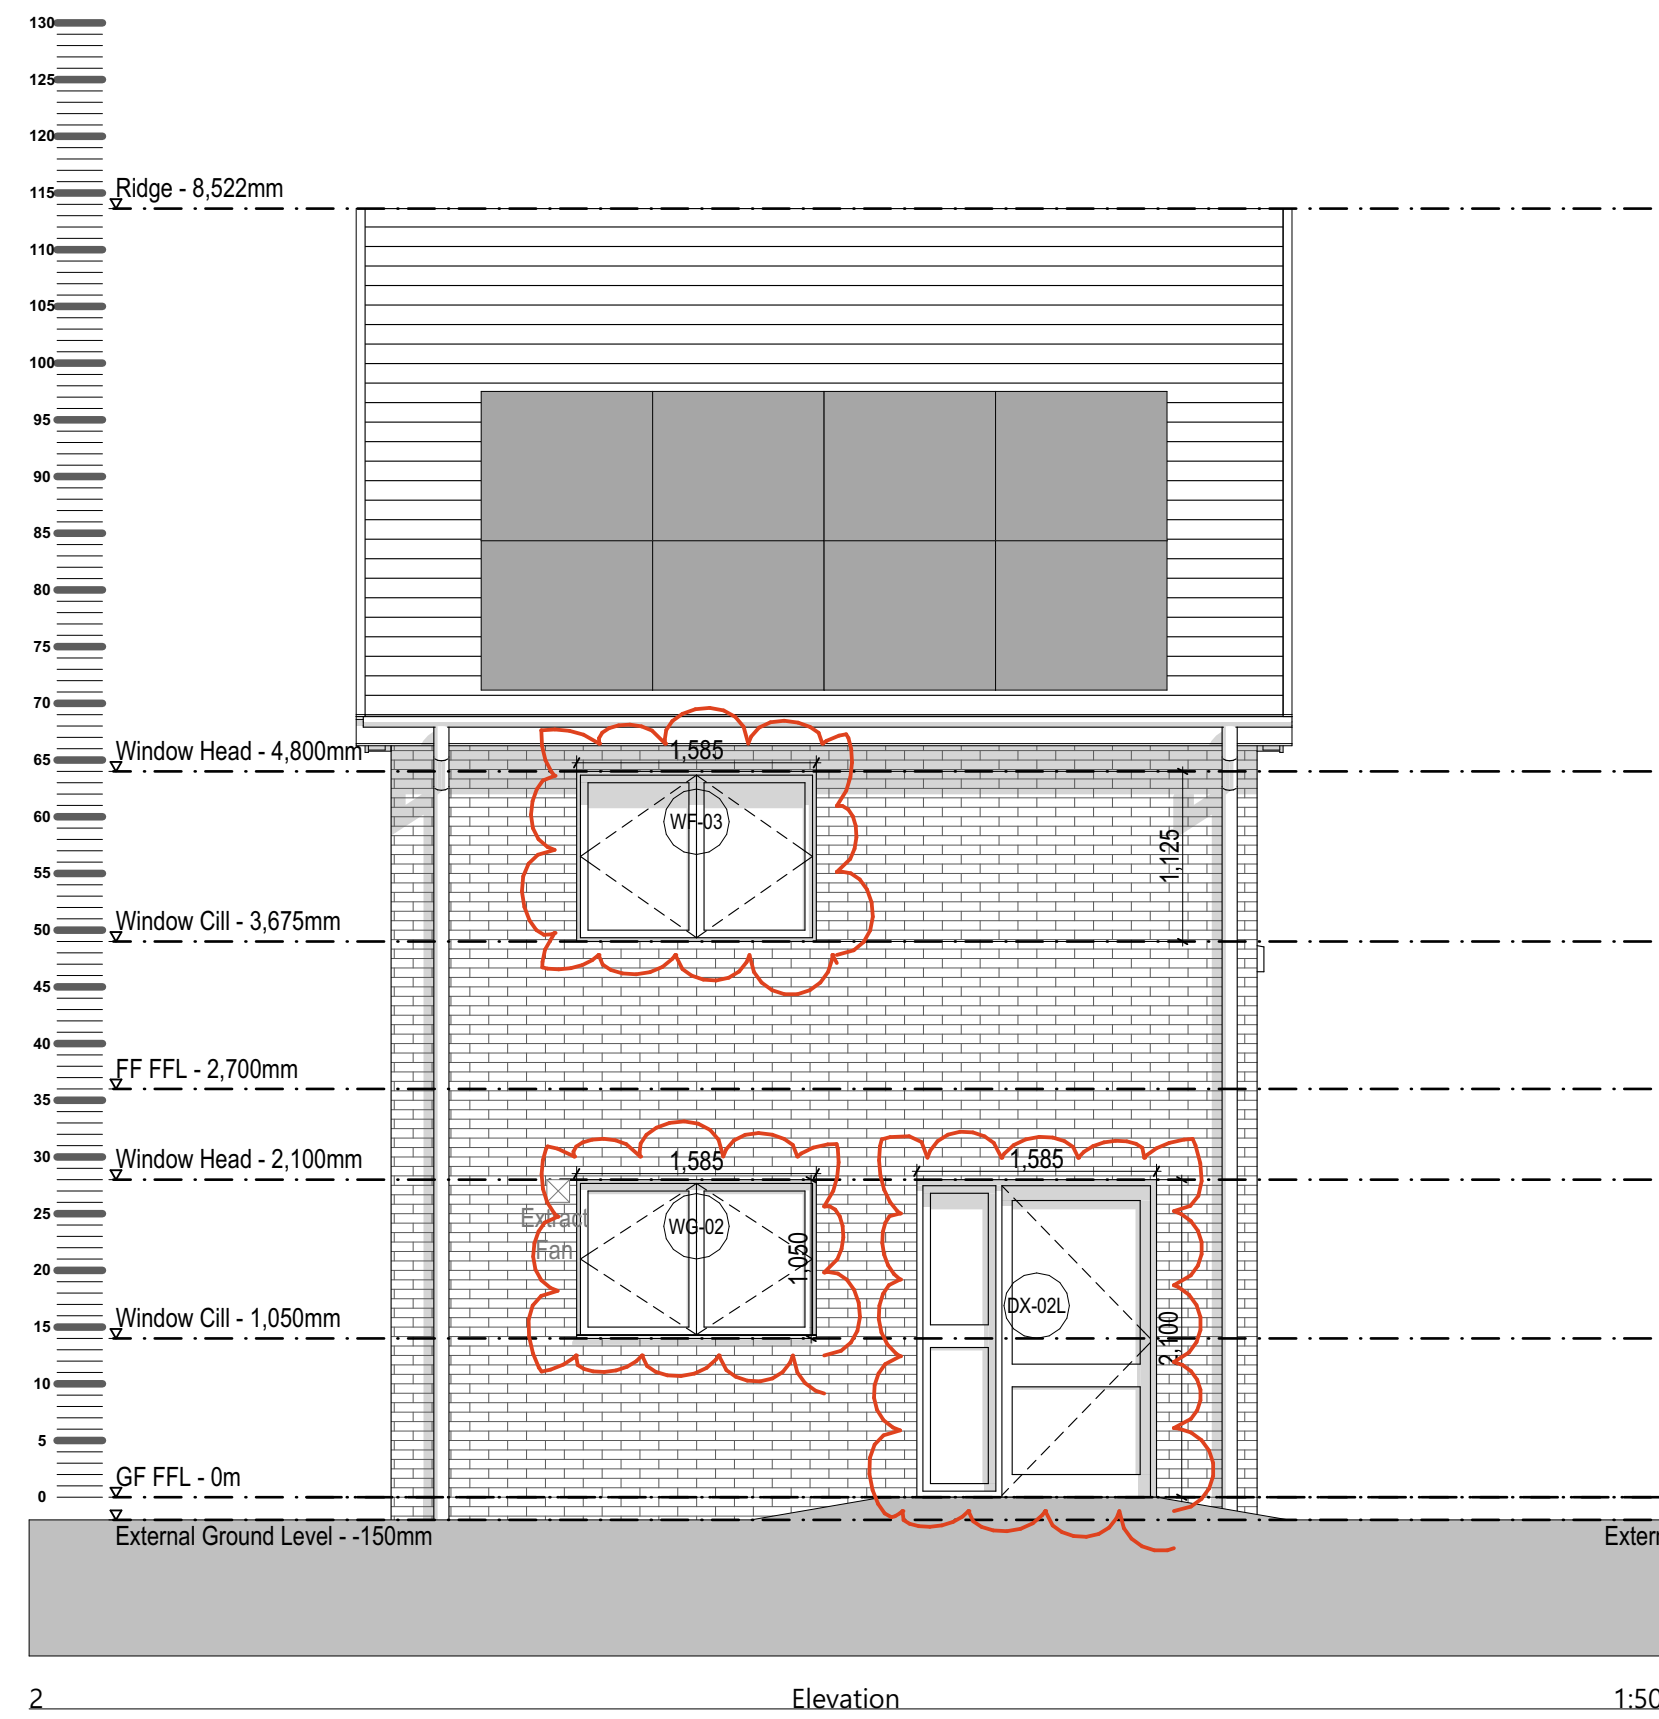

D	Changes bubbled for 3/23	16/02/26	C.M.
C	Elevations updated to reflect changes	09/12/25	C.M.
B	Elevations updated to show PV array	06/02/25	C.M.
A	Elevations updated	03/11/23	C.M.
Designation	Detail of Revision	Date	Initials

PROJECT

Charlestown, White Moss
Road and Dam Head Drive -
P500 Phase 1 Site

TITLE

Proposed Elevations 2B4P
Block Type G - Blocks 4,7

SIZE

A1

STATUS

PLANNING

PROJECT No.

1785

DRAWING No.

PL.022D

DRAWN by

CM

CHECKED

DS

DATE

NOV 22

SCALE (u.a.o)

1:50

JOHN MCCALL ARCHITECTS LTD

No. 1 Arts Village, Henry Street, Liverpool L1 5BS Tel: 0151 707 1818 Fax: 707 1819

4a Rock Mill Lane, New Mills, SK22 3BN e-mail: admin@John McCall.co.UK

