

whitespace
CONNECT



LYF MANCHESTER
EXTERIOR SIGNAGE TENDER DRAWING



22 DECEMBER 2025

EXTERIOR SIGNAGE


CODE	SIGNAGE LIST	INSTALLTION	QTY.	REQUIRED
PDA	PROJECT ID –TYPE A (ROOFTOP SIGN)	WALL MOUNTED	1	




KEY PLAN

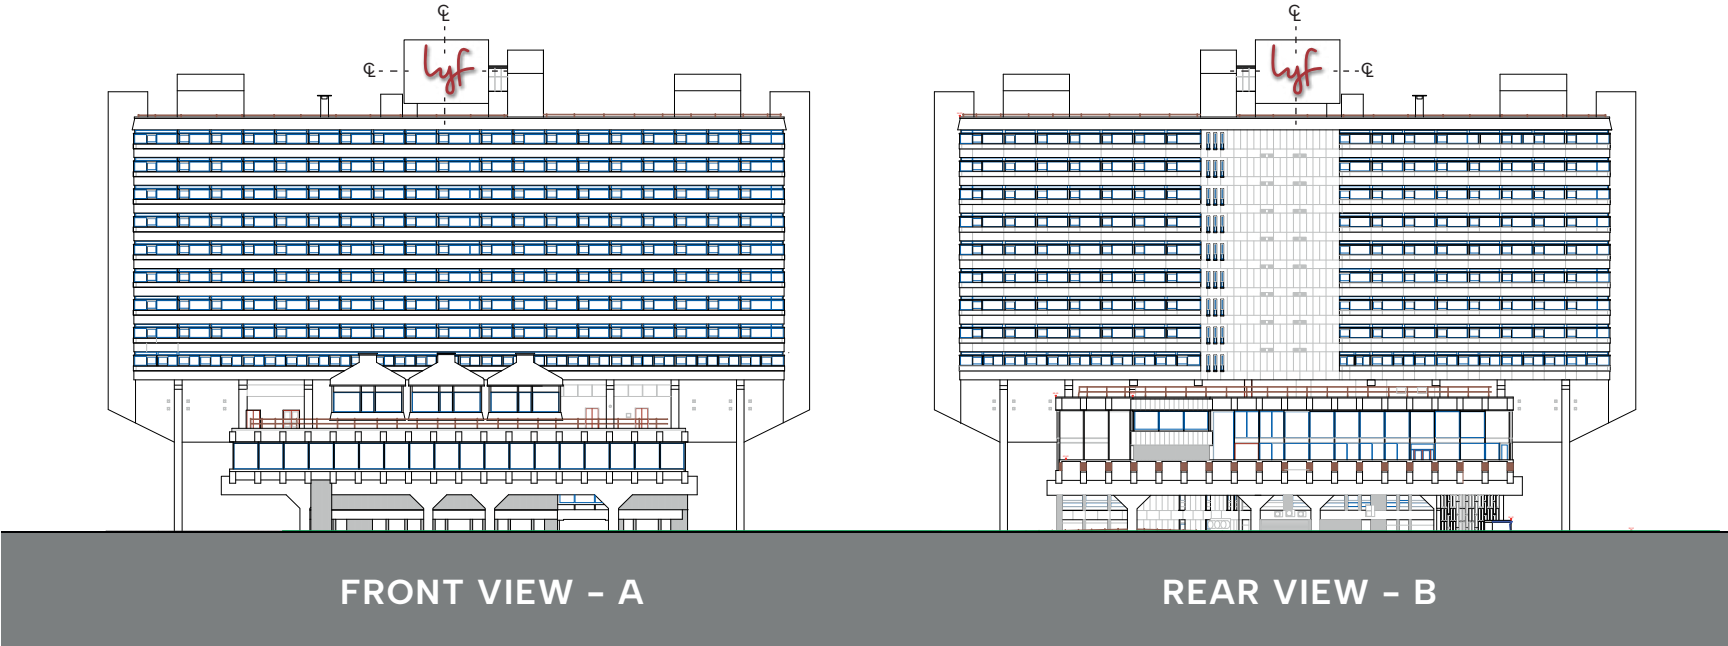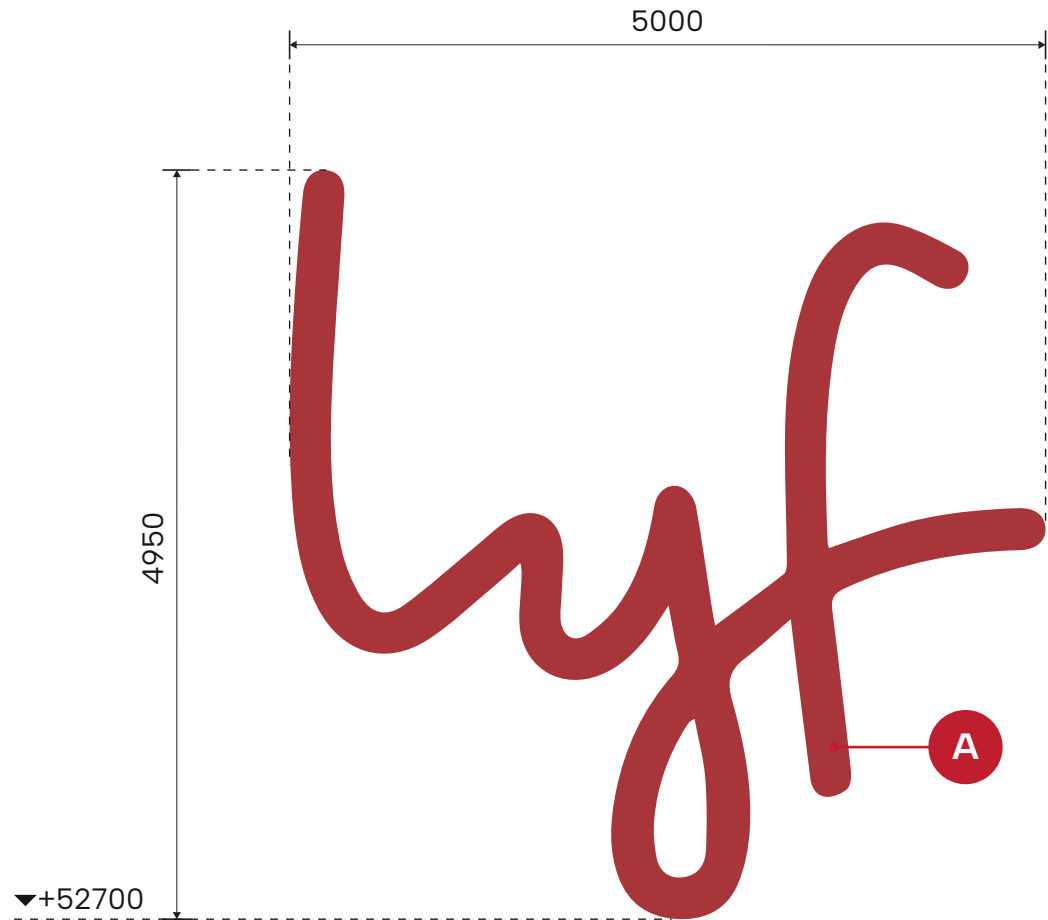

FRONT VIEW
SCALE 1:50

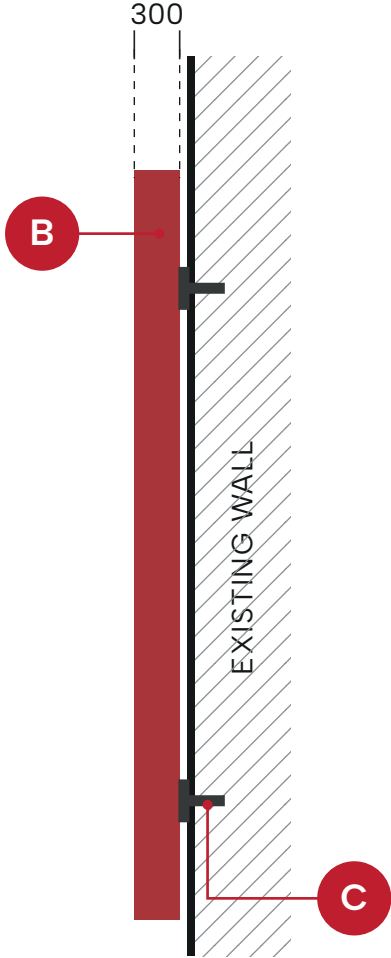

SIDE VIEW
SCALE 1:50

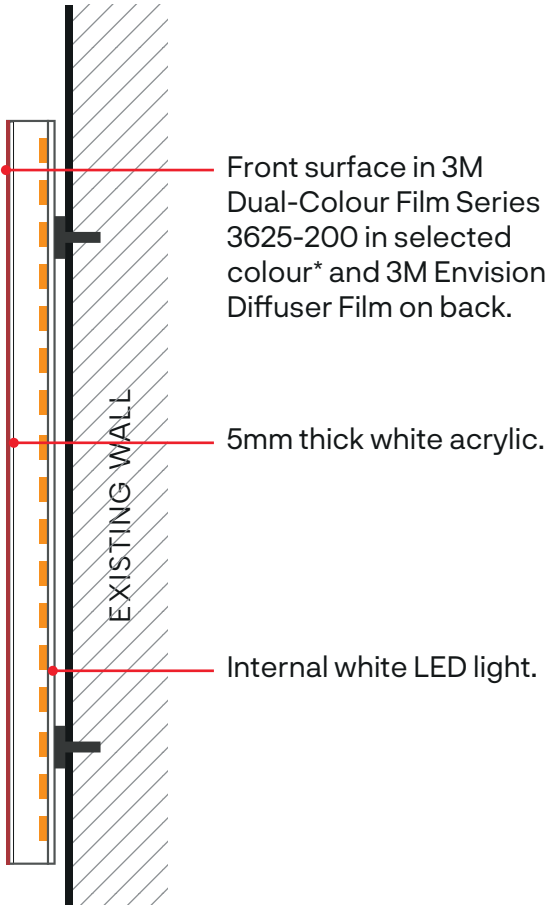


SECTION
SCALE 1:50




<div>whitespace</div> <div>CONNECT</div>	
Project: LYF PICCADILLY MANCHESTER	
Stage: TENDER DRAWINGS	
Note: This material is confidential and copyrighted information subject to the protections of applicable laws.	
Specification: A Front surface in 3M Dual-Colour Film Series 3625-200 in selected colour* and 3M Envision Diffuser Film on back. B Aluminium box-up in powder coated finish to match selected logo colour (PANTONE 1807C). C Mounting detail to be proposed by signage contractor based on site condition. This sign will require PE (professional engineer's) endorsement.	
Signage: PROJECT ID SIGN – TYPE A (ROOFTOP SIGN)	
Requirement Note: Internal 5500K cool white LED illumination	
Date: 22.12.2025	Revised: -
Title: PDA-01	



CODE	SIGNAGE LIST	INSTALLTION	QTY.	REQUIRED
PDB	PROJECT ID –TYPE B (WALL ENTRANCE)	WALL MOUNTED	1	

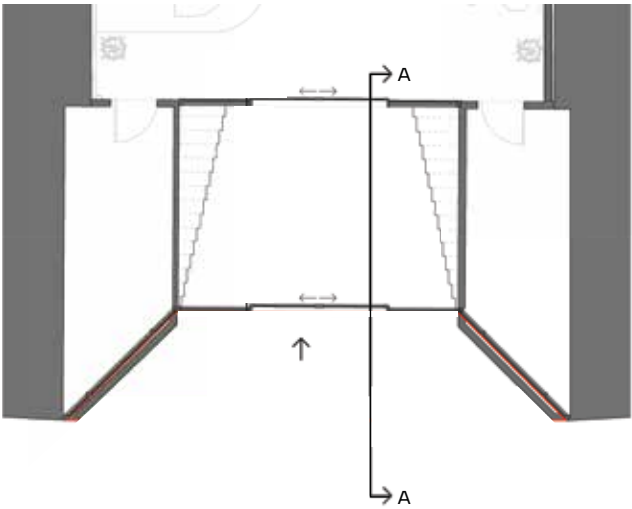

KEY PLAN

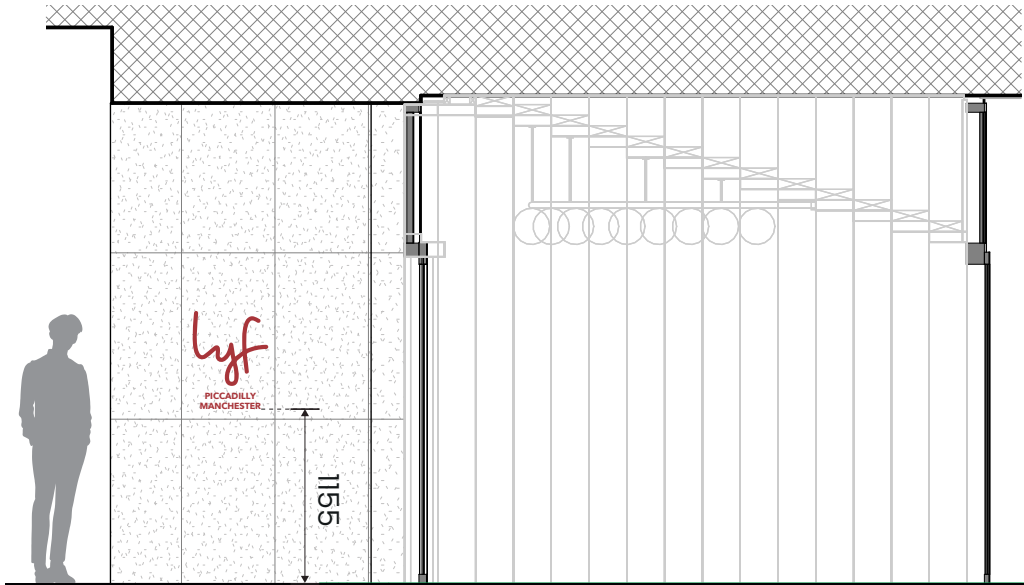


PROPOSED ENTRANCE SECTION AA

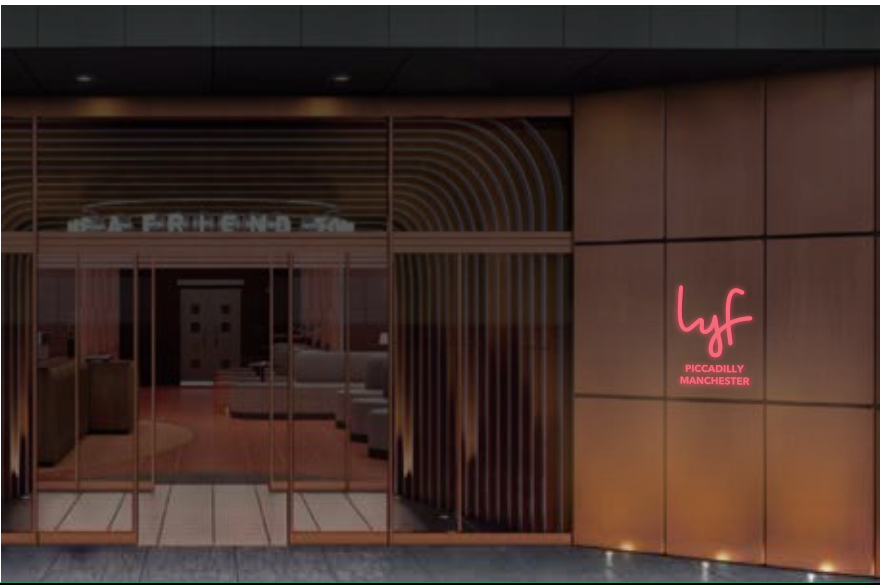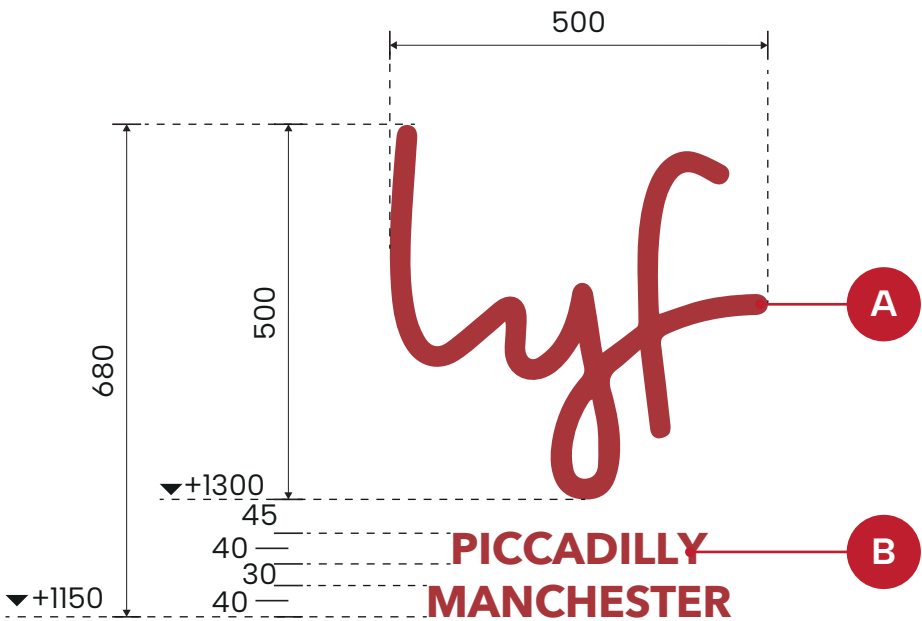

FRONT VIEW
SCALE 1:5



SIDE VIEW
SCALE 1:10

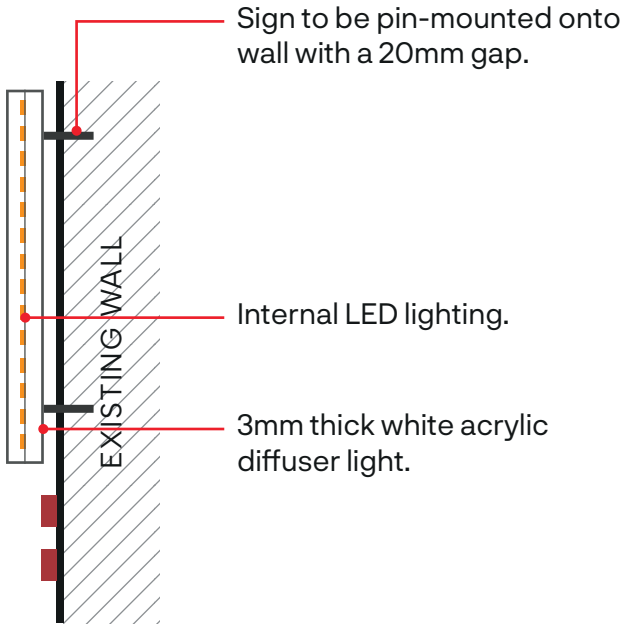

SECTION
SCALE 1:10



PANTONE 1807C
#A73439

<div>whitespace</div> <div>CONNECT</div>	
Project: LYF PICCADILLY MANCHESTER	
Stage: TENDER DRAWINGS	
Note: This material is confidential and copyrighted information subject to the protections of applicable laws.	
Specification: A Aluminium box-up logo in powder-coated finish of property colour (PANTONE 1807C). B Property location in 20mm thick cut out acrylic spray painted matte black finish. Letters to be glued onto wall with max-bond glue.	
Signage: PROJECT ID SIGN – TYPE B (WALL ENTRANCE)	
Requirement Note: Internal 5500K cool white LED illumination	
Date: 22.12.2025	Revised: -
Title: PDB-01	

THANK YOU

