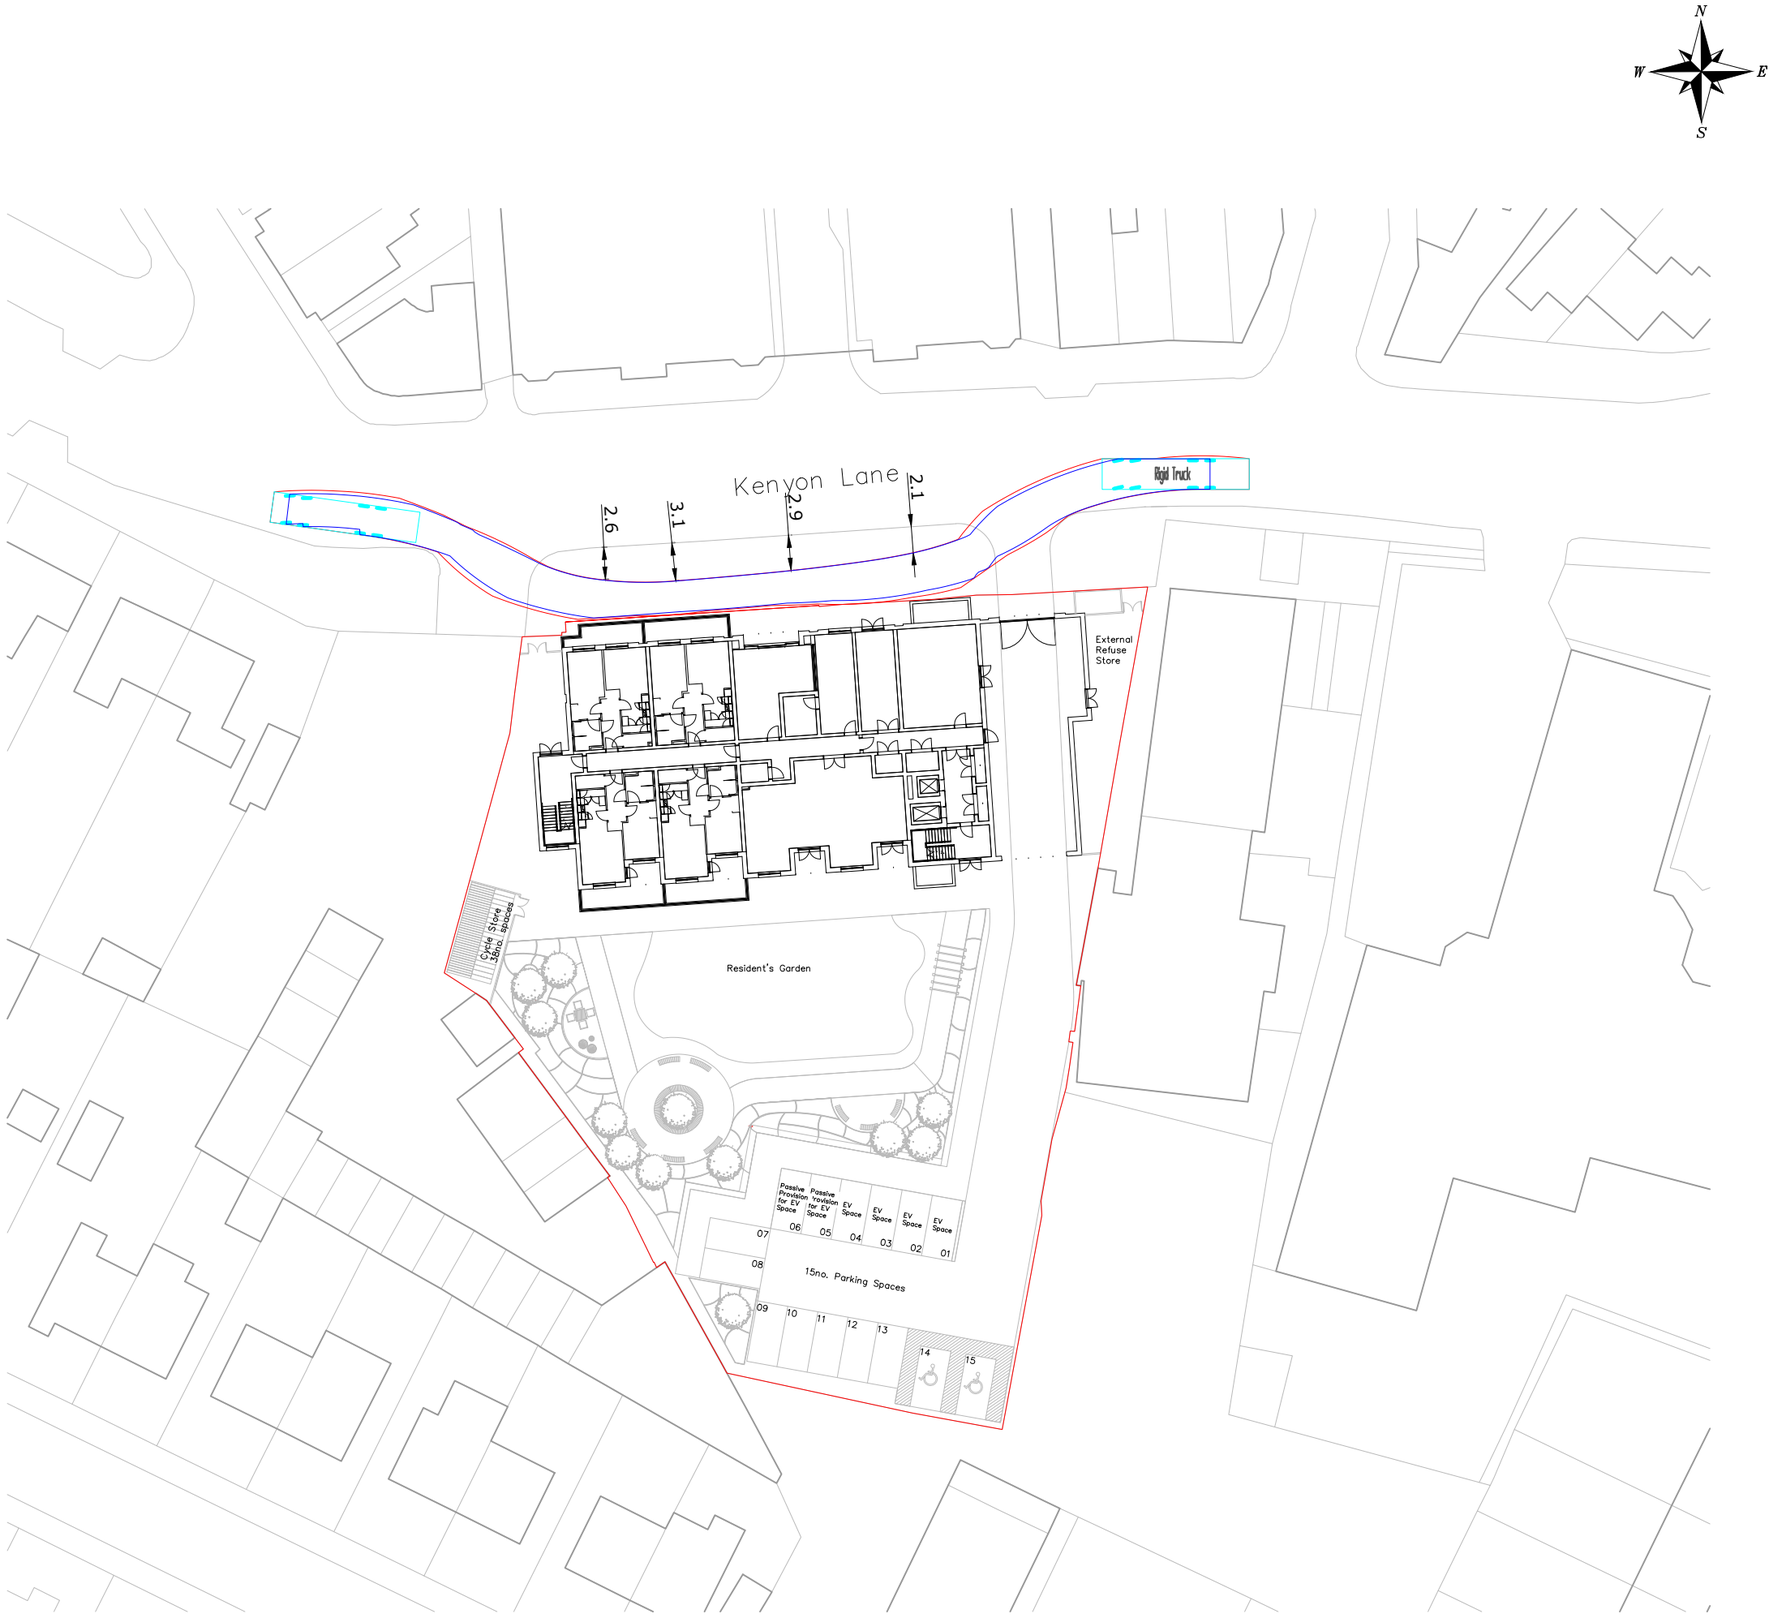

NOTES

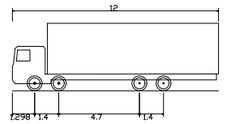

Rigid Truck	
Overall Length	12.000m
Overall Width	2.500m
Overall Body Height	3.928m
Min Body Ground Clearance	0.412m
Track Width	2.471m
Lock to Lock Time	6.00s
Kerb to Kerb Turning Radius	11.900m

REV	DETAILS	DRAWN	CHECKED	DATE
-	-	-	-	-

CLIENT:

EDEN PLANNING

PROJECT:

KENYON LANE,
MOSTON

DRAWING TITLE:

SWEPT PATH ANALYSIS

SCALES: 1:500 @ A3

DRAWN:	CHECKED:	DATE:
LB	MR	NOV 25

Eddisons
340 Deansgate
Manchester
M3 4LY

Email: info@croftts.co.uk
Tel: 0161 837 7380
Web: www.eddisons.com/services/transport-planning

DRAWING NUMBER:	REVISION:
PROP-SP02	-

Eddisons

C:\Users\Leon.Blythe\OneDrive - Begbies Traynor Group\Desktop\GA Work\PROP-SP02.dwg