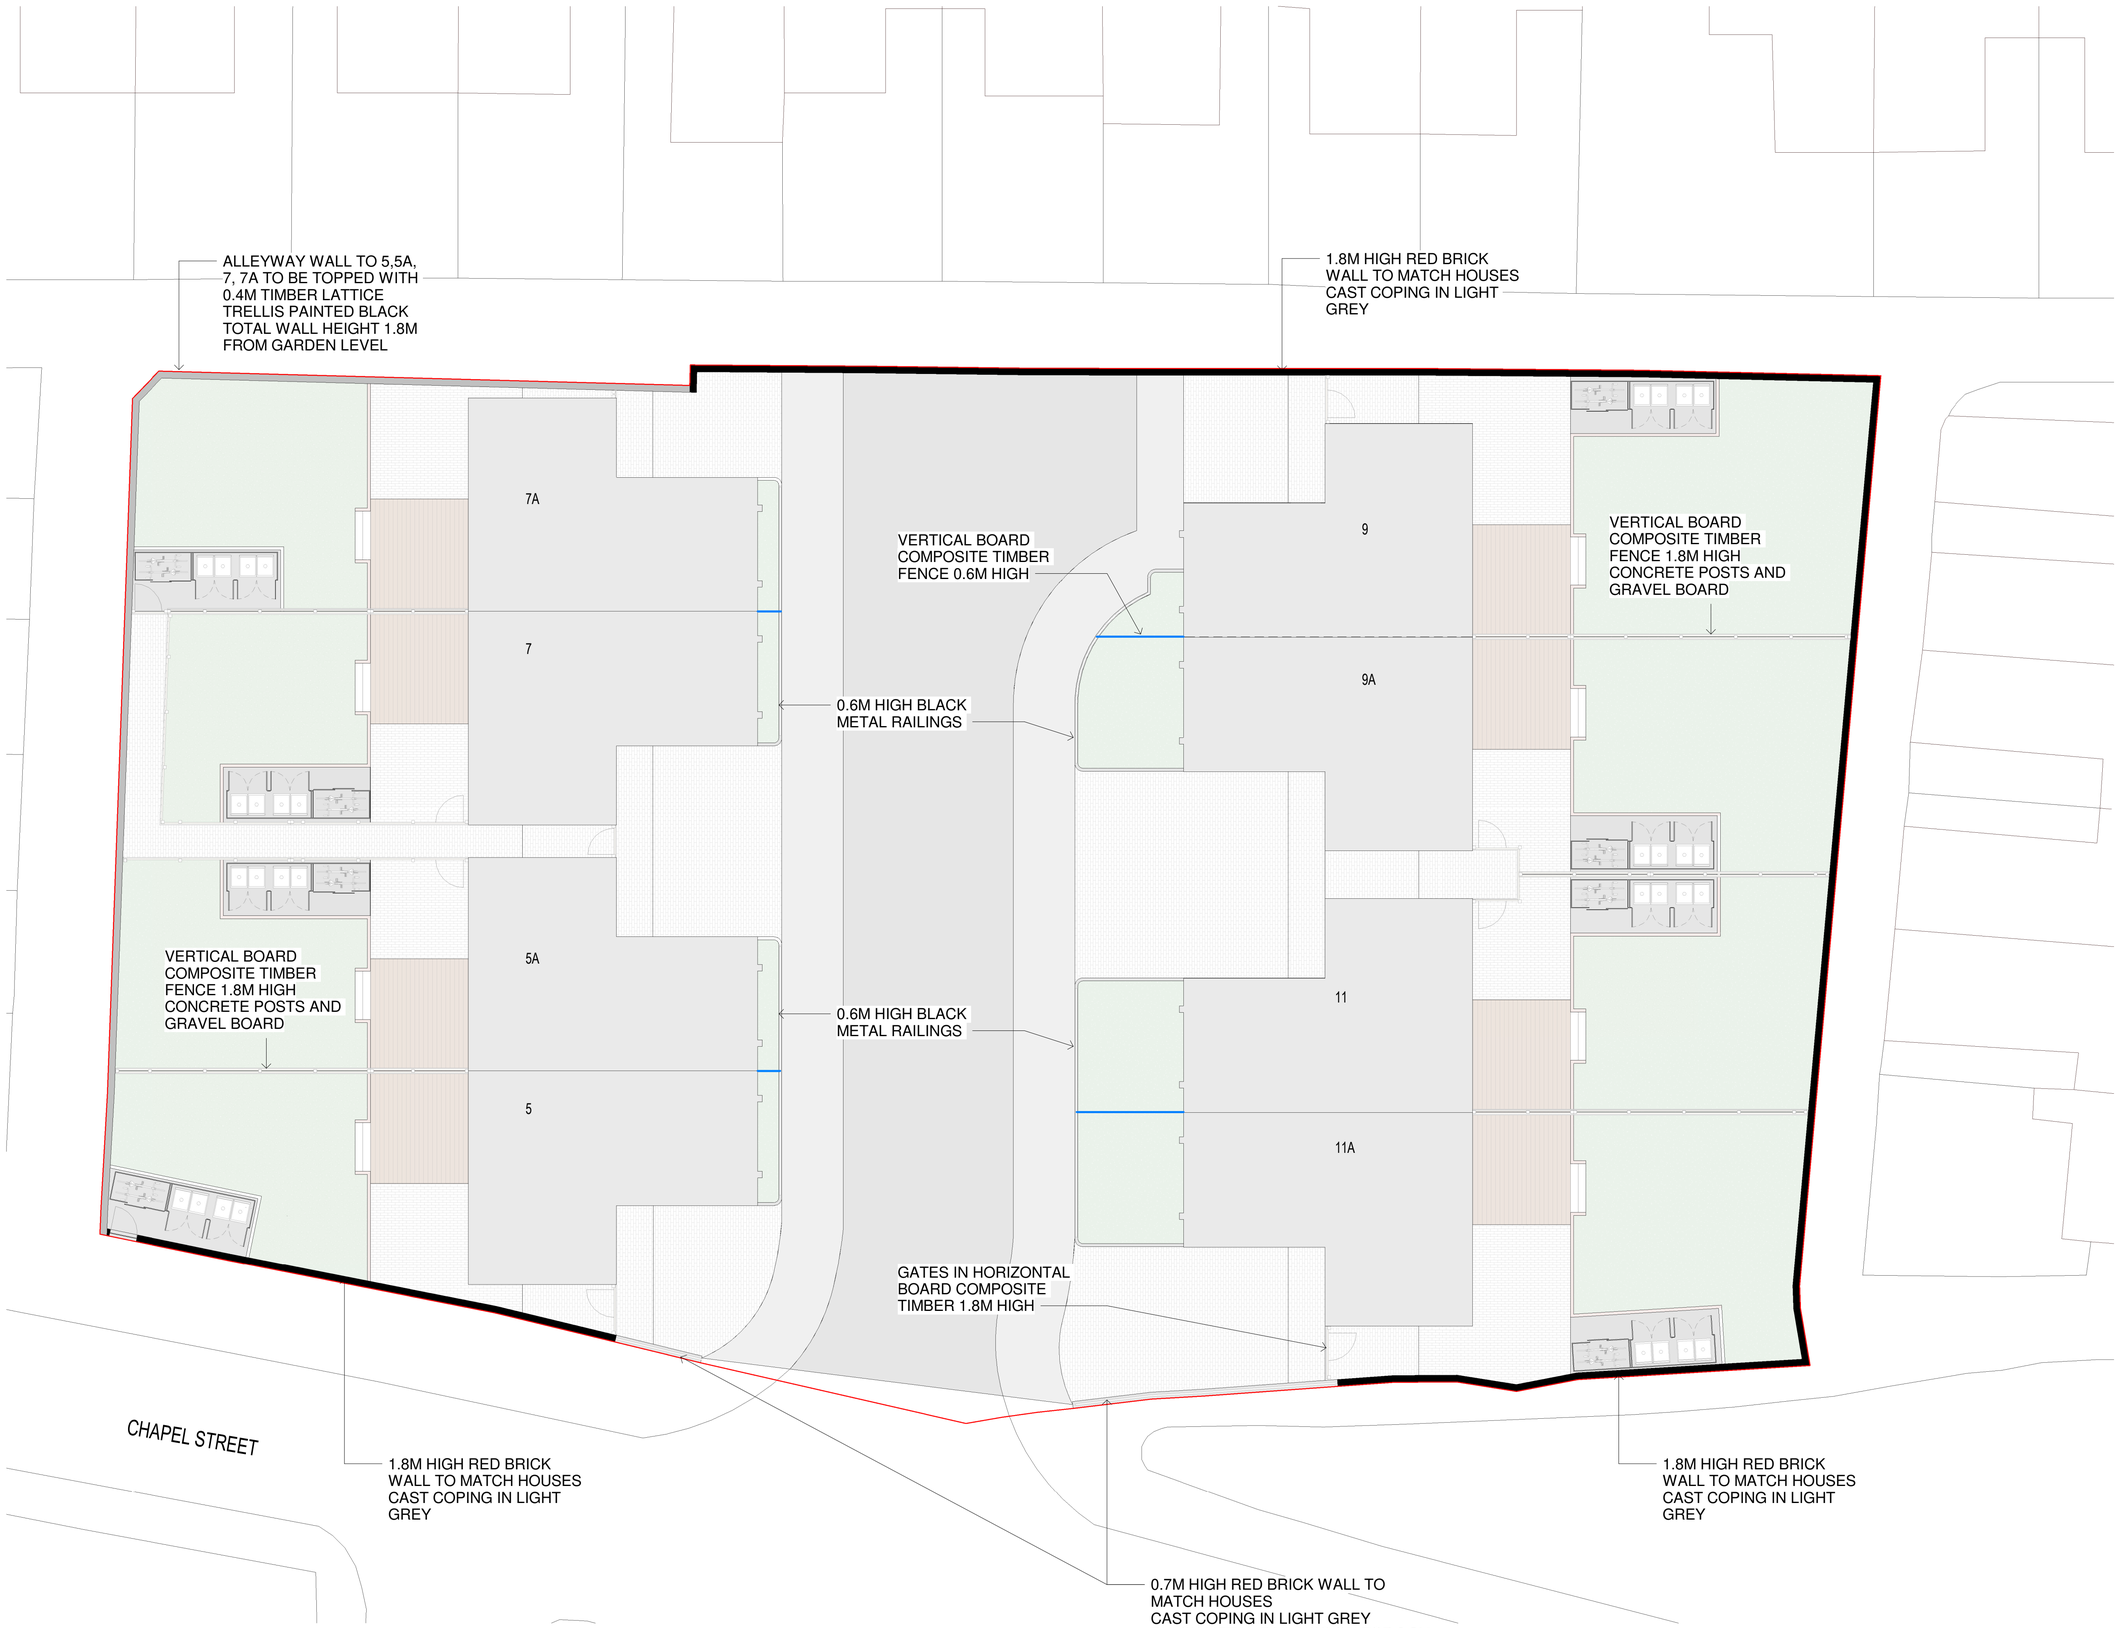


Location Plan

North Point

GTA North Limited Copyright. Guy Taylor Associates is a trading name of GTA North Limited.

Drawing Notes:

0 2 4 6

SCALE 1 : 100

Rev:	Description:	Revised By:	Issue Date:
P01	PLANNING ISSUE	CR	13.09.25

Project:
CHAPEL STREET
M19 3QB

Drawing Title:
BOUNDARY TREATEMENTS PLAN

Scale: 1 : 100@A1 Original Issue Date:

Original Drawn By: Author Original Checked by: Checker

Drawing Number: 24-0016--90-012

Revision: P01

Reason For Issue:
PLANNING APPROVAL

Swan Buildings, 20 Swan Street M4 5JW
T: 0161 826 1042 M:07914 402 101
manchester@guytaylorassociates.co.uk
www.guytaylorassociates.co.uk

GUY TAYLOR ASSOCIATES