


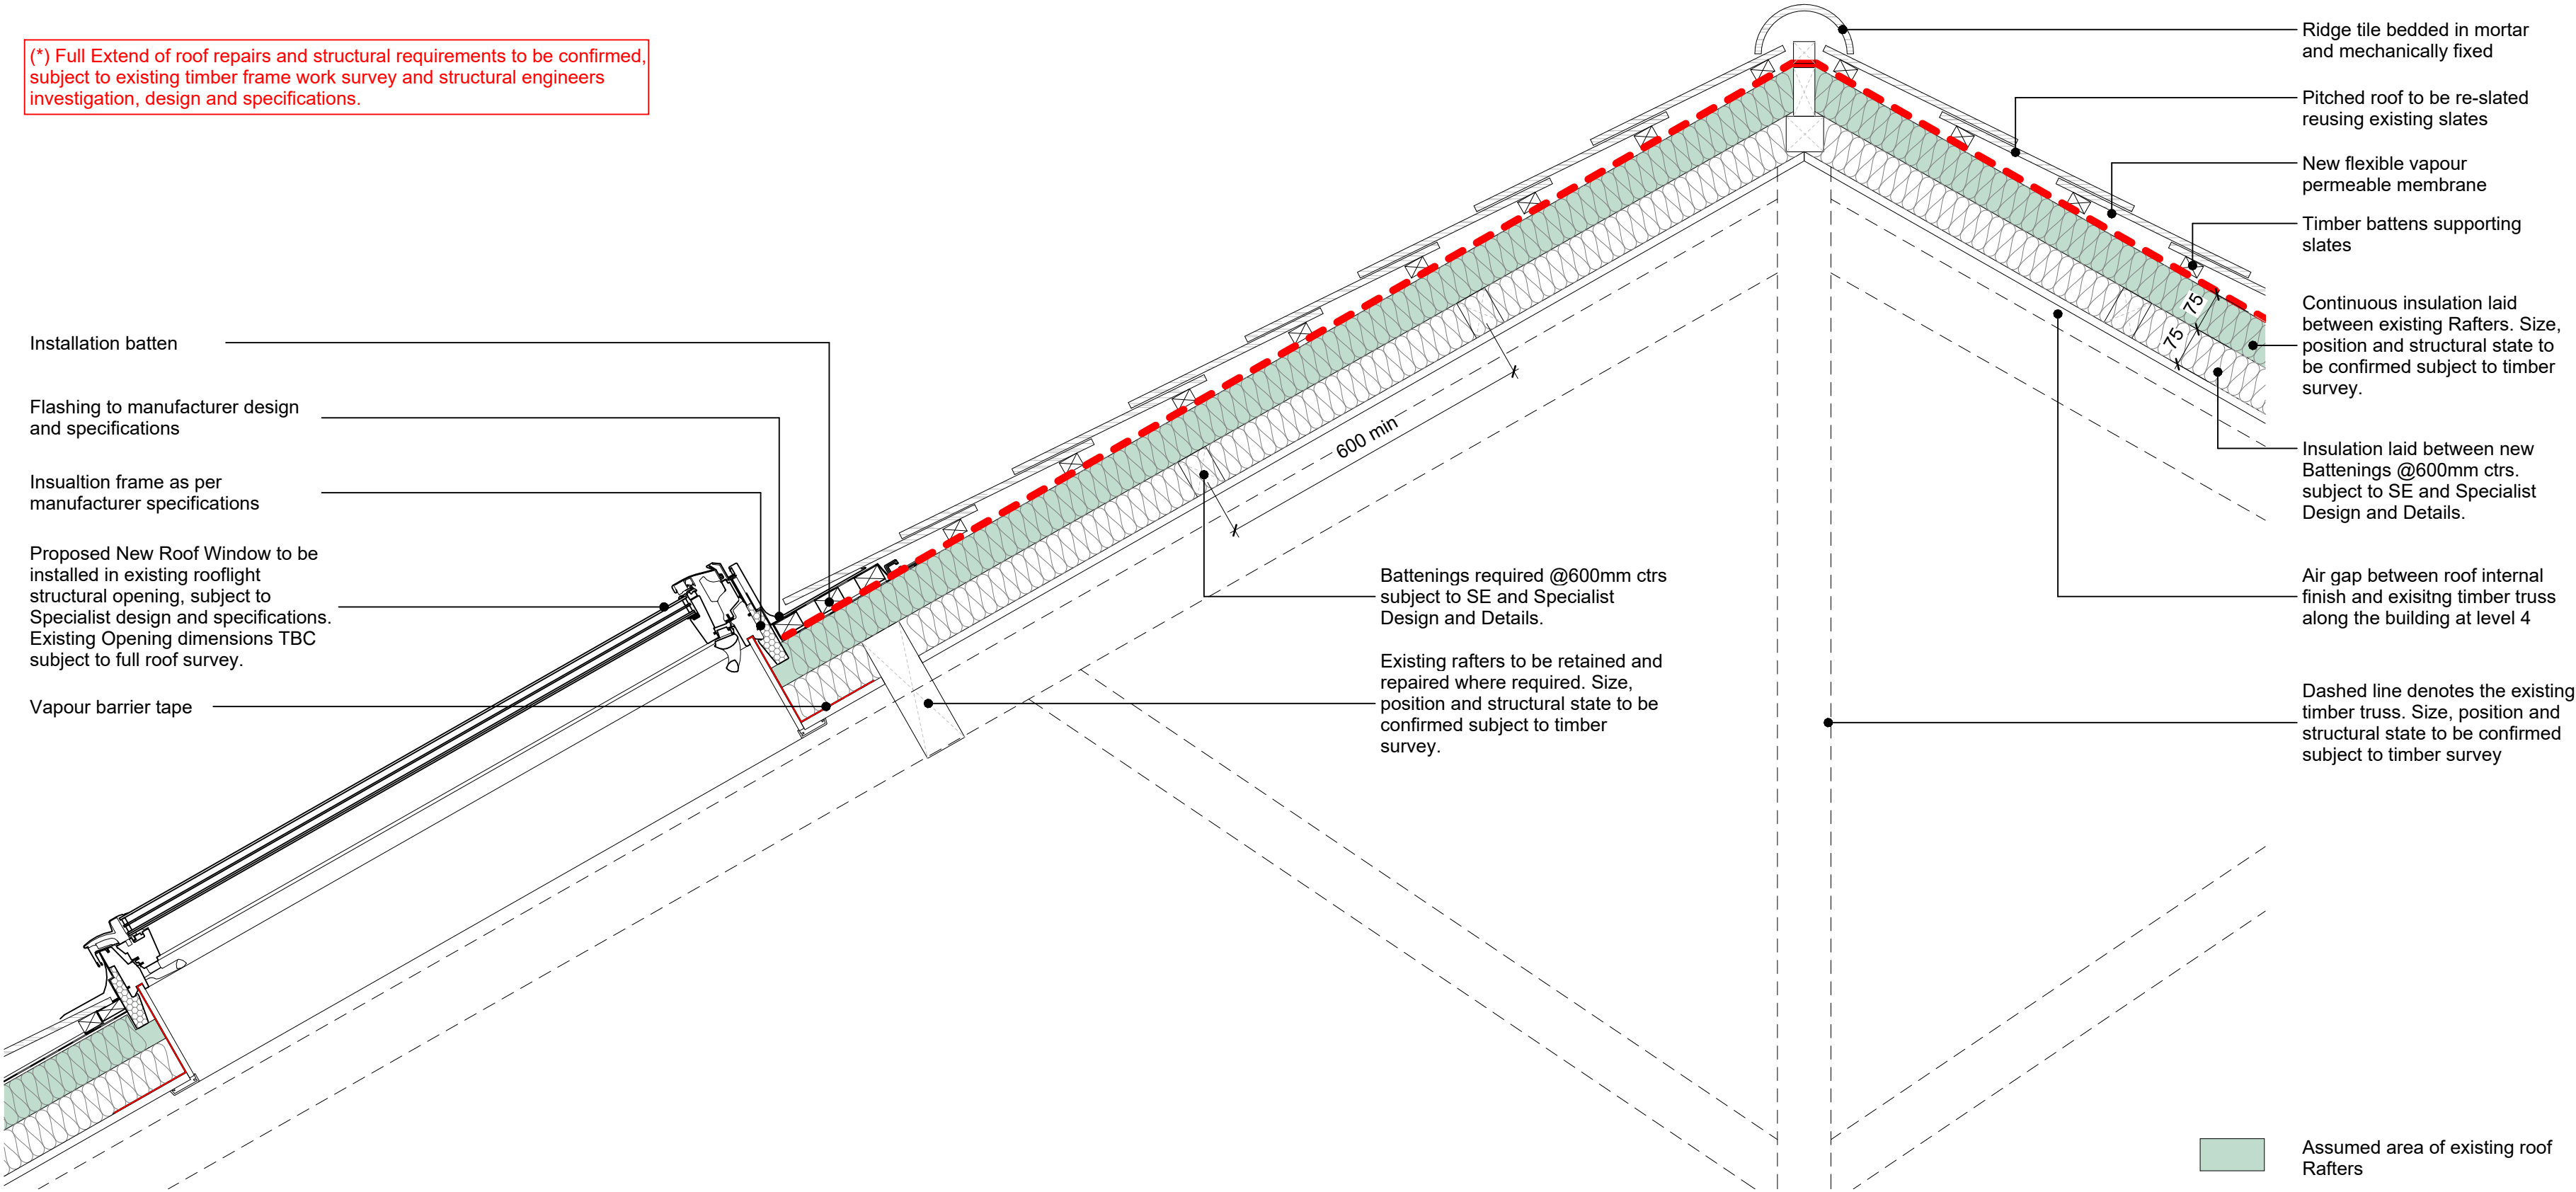

General Notes:

This drawing is the property of Fletcher-Rae (UK) Limited and copyright is reserved by them. The drawing is not to be copied, reproduced or re-distributed either in whole or in part without the prior written consent of Fletcher-Rae (UK) Limited.

The originator shall have no responsibility for any liability, loss, cost, damage or expense arising from or relating to any use of this document other than for its intended purpose on this project.

This drawing shall be read in conjunction with all other relevant drawings, specifications and associated documentation. Any discrepancies, errors or omissions are to be reported to the originator before proceeding with work.

All dimensions are to be checked on site by the contractor prior to proceeding with any work. This drawing shall not be scaled to ascertain any dimensions Work to figured dimensions only.

DISCLAIMER
When this drawing is issued in CAD, it is an uncontrolled version issued for information only, to enable the recipient to prepare their own documents/ drawings for which they are solely responsible.

SOFTWARE INTEROPERABILITY
Fletcher-Rae (UK) Limited prepared this drawing using Autodesk[®]REVIT.

Fletcher-Rae (UK) Limited does not accept liability for any loss or degradation of any information held in the drawing resulting from the translation from the original file format to any other file format or from the recipients reading of it in any other programme.

General Notes:


- All roof and floor construction details shown are indicative and do not represent final construction or installation requirements. They are provided for design intent and coordination purposes only.

- All dimensions, existing conditions, and structural interfaces must be confirmed through a comprehensive on-site survey prior to finalising any construction details.

- The full extent of roof repairs and structural interventions is subject to confirmation following a detailed survey of the existing timber framework and assessment by a qualified structural engineer. Final design and specifications will be based on their recommendations.


Roof Detail 02. Pitched roof Rooflight

1 : 10

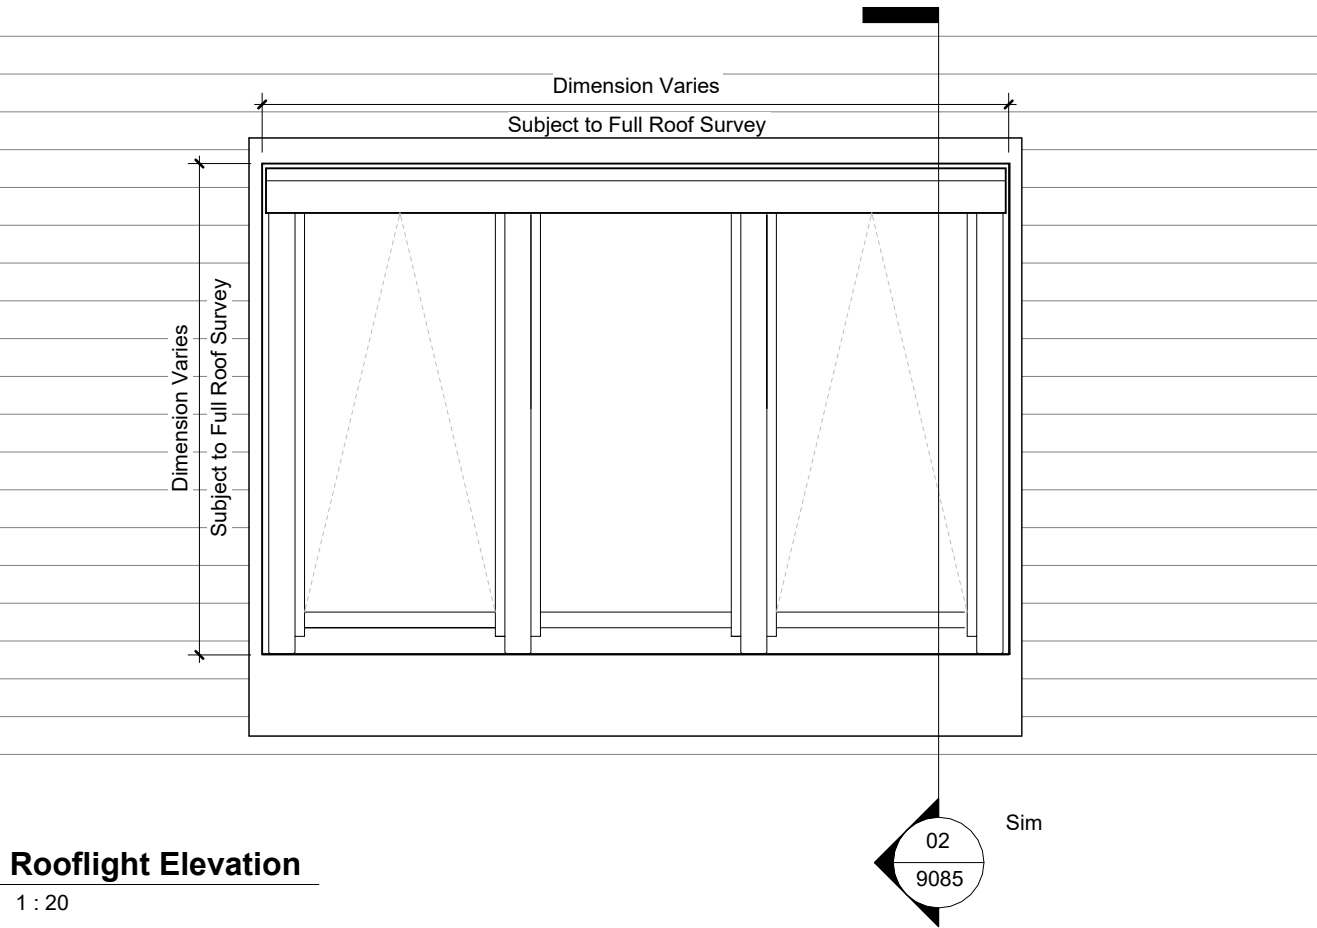

Rooflight Elevation

1 : 20

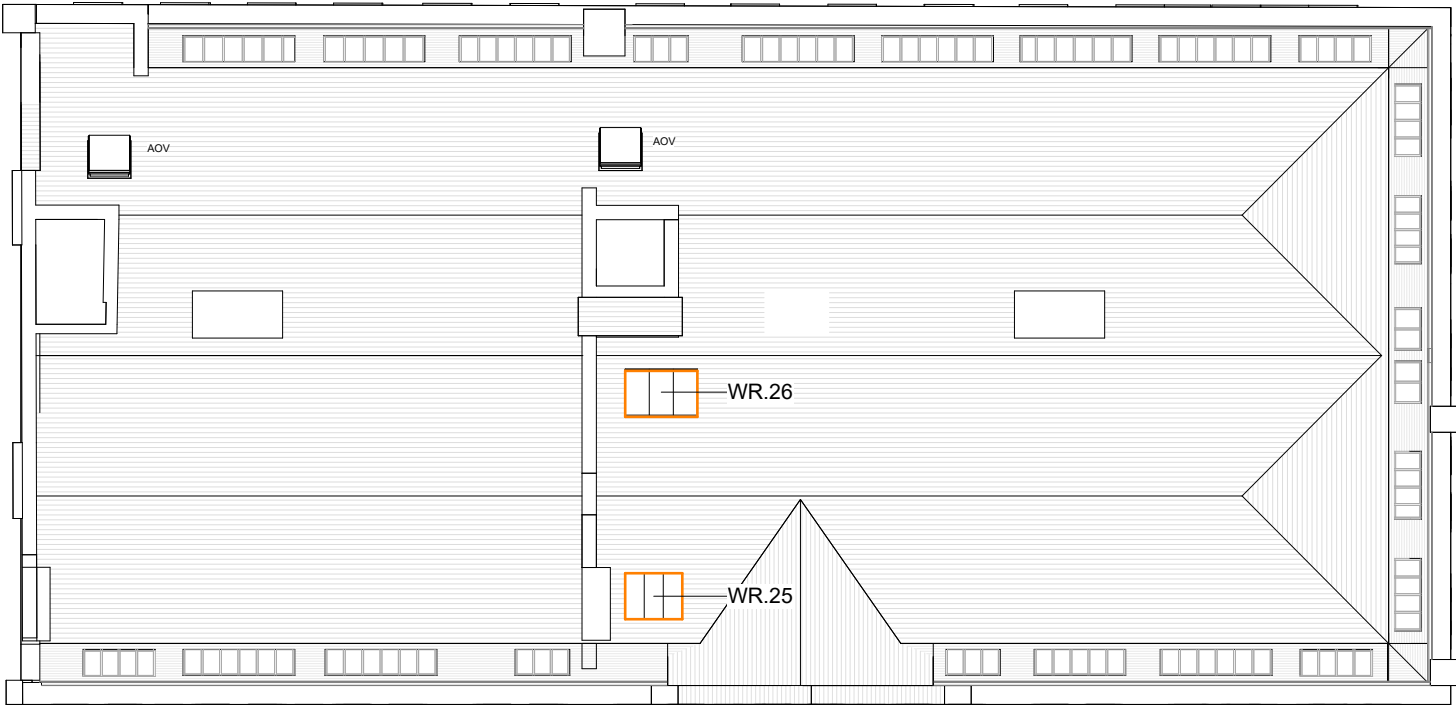

Roof Reference Plan

1 : 200

P01 First Issue - Additional information for LPA SR 31.10.25 JC
Rev Revision Details Drawn Date Chck'd

Project No. **24029**
Suitability **S2 SUITABLE FOR INFORMATION**
Status **Planning**

Client:

Views

Project:

**8 Minshull Street
Manchester**

Sheet Name:
Rooflight Details

Drawing No. **24029-HFR-V1-XX-DR-A-9085** Rev. **P01**
Drawn By **SR** Scale **As indicated @ A2**
Created **21.10.25**

HORIZON

fletcher | rae

Level 12, Tower 12, 18-22 Bridge Street, Manchester, M3 3BZ

t +44 (0) 161 242 1140
w www.fletcher-rae.com
e info@fletcher-rae.com