


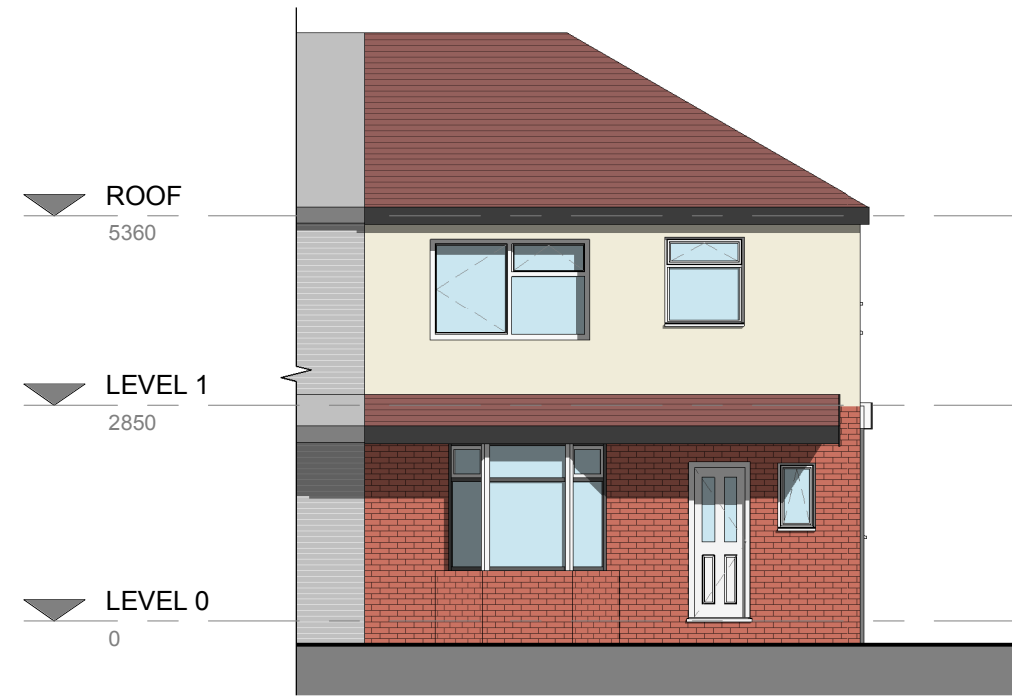


1. Front - Proposed
1 : 100




2. Left Side - Proposed
1 : 100




3. Rear - Proposed
1 : 100

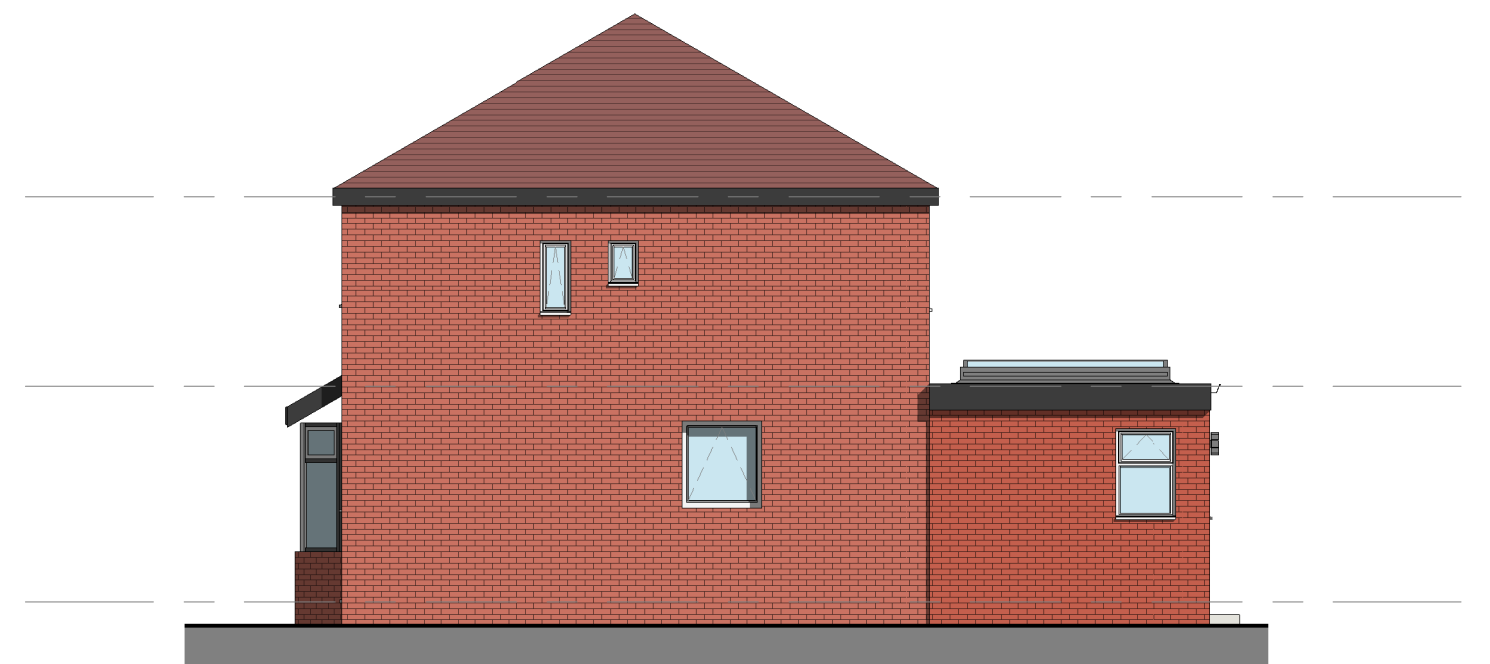


4. Right Side - Proposed
1 : 100

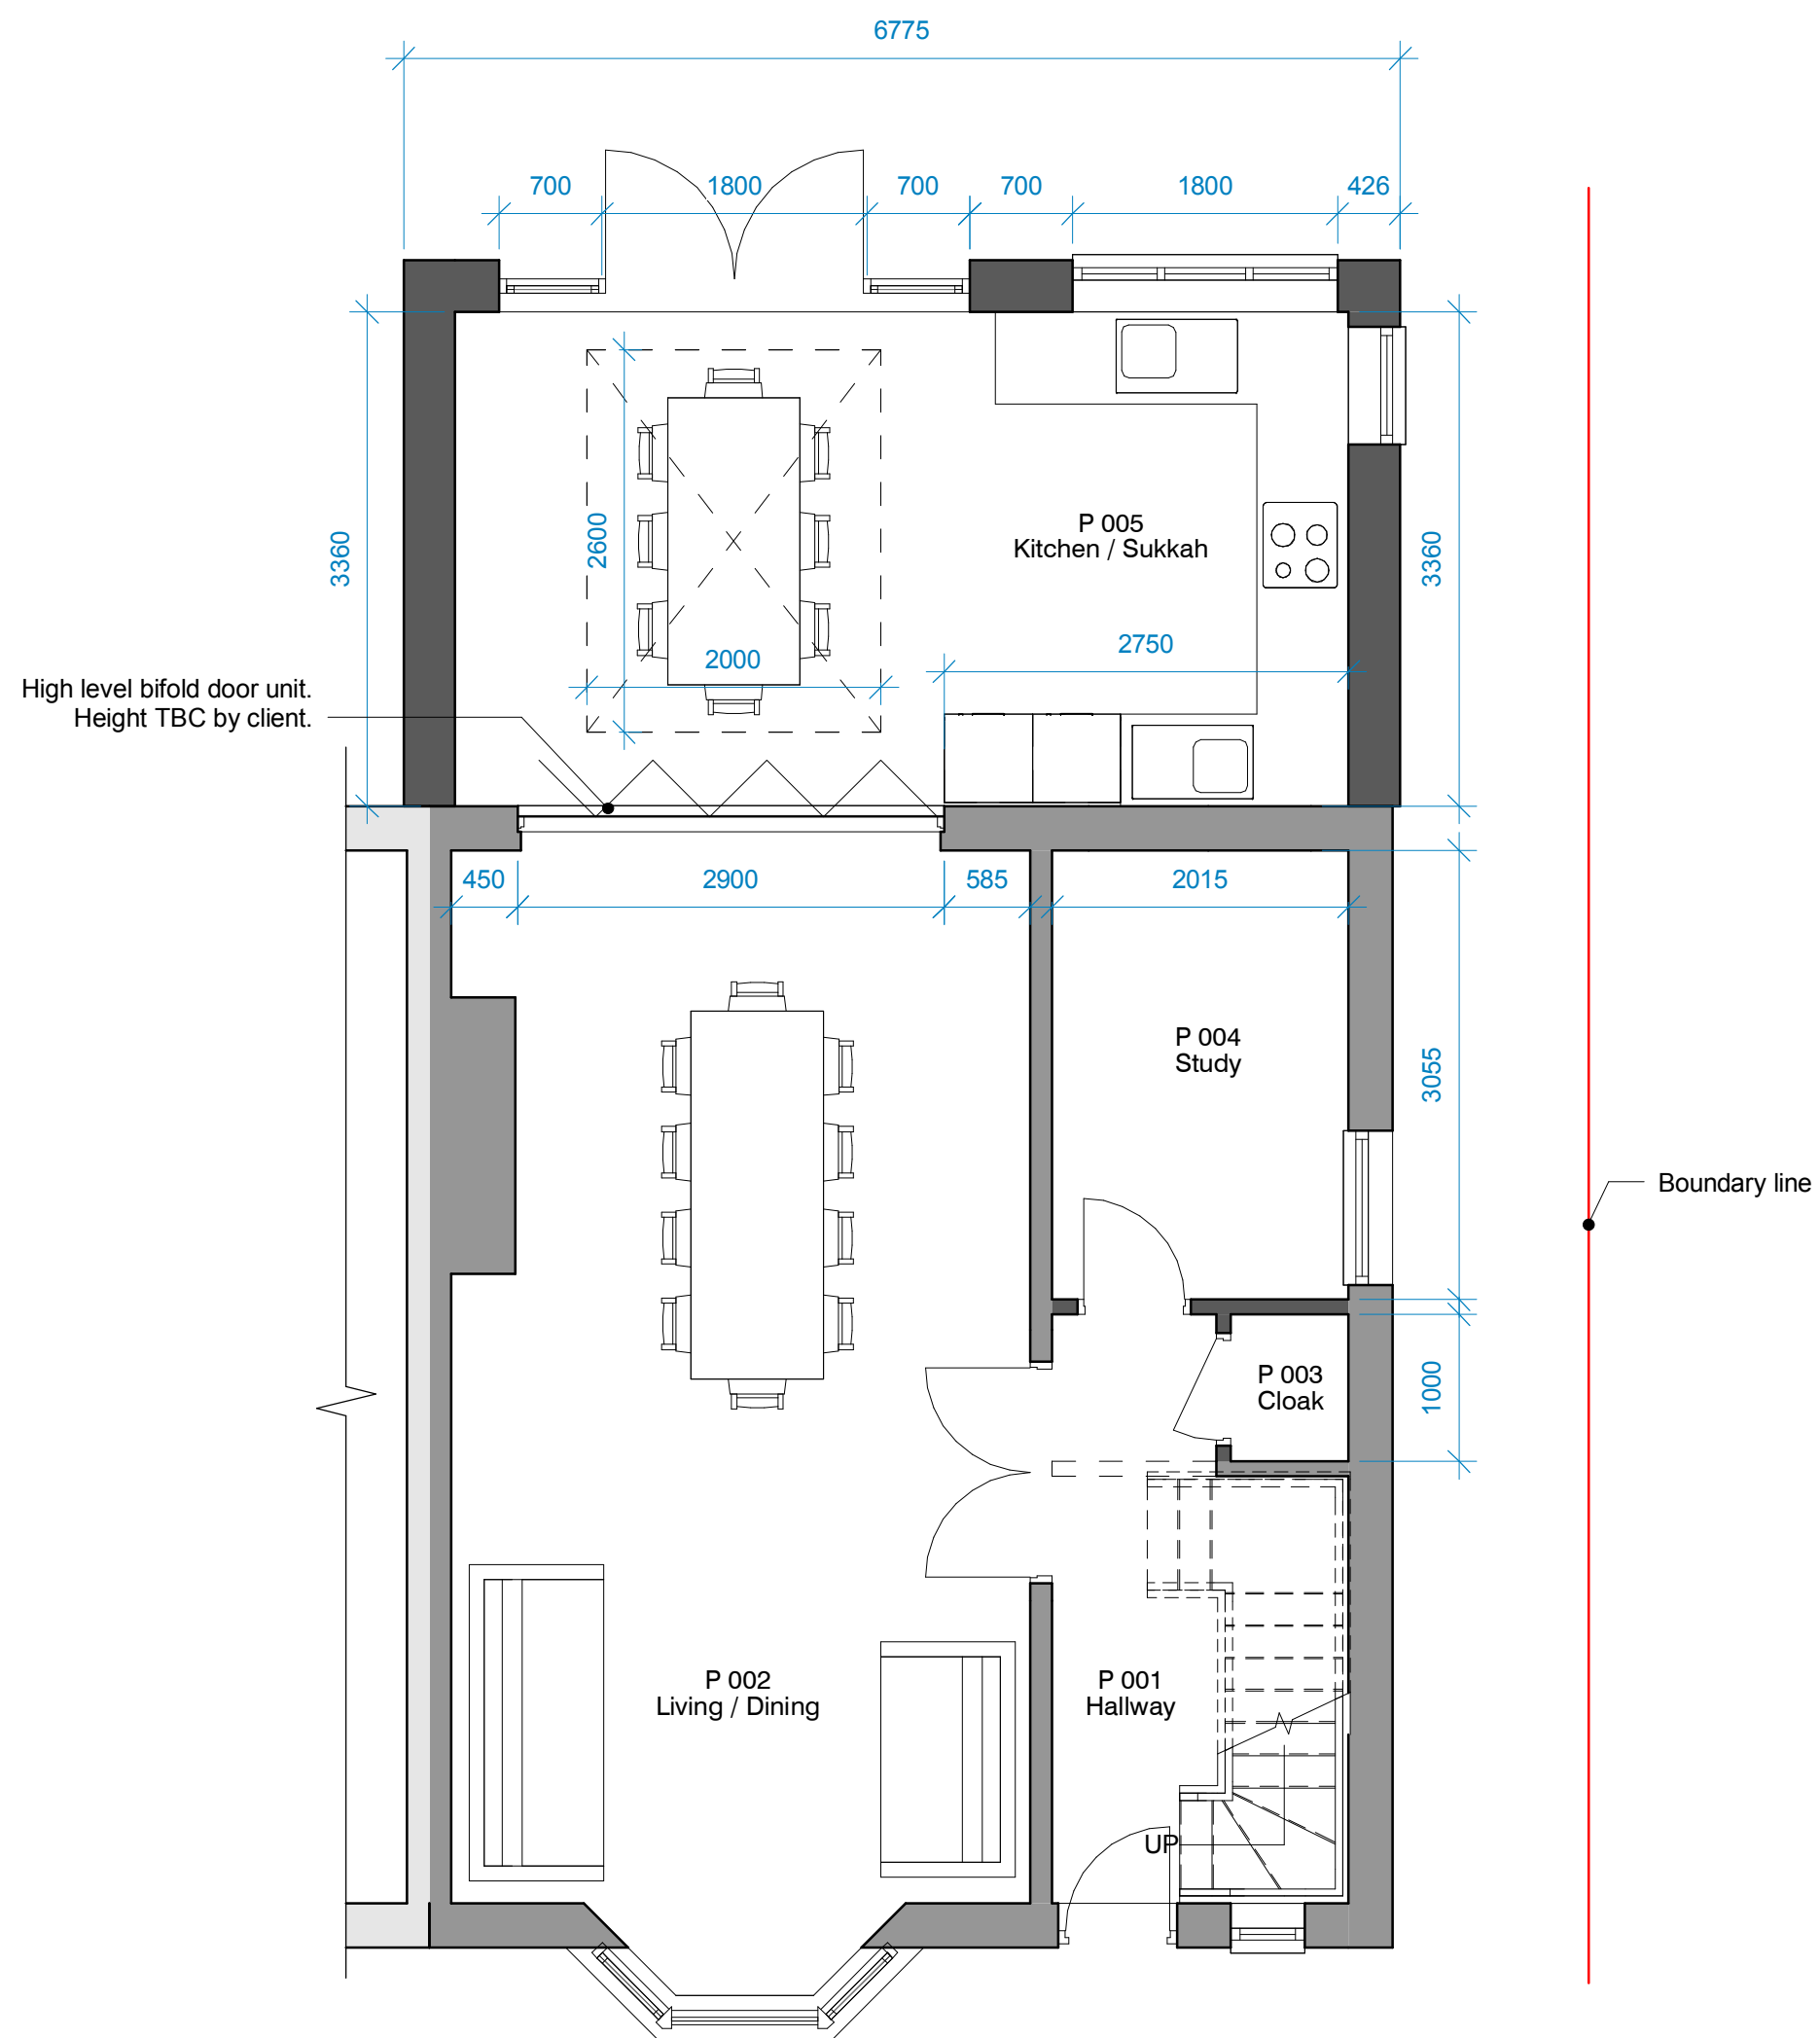


5. Level 0 - Proposed
1 : 50

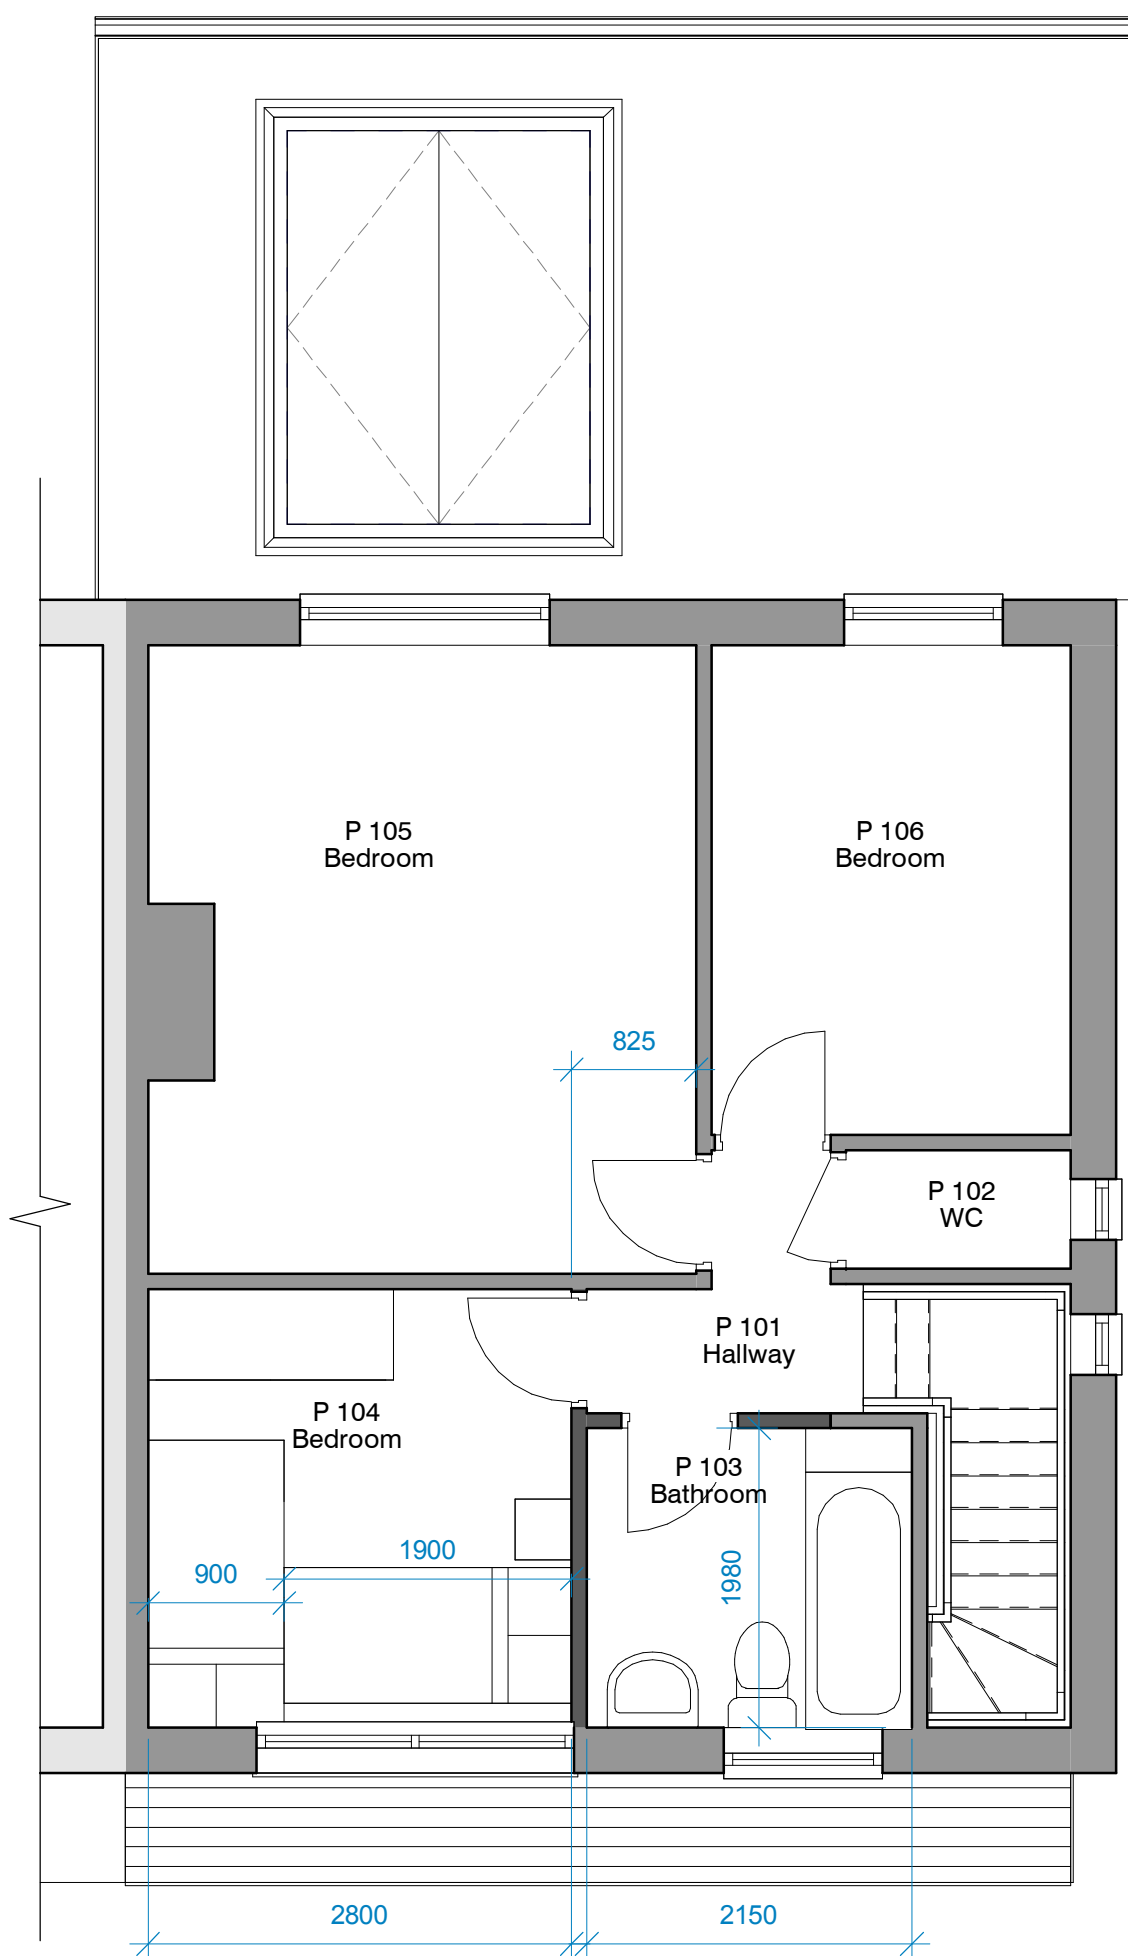

6. Level 1- Proposed
1 : 50

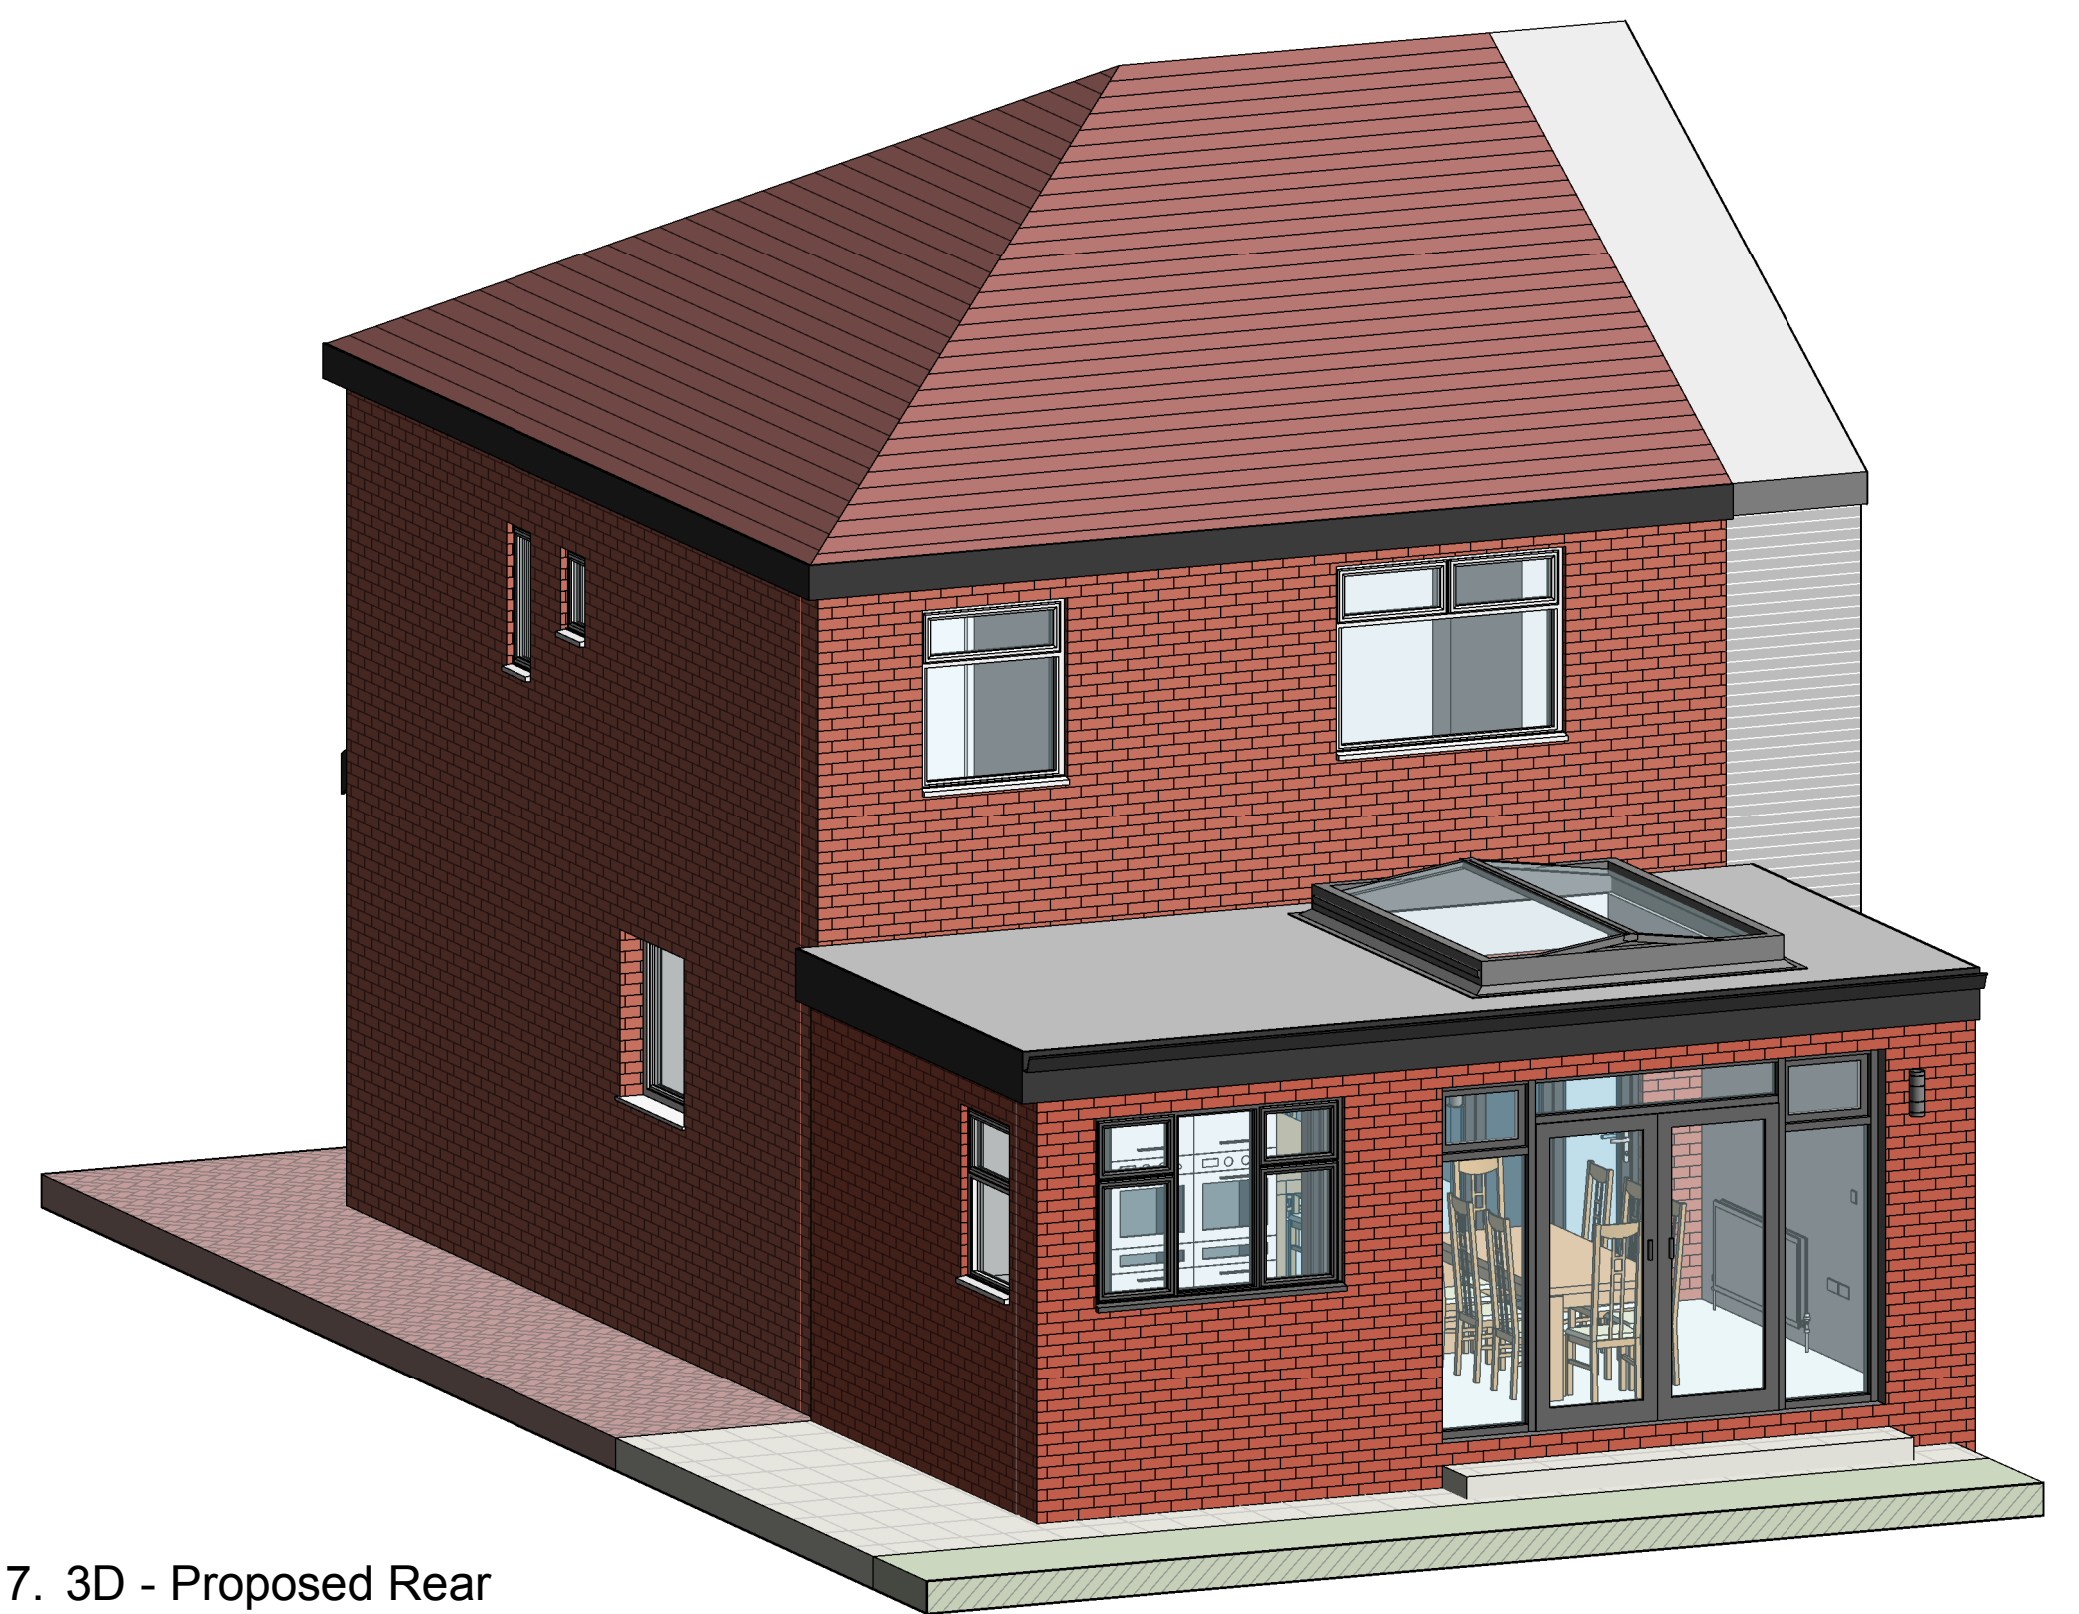

7. 3D - Proposed Rear

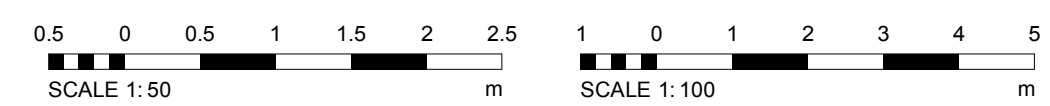

REV	DESCRIPTION	BY	DATE
8	Plan amendments	ER	10-02-26
7	Rear wall extension	ER	04-02-26
6	Ground floor extension	ER	10-12-25
5	Revised back to side door	ER	12-11-25
4	Kitchen layout update	ER	12-10-25
3	Kitchen layout amendments	ER	21-10-25
2	Kitchen and bathroom amendments	ER	27-02-25
1	Varied layout option	ER	15-07-25

NOTES	
© COPYRIGHT. ALL RIGHTS RESERVED. NO PART OF THIS PUBLICATION MAY BE REPRODUCED, EITHER WHOLLY OR IN PART, WITHOUT THE WRITTEN PERMISSION OF RADNOR ARCHITECTURE. ANY UNAUTHORIZED REPRODUCTION OR USE OF THIS PUBLICATION IS PROHIBITED. THE DESIGNER ACCEPTS NO LIABILITY FOR ANY LOSS OR DAMAGE, INCLUDING BUT NOT LIMITED TO, LOSS OF PROFITS, LOSS OF BUSINESS, OR ANY OTHER LOSS, ARISING FROM THE USE OF THIS PUBLICATION. THE DESIGNER'S LIABILITY IS LIMITED TO THE COST OF THE PROFESSIONAL SERVICES PROVIDED. 

PROJECT	
35 Cedric Road	
PROJECT NO.	RA25026
CLIENT	
DATE	10 JUL 2025
DRAWN BY	ER
TITLE	Proposed Plans and Elevations
SHEET NO.	REV.
003.	8
SCALE @ A1	As indicated