


- A** New brick wall to site frontage to comprise: 2.4m high brick end piers, 1.2m high brick wall with intermediary piers, natural stone coping with 1m high metal railing facade to match adjoining site boundary treatment.
- B** **METAL RAILINGS**
To be designed, manufactured and installed in accordance with BS1722-9:2006.
40x10mm mild steel horizontal rails with bolted connections to post and 12mmØ infill bars.
All steelwork to be galvanised and have a paint finish to client specification.
50x50mm SHS at approx. 1800mm centres with welded lugs, capping plate and 150x150x10mm base plate.
- Yew tree hedging (or similar) to be planted behind brick wall. Height to be maintained between 1.2m to 1.5m.


EXISTING WALL IMAGES

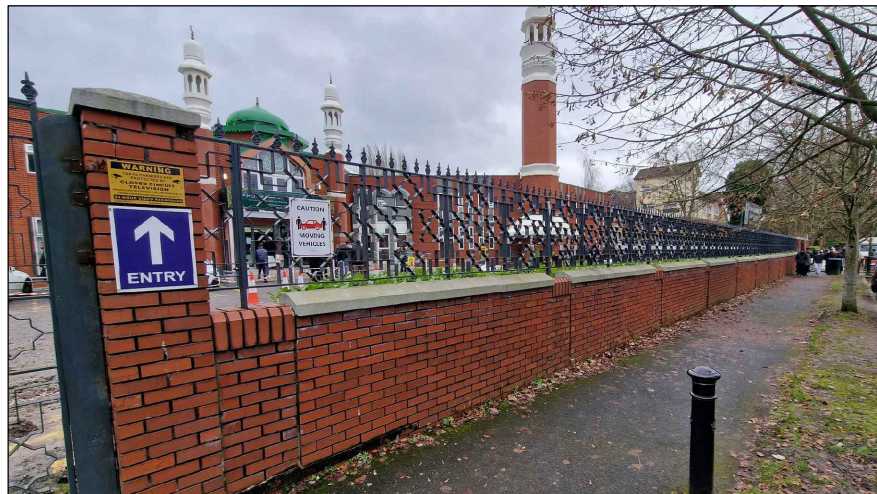


VIEW 1



VIEW 2

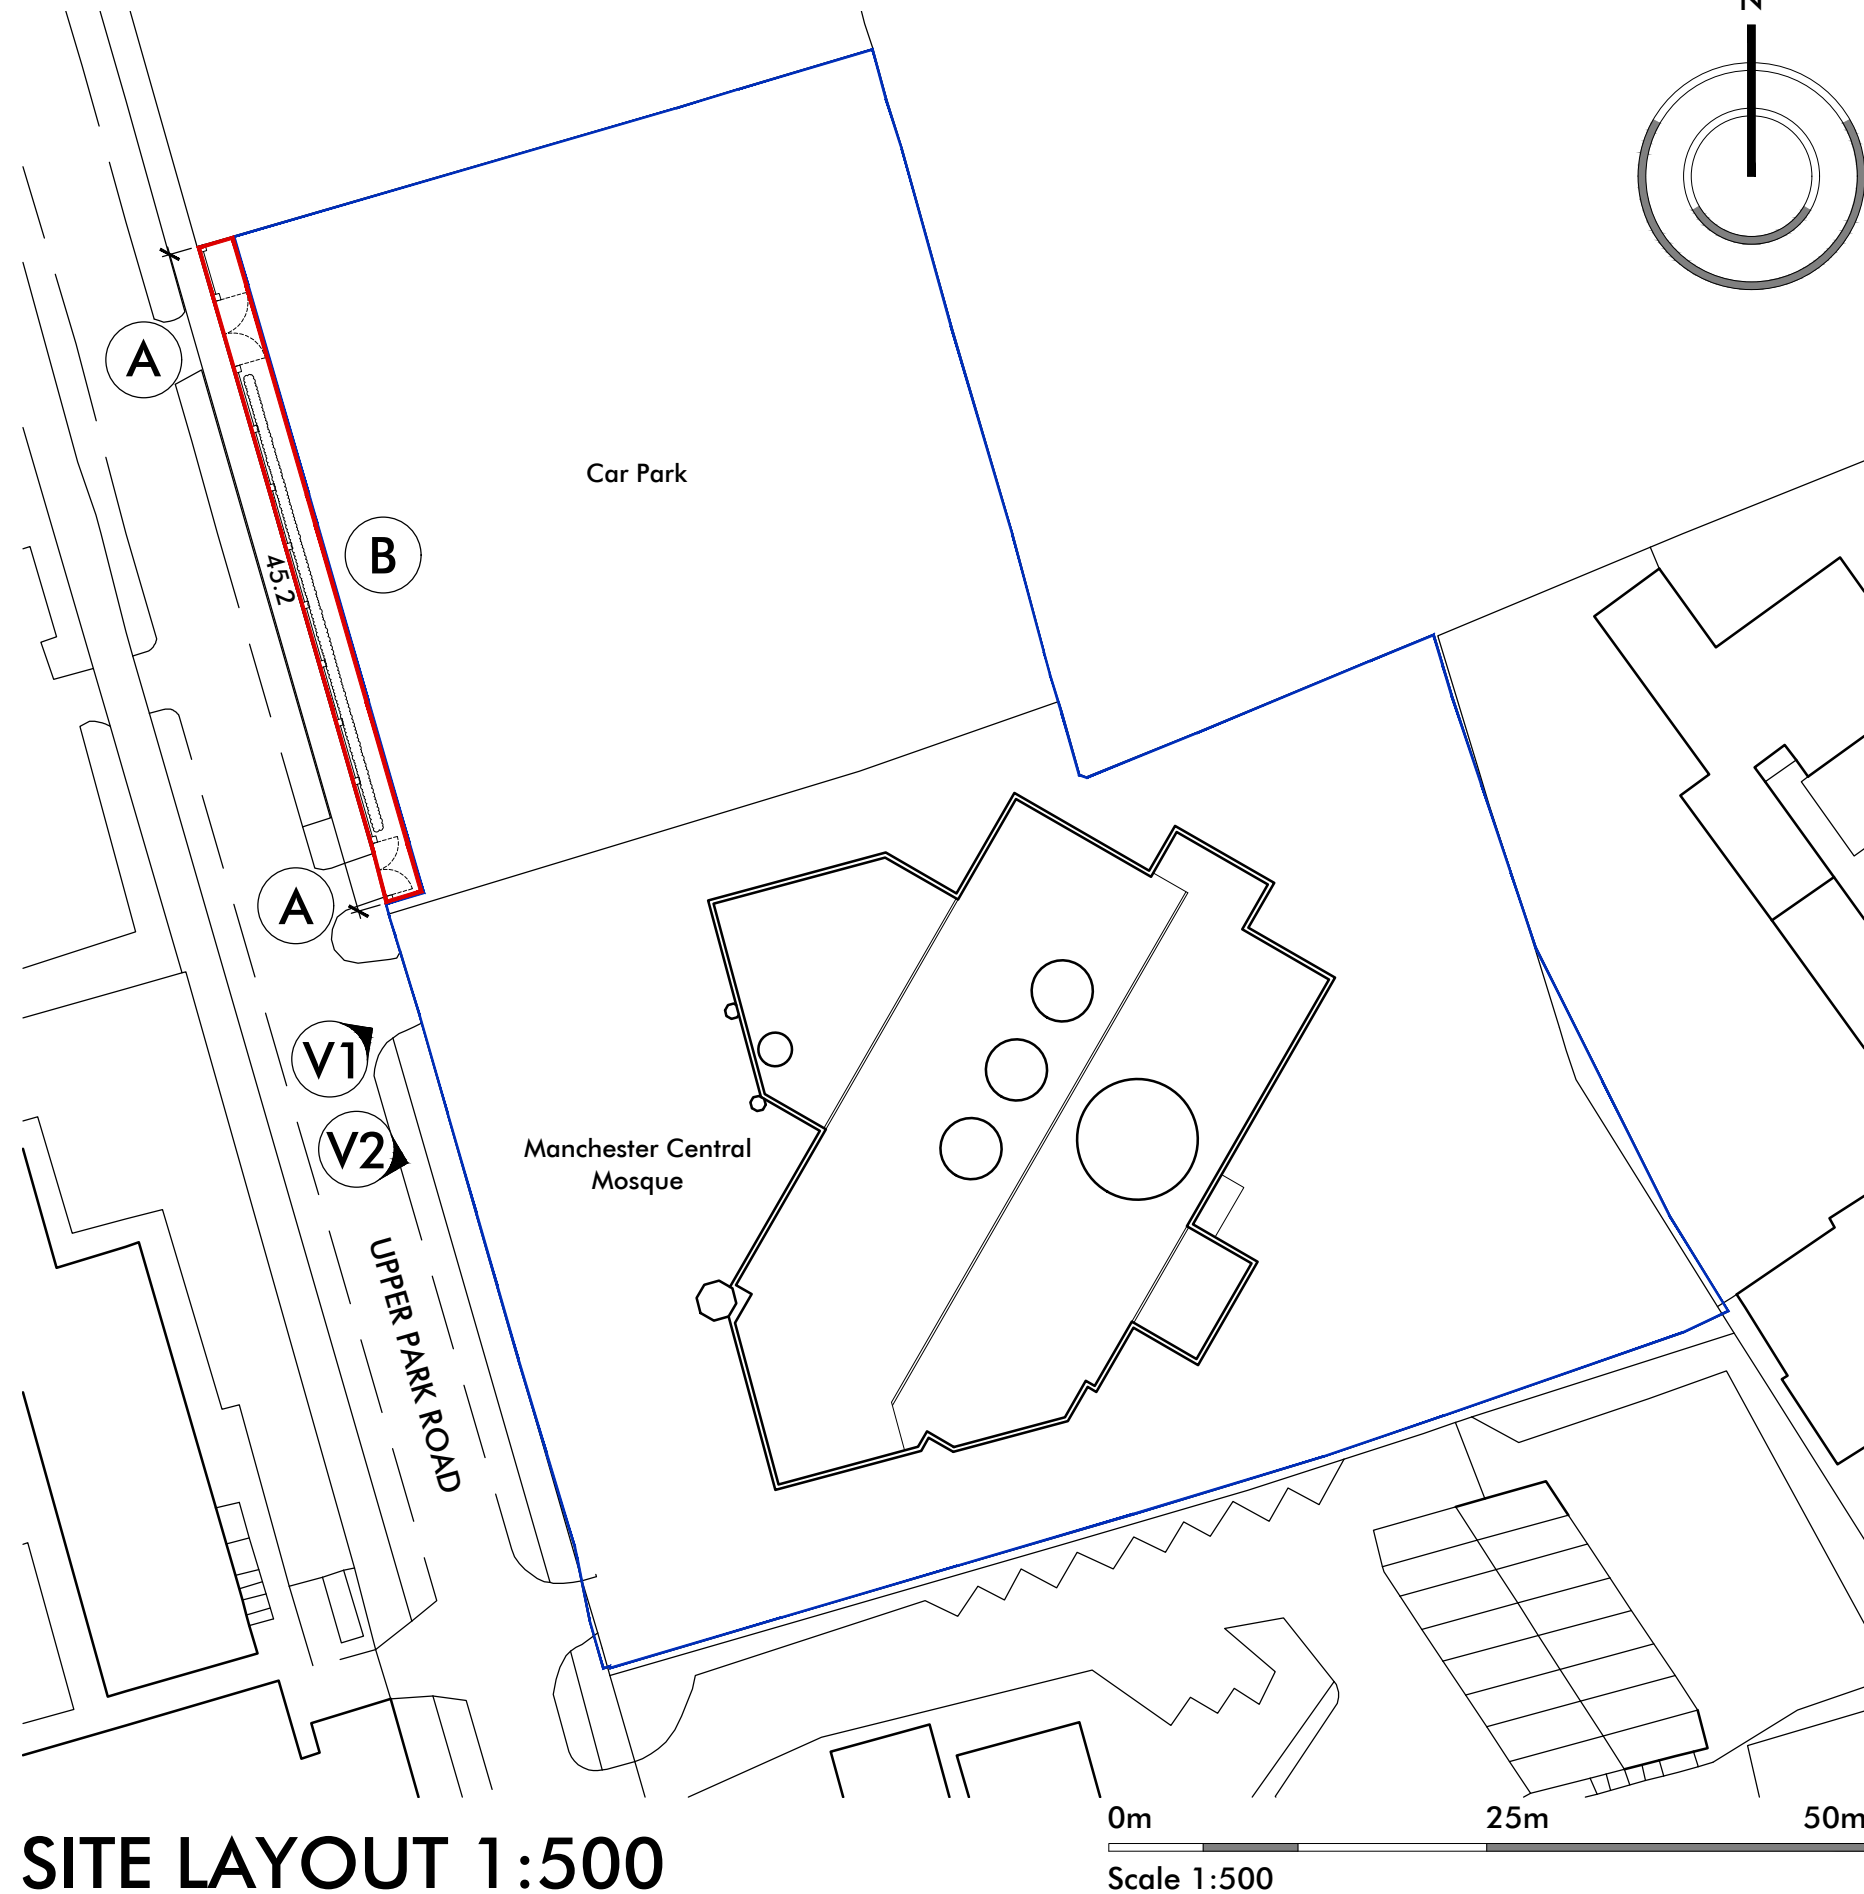

BRICK WALL 1:20

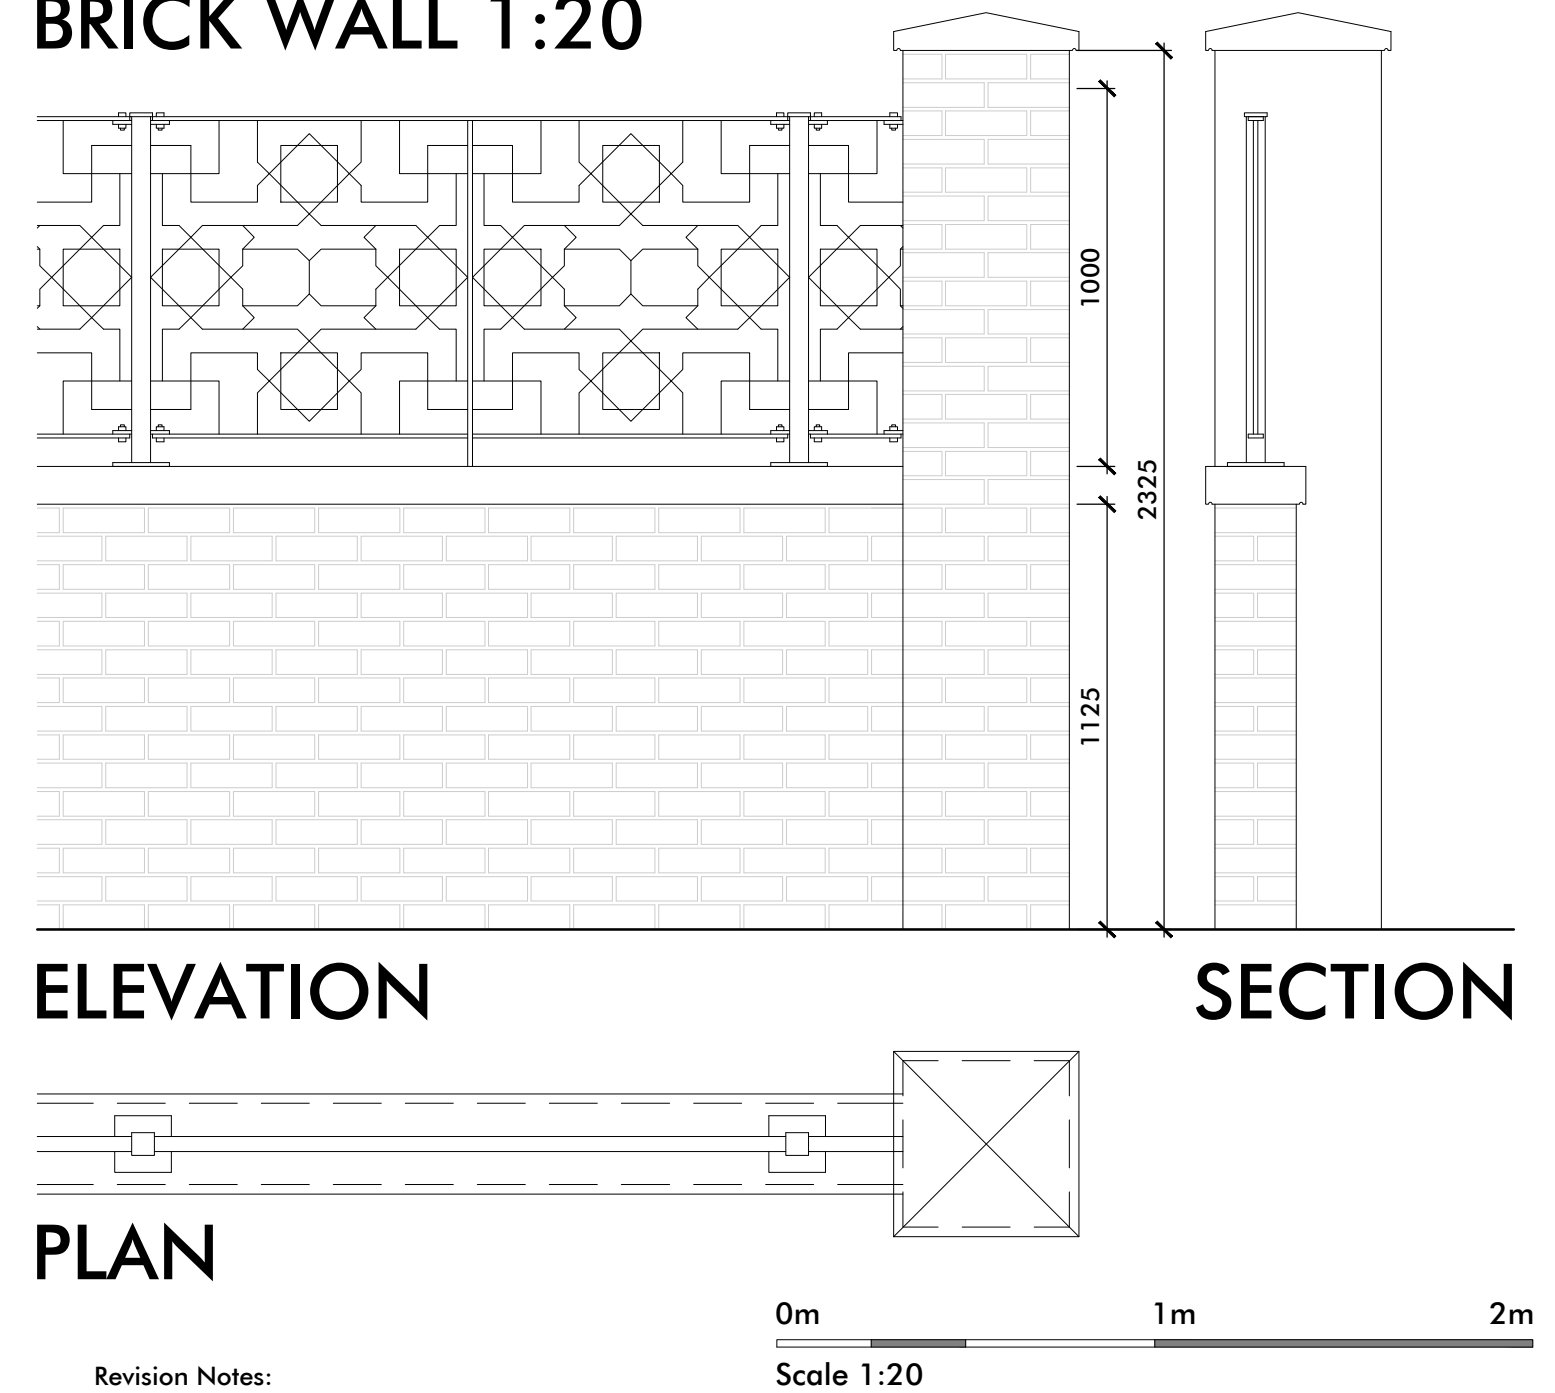

Revision Notes:

CLIENT	Manchester Central Mosque				
PROJECT	Proposed Boundary Wall at Land Adjacent to Manchester Central Mosque, 20 Upper Park Road, Manchester, M14 5RU				
DRAWING	External Works - Boundary Wall Details				
DRAWN	WA	DATE	28/01/26	NUMBER	21/080/EW01
SCALE	Varies	SHEET	A2	REVISION	-