
0m 2m 4m 6m 8m

Drawing Scale 1:100 @ A2

- Access / Service
- Circulation
- 1b2p
- 2b3p
- 2b4p
- 3b5p

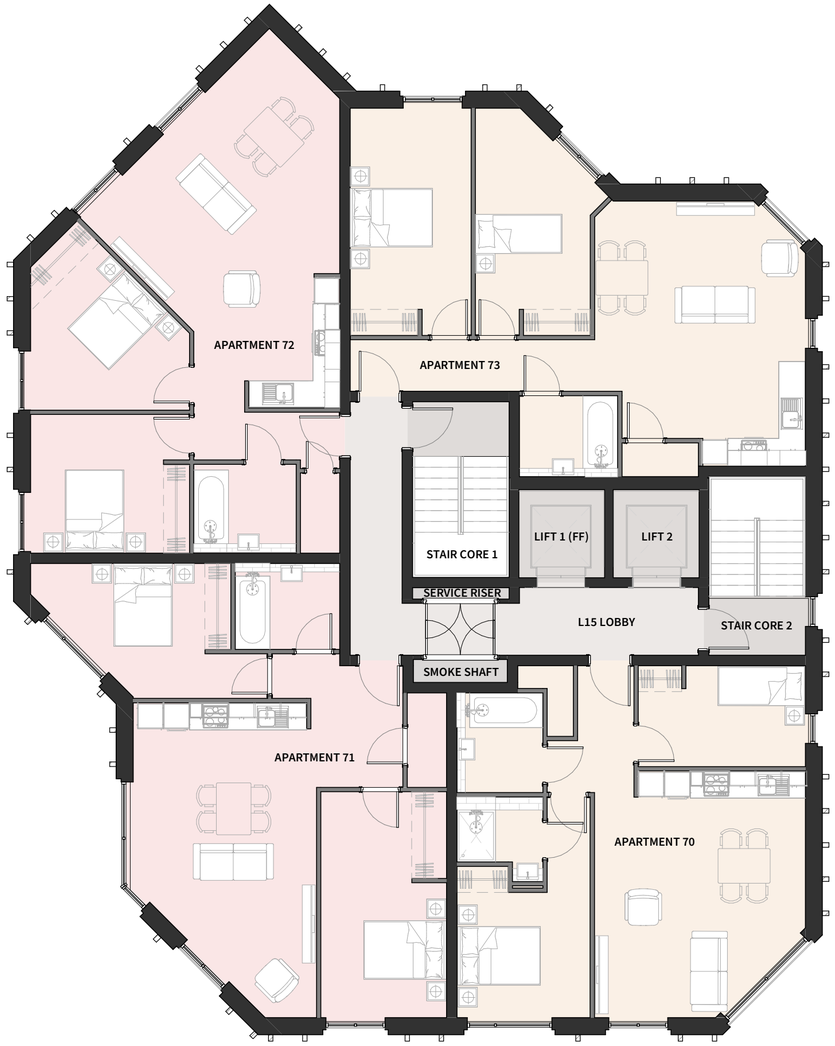

Schedule - Apartments (Level 15)

Room Name	Occupancy	Area	Area (Imperial)
15-Fifteenth			
APARTMENT 70	2b3p	62.88 m²	677 SF
APARTMENT 71	2b4p	70 m²	753 SF
APARTMENT 72	2b4p	70 m²	753 SF
APARTMENT 73	2b3p	68.91 m²	742 SF

15 GA Plans - Proposed - Level 15

1 : 100

Four Architects Limited (11613893)

This drawing is copyright.
Do not scale dimensions from drawings.
All dimensions must be checked on site by contractor or suitable qualified individual.
Contractor to report any discrepancies, errors or omissions prior to commencing work.

Notes:

Rev	Description	By	Checked	Date
P01	Final prelim version for confirmation before planning issue	CJ		20/11/2025

Project Title: **Store Street**

Status: **Planning**

Location: **Manchester City Centre**

Scale: **1 : 100 @A2**

Date: **20/11/2025**

Drawing title: **Proposed Plans - Level 15 (Fifteenth)**

Drawing Number: **25-008-FA-XX-15-DR-A-04315**

Revision: **P01**

Four Architects
113 Portland Street, Manchester M1 6DW
T: 01614707969 E: info@fourarchitects.co.uk