
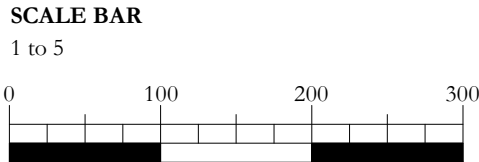


Ridge Finial
Section

Part 2: Top ball, roll and sleeve

Ridge Finial
Exploded Section

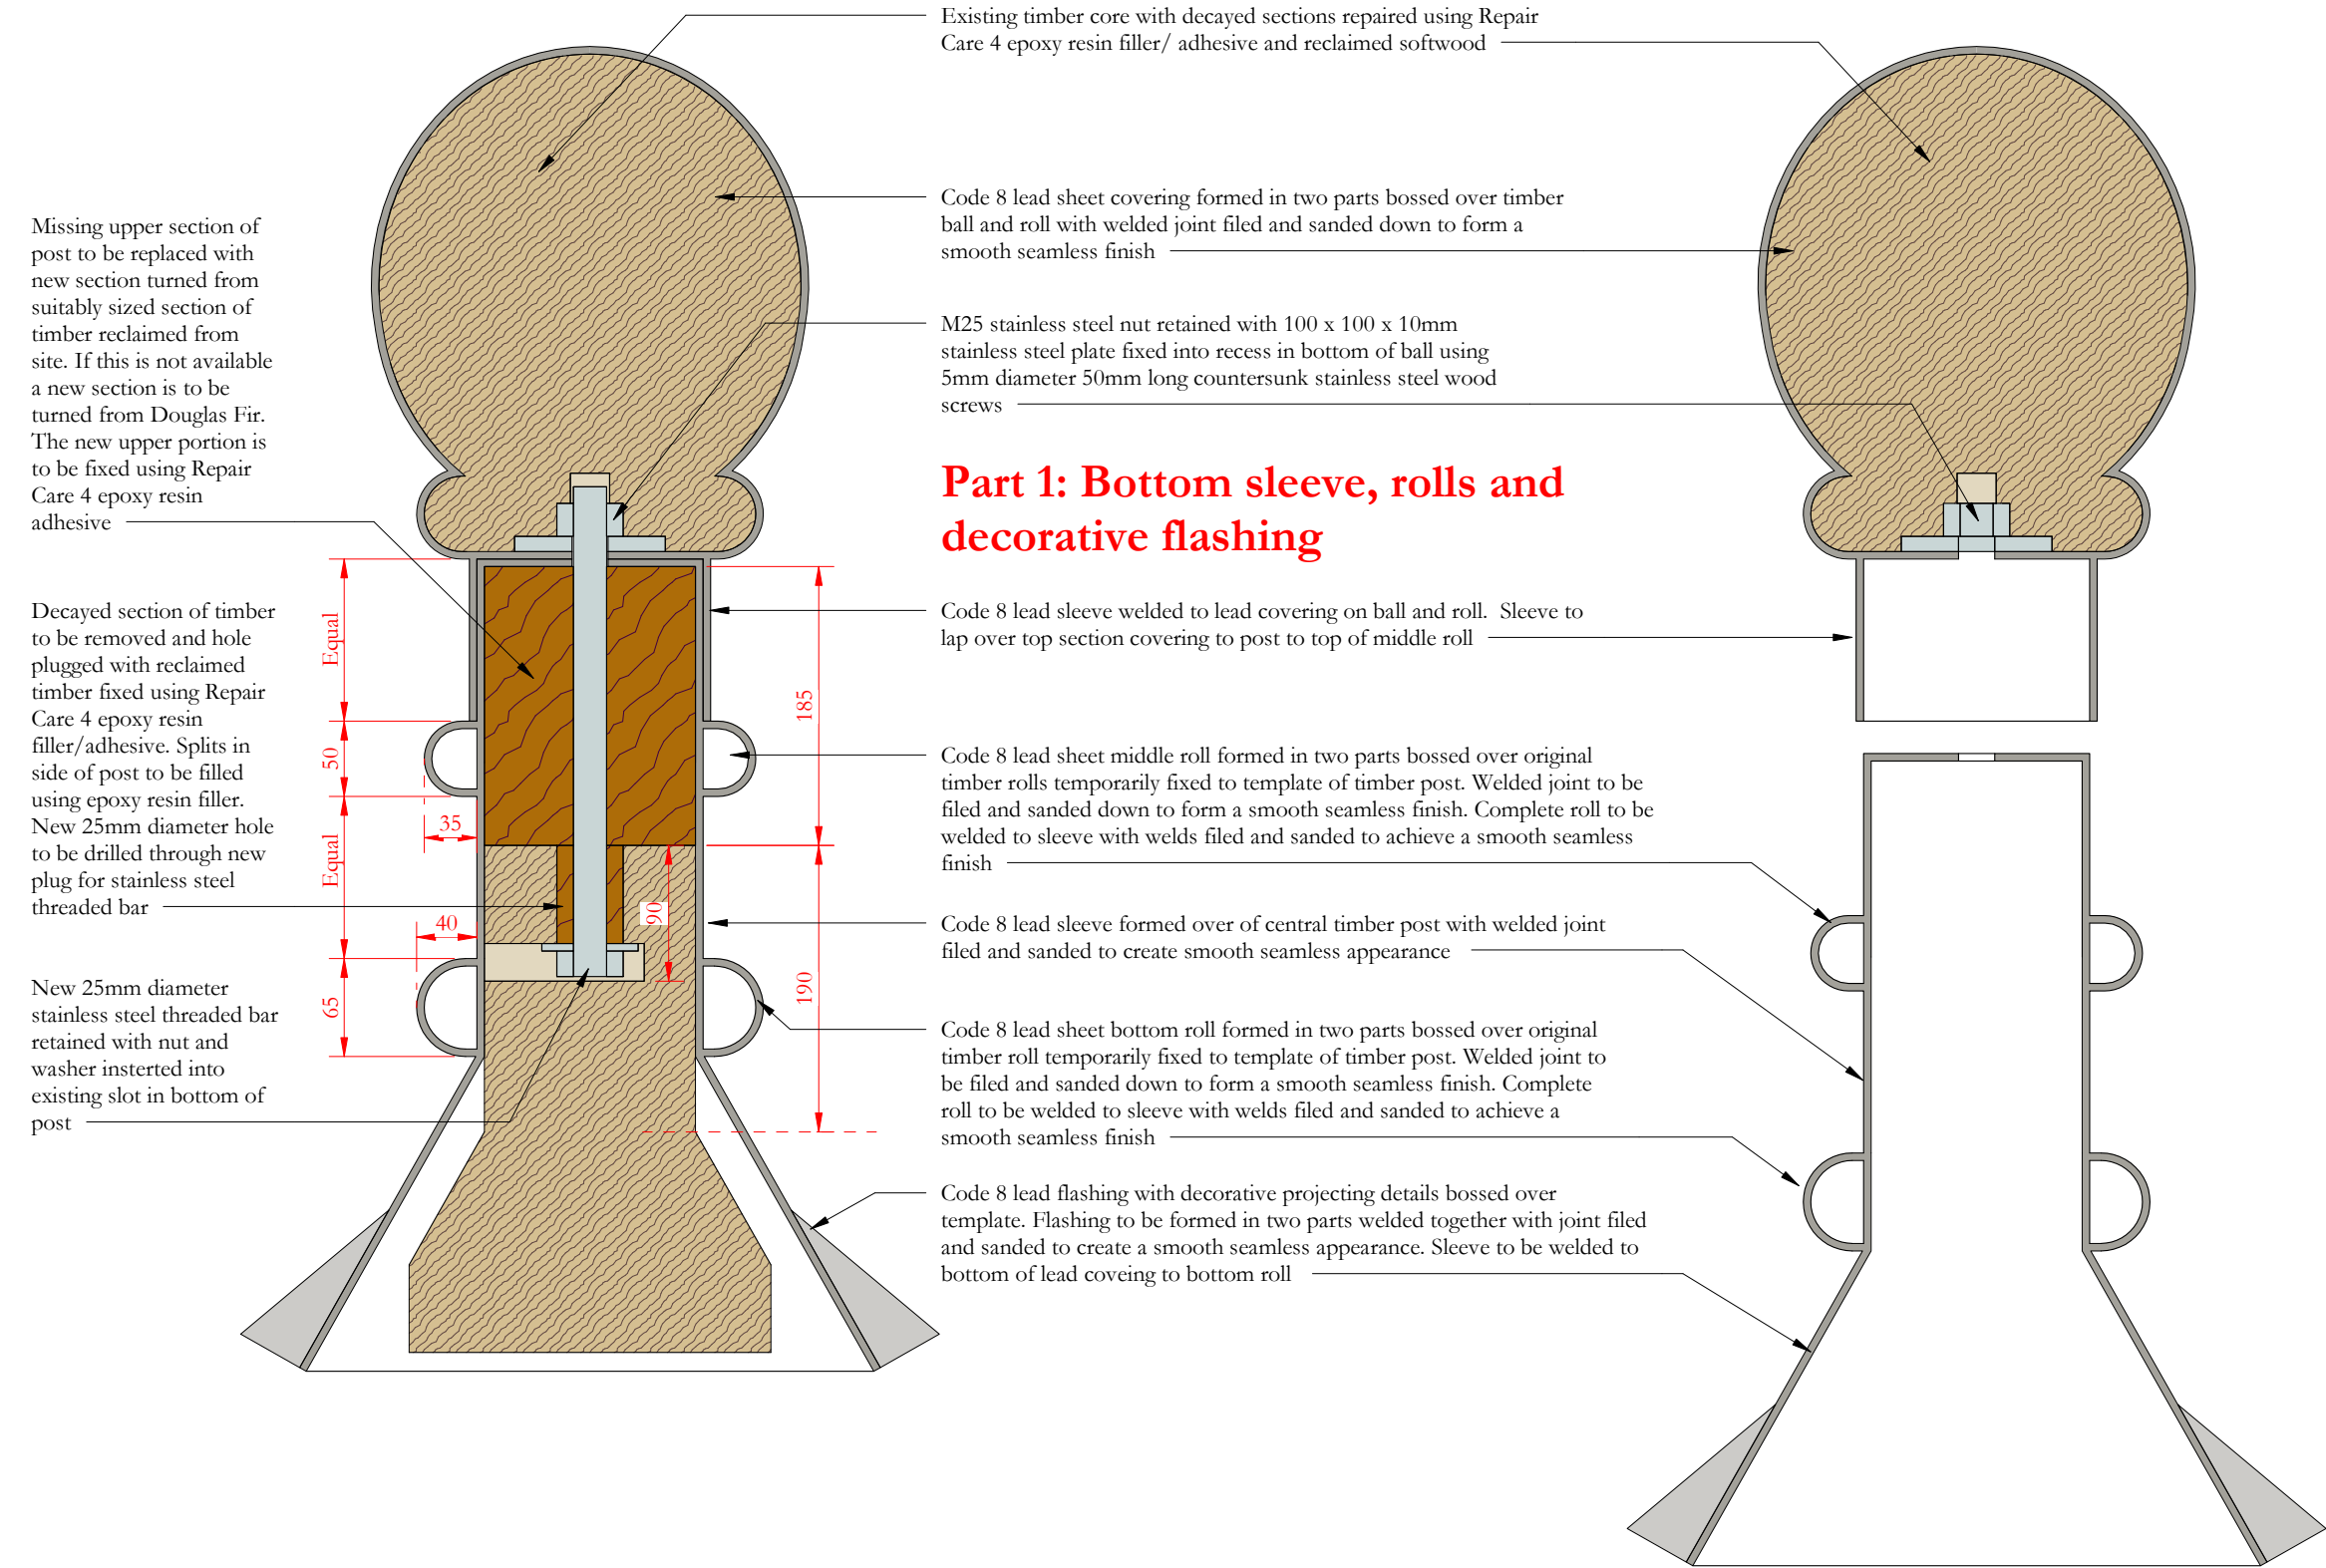

Drawings are based on survey data and may not accurately represent what is physically present.
Do not scale from this drawing. All dimensions are to be verified on site before proceeding with the work.
All dimensions are in millimeters unless noted otherwise.
Purcell shall be notified in writing of any discrepancies.

-	22/05/2024	JC	GR	First issue
ISSUE	DATE	APPROVED	DRAWN	DESCRIPTION



OUR
TOWN
HALL
PROJECT



Project Office, Room 308, Town Hall, MANCHESTER M60 2L1
+44 (0) 7970 097 432
www.purcelluk.com

PROJECT STATUS **RIBA Stage 5**

CLIENT **Manchester City Council**

PROJECT **Our Town Hall**

DRAWING TITLE **Cooper St spiral stair roof
ECR01 proposed repairs and
new lead covering to finial**

SIZE & SCALE **[A3] 1 : 5**

DRAWING STATUS **S4 Construction**

JOB NUMBER **236959**

DRAWING NO. **OTH-PUR-TH-RF-DWG-A-7494** REV **-**