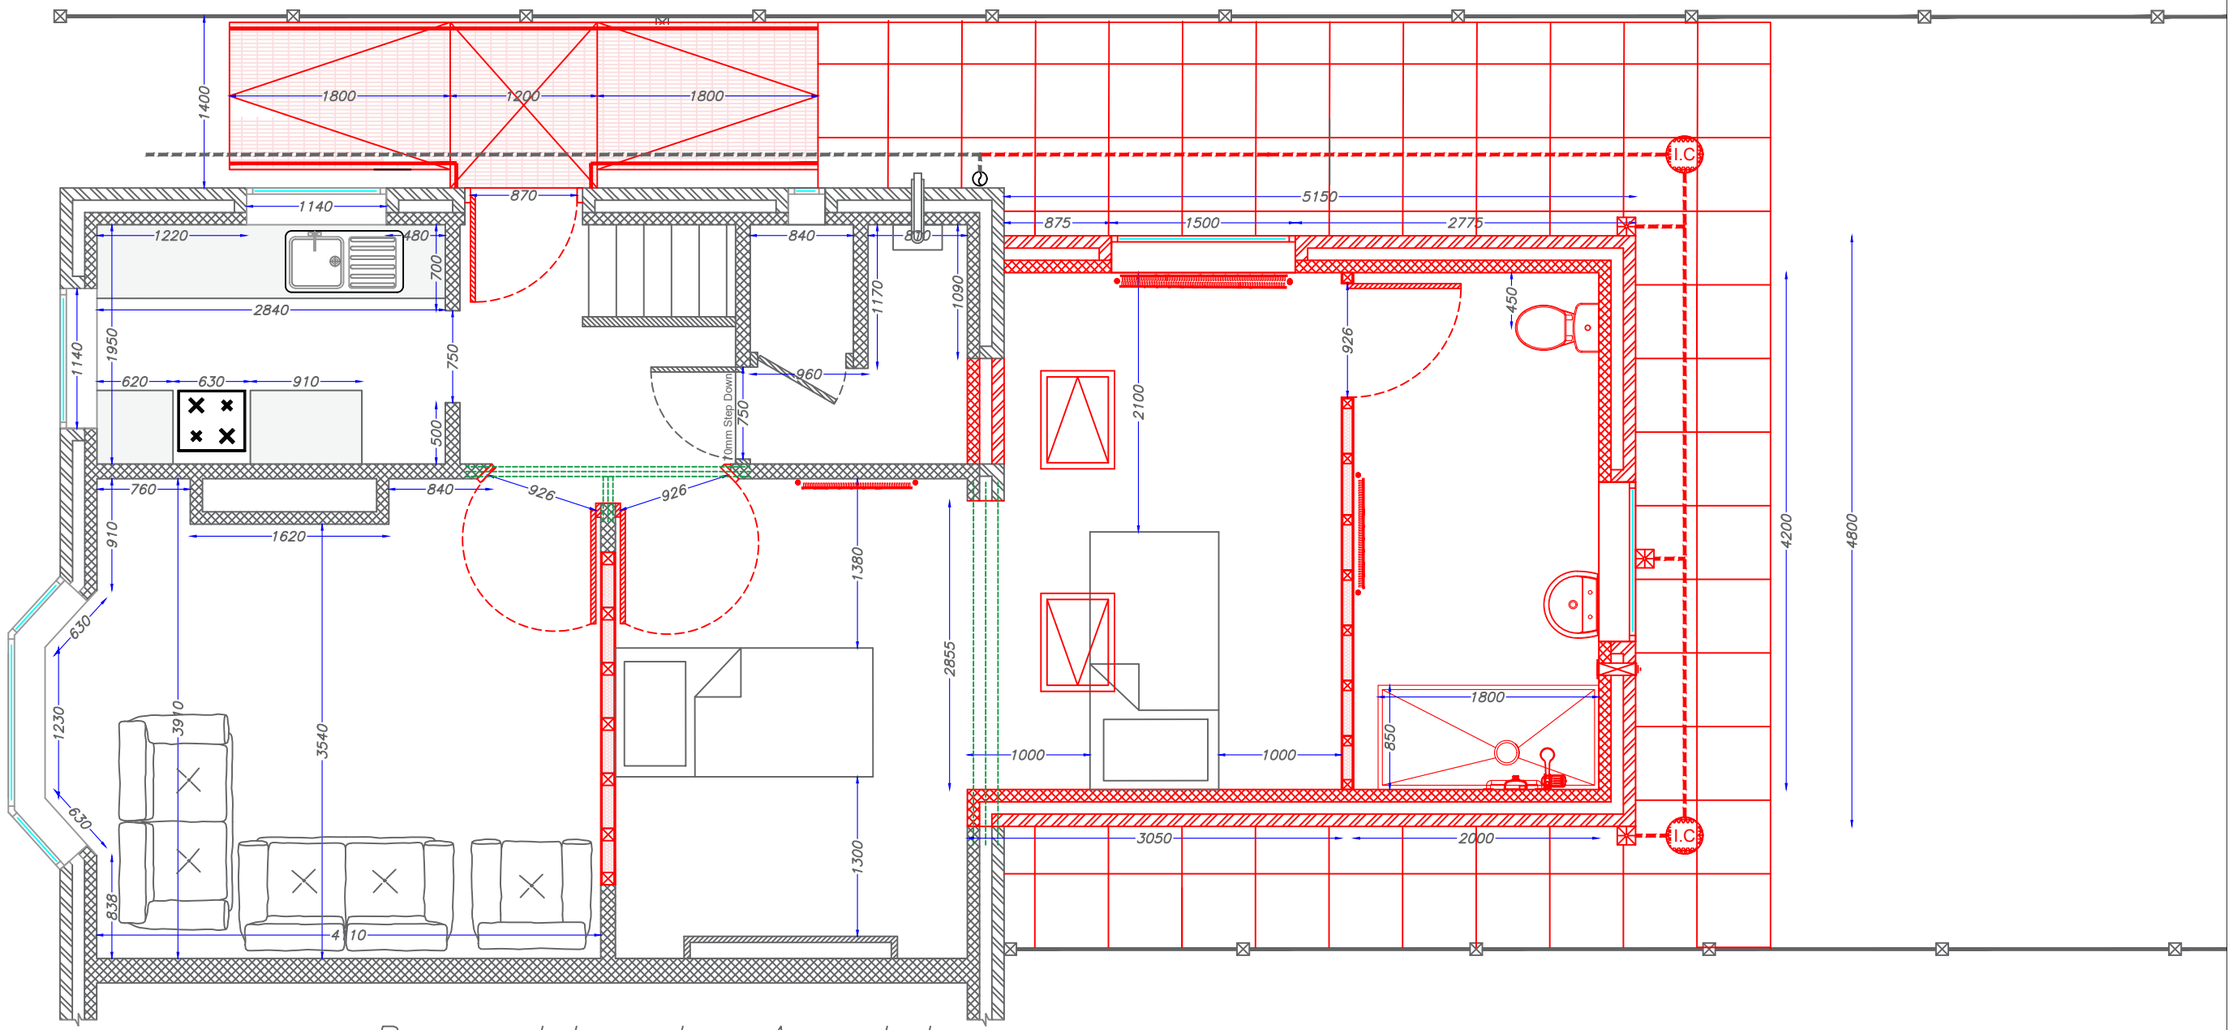


Proposed Layout – Amended

Manchester Equipment and Adaptations Partnership Technical Officer Service Philips Park Road Beswick, Manchester, M11 3FU	Applicants Name: Fawwaz and Abdullah Awan Property Address: 6 Meltham Avenue Didsbury Manchester M20 1FF	**REVISIONS -** Amended - 11-03-2026 Length of the extension reduced by 500mm and moved over 500mm	Date: **19/12/2025** Paper Size: **A3** Scale: **1:50** Drawn By: Brian Taylor

Manchester Equipment & Adaptations Partnership