



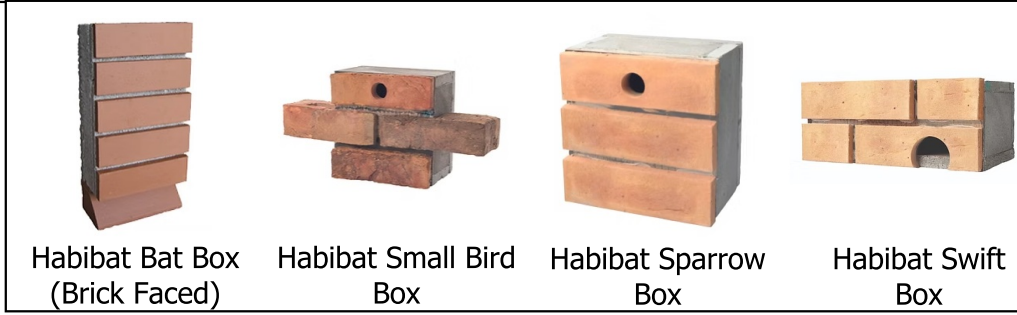

- Key:
- Site basemap: Bellway Homes - Plan BHM282 Rev G
- Habibat Bat Box (Brick Faced) x20
 - Habibat Small Bird Box x10
 - Habibat Sparrow Box x5
 - Habibat Swift Box x5

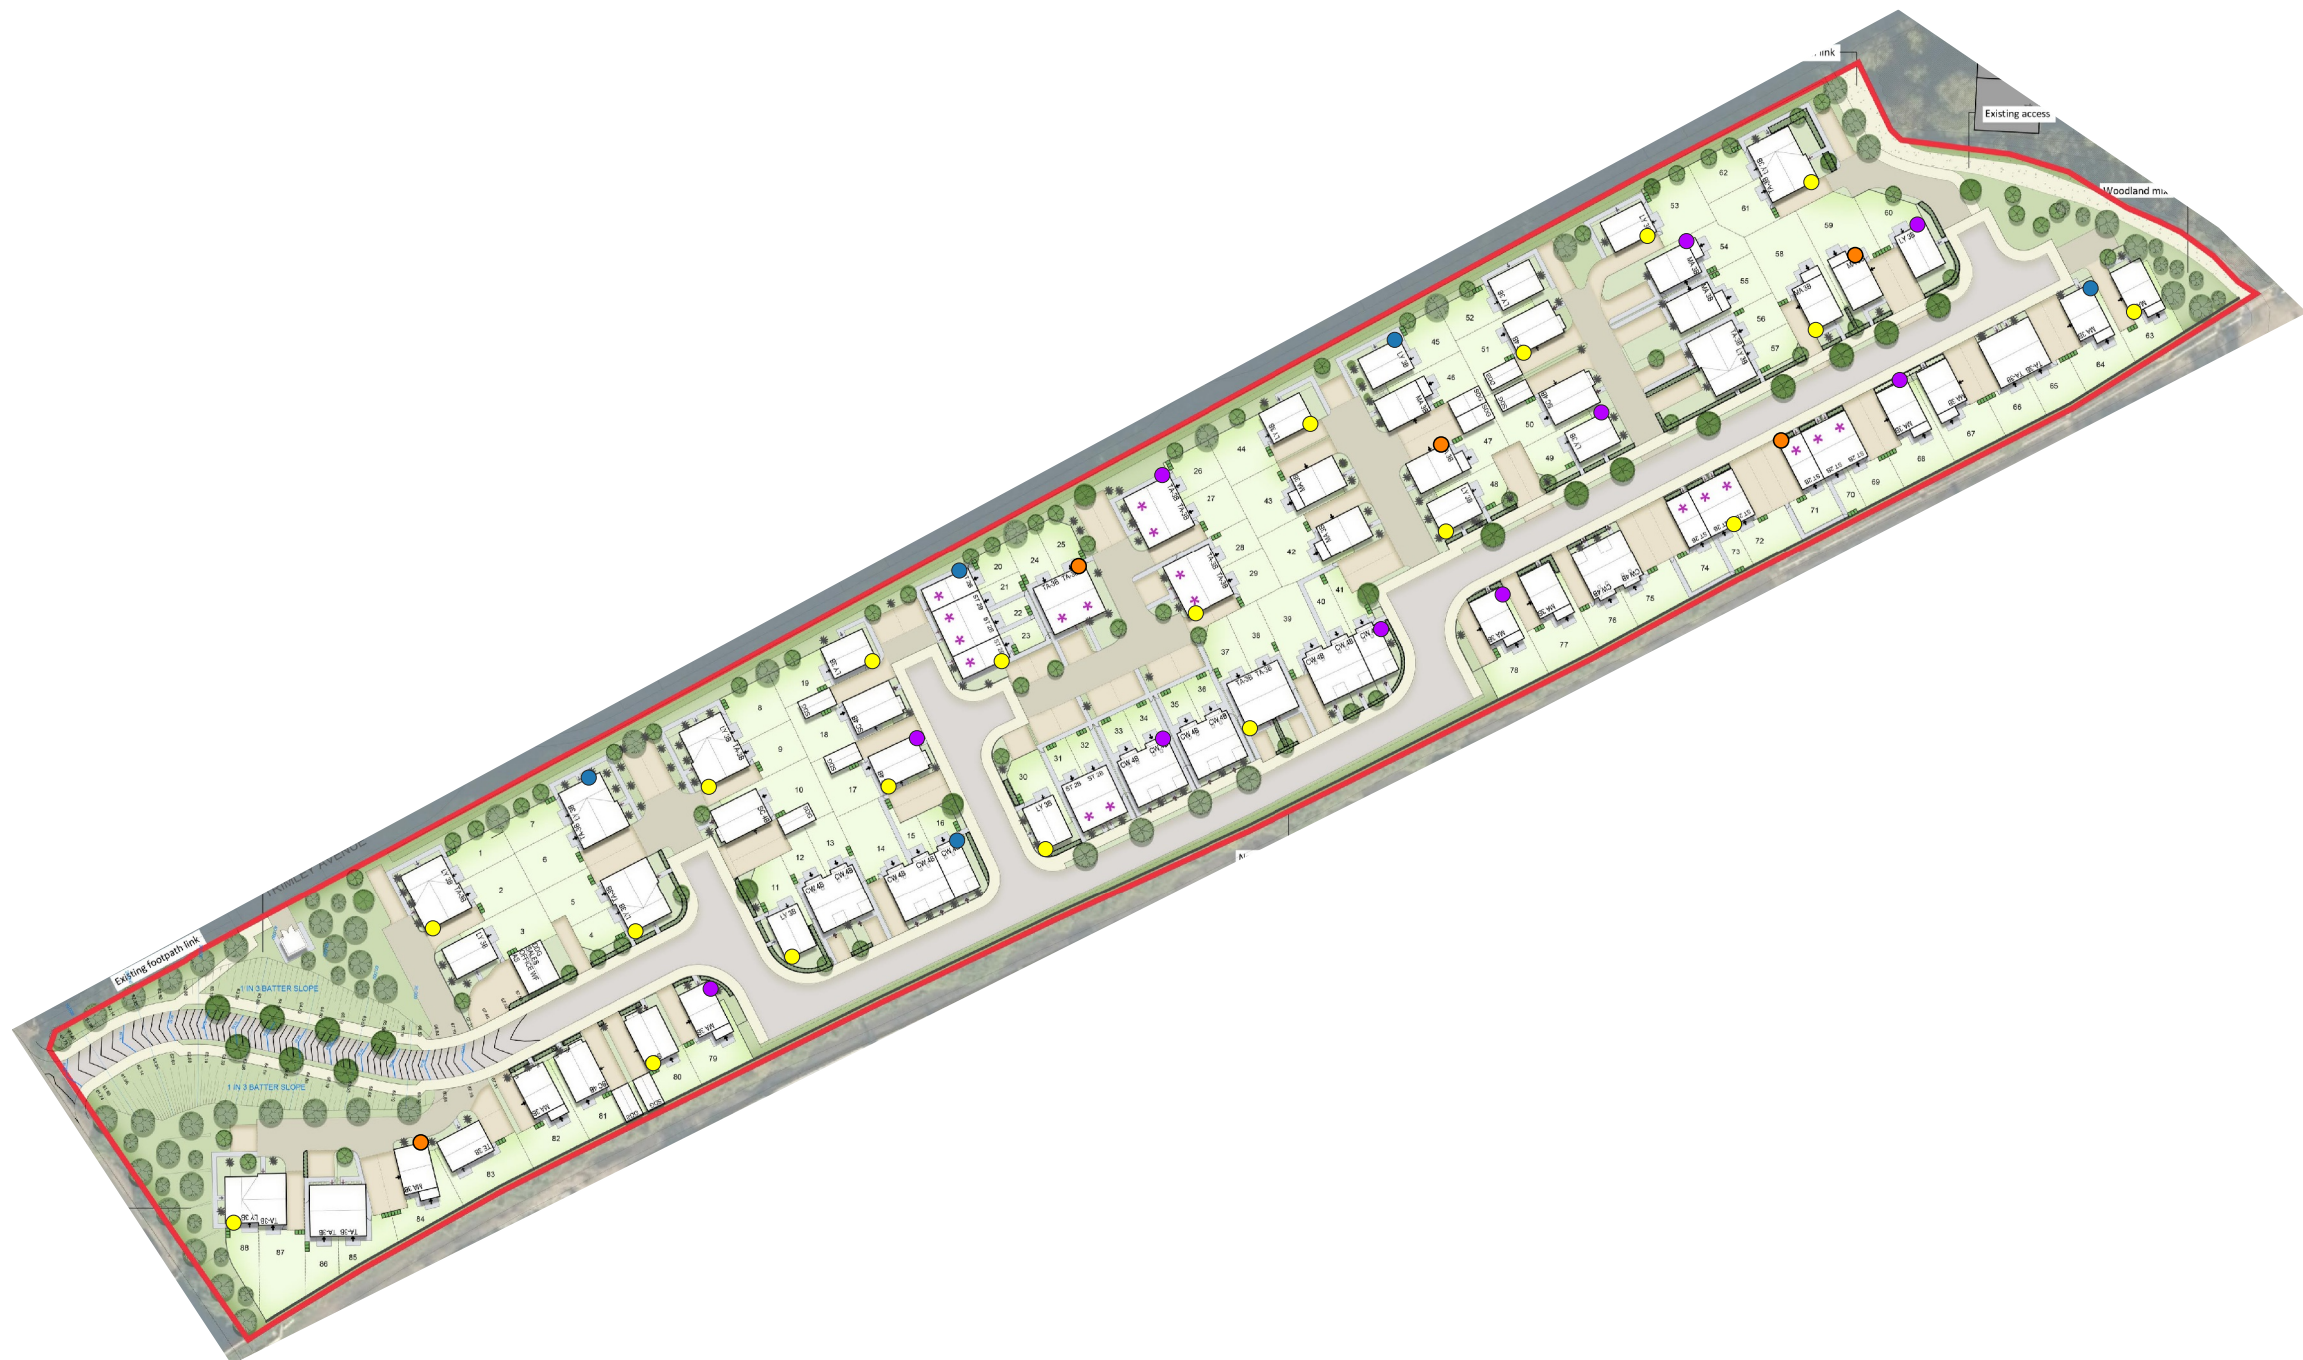

Notes

Bat boxes are to be installed at the highest possible points (minimum 4m from ground level). All boxes are to be located facing south to southeast to allow the box to be warmed by the sun. They should not be placed where the flight path would be blocked by obstructions or vegetation and should be placed in sheltered locations.

All bird boxes are to be positioned facing between north and east to avoid strong sunlight and strong winds. They should not be placed where the flight path would be blocked by obstructions or vegetation and should be placed in sheltered locations.

Swift boxes are to be installed as high as possible directly underneath a roof or gutter.

House sparrow nest boxes are to be installed at a minimum of 2.5m above the ground and if possible near to vegetation.

Small bird boxes are to be installed at a minimum of 2.5m above the ground.

Boxes of similar specifications but different brands may be used. The current plan should be implemented following the review of a risk assessment where working at height is required.

Issue: 1	Revision: 1	Date: 05/03/2025	Drawn: LS2	Authorised: CK
Client: Bellway Homes			Job No. 80-901	Date: 05/03/2025
			Drawing No. 80-901-006	Scale: NTS
Job title: Pitsford Road, Miles Platting			Drawing title: Biodiversity Enhancement Plan	

