


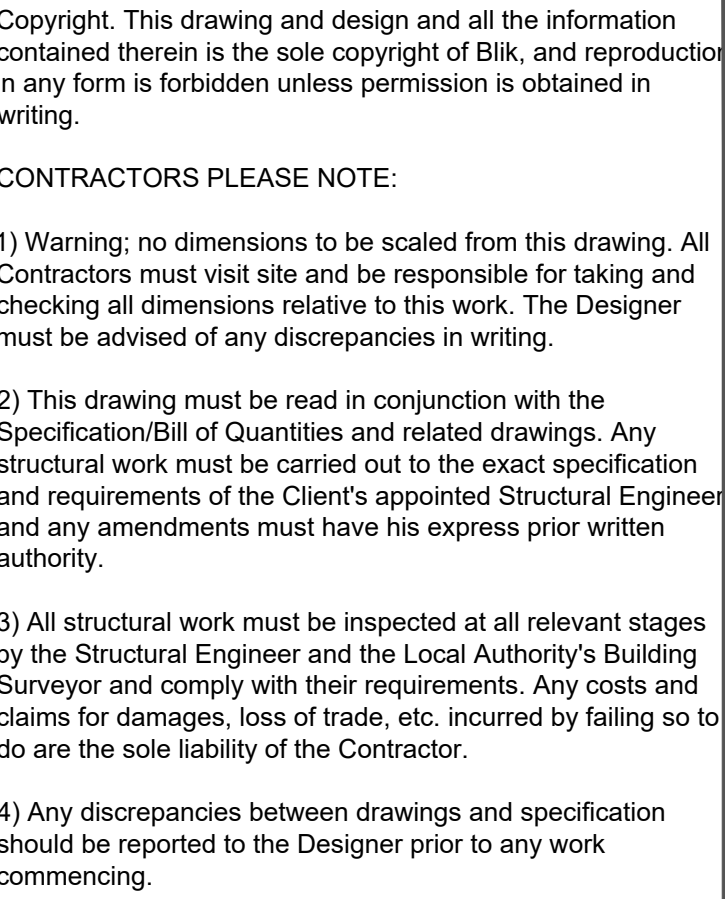

Scale 1:50.	Drawing No. 1141 - 01- 05A
Date Jan. 2026	
Drawn by	

-  DENOTES SPALL TO FAIRFACE
-  DENOTES EXISTING REPAIR TO FAIRFACE
-  DENOTES CRACKING/DEFECTS
-  DENOTES LOSS OF BRICK FACE
-  DENOTES DETERIORATION OF POINTING
-  DENOTES PRESENCE OF VEGETATION
-  DENOTES APPROX. LOCATION OF EXISTING STEELWORK (COLUMNS/BEAMS) IMMEDIATELY BEHIND FACADE BASED ON ARCHIVE DRAWING RECORDS