


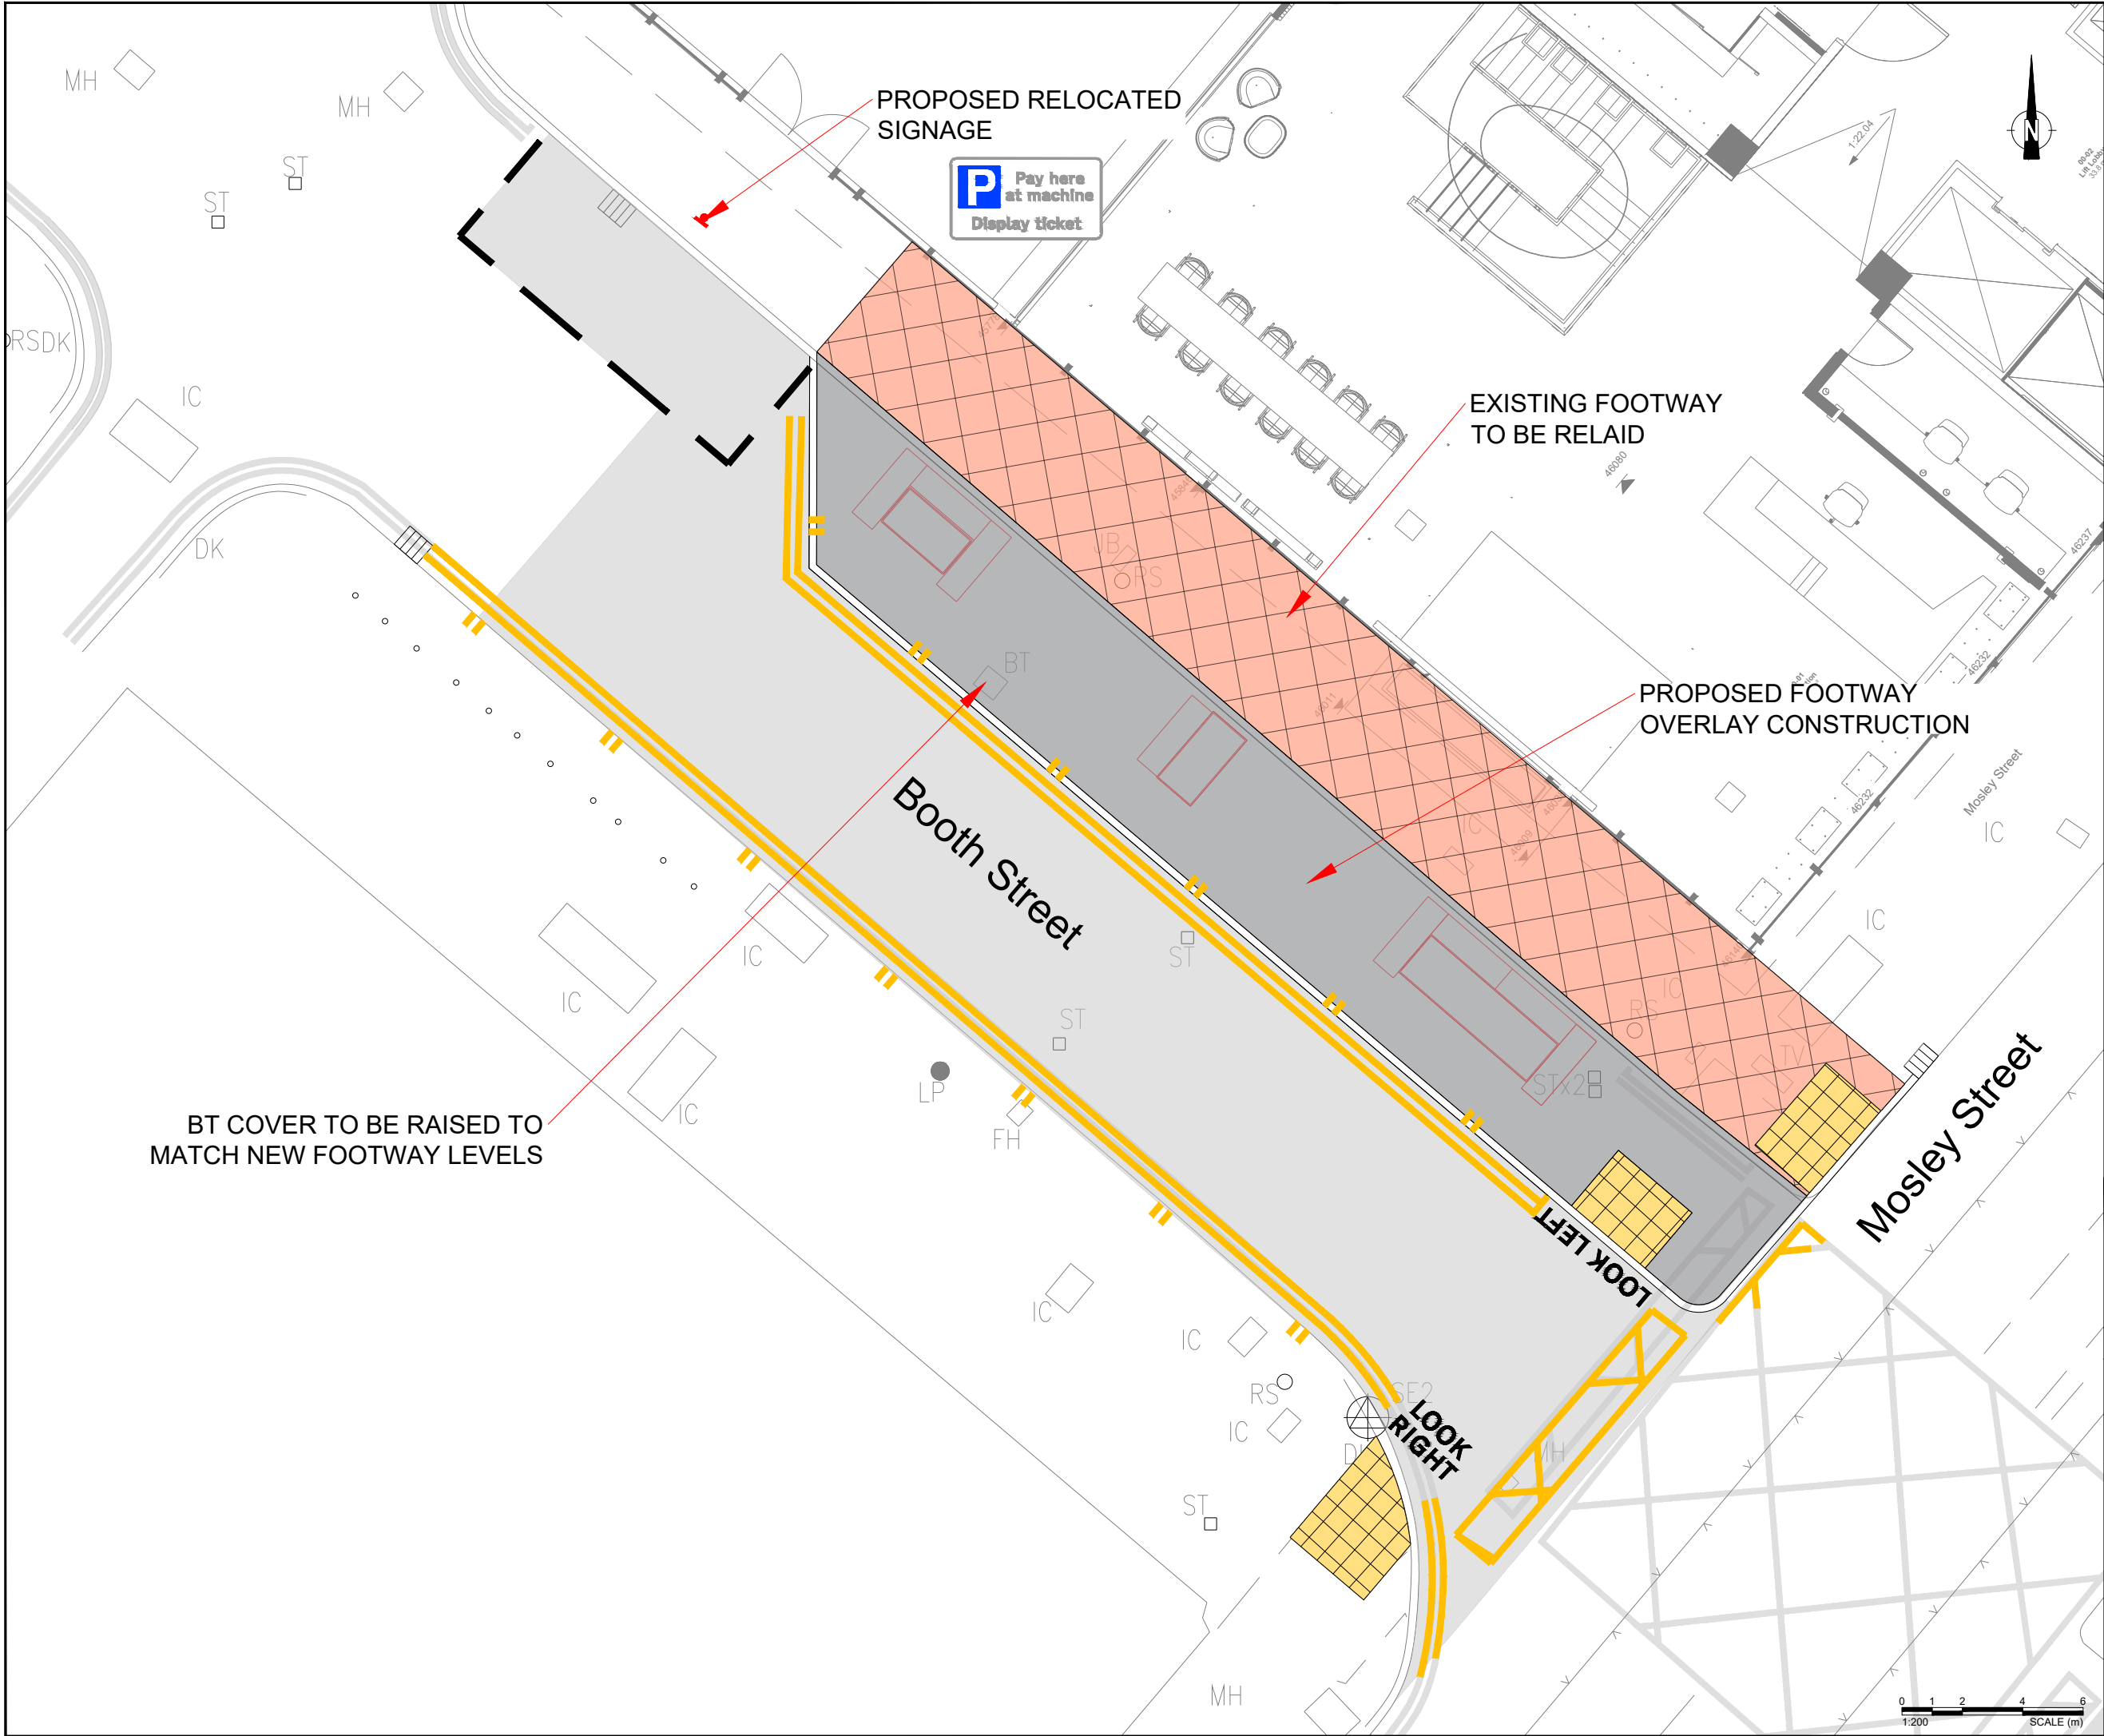

- KEY:
- PROPOSED FOOTWAY OVERLAY CONSTRUCTION
 - PROPOSED CARRIAGEWAY CONSTRUCTION
 - PROPOSED TACTILE PAVING
 - EXISTING FOOTWAY TO BE RELAI

P05	UPDATED FOLLOWING MCC COMMENTS	DR	LB	LB	06.06.25
P04	UPDATED FOR S278 AGREEMENT	DR	LB	LB	06.05.25
P03	UPDATED FOLLOWING MCC COMMENTS	DR	PT	PT	20.03.24
P02	UPDATED FOLLOWING MCC COMMENTS	NL	DR	DR	02.02.24
P01	FIRST ISSUE	WD	DR	DR	25.10.23

Rev	Details	Drawn	Checked	Auth	Date
AS CONSTRUCTED					CR



Client
M & G

Project Title
58 MOSLEY STREET

Drawing Title
GENERAL ARRANGEMENT

Scale	Designed	Drawn	Checked	Authorised
1:100	WD	WD	DR	DR
Original Size	Date	Date	Date	Date
A3	24.10.23	24.10.23	24.10.23	24.10.23

Drawing Number	Project Ref. No.	Revision
VN232648- VEC -HGN-	XXX	-DR-CH- 100
VN232648		P05