


5 Front Existing
1 : 100




6 Side Existing
1 : 100




3 Rear - Existing
1 : 100

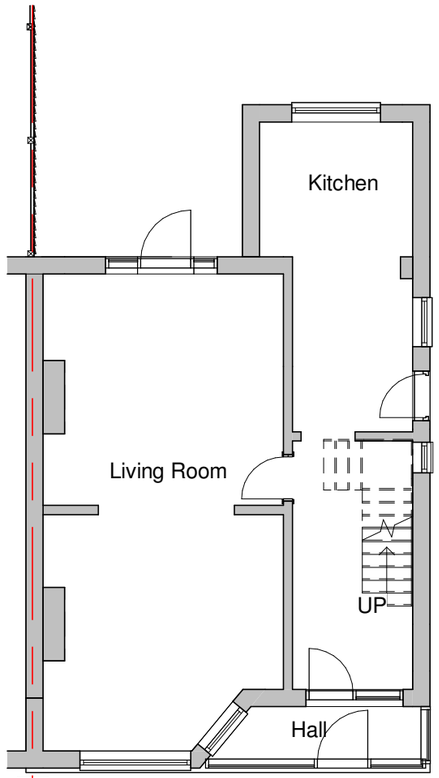

1 Ground Floor - Existing
1 : 100

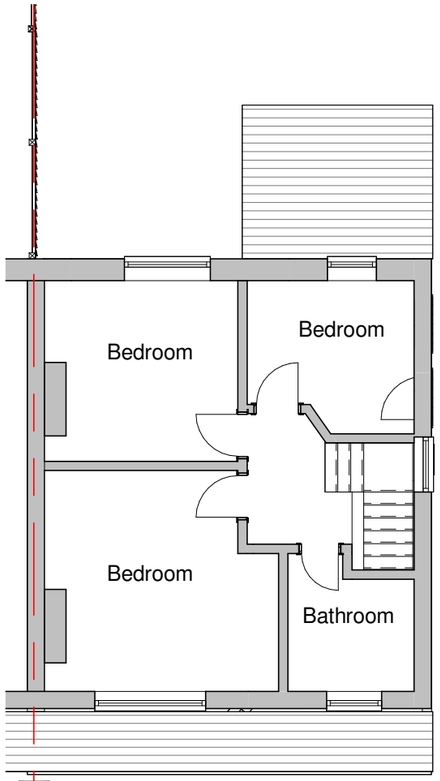

4 01 - First Floor Existing
1 : 100

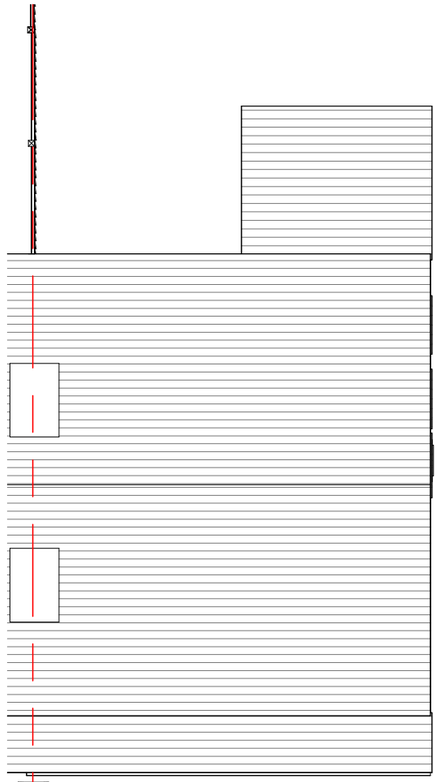

2 Roof - Existing
1 : 100

0 5

N

Note:
All materials used externally are subject to agreement with the planning authority.

To be read in conjunction with all MD&J drawings

project			client name	
19 Barnsfold Avenue, M14 6FJ			Ashiq Hussain	
Contract No.	SIE	PHASE	drawing number	rev
152	19B	PL	PL01	C

drawing
Existing Plans and Elevations

Stage Code	Date	Rev
PLANNING	07/10/25	A
	05/11/25	B
scale 1 : 100 Sheet A3	06/12/25	C

Martin Degnen and James
96 Marbury Road, SK4 5NG
07795323381