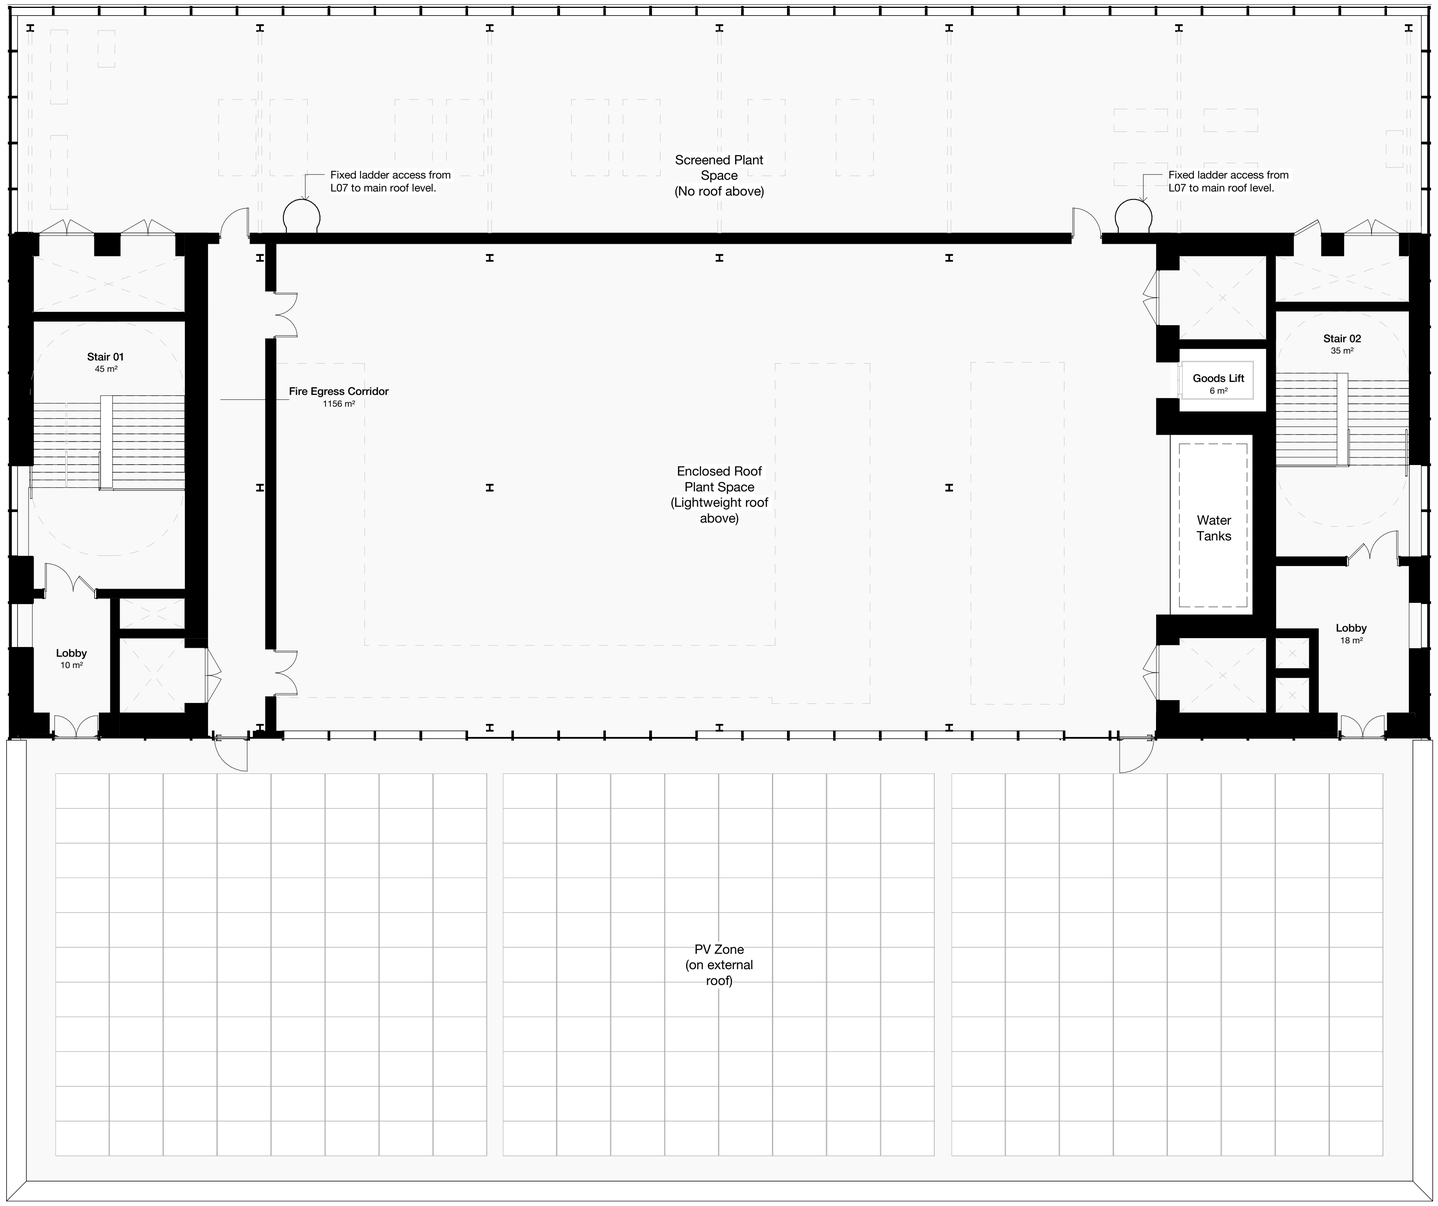



Copyright Hawkins\Brown Architects
No implied licence exists. This drawing should not be used to calculate areas for the purposes of valuation. Do not scale this drawing. All dimensions to be checked on the site by the contractor and such dimensions to be their responsibility. All work must comply with relevant British Standards and Building Regulations requirements. Drawing errors and omissions to be reported to the architect. To be read in conjunction with Architect's specification and other consultant information.

Status codes:

- **S1 - Suitable for Coordination**
- **S2 - Suitable for Information**
- **S3 - Suitable for Review & Comment**
- **S4 - Suitable for Review & Authorization**
- **S5 - Suitable for Review & Acceptance**
- ***An* - Approved & Accepted as Stage complete**

| Rev | Description | Date |
|---|---|---|
| P1 | For Planning | 01.12.2025 |

26-28 Hilton Street
Manchester M1 2EH

mail@hawkinsbrown.com
**hawkinsbrown.com**

Hawkins\
Brown

**Project**
MANMET New Library

All Saints Campus
Manchester, M15 6BH

**Drawing**
General Arrangement Plan - Level 07

| Scale @ A1 | Date |
|---|---|
| 1 : 100 | 01.12.2025 |
| **Drawn By** | **Checked By** |
| GP | NB |

| Job Number | Status | Purpose of Issue |
|---|---|---|
| 240238 | S5 | For Planning |

**Drawing No.**
1350B-HBA-XX-07-DR-A-080118

**Rev**
P1

1 0 1 2 5 m
Metres
1:100