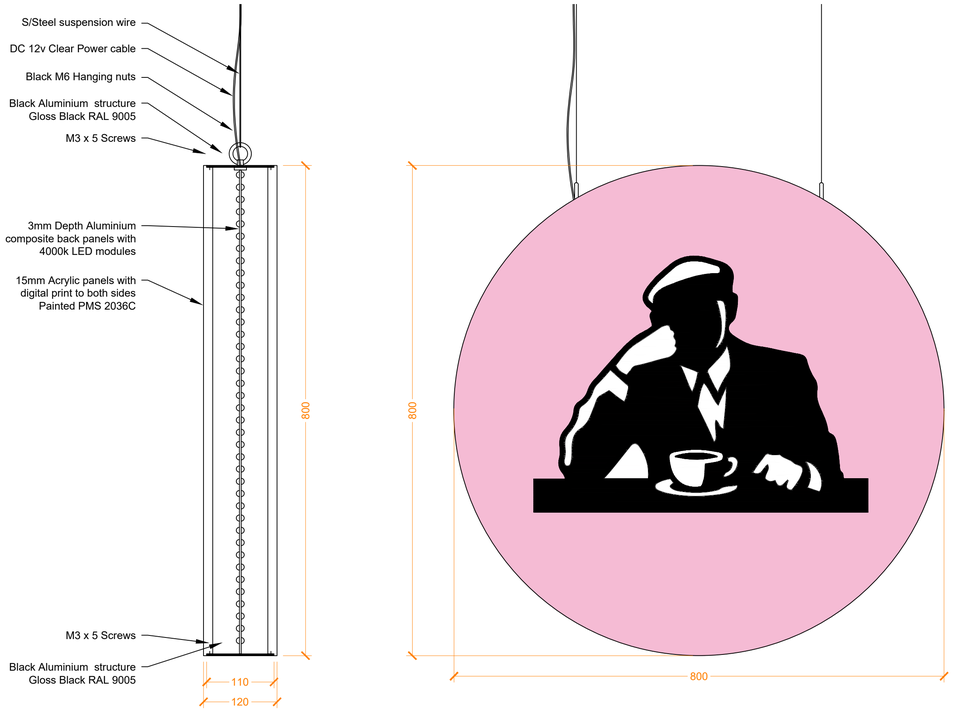

12 Detail 01 Hanging Sign

Scale: 1:5@A1

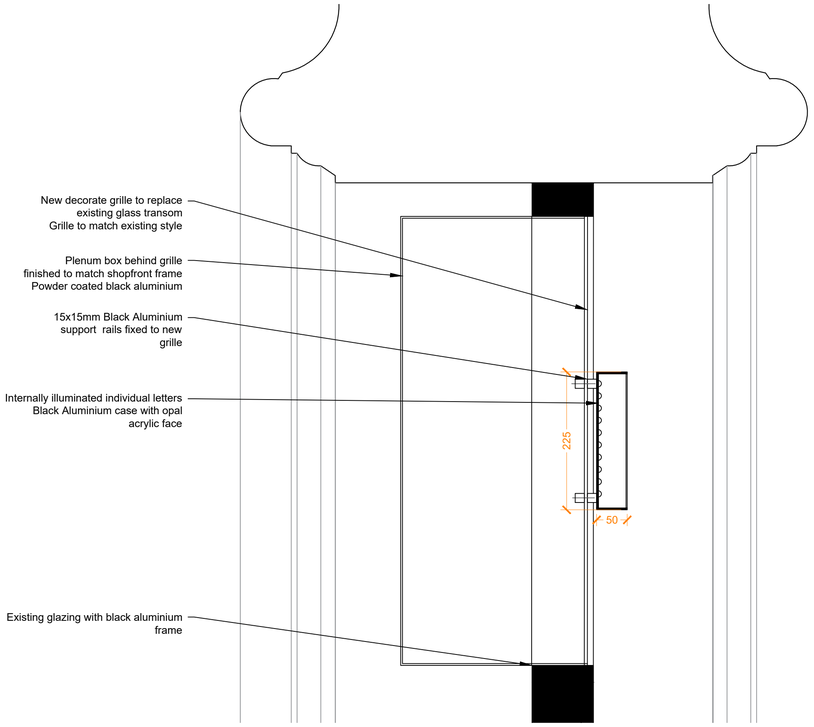

12 Detail 02 Sign | Section Through

Scale: 1:5@A1

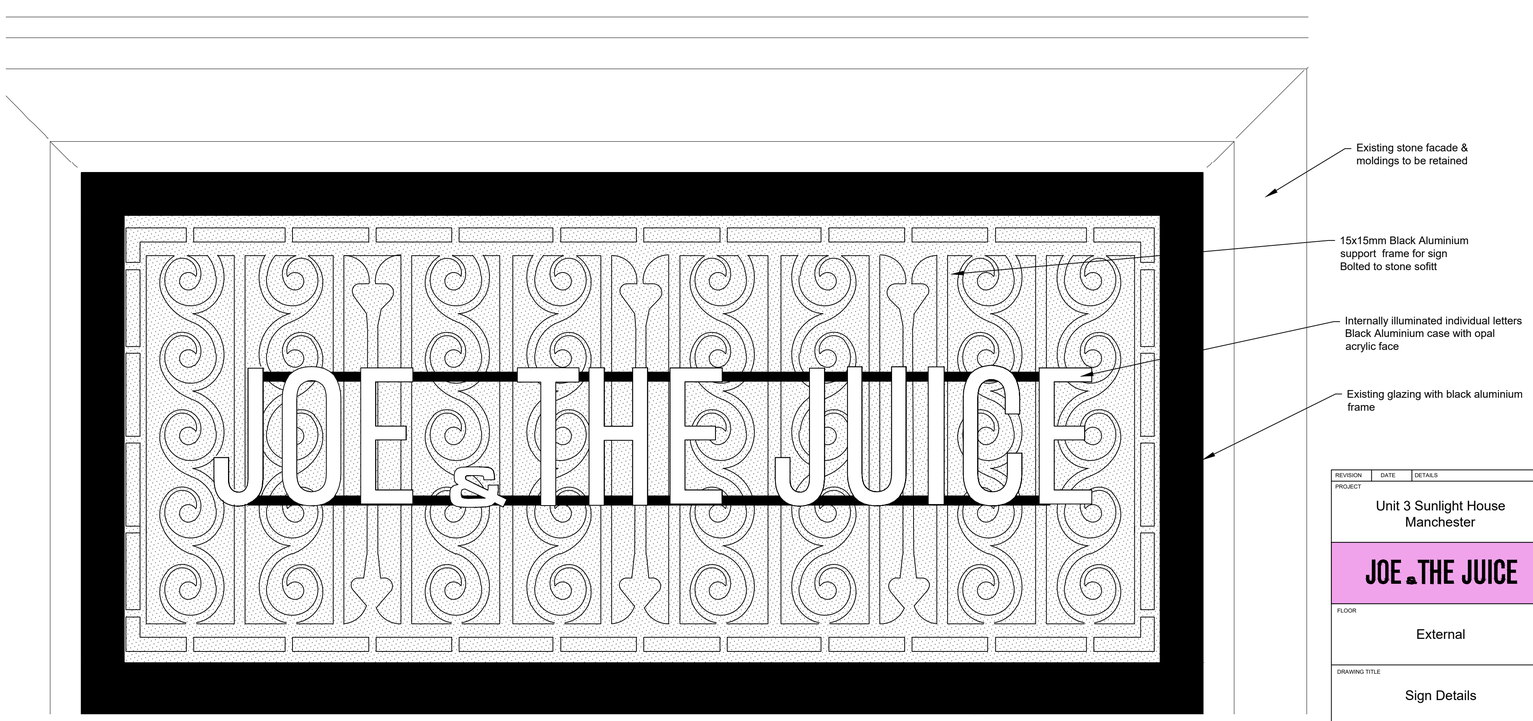

12 Detail 02 Sign | Front Elevation

Scale: 1:5@A1

REVISION	DATE	DETAILS

PROJECT

Unit 3 Sunlight House
Manchester

JOE & THE JUICE

FLOOR

External

DRAWING TITLE

Sign Details

SCALE	PAPER SIZE
1:50	A1
DRAWING NUMBER	REVISION
7063-12.3	A
DRAWN BY	DATE
SE	27.11.25

STATUS

L1

designtime
adt@adesigntime.com
www.designtime.uk.com
2-Work, 7 Cutler Mill
Tileyard North WF1 5FY