

DESIGN INTENT

This drawing is indicative of design intent for tender purposes only. Completion of detailed design is to be undertaken by sub-contractor as required by CDP and detailed in Employers Requirements.

General Notes

The existing general arrangement base drawings (plans, sections and elevations) are based upon survey data by a third party. All survey information issued in good faith.

Buttress Architects will not be held responsible for any inaccuracies identified.

Dimensions and arrangements must be checked for accuracy on-site by the contractor prior to any works commencing. Ordering, manufacture or fabrication of any elements or components.

All dimensions are in millimetres unless noted otherwise.

Any discrepancies / irregularities found must be reported to the CA / Architect immediately.

No work shall commence until any such discrepancies have been resolved.

Where colours other than black or grey are used, the drawing must be plotted in colour.

All information contained within this drawing must be read in association with all relevant Buttress documents, specifications, schedules, drawings etc. including information by specialists and sub-consultants.

Drawings must read in association with all Architectural, Structural & Acoustics packages.

Separate Structural and Acoustics proposals take precedent over indicative architectural information.


Limitations

The drawings are based upon existing data and no concealed and / or hidden spaces have been exposed and / or opened up for inspection, unless specifically highlighted. Therefore, the arrangement and interfacing illustrated across details and general arrangement drawings are purely indicative / approximate only. The accuracy of the survey data graphically presented cannot be confirmed. These drawings are for tender purposes only.

100 0 100 200 300 400 500 mm
SCALE 1:10


NOTE:

The exact frame sizing and fixing arrangement may vary from that illustrated pending assessment of dB/u-Values. Fixings for secondary glazed timber sub-frame and metal units are to be directly fixed into the masonry surround. If pullout tests suggest that fixing into the mortar joints is within acceptable parameters, fixings will be located into mortar joints, however direct fixings into the brickwork is likely to be required to provide a robust fixing solution that meets the manufacturers requirements.

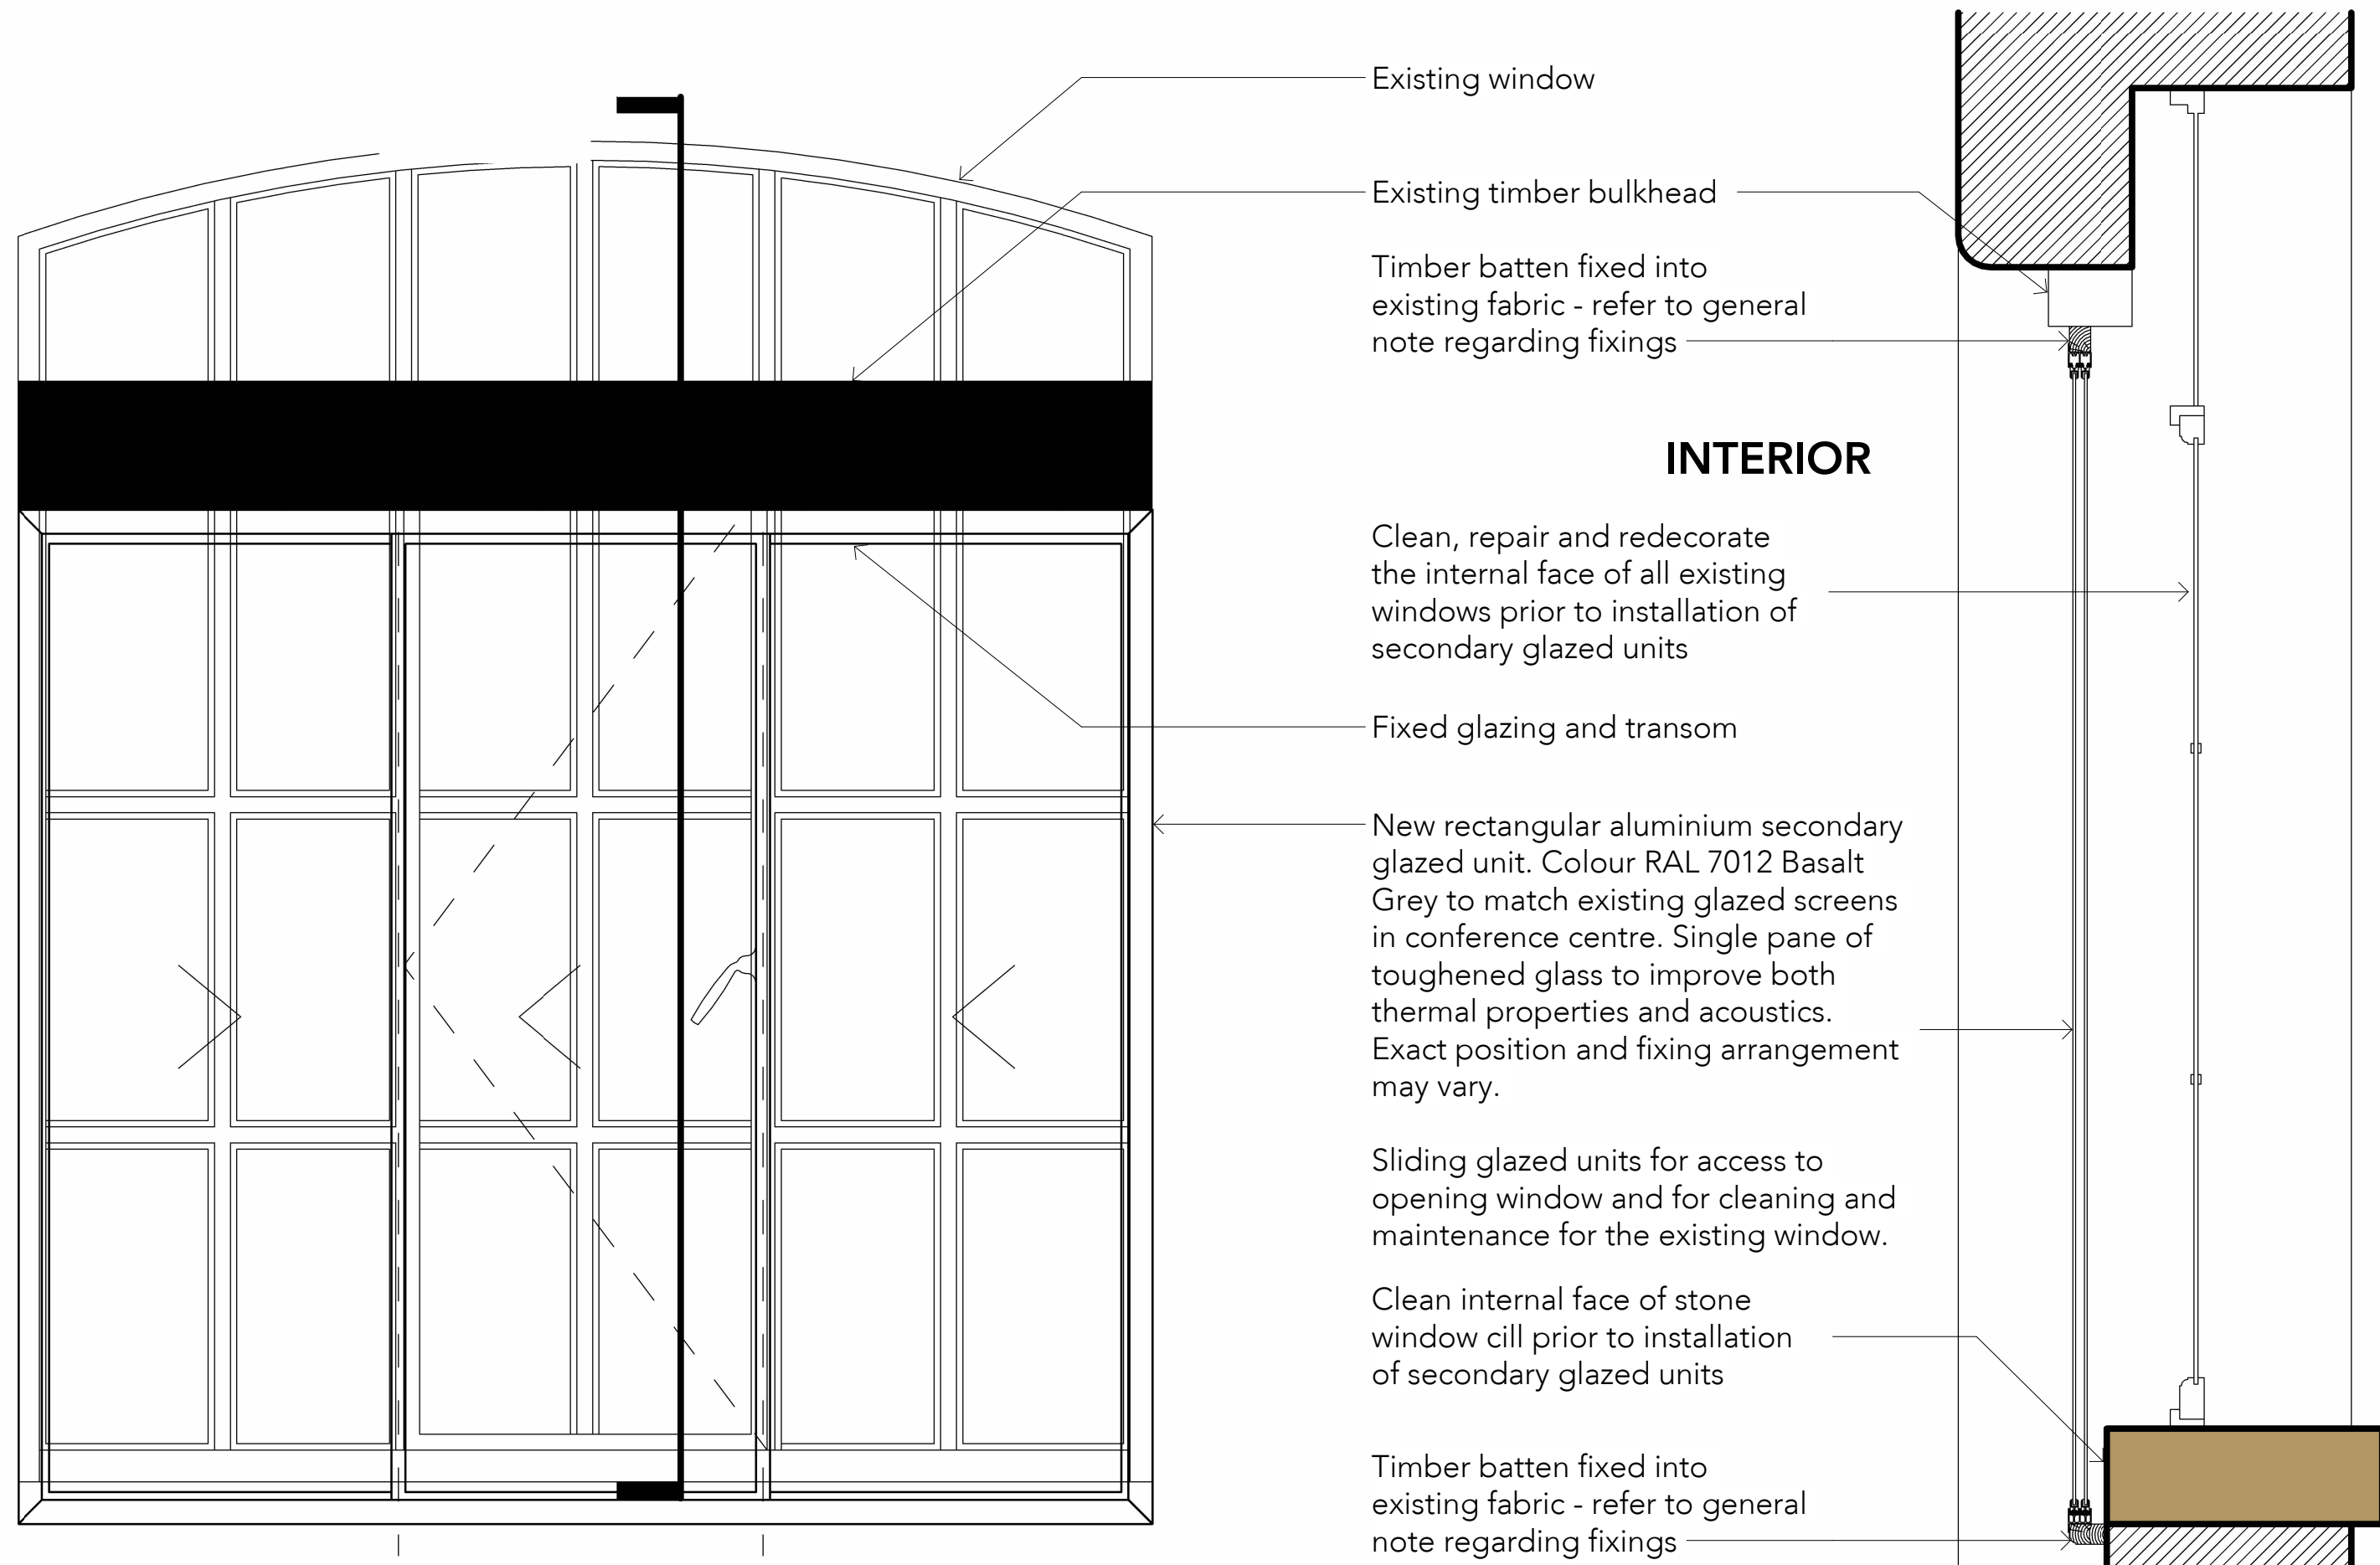


Internal View of Proposed Secondary Glazing Type 1 Elevation

1:10

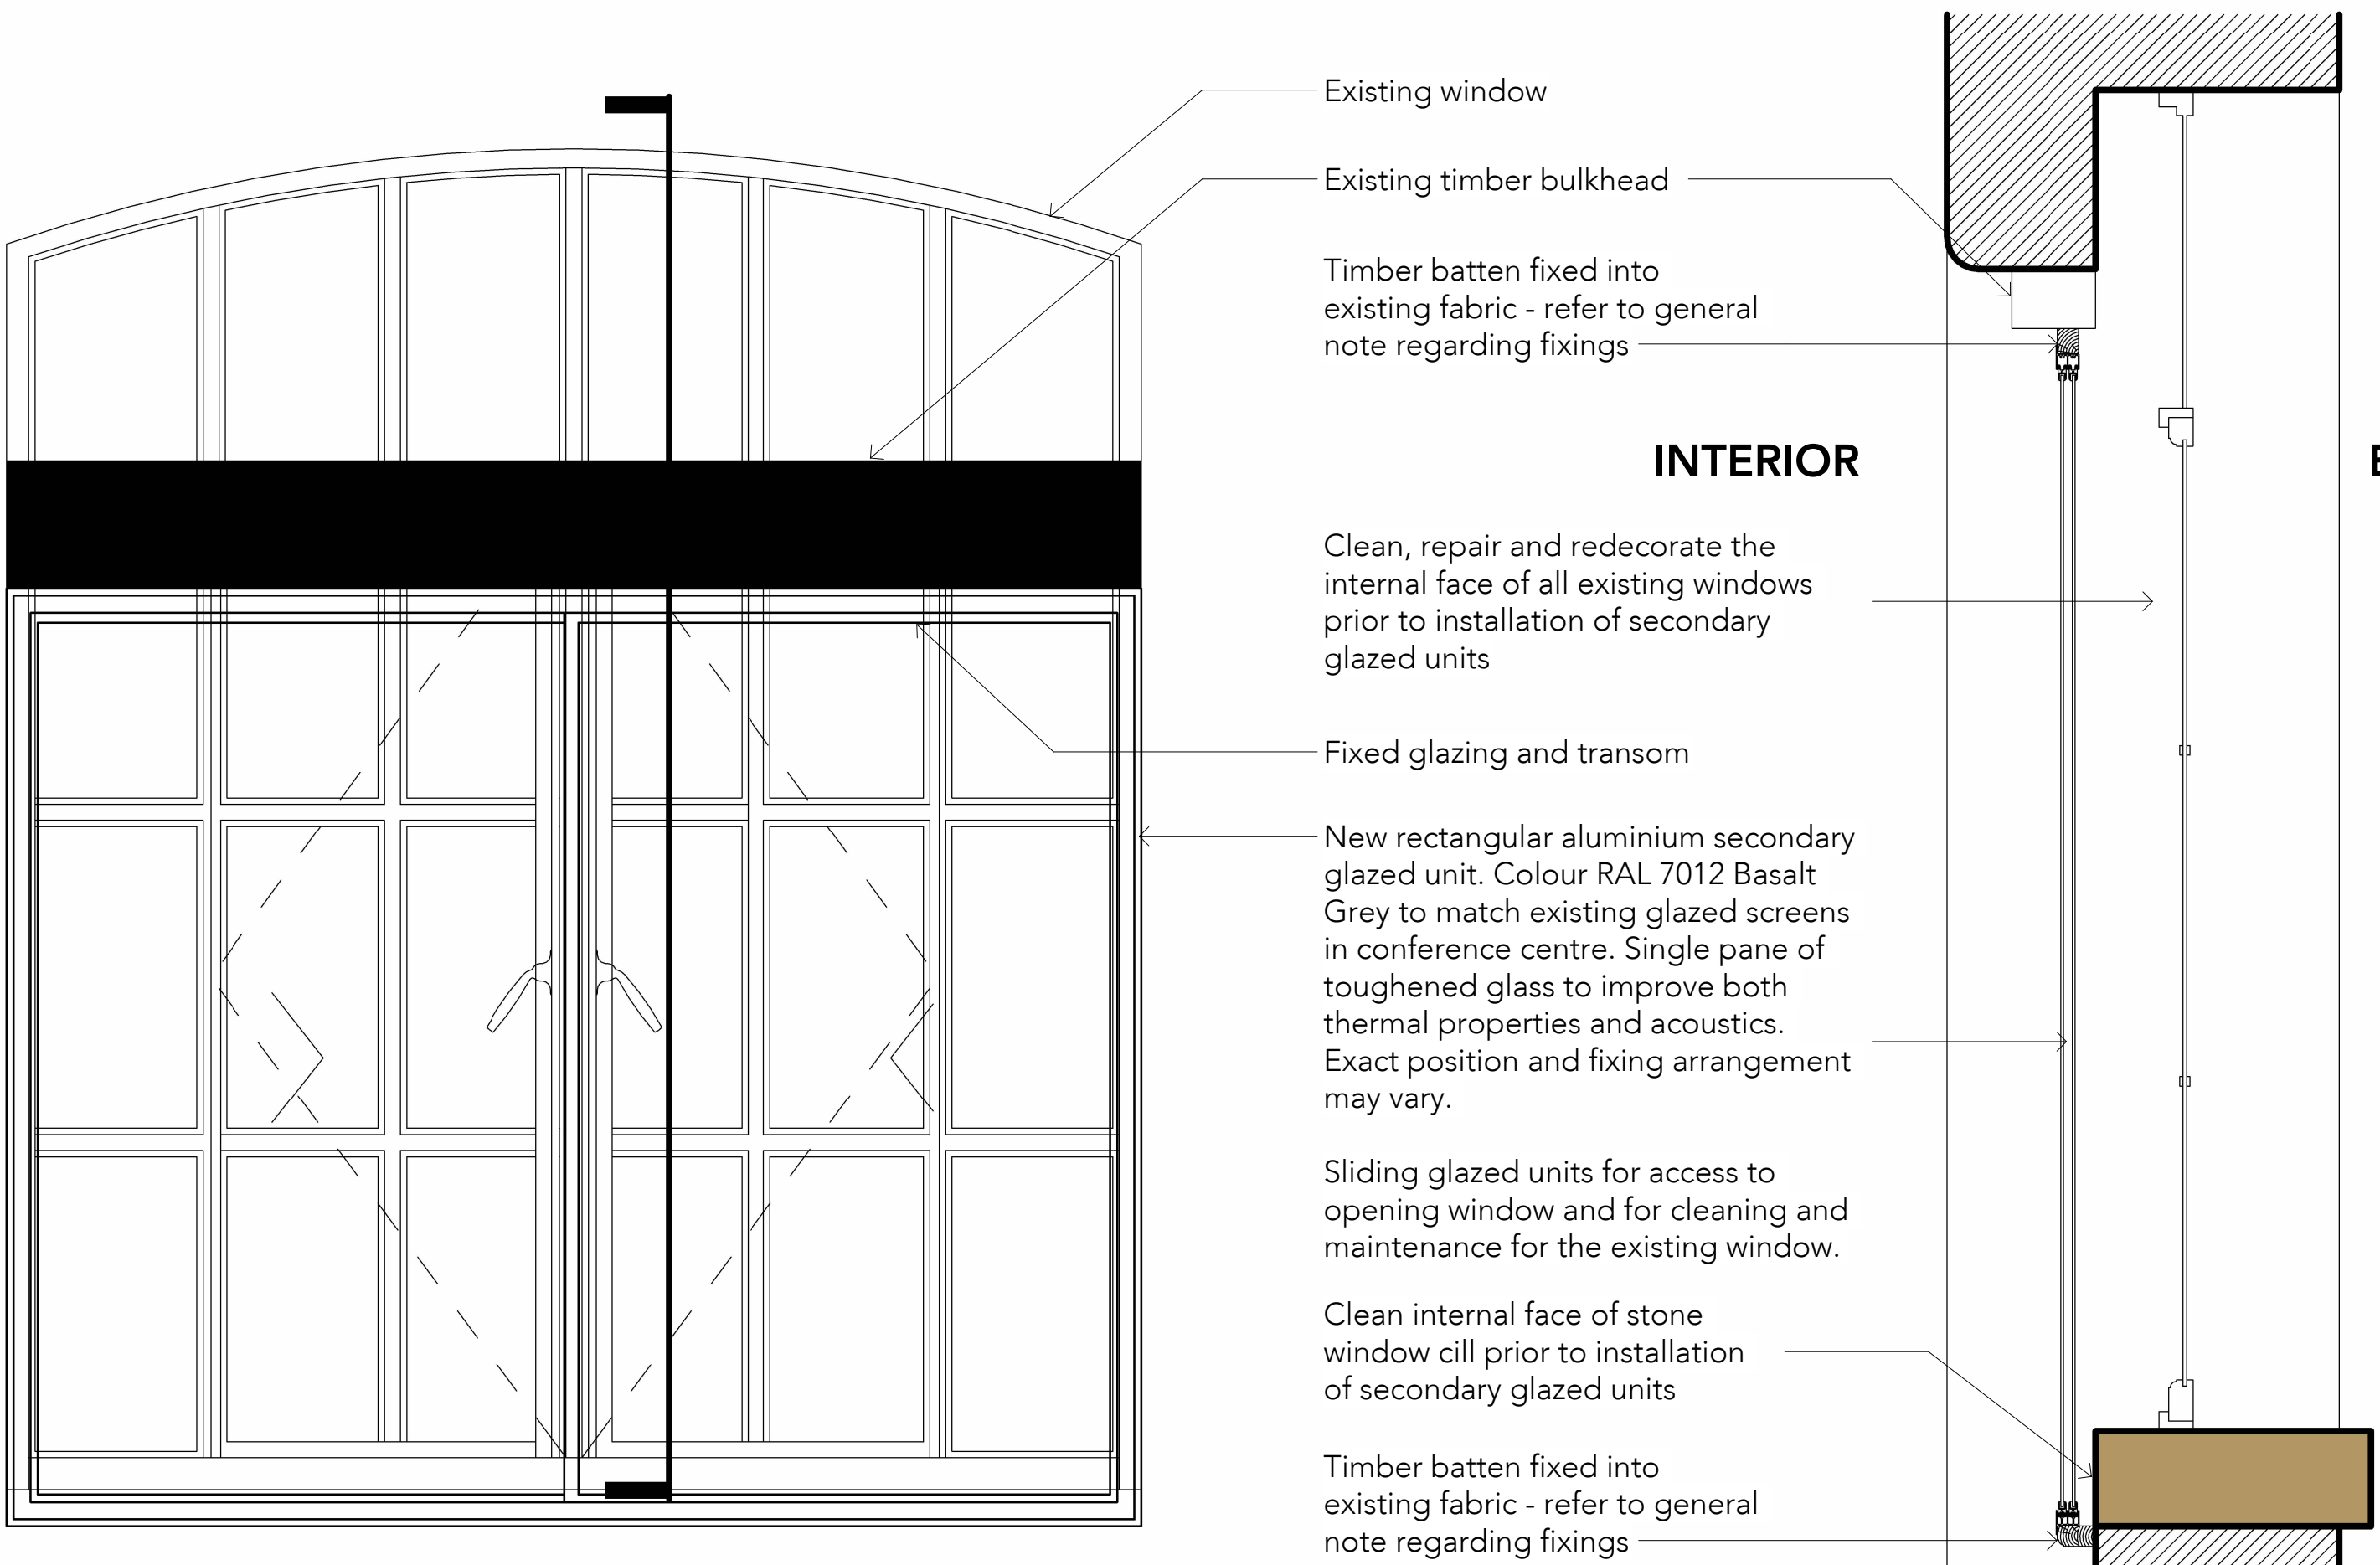


Internal View of Proposed Secondary Glazing Type 2 Elevation

1:10

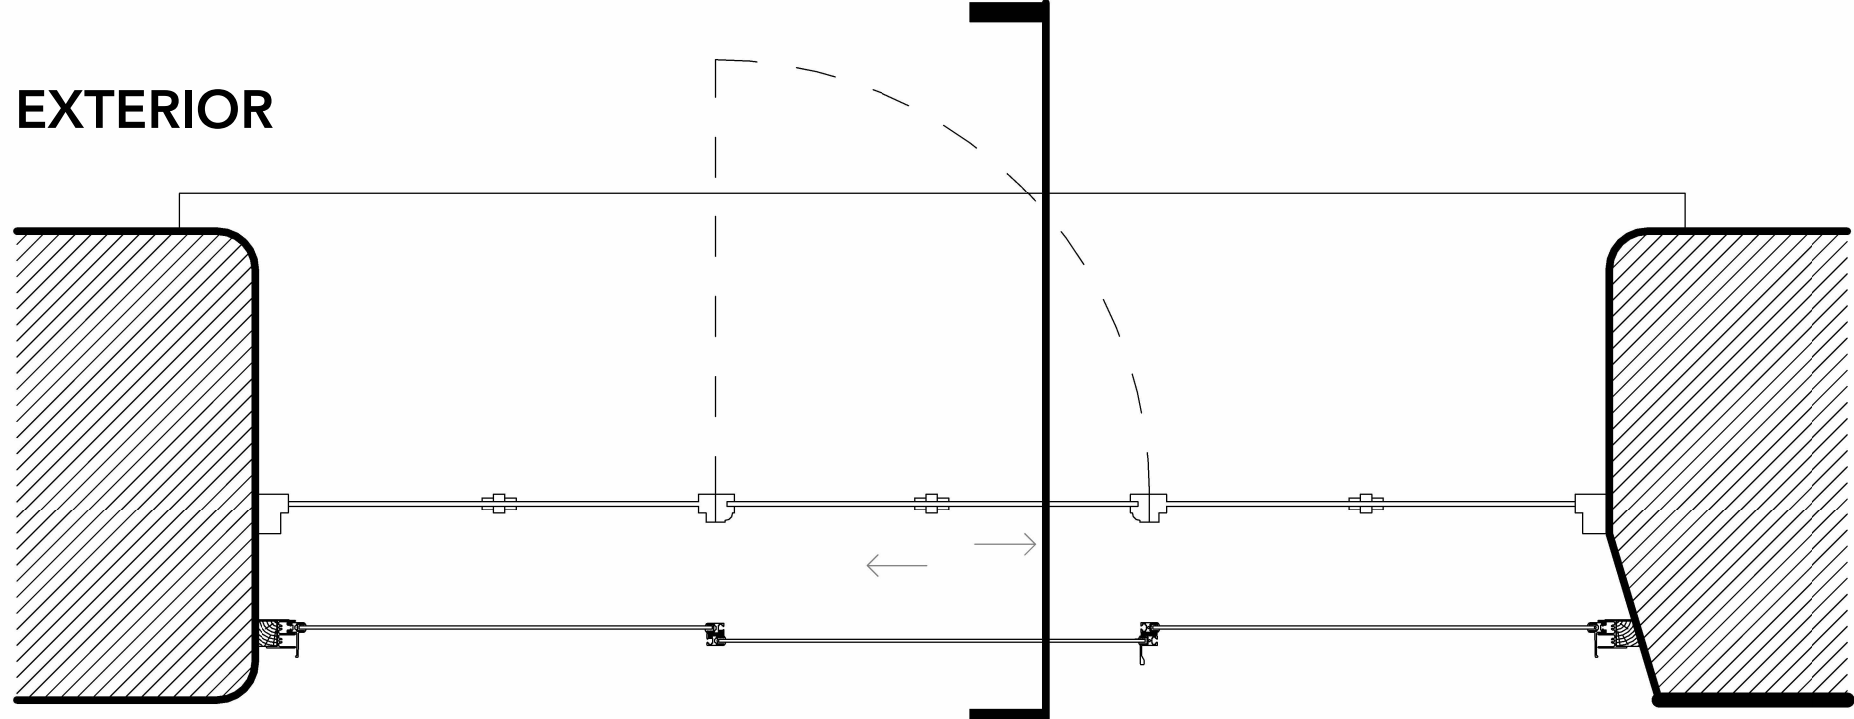


Proposed Secondary Glazing Type 1 Section

1:10

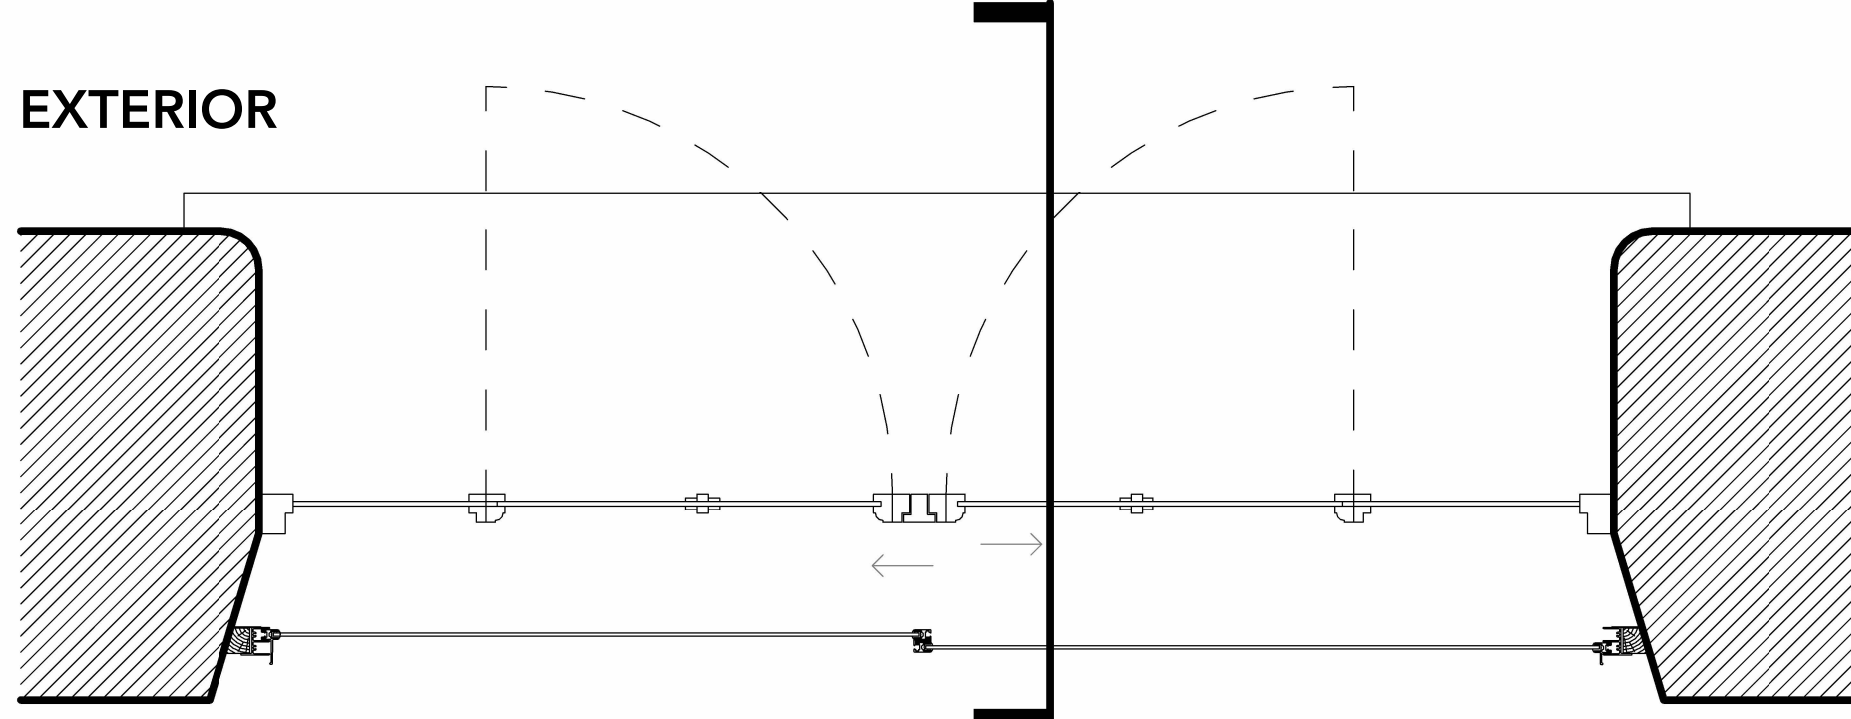


Proposed Secondary Glazing Type 2 Section

1:10

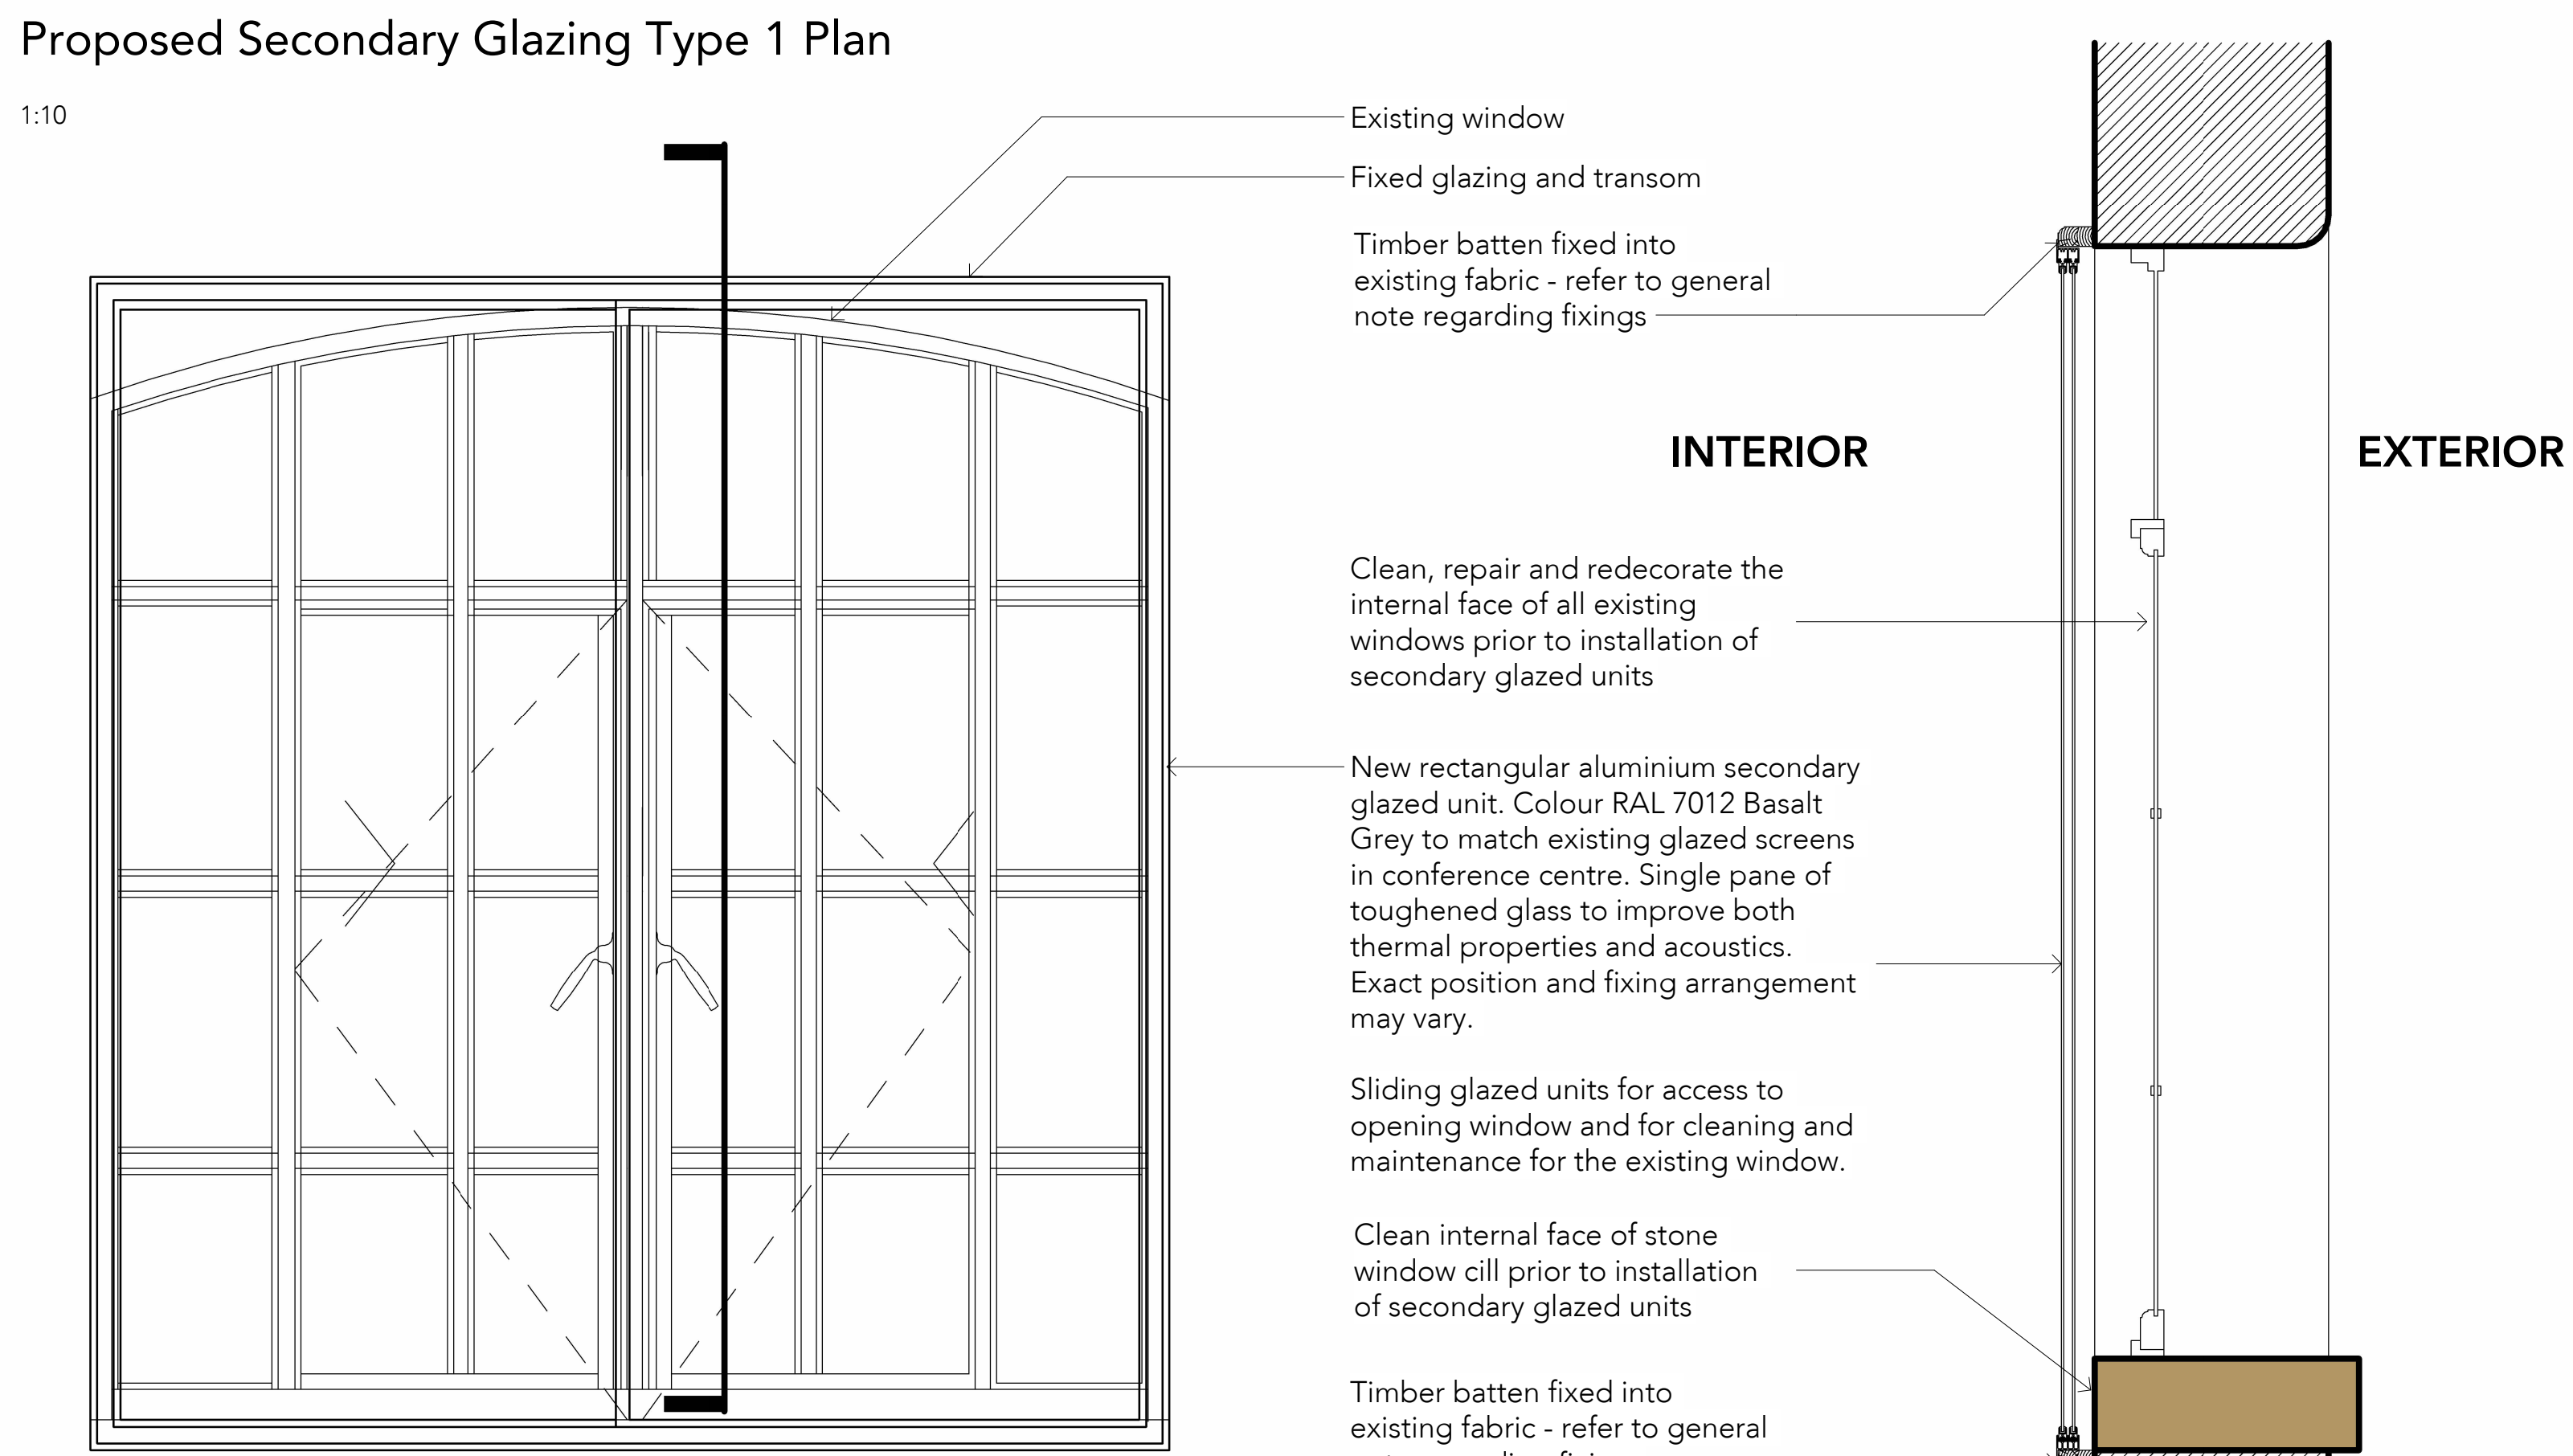

Internal View of Proposed Secondary Glazing Type 3 Elevation

1:10

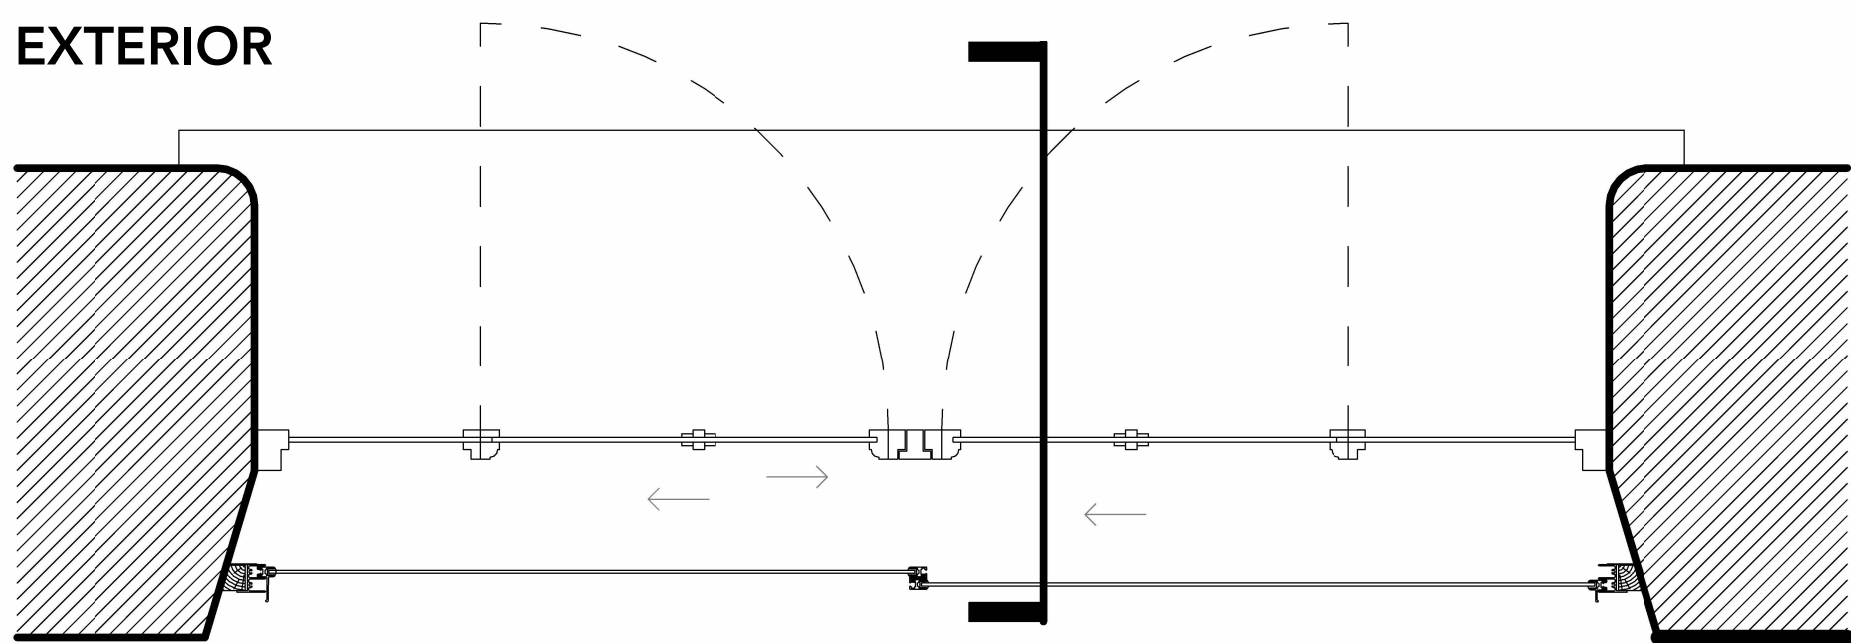

Proposed Secondary Glazing Type 3 Section

1:10



Existing Window - Type 1 Proposal



Existing Window - Type 2 Proposal



Existing Window - Type 3 Proposal

T01 28/05/25 PL Issued for Stage 4
P02 11/05/25 Secondary glazing only moved to understand existing stone cills
P01 18/12/24 Issued for Planning

Rev Date Info Details
© The intellectual rights of this matter are hereby reserved.
This drawing and design is the sole property of Buttress Ltd and not to be reproduced without permission.
Buttress Ltd is Registered in England and Wales: 1240271

Buttress
Manchester Leeds
41 Bengal Street, Oldknowe, Yorkshire House
Manchester, Greater Manchester, LS1 5SH
0161 236 3303 0113 509 7965
www.buttress.net

Project Title SIM CONFERENCE CENTRE
Client SCIENCE MUSEUM GROUP
Location MANCHESTER

Drawing ref Proposed Secondary Glazing Detail Types

Date 12/03/2025 Scale As indicated

Checker EG Size

Job No: 9657 Status: S2

Project Origin: Initial: Local: Type: Revision: Number: Rev:

SMGCON-BUT-SI-XX-DR-A-31001-T01