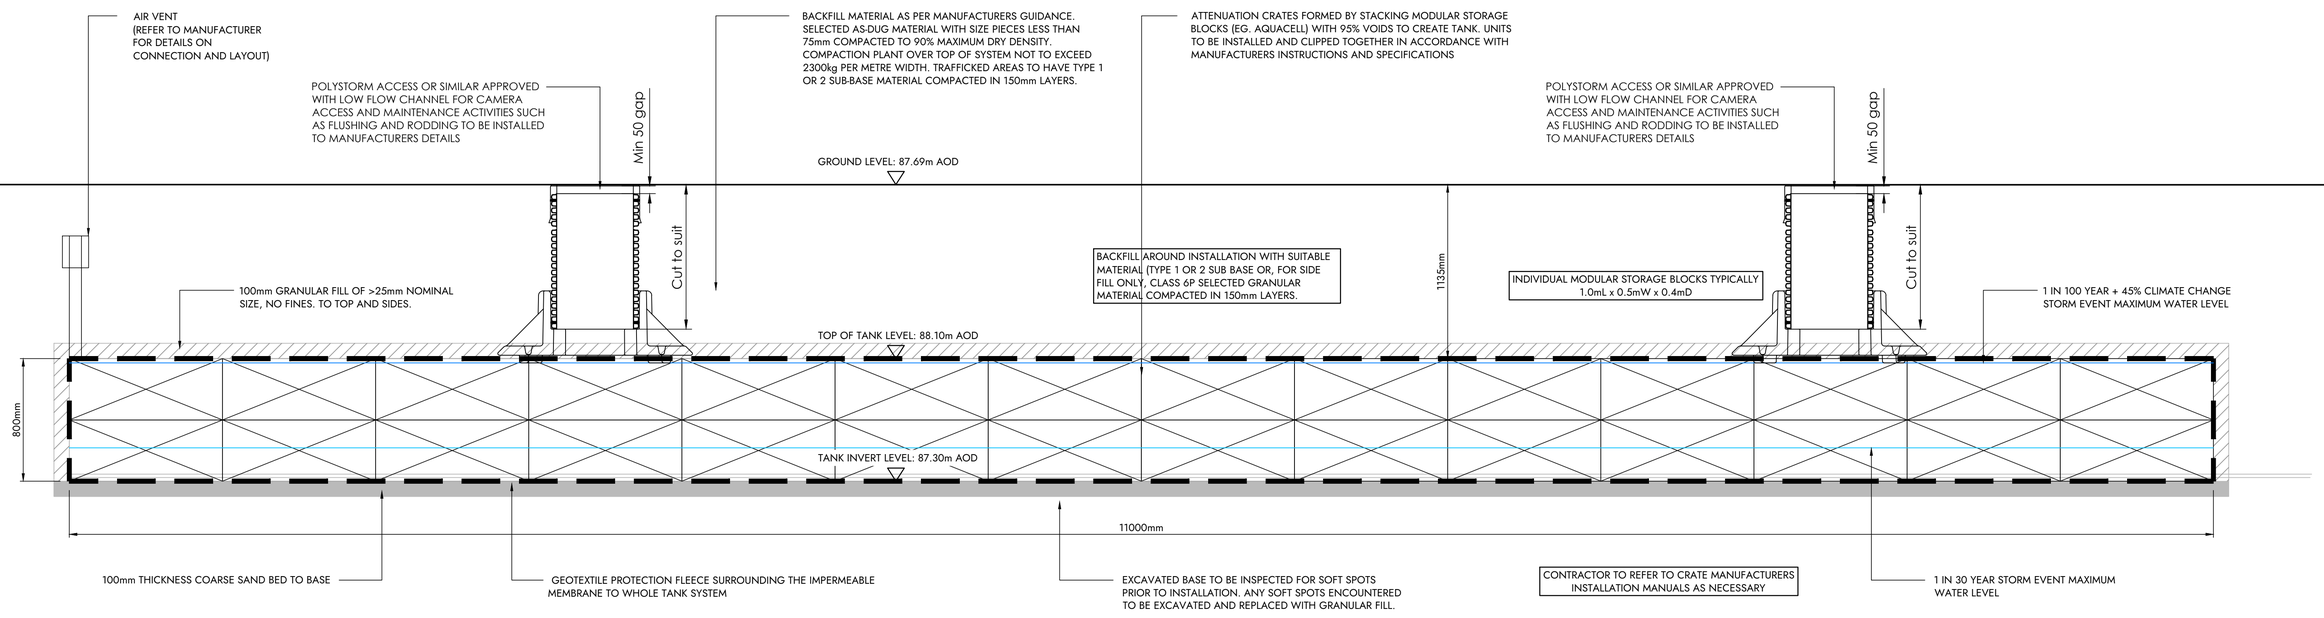


SECTION THROUGH ATTENUATION CRATES

Rev	Date	By	Description
T04	09.12.2025	NM	Attenuation tank geometry & levels amended to latest design
T03	04.12.2025	NM	Geotextile Fleece Blanket added to tank surround. Maintenance Access provided
T02	14.11.2025	BW	Attenuation tank details added
T01	20.06.2025	BW	Issued for tender

SHAPE ENGINEERING
Liverpool Office Tel 0151 305 0700 Milton Keynes Office Tel 01908 803 903
www.shapeengineering.co.uk

Client
Irwell Valley Homes

PROJECT
Jurby Avenue, Blackey, Manchester

TITLE
Attenuation Tank Detail

Status	Suitability Description	Structural Stage	Date
-	Tender	-	20.06.2025
Designed By	Drawn By	Scale @ A1	Project No.
BW	BW	1:20	2108
Sheet No.			Revision
2108-SCE-00-00-DR-C-0003			T04

This drawing remains the copyright of Shape Consulting Engineers Ltd.