




INTERNAL PIPE DIA. d.mm	MAX TRENCH WIDTH 600mm ABOVE CROWN W.mm = d + 600mm	MIN TRENCH WIDTH 300mm ABOVE CROWN W.mm = d + 300mm
150	750	450
225	825	525
300	900	600
450	1050	750
600	1200	900

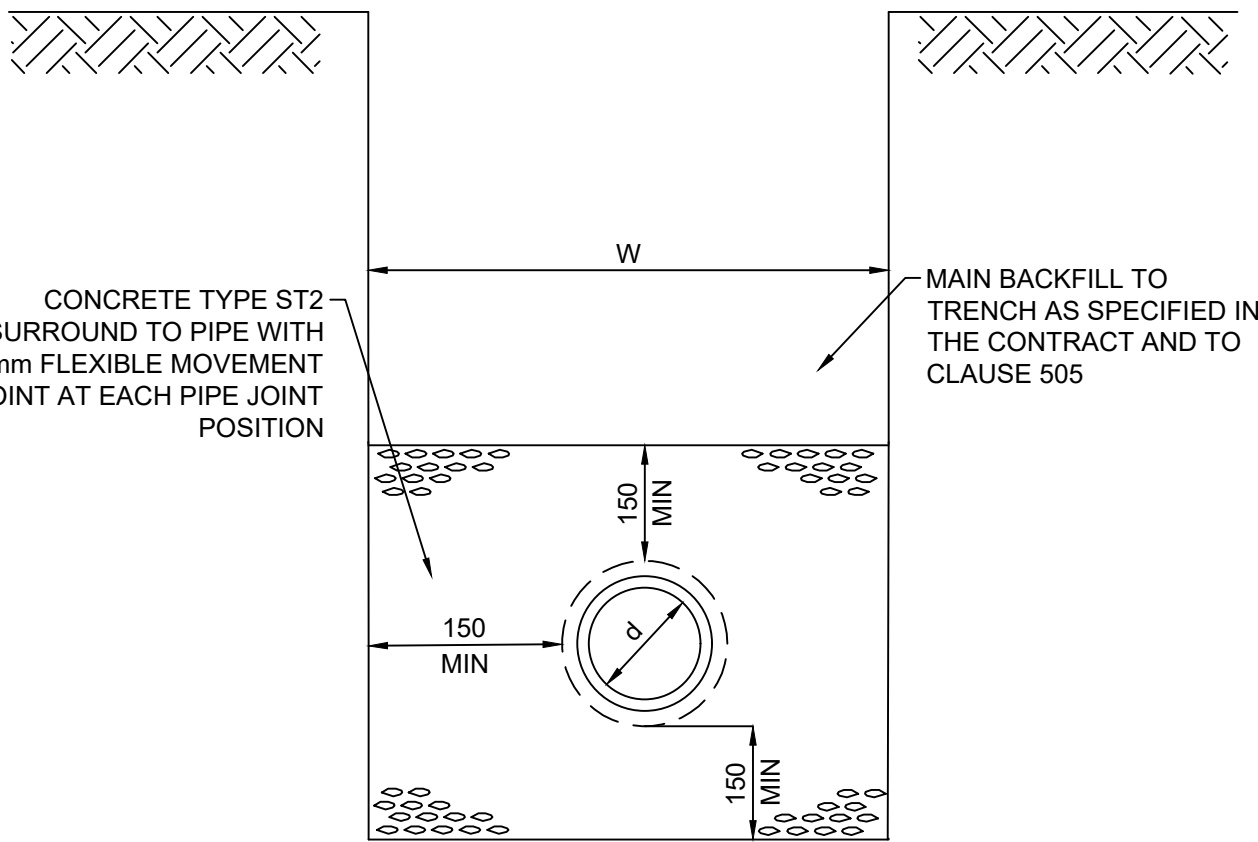


CLASS Z BEDDING
CONCRETE BED AND SURROUND
SCALE: 1:10

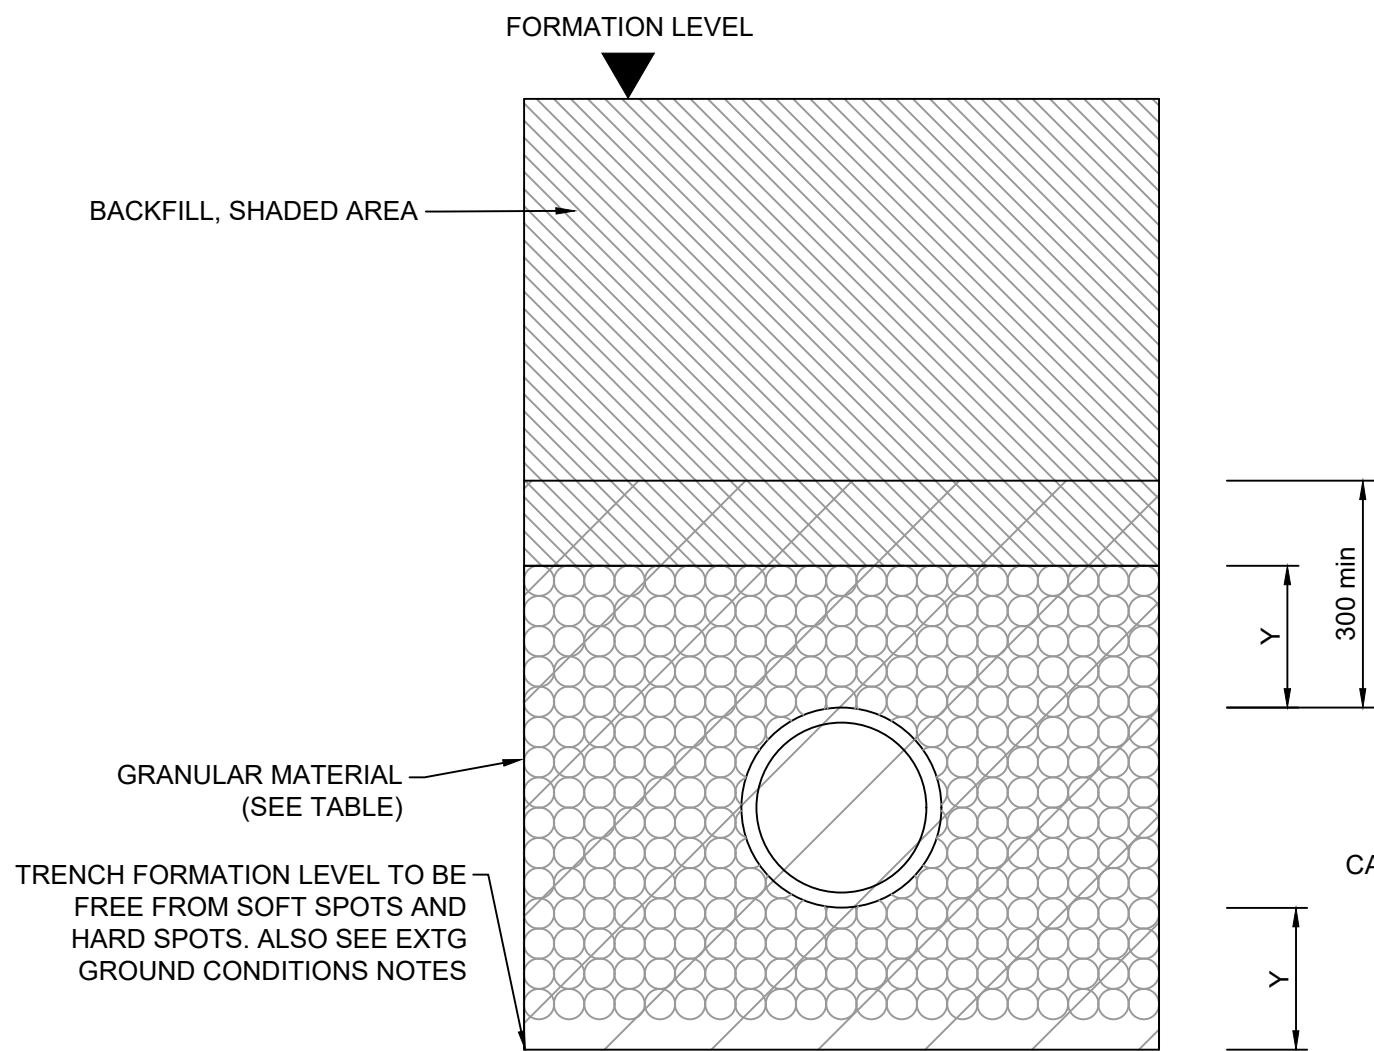


CLASS S DETAIL

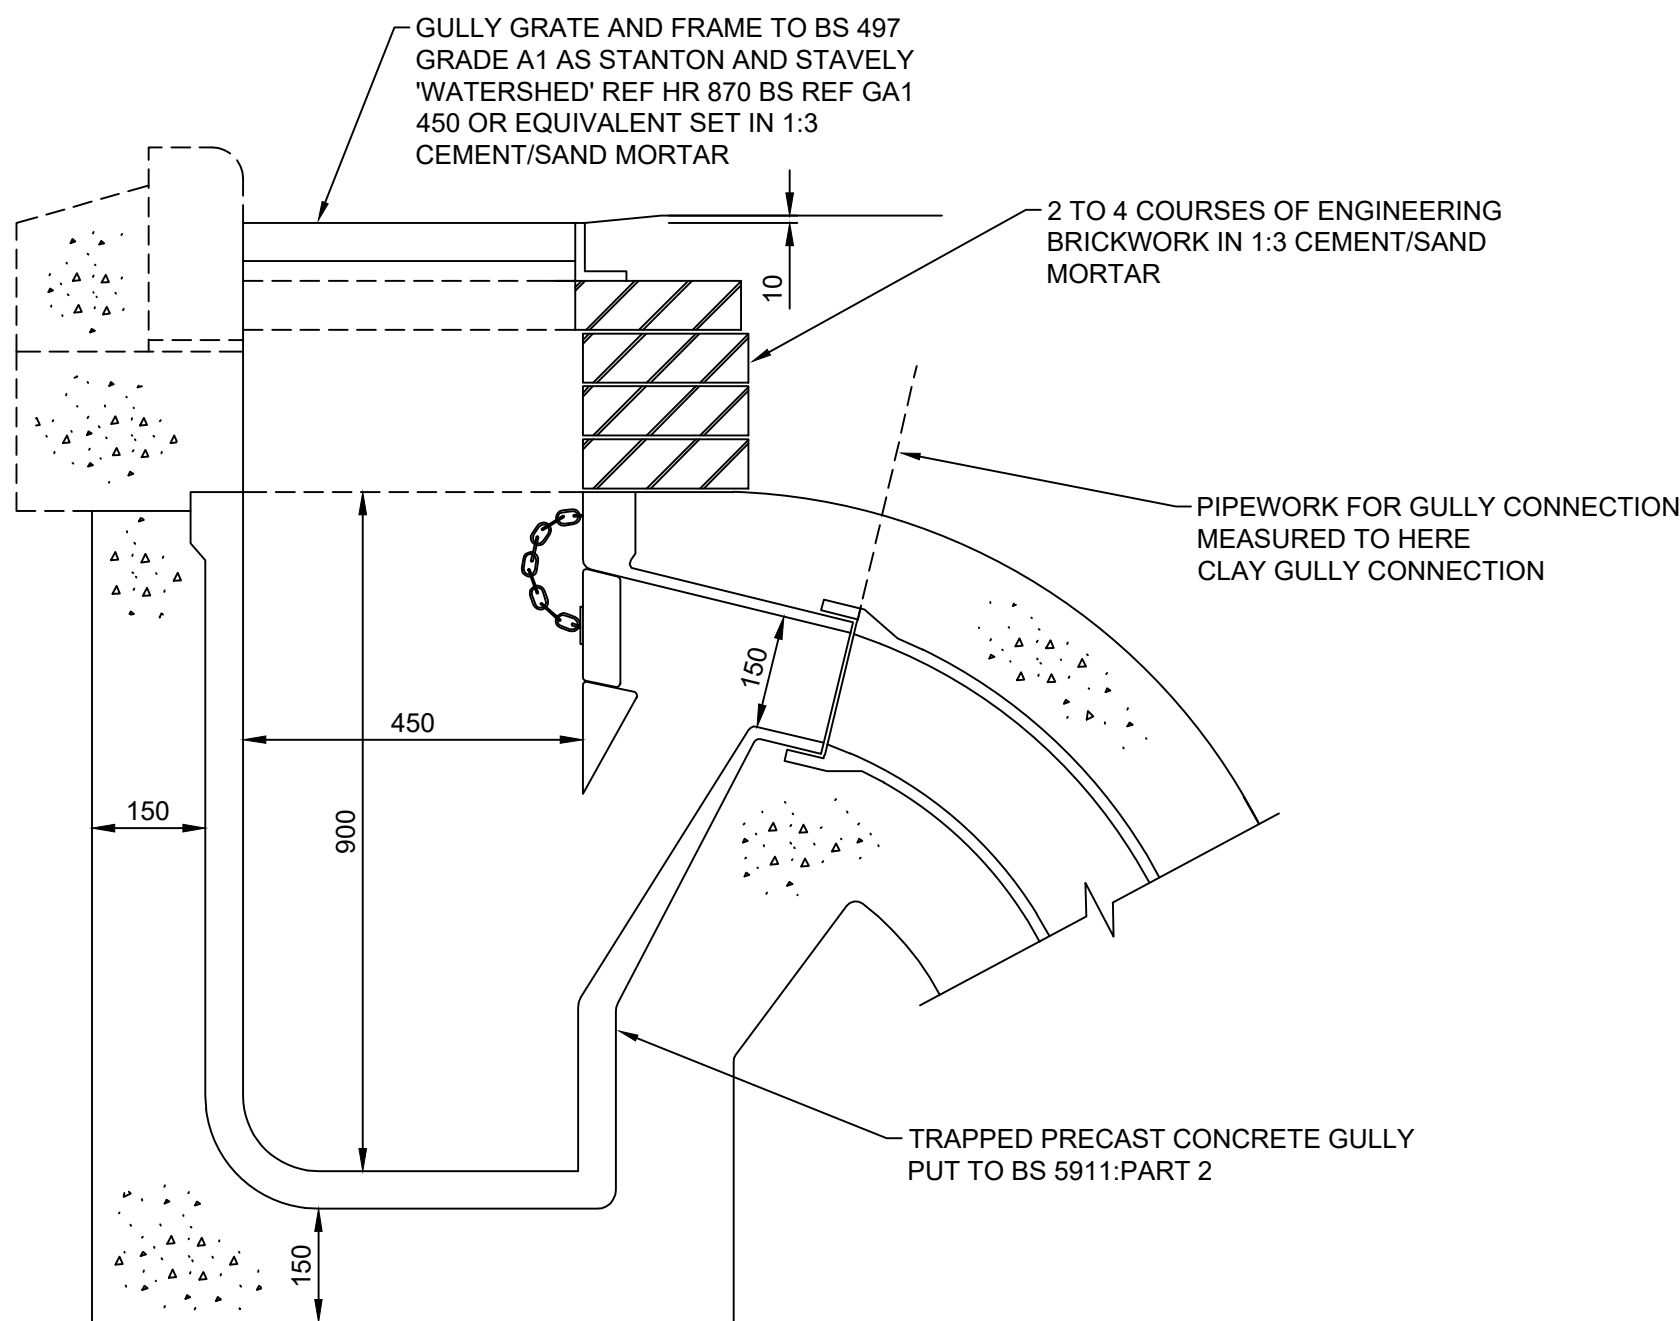


STREET GULLY - TYPE 1
OC DETAIL REF: HC 506
SCALE: 1:10

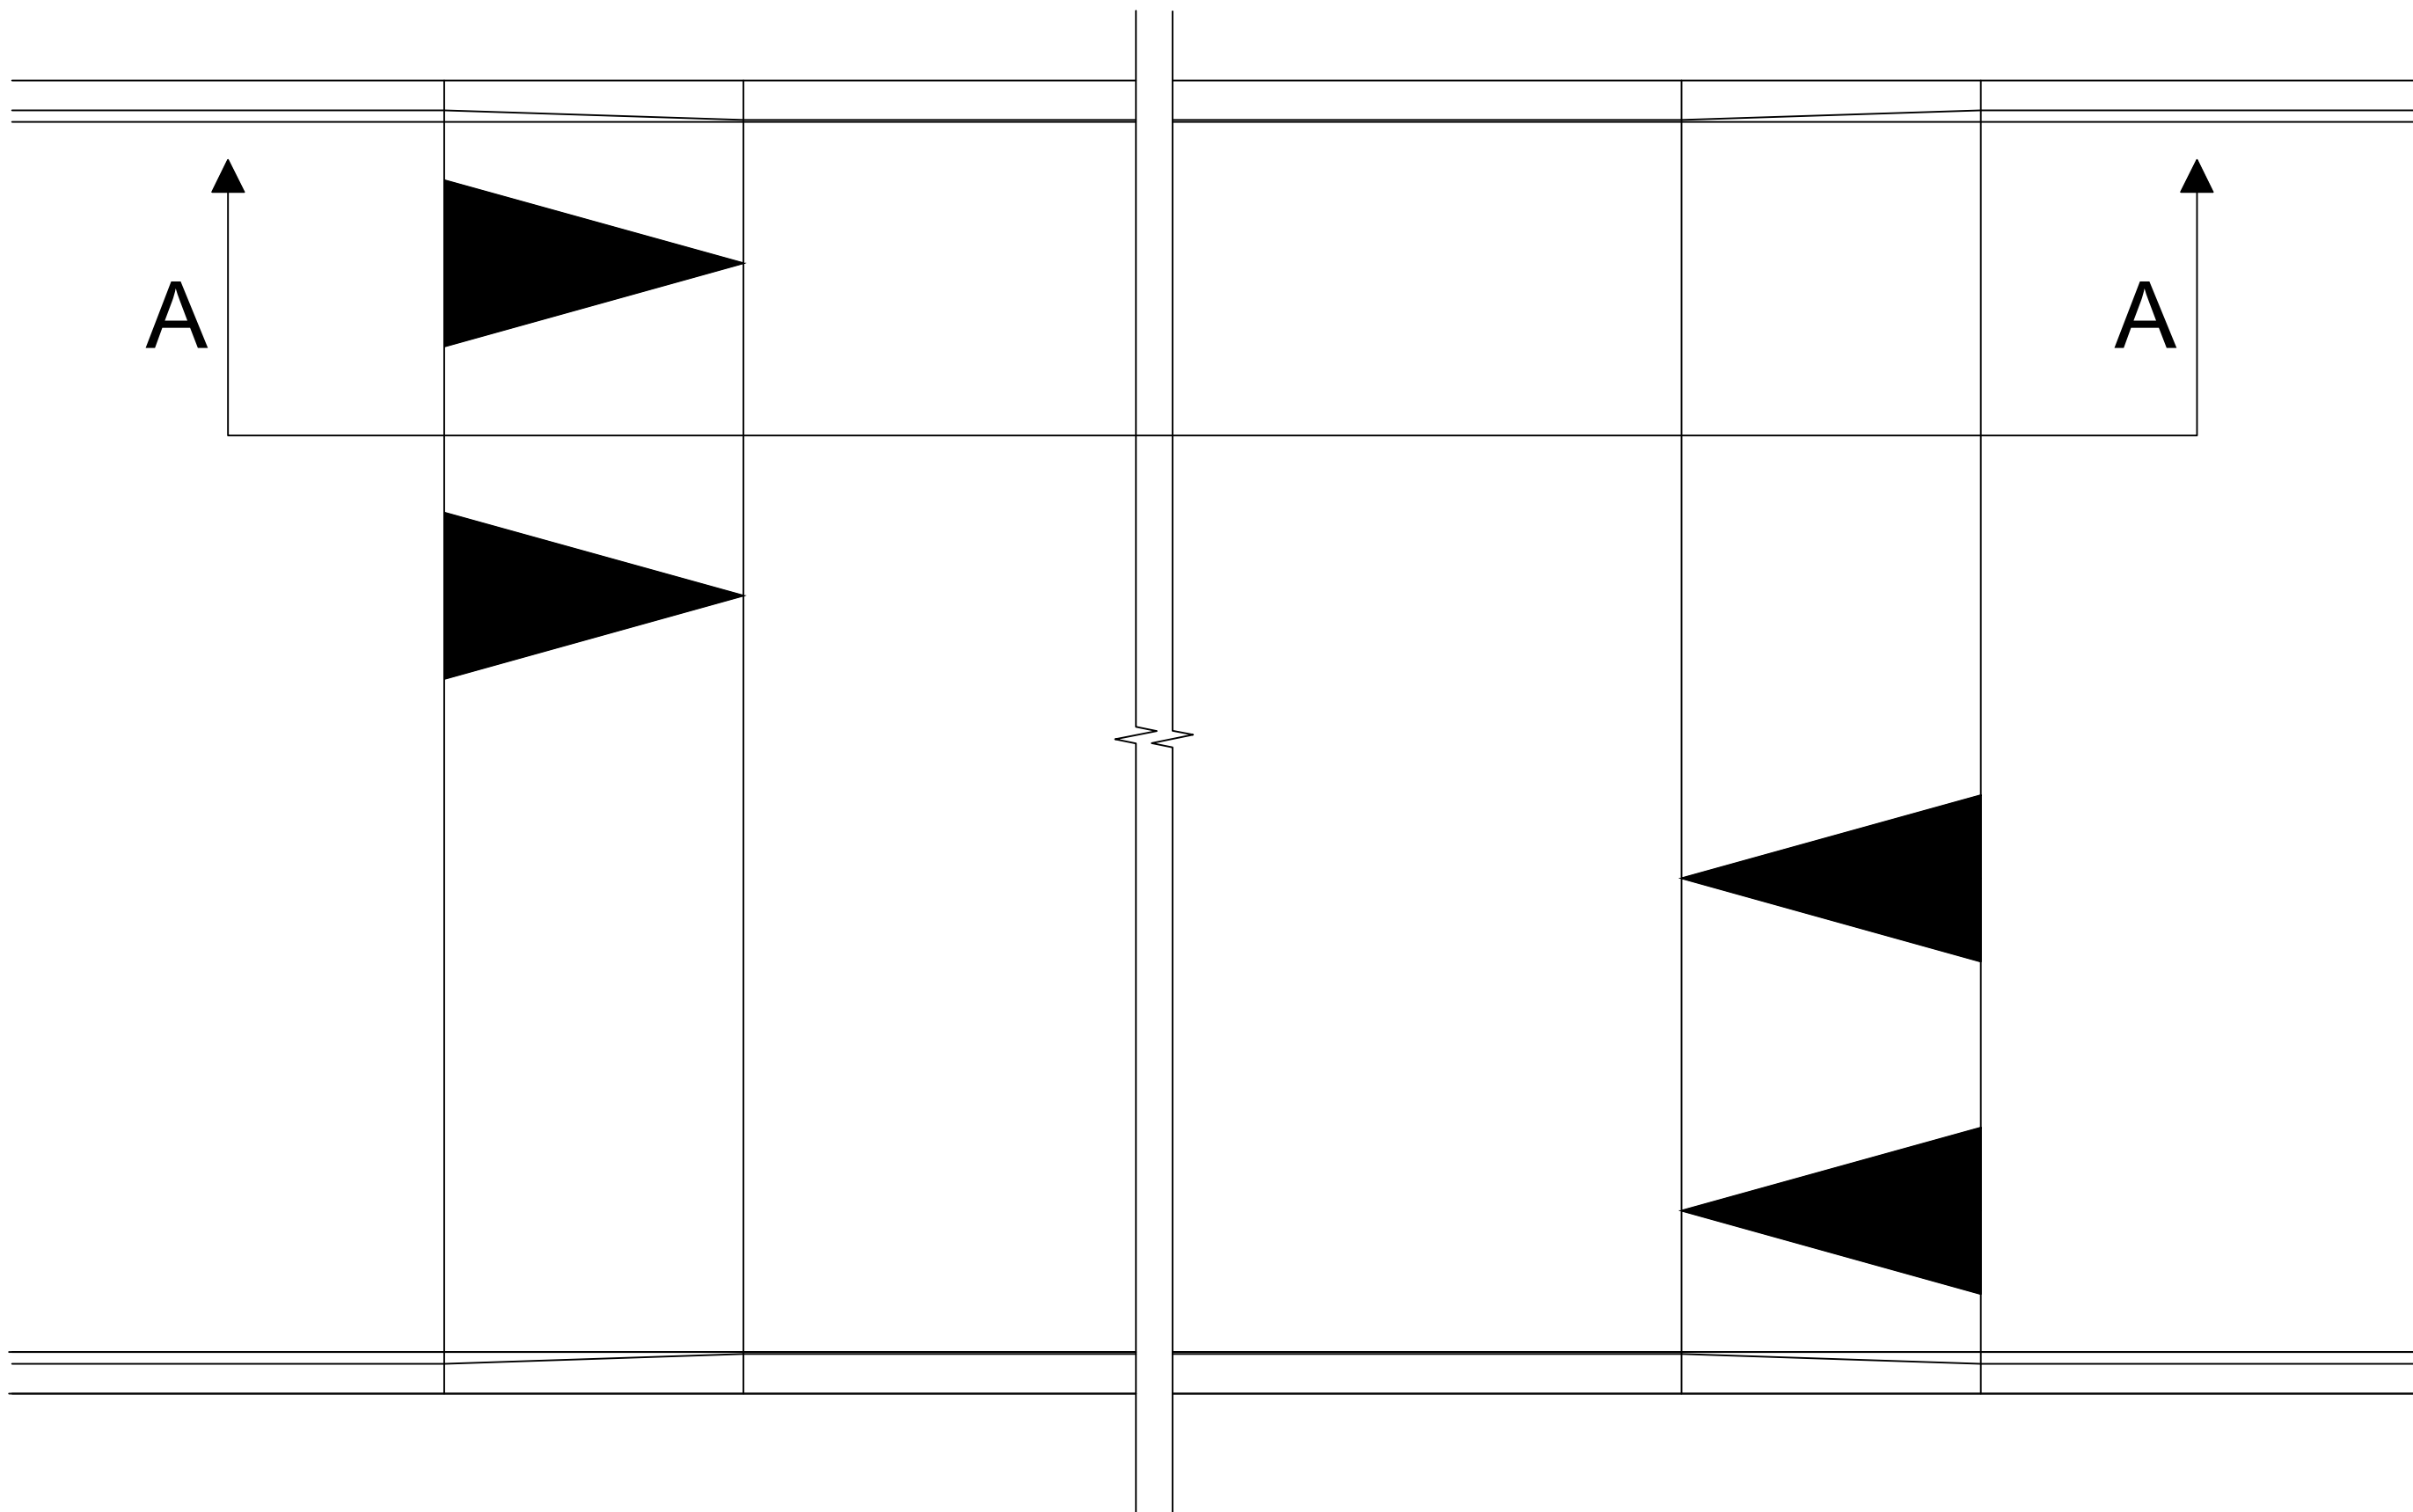


RAMP DETAIL PLAN VIEW A-A
SCALE 1:10

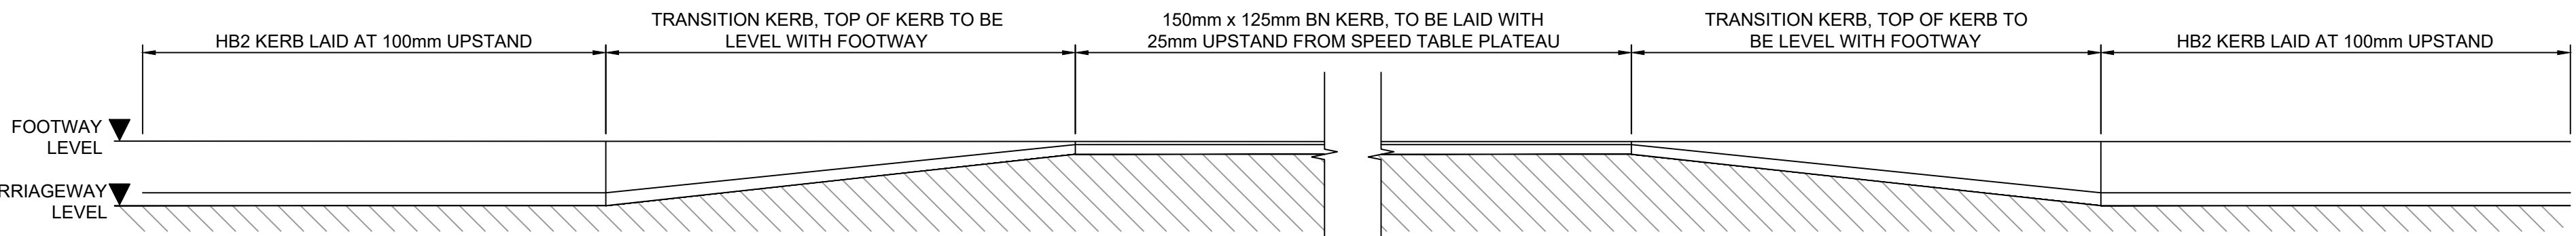

RAMP DETAIL PROFILE VIEW A-A
SCALE 1:10

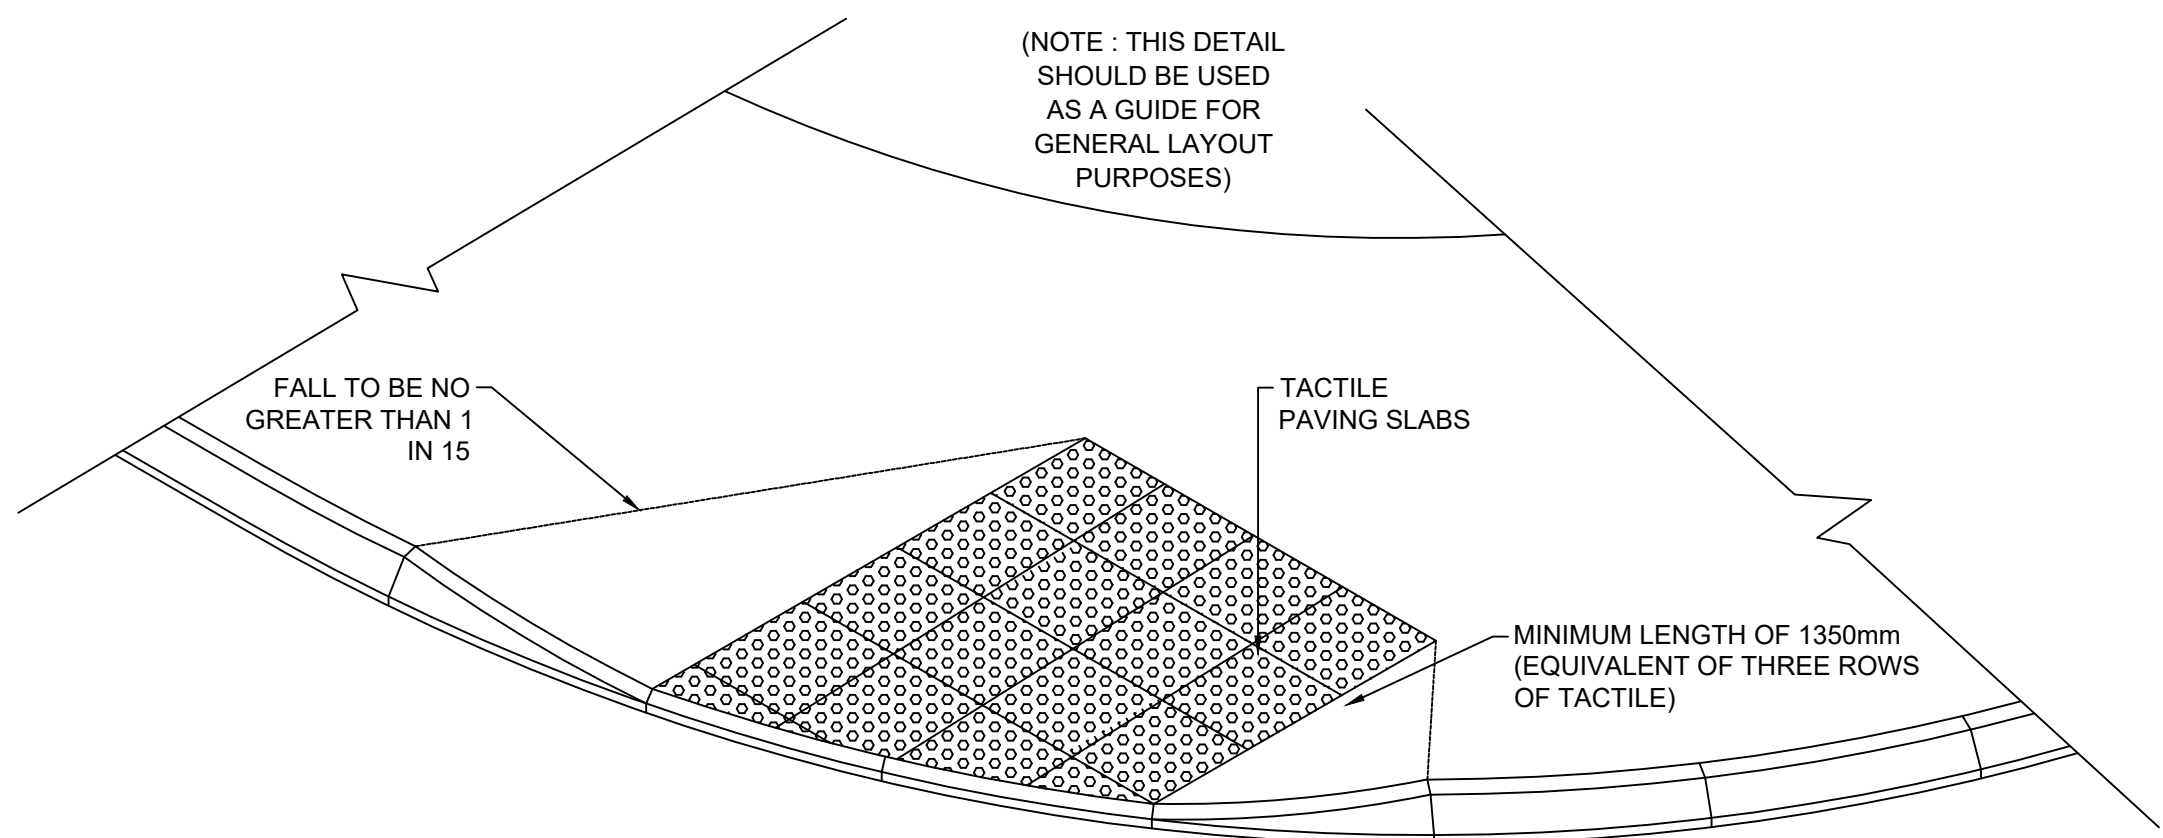

TYPICAL RADIAL DROPPED KERB DETAIL
Scale NTS

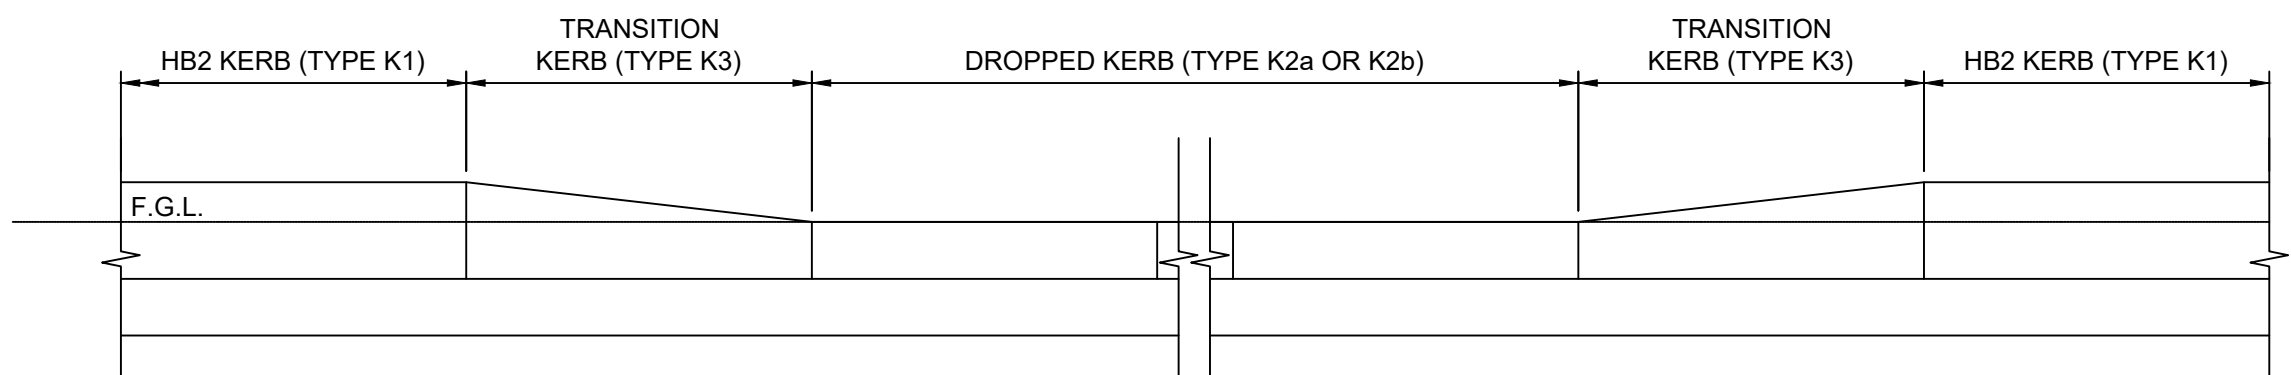

TYPICAL DROPPED KERB DETAIL
Scale NTS

GENERAL NOTES

- DO NOT SCALE THIS DRAWING.
- ANY DIMENSIONAL DISCREPANCIES SHOULD BE NOTIFIED TO THE ENGINEER IMMEDIATELY.
- ALL DIMENSIONS ARE IN MILLIMETRES - (mm)
ALL LEVELS ARE IN METRES - (m) AND ARE ABOVE ORDNANCE DATUM AT NEWLYN, CORNWALL UNLESS NOTED OTHERWISE.
- THIS DRAWING IS TO BE READ IN CONJUNCTION WITH ALL RELEVANT; SPECIFICATIONS; DRAWINGS; DETAILS AND OTHER DESIGN INFORMATION.
- ALL DRAWINGS AND WRITTEN MATERIAL CONTAINED WITHIN, CONSTITUTE ORIGINAL AND UNPUBLISHED WORK OF THE ENGINEER AND MAY NOT BE DUPLICATED, USED, REPRODUCED OR DISCLOSED WITHOUT WRITTEN CONSENT OR EXPRESS PERMISSION FROM THE ENGINEER.
- ALL INFORMATION CONTAINED IN THIS DOCUMENT IS COPYRIGHT ©
- WHERE THE CONTRACTOR UNDERTAKES OR ENGAGES A THIRD PARTY TO UNDERTAKE TEMPORARY WORKS DESIGN, OR VARIES THE PELL FRISCHMANN DESIGN IN ANY WAY, THEN THE CONTRACTOR WILL TAKE FULL RESPONSIBILITY AND LIABILITY FOR ALL DESIGN ASPECTS, INCLUDING A DESIGN RISK ASSESSMENT. THE CONTRACTOR SHALL INFORM PELL FRISCHMANN OF ANY PROPOSED VARIANCES TO THE DESIGN.
- THE DETAILS IN THIS DRAWING REFER TO THOSE GIVEN WITHIN THE MANCHESTER CITY COUNCIL STANDARD DETAILS. THE RELEVANT DETAIL REFERENCE IS INDICATED ON EACH DETAIL WHERE POSSIBLE.

P02	UPDATED CLIENT COMMENTS	RS	EP	AH	14.11.25
P01	FIRST ISSUE	AS	LB	AH	08.10.25
REV	DESCRIPTION	DRN	CHK	APP	DATE

Pell Frischmann

PICCADILLY HOUSE, 49 PICCADILLY, MANCHESTER M1 2AP
Telephone +44 (0)161 826 9400
Email: pfmanchester@pellfrischmann.com
www.pellfrischmann.com

Architect/Client/Co

**miller
homes**

Project

**HINCHLEY ROAD
BLACKLEY**

Drawing Title

**S38
STANDARD DETAILS
SHEET 2 OF 2**

Drawing Status

TENDER

	Name	Date	Status Code
Drawn	E.PHYTHIAN	08.10.25	S3
Designed	E.PHYTHIAN	08.10.25	Scale AS SHOWN
Eng Chk	A.HALL	08.10.25	Revision
Approved	A. HALL	08.10.25	P02

Drawing No.

110315 - PEF - S38 HGN DE - D - 00002