
13 General Arrangement - GF

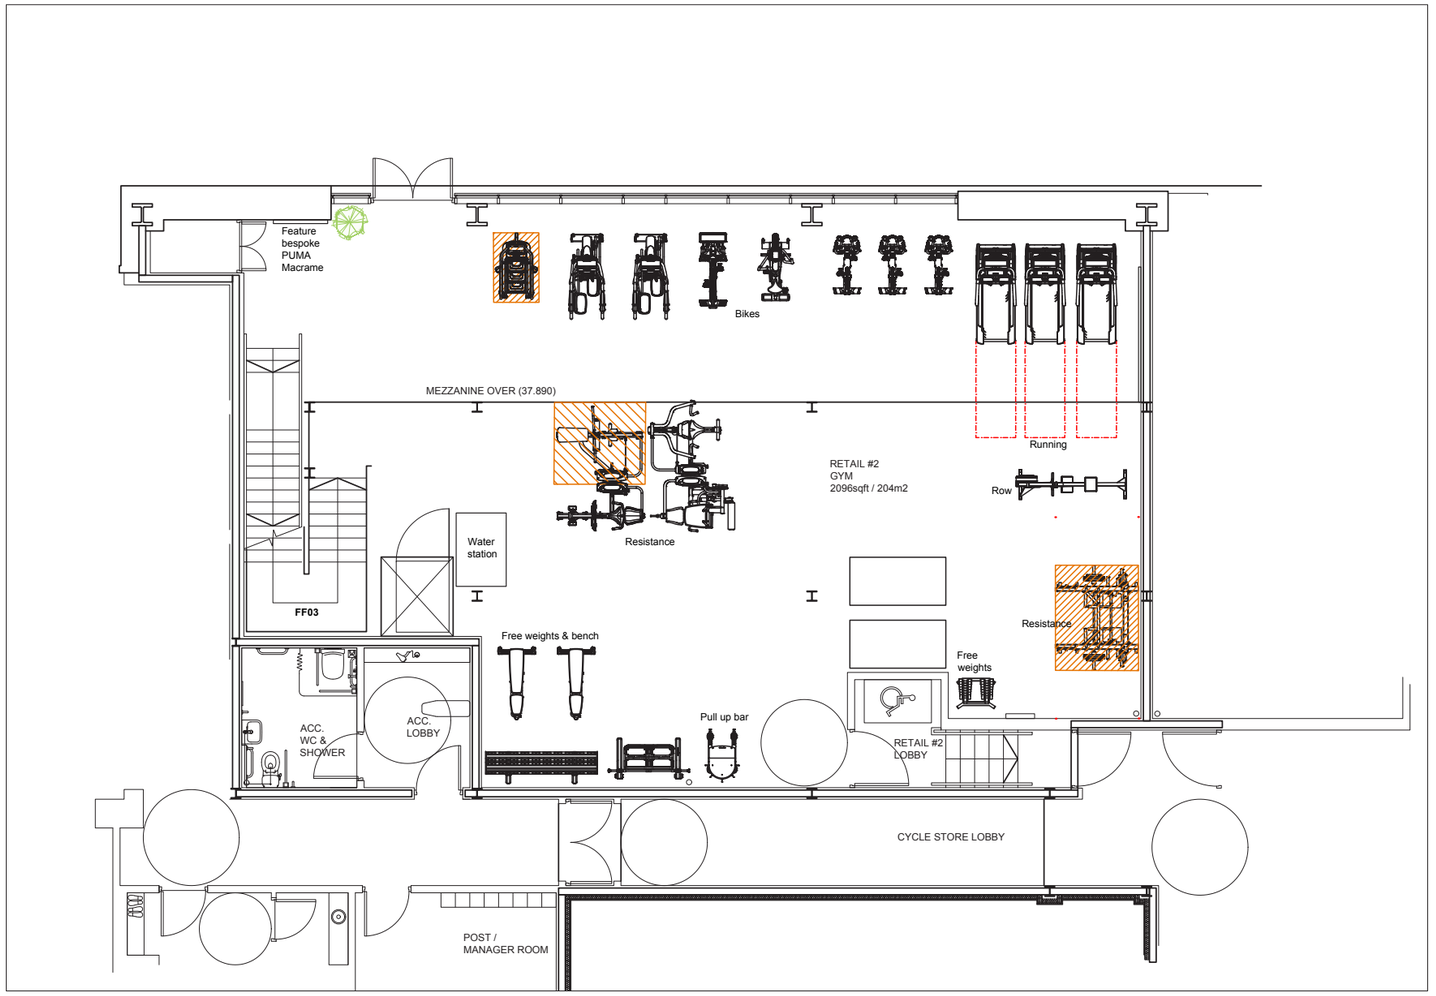

HATCHED AREAS DENOTES AREAS NOT WITHIN SCOPE OF WORKS

NOTES

- PROPOSED LAYOUT SHOWN FOR FEASIBILITY PURPOSES ONLY AND NOT TO BE USED FOR THE BASIS OF CONSTRUCTION.
- ANY INFORMATION SHOWN WITHIN THIS FEASIBILITY DRAWING IS TO BE INTERPRETED ON THE SOLE BASIS OF DESIGN INTENT ONLY AND FURTHER DETAILED DESIGN IS TO FOLLOW AT THE NEXT WORK STAGE, IF APPOINTED.
- DRAWING SUBJECT TO FURTHER CO-ORDINATION AND GUIDANCE FROM RELEVANT CONSULTANTS TO ENSURE COMPLIANCE WITH STATUTORY REGULATIONS.

bruntwood SciTech

Disclaimer:

NOTE: ALL CONTRACTORS MUST VISIT SITE AND BE RESPONSIBLE FOR TAKING AND CHECKING ALL DIMENSIONS RELATIVE TO THEIR WORK. PLEASE INFORM BRUNTWOOD OF ANY VARIATION BETWEEN DRAWINGS AND SITE CONDITIONS. COPYRIGHT OF THIS DRAWING AND DESIGN IS VESTED IN BRUNTWOOD AND MUST NOT BE COPIED WITHOUT CONSENT. USE FIGURED DIMENSIONS ONLY FROM THIS DRAWING. **DO NOT SCALE OFF THIS DRAWING.**

Building: CIRCLE SQUARE NO.3	Title: PROPSOSED PLAN	Floor: GF	Drawn: SJW	Check: --	
Customer: BRUNTWOOD	Status: FOR INFORMATION	Suite: UNIT 2	Scale: 1:100	Size: A3	
Case Number: 00371176	Drawing Number: 1000	First Issue Date: 25.07.25	Revision: B	Date: 26.09.25	

Revision	By:	Date:	Notes:

Orientation:


Scale: 0 1m 2m 3m

14 General Arrangement - Mezzanine

HATCHED AREAS DENOTES AREAS NOT WITHIN SCOPE OF WORKS

NOTES

- PROPOSED LAYOUT SHOWN FOR FEASIBILITY PURPOSES ONLY AND NOT TO BE USED FOR THE BASIS OF CONSTRUCTION.
- ANY INFORMATION SHOWN WITHIN THIS FEASIBILITY DRAWING IS TO BE INTERPRETED ON THE SOLE BASIS OF DESIGN INTENT ONLY AND FURTHER DETAILED DESIGN IS TO FOLLOW AT THE NEXT WORK STAGE, IF APPOINTED.
- DRAWING SUBJECT TO FURTHER CO-ORDINATION AND GUIDANCE FROM RELEVANT CONSULTANTS TO ENSURE COMPLIANCE WITH STATUTORY REGULATIONS.

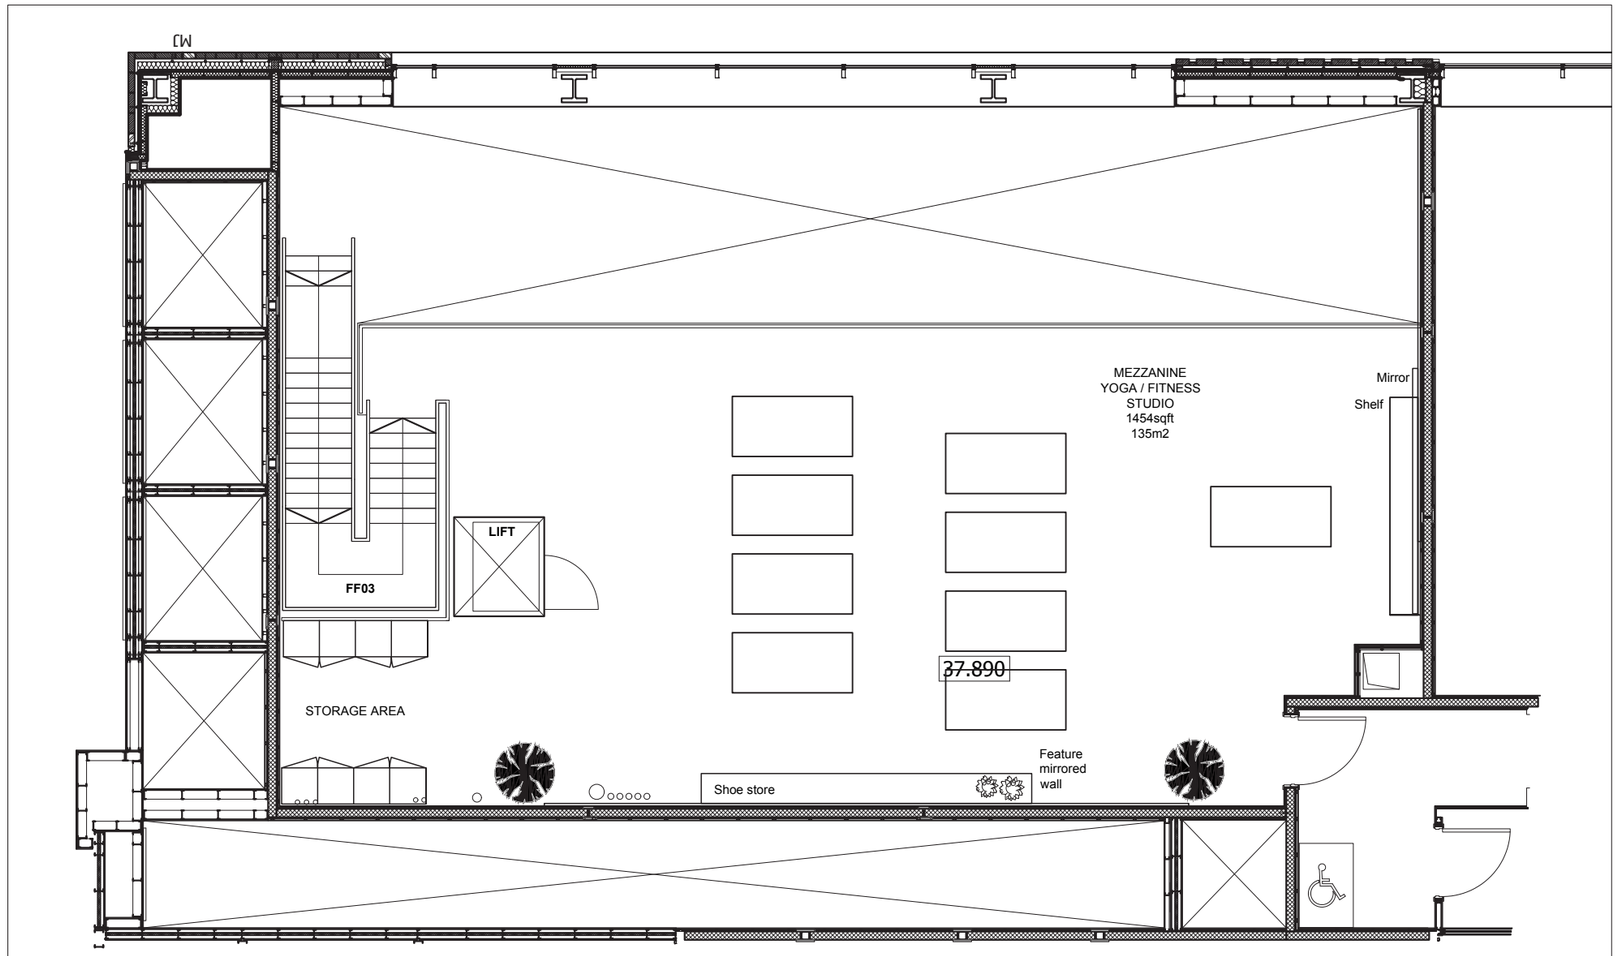

Disclaimer:

NOTE: ALL CONTRACTORS MUST VISIT SITE AND BE RESPONSIBLE FOR TAKING AND CHECKING ALL DIMENSIONS RELATIVE TO THEIR WORK. PLEASE INFORM BRUNTWOOD OF ANY VARIATION BETWEEN DRAWINGS AND SITE CONDITIONS. COPYRIGHT OF THIS DRAWING AND DESIGN IS VESTED IN BRUNTWOOD AND MUST NOT BE COPIED WITHOUT CONSENT. USE FIGURED DIMENSIONS ONLY FROM THIS DRAWING. **DO NOT SCALE OFF THIS DRAWING.**

Building:	CIRCLE SQUARE NO.3	Title:	PROPSOSED PLAN	Floor:	MEZZANINE
Customer:	BRUNTWOOD	Status:	FOR INFORMATION	Suite:	UNIT 2
Case Number:	00371176	Drawing Number:	1001	First Issue Date:	25.07.25

Drawn:	Check:
SJW	--

Scale:	Size:
1:100	A3

Revision:	Date:
C	06.10.25

Revision	By:	Date:	Notes:

Orientation:

Scale:

0 1m 2m 3m