


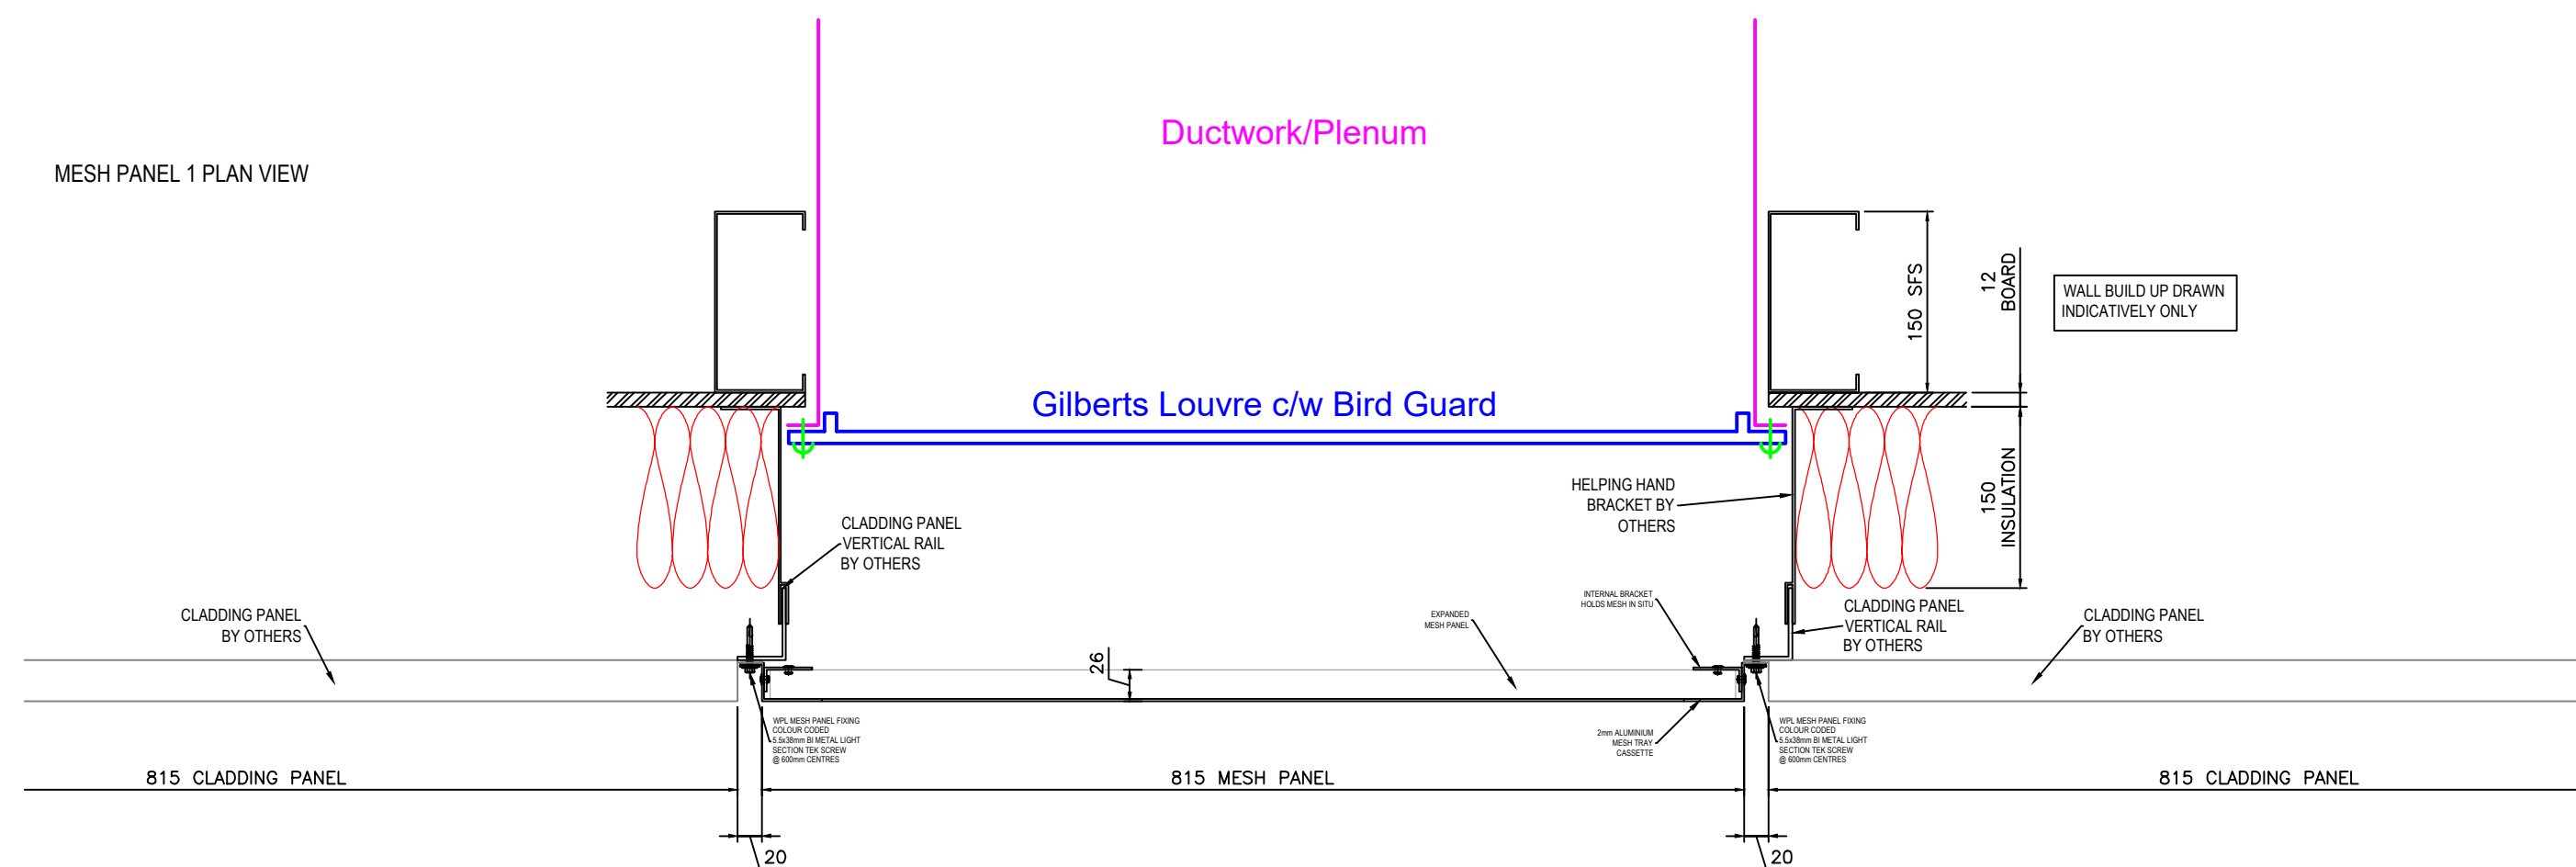

REV	DATE	DESCRIPTION
STATUS <h1>DETAIL</h1>		
 <p>MECHANICAL ELECTRICAL PLUMBING</p> <p>       </p> <p> United MEP Ltd (Head Office) Lasyard House, Underhill Street, Bridgnorth, Shropshire, WV16 4BB (Northern Office) Centenary House, Centenary Way, Trafford Park, Manchester, M50 1RF 0330 043 4429 hello@unitedmep.co.uk www.unitedmep.co.uk BUILDING SERVICES UNITED </p>		
CLIENT <p>KROL CORLETT</p>		
PROJECT <p>IRISH CONSULATE MANCHESTER</p>		
TITLE <p>PROPOSED LOUVRE POSITION FIXED TO PLENUM</p>		
SCALE	DATE	DRAWN BY
NTS@A1	MAR 2026	MCS
DRAWING NUMBER <p>25-870-M-DE01</p>		REV <p>-</p>